

Appendix II

Swept Path Analysis



FIGURE T005-SP1

Rev. : ---

AXON
CONSULTANCY



FIGURE T005-SP2

Rev. : ---

SWEPT PATH
ANALYSIS FOR
10m CONCRETE
MIXER TRUCK

FIGURE T005-SP3

Scale : 1:300 (A3)

Date : SEP 2026

Rev. : ---

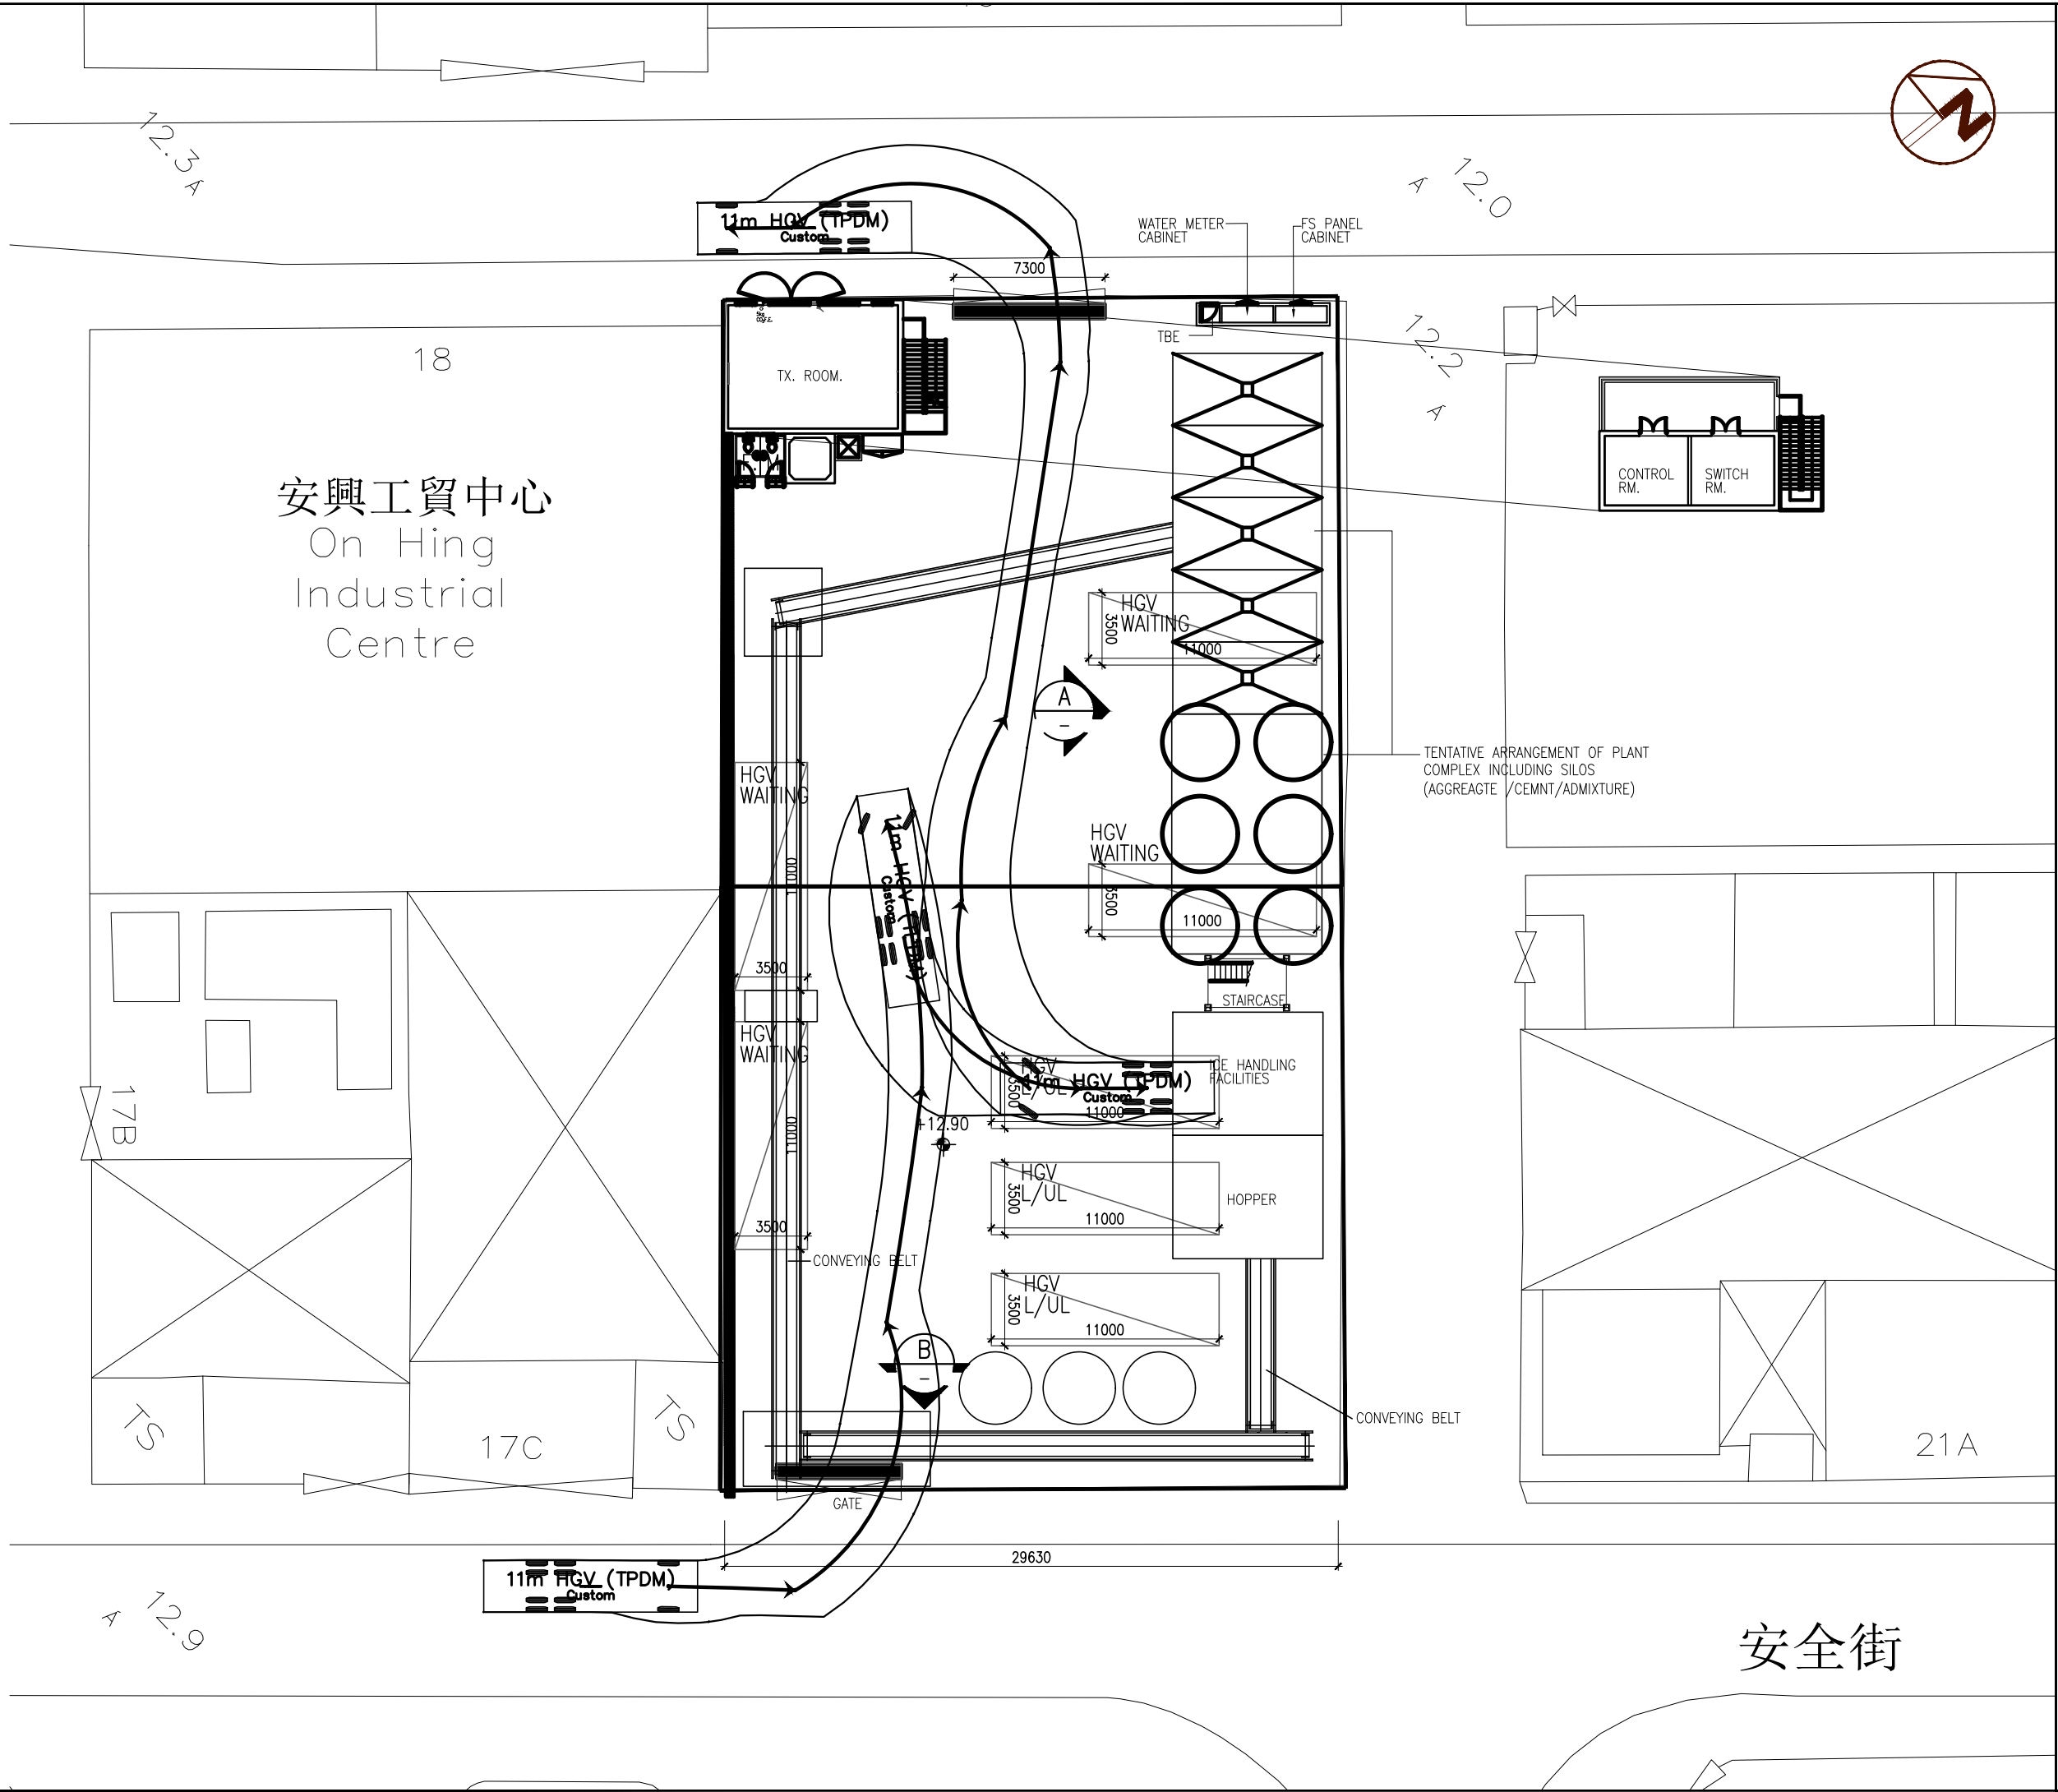




FIGURE T005-SP4

Rev. : ---

AXON
CONSULTANCY



FIGURE T005-SP5

Rev. : ---

AXON
CONSULTANCY



FIGURE T005-SP6

Rev. : ---

AXON
CONSULTANCY



FIGURE T005-SP7

Rev. : ---