


Appendix I


Schematic Drawings

[illegible]


INDICATIVE ONLY

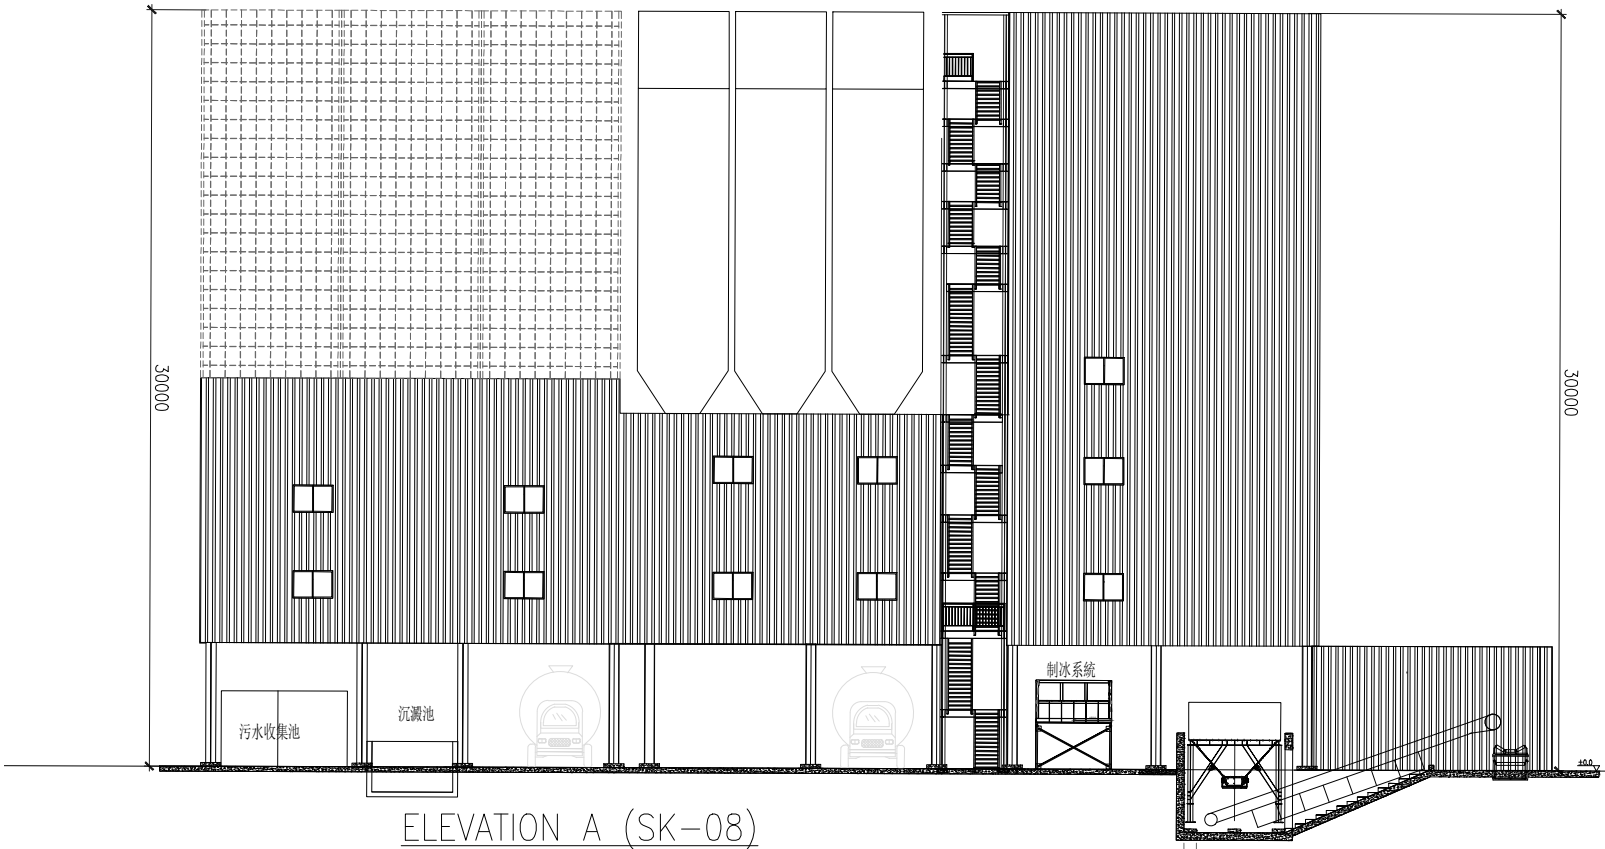

ELEVATION A (SK-08)
SCALE 1:300

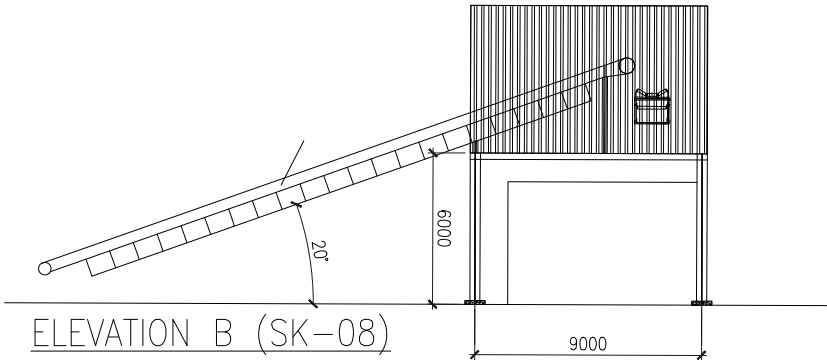


ELEVATION B (SK-08)
SCALE 1:300

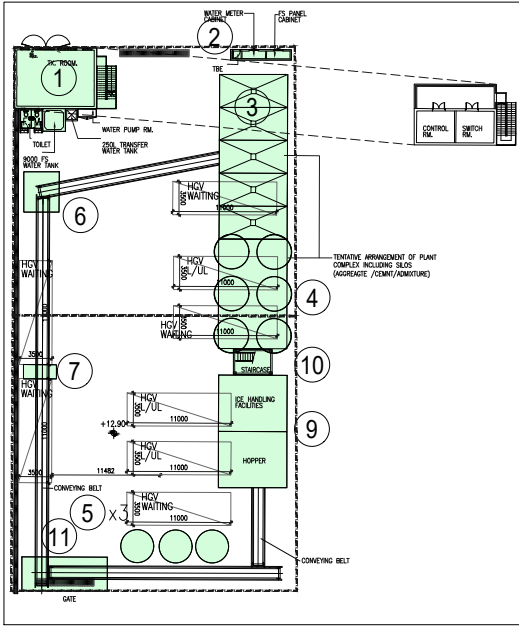

SITE COVERAGE CALCULATION

① GRD FL.	=	77.329 SQ.M.
② GRD FL.	=	7.095 SQ.M.
③ GRD FL.	=	125.391 SQ.M.
④ GRD FL.	=	92.263 SQ.M.
⑤ GRD FL. x3	=	28.863 SQ.M.
⑥ GRD FL.	=	15.938 SQ.M.
⑦ GRD FL.	=	5.250 SQ.M.
⑨ GRD FL.	=	86.275 SQ.M.
⑩ GRD FL.	=	10.908 SQ.M.
⑪ GRD FL.	=	32.537 SQ.M.
TOTAL	=	481.849 SQ.M.

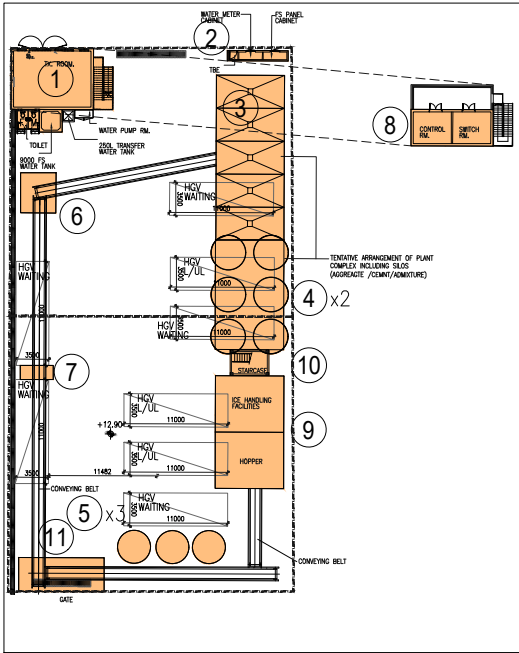

G.F.A. CALCULATION

① GRD FL.	=	77.329 SQ.M.
② GRD FL.	=	7.095 SQ.M.
③ GRD FL.	=	125.391 SQ.M.
④ GRD FL. x2	=	184.527 SQ.M.
⑤ GRD FL. x3	=	28.863 SQ.M.
⑥ GRD FL.	=	15.938 SQ.M.
⑦ GRD FL.	=	5.250 SQ.M.
⑧ 1ST FL.	=	33.495 SQ.M.
⑨ GRD FL.	=	86.275 SQ.M.
⑩ GRD FL.	=	10.908 SQ.M.
⑪ GRD FL.	=	32.537 SQ.M.
TOTAL	=	607.608 SQ.M.