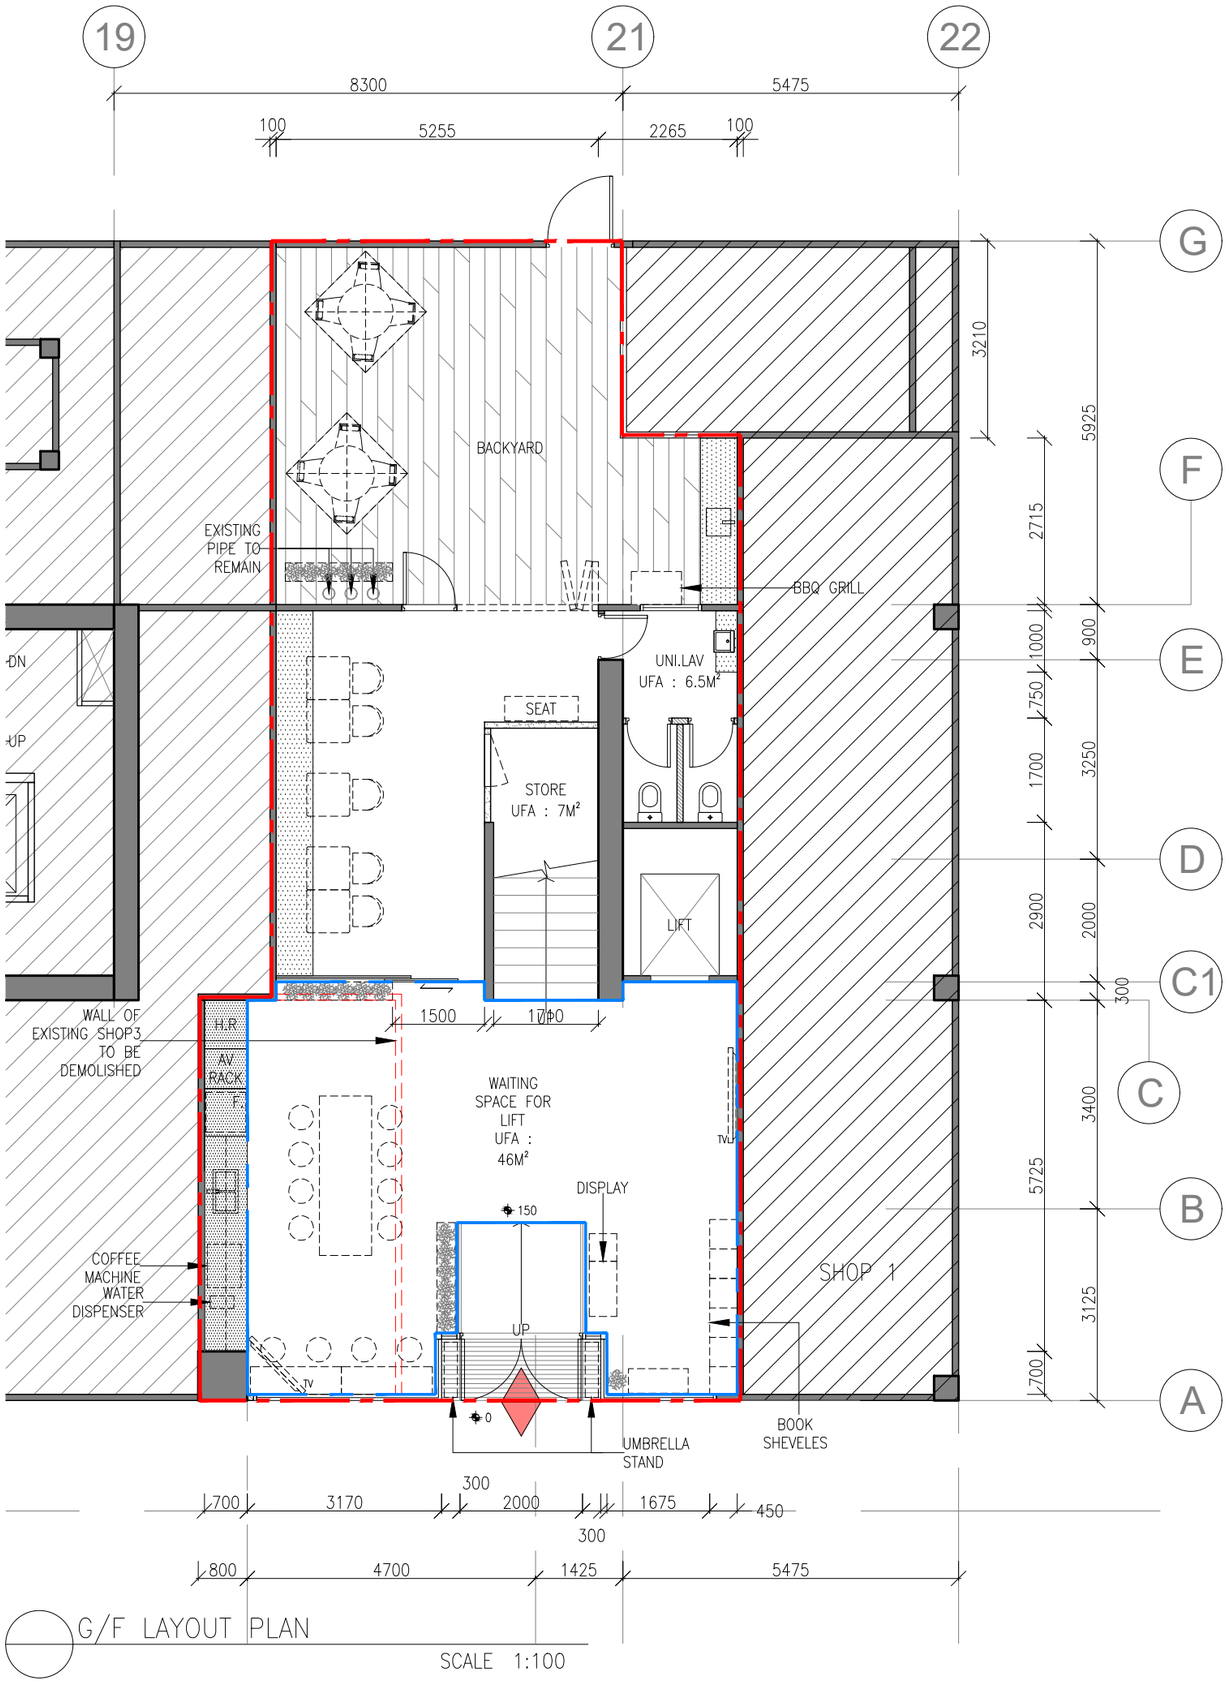

G/F LAYOUT PLAN

SCALE 1:100

APPLICATION BOUNDARY

ENTRANCE ACCESS TO SUBJECT PREMISES

WAITING SPACE FOR LIFT : 46M²

GFA : 106.5M²

NFA : 93.2M²

LOOSE FURNITURE

BUILD-IN FURNITURE

EXISTING WALL TO BE DEMOLISI

PARAPET WALL

NEW GYPSUM BOARD WALL

NEW BLOCK WALL

THEO TEXTURE total design s
unit 1205 12/f blk a sea view estate 2 watson rd north
p 2520 0720 f 2520 0760 www.theote

REV.	DESCRIPTION	DAT

GENERAL NOTES

All dimensions and site conditions should be c prior to commencement of any work. Refer to dimensions only. Do not scale this drawing. Th drawing should be read in conjunction with all drawings and materials.

Copyright of the design and information shown this drawing belongs to THEO TEXTURE. Any reproduction or use of the design is illegal wit prior written consent by THEO TEXTURE.

PROJECT TITLE

MANDARIN BIBLE CHURCH

DRAWING TITLE

G/F FLOOR PLAN

SCALE	DRAWN BY	PROJECT NO.
1:100	EH	TT2551
DATE	CHECKED BY	DWG NO.
01.12.2025	BW	PL01D