
Appendix 1A

Proposed Development Scheme

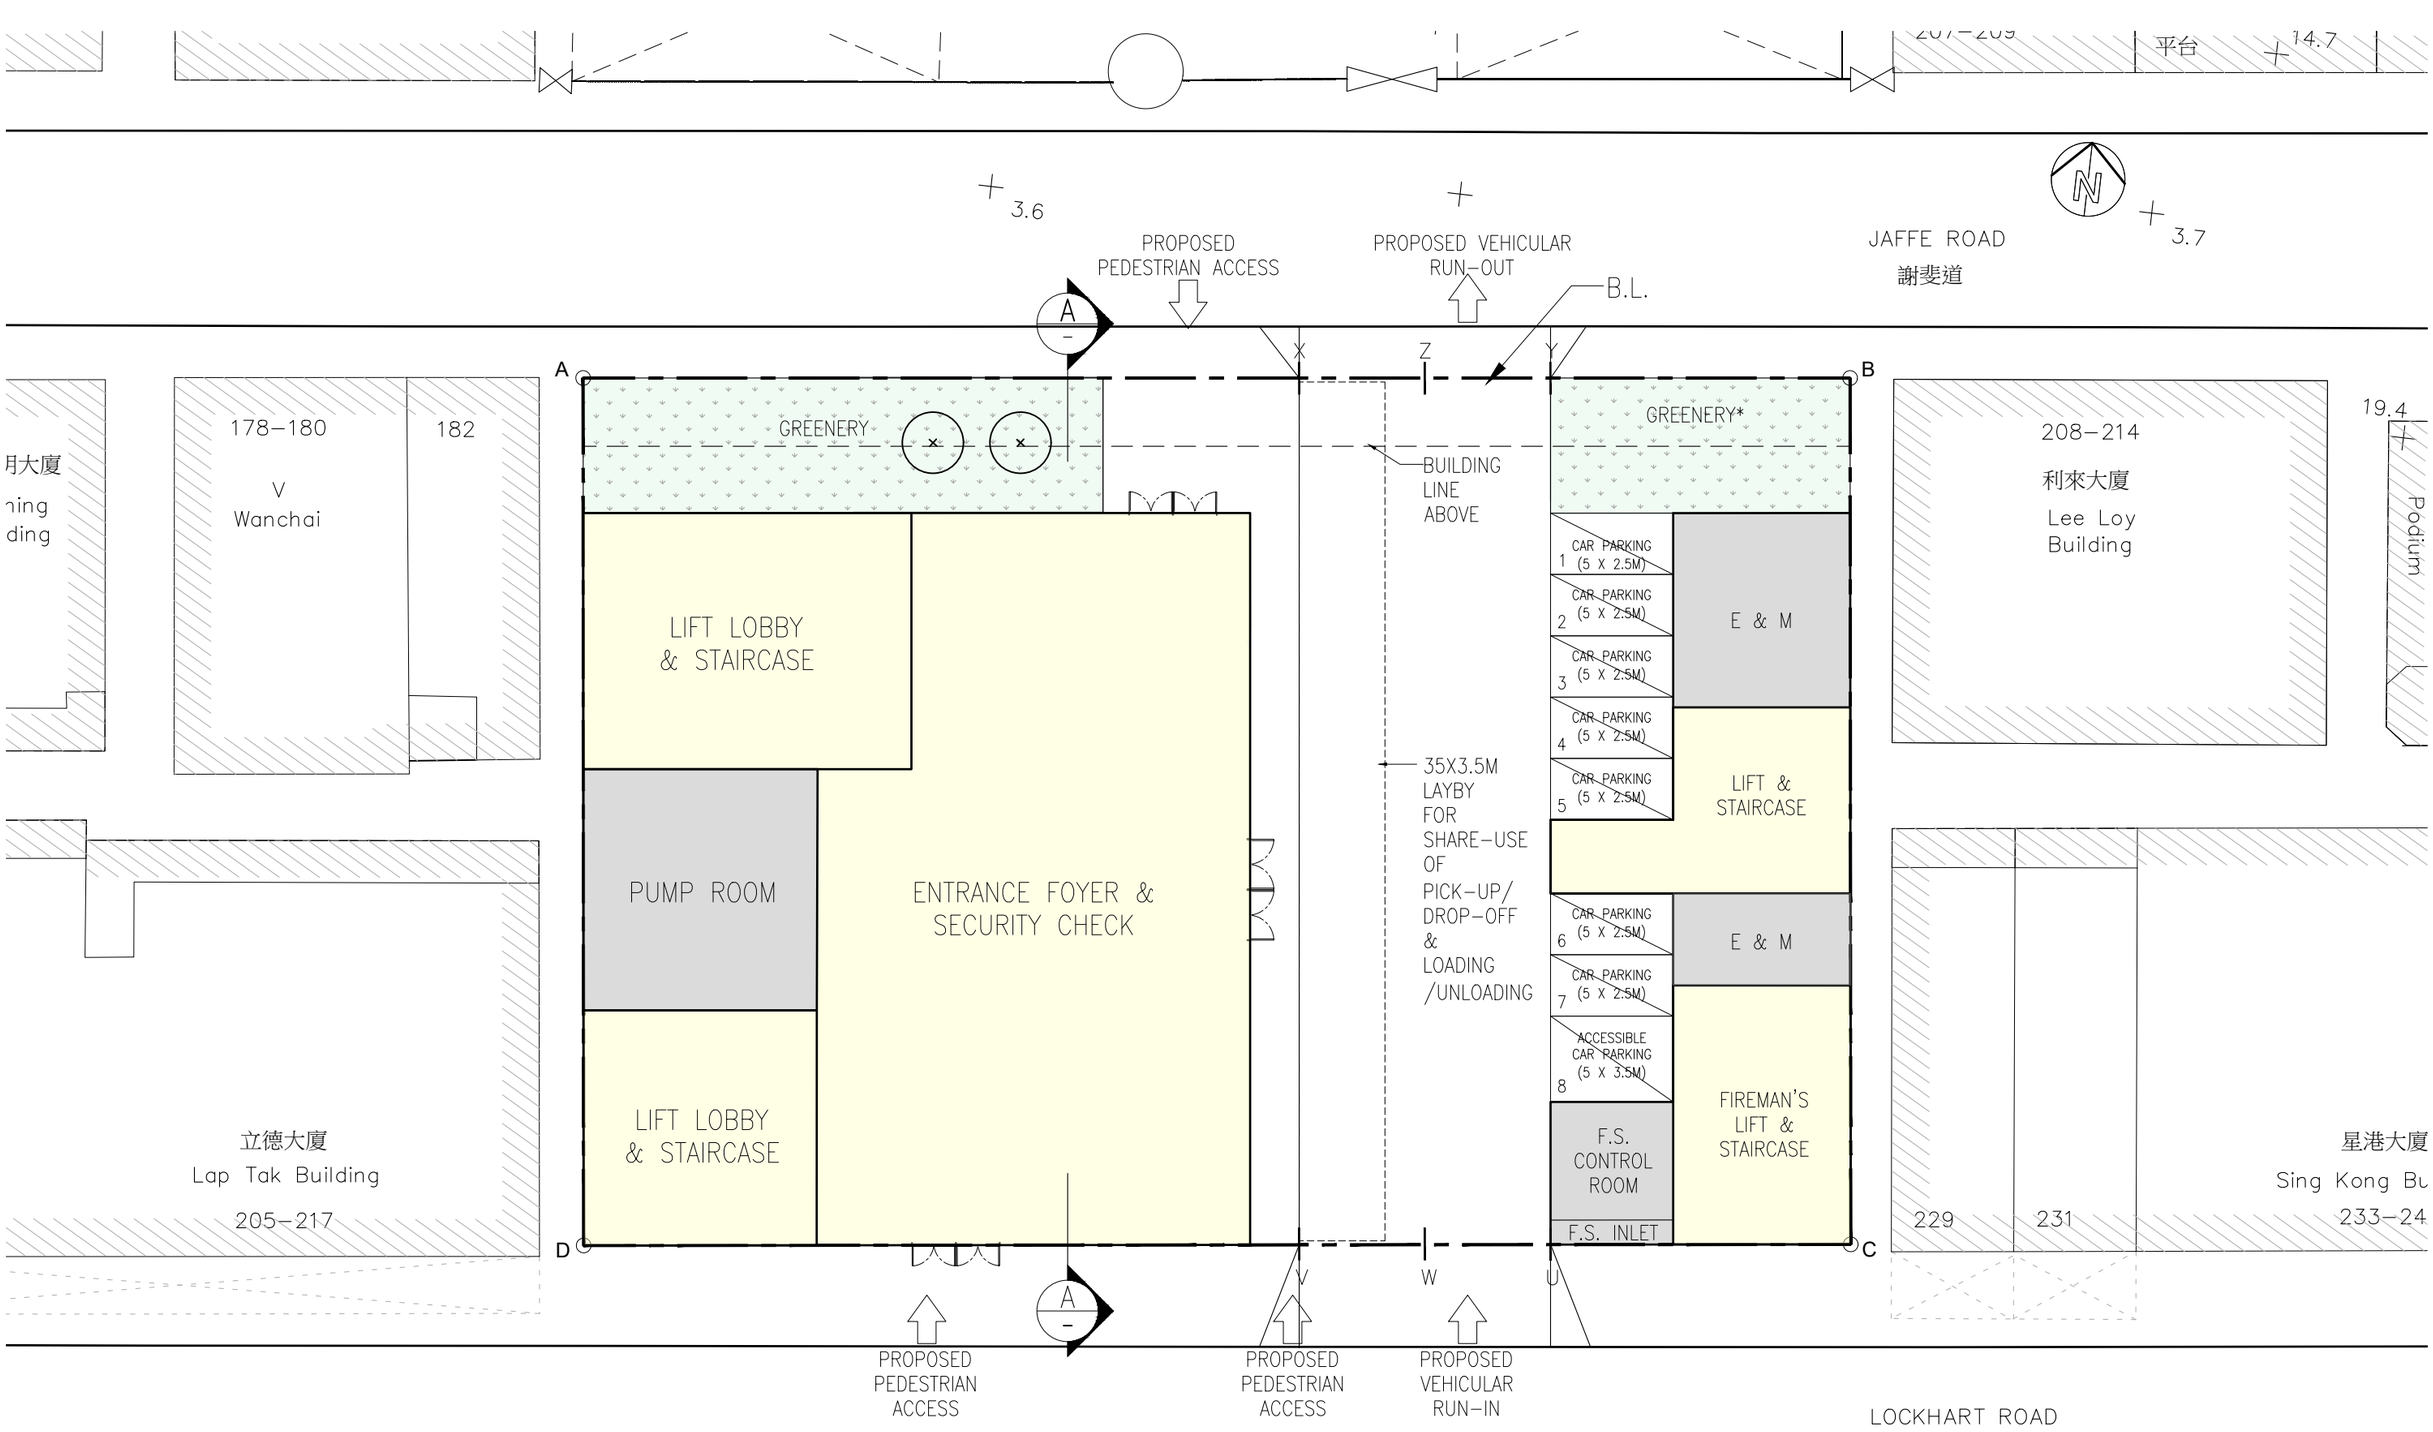

G/F LAYOUT PLAN

SCALE 1: 250

3.7


SUBJECT TO DETAILED DESIGN

I 意華興工程有限公司
CONSULTANTS & CONTRACTING CO LTD
Room 601, 6/F., Eastern Centre, 1065 King's Road, Quarry Bay, Hong Kong Tel : (852) 2834 6888 Fax : (852) 2838 4663

– This drawing and the contents are the copyright of I Consultants & Contracting Co. Ltd.
– No part of the drawing and the design contained herein may be reproduced without the prior written consent of a director of I Consultants & Contracting Co. Ltd.
– Do not take measurements directly from this drawing.
– Check and verify all dimensions on site.
– Read this drawing in conjunction with the specifications and all other related drawings.
– Notify the Architect immediately of any discrepancy found herein.

REV.	DESCRIPTION	DATE
-	PLANNING STATEMENT	05062026
A	PLANNING STATEMENT	22062026
B	PLANNING STATEMENT	06082026
C	PLANNING STATEMENT	13082026

BD. REF. NO.	-
F.S.D. REF. NO.	-
FILE REF.	
PROJECT NAME	SECTION 16 PLANNING APPLICATION FOR THE HONG KONG INTERNATIONAL LEGAL SERVICE BUILDING AT WAN CHAI
DRAWING TITLE	G/F LAYOUT PLAN
PROJECT NO.	1949
DESIGNED BY	C.P.POON
DRAWN BY	E.T.
APPROVED BY	C.P.POON
DATE	16–10–2026
DRAWING NO	LAY001
REVISION	C
SCALE	1:250

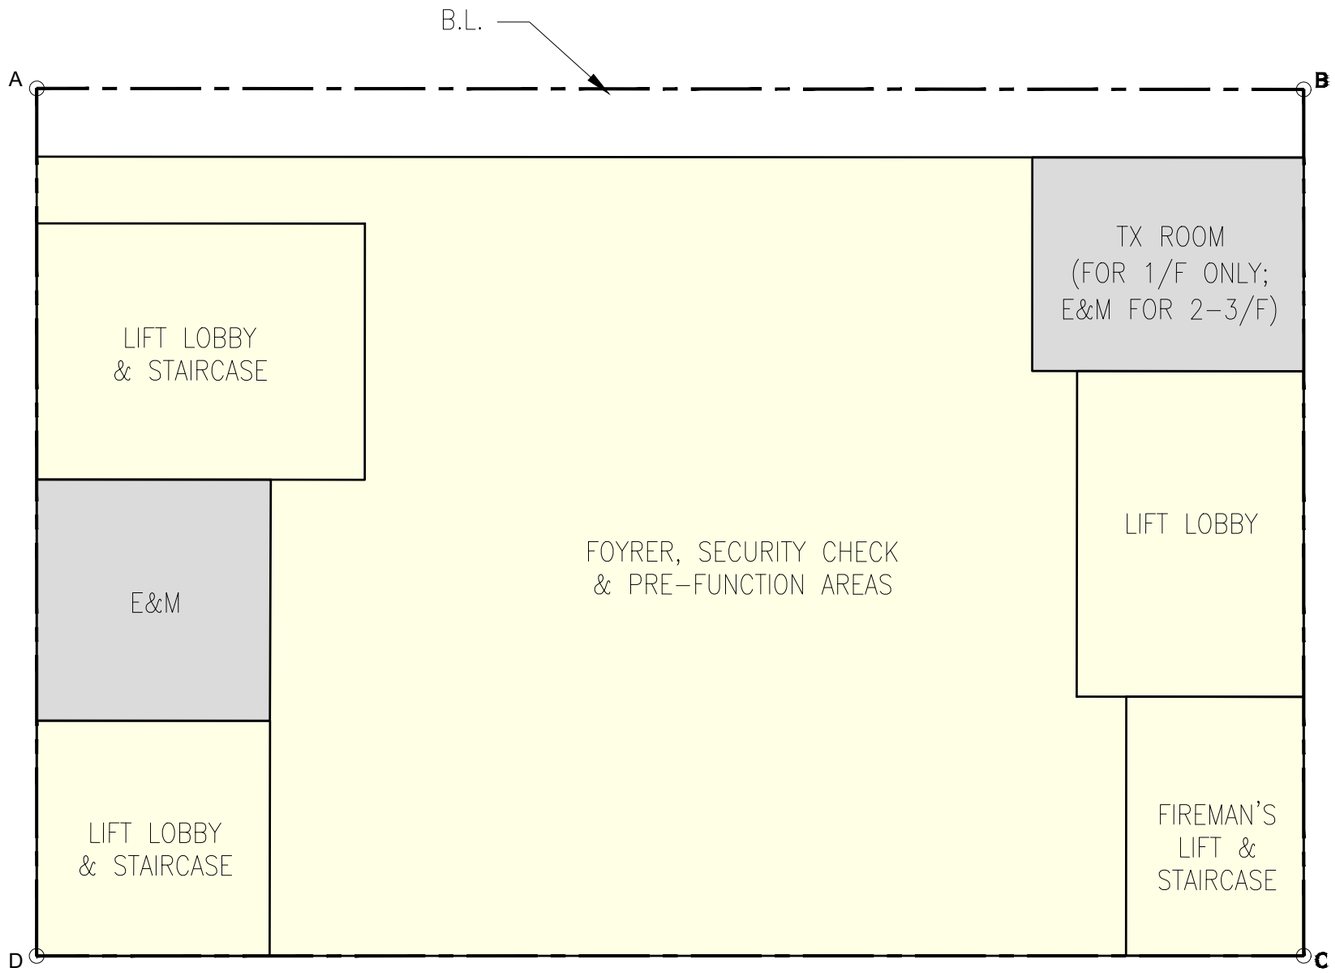

1/F TO 3/F LAYOUT PLAN

SCALE 1: 250


SUBJECT TO DETAILED DESIGN

意顧問工程有限公司
CONSULTANTS & CONTRACTING CO LTD
Room 601, 6/F., Eastern Centre, 1065 King's Road, Quarry Bay, Hong Kong Tel : (852) 2834 6888 Fax : (852) 2838 4663

– This drawing and the contents are the copyright of I Consultants & Contracting Co. Ltd.
– No part of the drawing and the design contained herein may be reproduced without the prior written consent of a director of I Consultants & Contracting Co. Ltd.
– Do not take measurements directly from this drawing.
– Check and verify all dimensions on site.
– Read this drawing in conjunction with the specifications and all other related drawings.
– Notify the Architect immediately of any discrepancy found herein.

REV.	DESCRIPTION	DATE
-	PLANNING STATEMENT	05062026
A	PLANNING STATEMENT	22062026
B	PLANNING STATEMENT	13082026
C	PLANNING STATEMENT	27102026

BD. REF. NO. -	PROJECT NAME SECTION 16 PLANNING APPLICATION FOR THE HONG KONG INTERNATIONAL LEGAL SERVICE BUILDING AT WAN CHAI	DESIGNED BY C.P.POON	DRAWN BY E.T.
F.S.D. REF. NO. -	DRAWING TITLE 1/F to 3/F LAYOUT PLAN	APPROVED BY C.P.POON	DATE 27–10–2026
FILE REF.	PROJECT NO. 1949	DRAWING NO LAY002	REVISION C / SCALE 1:250

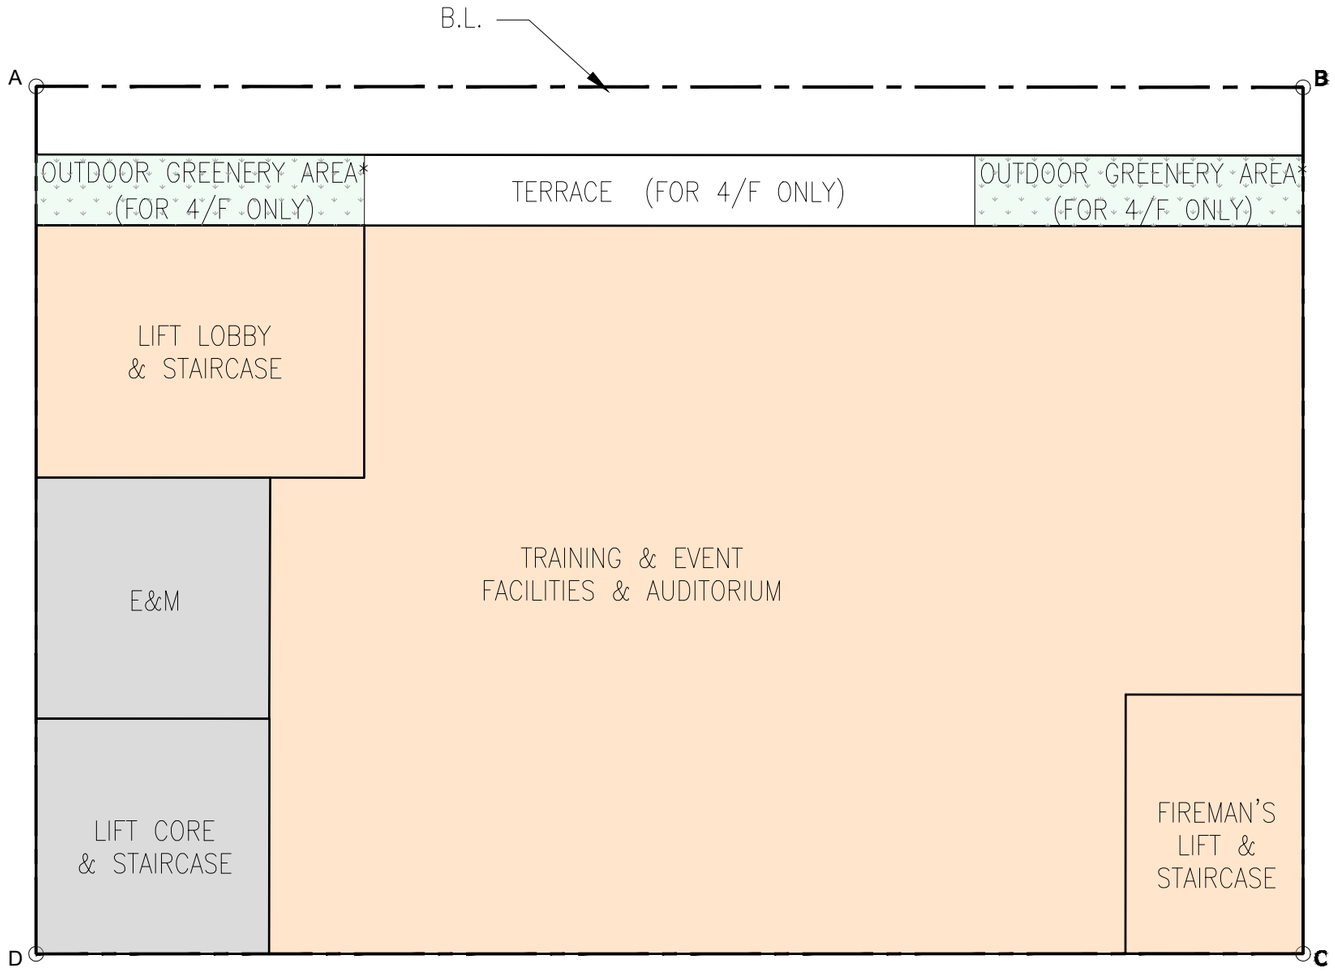

4/F TO 6/F LAYOUT PLAN

SCALE 1: 250


SUBJECT TO DETAILED DESIGN

意 顧 問 工 程 有 限 公 司
CONSULTANTS & CONTRACTING CO LTD
Room 601, 6/F., Eastern Centre, 1065 King's Road, Quarry Bay, Hong Kong Tel : (852) 2834 6888 Fax : (852) 2838 4663

– This drawing and the contents are the copyright of I Consultants & Contracting Co. Ltd.
– No part of the drawing and the design contained herein may be reproduced without the prior written consent of a director of I Consultants & Contracting Co. Ltd.
– Do not take measurements directly from this drawing.
– Check and verify all dimensions on site.
– Read this drawing in conjunction with the specifications and all other related drawings.
– Notify the Architect immediately of any discrepancy found herein.

REV.	DESCRIPTION	DATE
-	PLANNING STATEMENT	05062026
A	PLANNING STATEMENT	22062026
B	PLANNING STATEMENT	13082026

BD. REF. NO. -	PROJECT NAME SECTION 16 PLANNING APPLICATION FOR THE HONG KONG INTERNATIONAL LEGAL SERVICE BUILDING AT WAN CHAI	DESIGNED BY C.P.POON	DRAWN BY E.T.
F.S.D. REF. NO. -	DRAWING TITLE 4/F – 6/F LAYOUT PLAN	APPROVED BY C.P.POON	DATE 16-10-2026
FILE REF.	PROJECT NO. 1949	DRAWING NO LAY003 / REVISION B / SCALE 1:250	

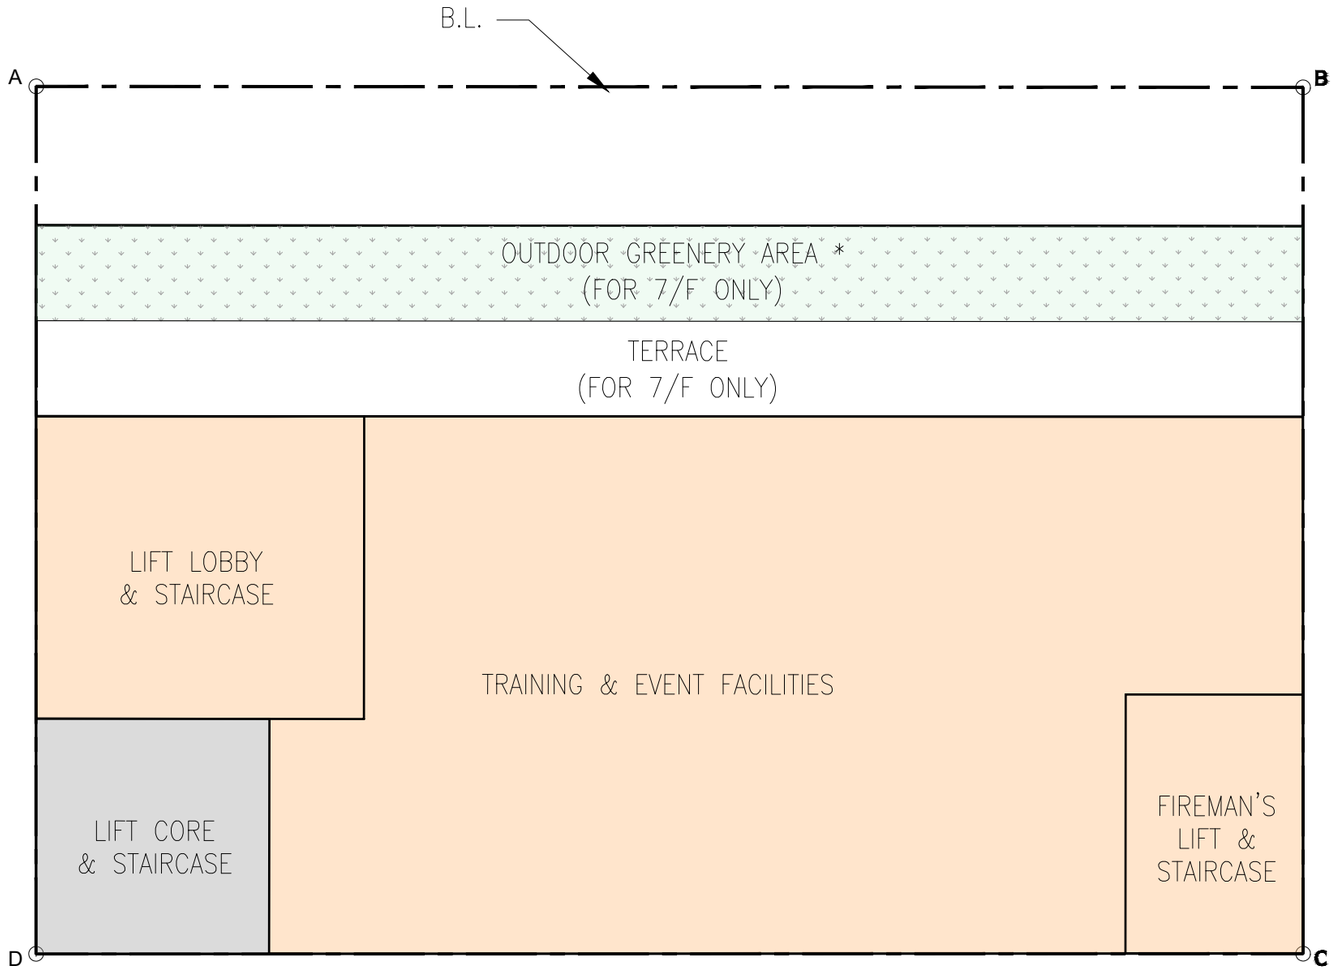

7/F TO 10/F
TYPICAL LAYOUT PLAN
SCALE 1: 250


SUBJECT TO DETAILED DESIGN

I 意 顧 工 程 有 限 公 司
CONSULTANTS & CONTRACTING CO LTD
Room 601, 6/F., Eastern Centre, 1065 King's Road, Quarry Bay, Hong Kong Tel : (852) 2834 6888 Fax : (852) 2838 4663

– This drawing and the contents are the copyright of I Consultants & Contracting Co. Ltd.
– No part of the drawing and the design contained herein may be reproduced without the prior written consent of a director of I Consultants & Contracting Co. Ltd.
– Do not take measurements directly from this drawing.
– Check and verify all dimensions on site.
– Read this drawing in conjunction with the specifications and all other related drawings.
– Notify the Architect immediately of any discrepancy found herein.

REV.	DESCRIPTION	DATE
-	PLANNING STATEMENT	05062026
A	PLANNING STATEMENT	22062026
B	PLANNING STATEMENT	13082026

BD. REF. NO. -	PROJECT NAME SECTION 16 PLANNING APPLICATION FOR THE HONG KONG INTERNATIONAL LEGAL SERVICE BUILDING AT WAN CHAI	DESIGNED BY C.P.POON	DRAWN BY E.T.	
F.S.D. REF. NO. -	DRAWING TITLE 7/F – 10/F TYPICAL LAYOUT PLAN	APPROVED BY C.P.POON	DATE 16–10–2026	
FILE REF.	PROJECT NO. 1949	DRAWING NO LAY004	REVISION B	SCALE 1:250

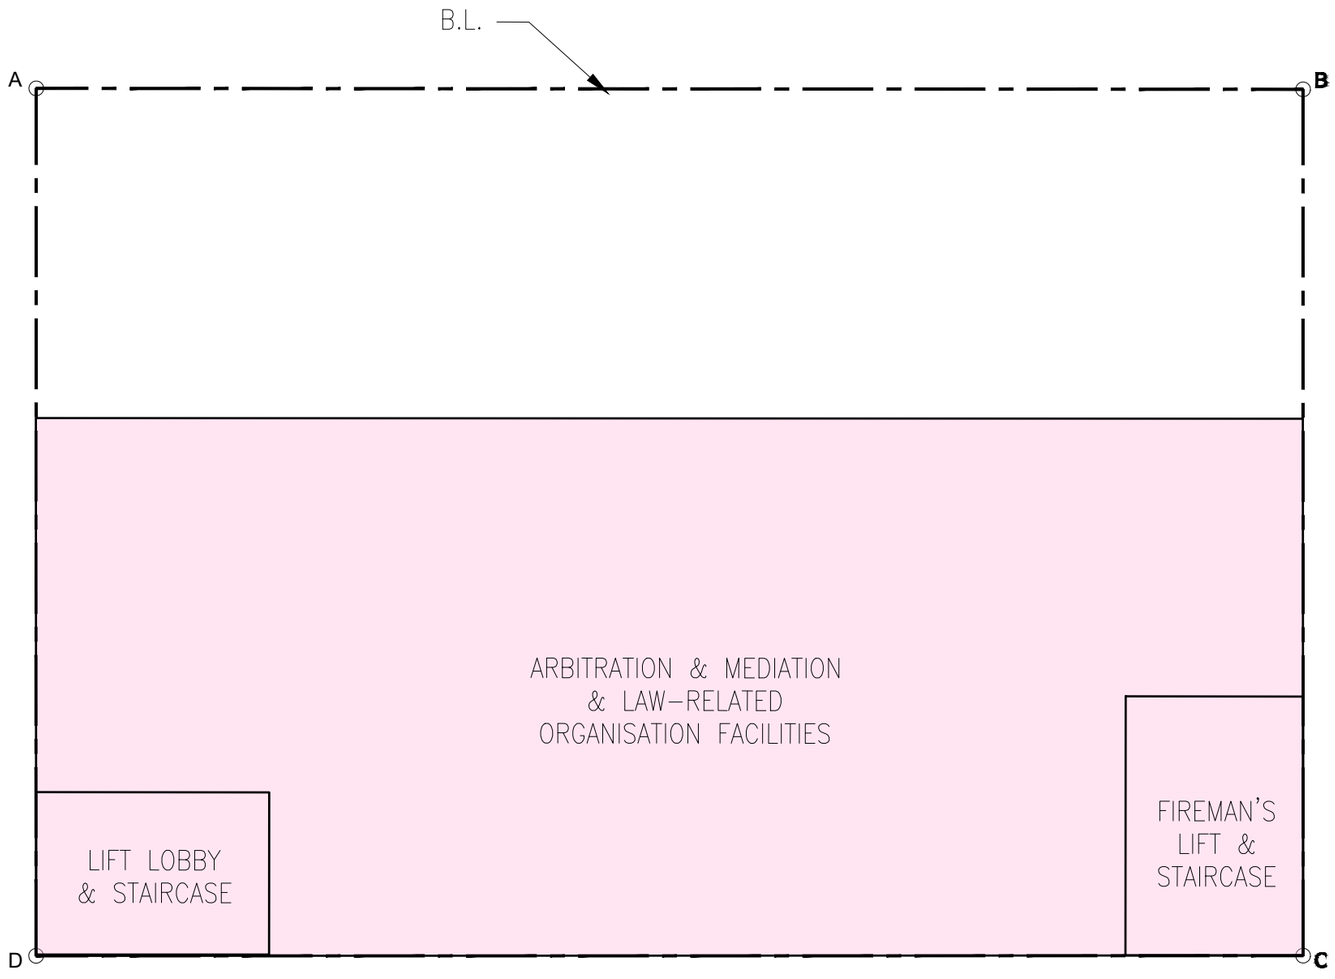

12/F TO 26/F
TYPICAL LAYOUT PLAN
SCALE 1: 250


SUBJECT TO DETAILED DESIGN

意 顧 問 工 程 有 限 公 司
CONSULTANTS & CONTRACTING CO LTD
Room 601, 6/F., Eastern Centre, 1065 King's Road, Quarry Bay, Hong Kong Tel : (852) 2834 6888 Fax : (852) 2838 4663

– This drawing and the contents are the copyright of I Consultants & Contracting Co. Ltd.
– No part of the drawing and the design contained herein may be reproduced without the prior written consent of a director of I Consultants & Contracting Co. Ltd.
– Do not take measurements directly from this drawing.
– Check and verify all dimensions on site.
– Read this drawing in conjunction with the specifications and all other related drawings.
– Notify the Architect immediately of any discrepancy found herein.

REV.	DESCRIPTION	DATE
-	PLANNING STATEMENT	05062026
A	PLANNING STATEMENT	22062026
B	PLANNING STATEMENT	13082026

BD. REF. NO. -	PROJECT NAME SECTION 16 PLANNING APPLICATION FOR THE HONG KONG INTERNATIONAL LEGAL SERVICE BUILDING AT WAN CHAI	DESIGNED BY C.P.POON	DRAWN BY E.T.
F.S.D. REF. NO. -	DRAWING TITLE 12/F – 26/F TYPICAL LAYOUT PLAN	APPROVED BY C.P.POON	DATE 16-10-2026
FILE REF.	PROJECT NO. 1949	DRAWING NO LAY005	REVISION B / SCALE 1:250

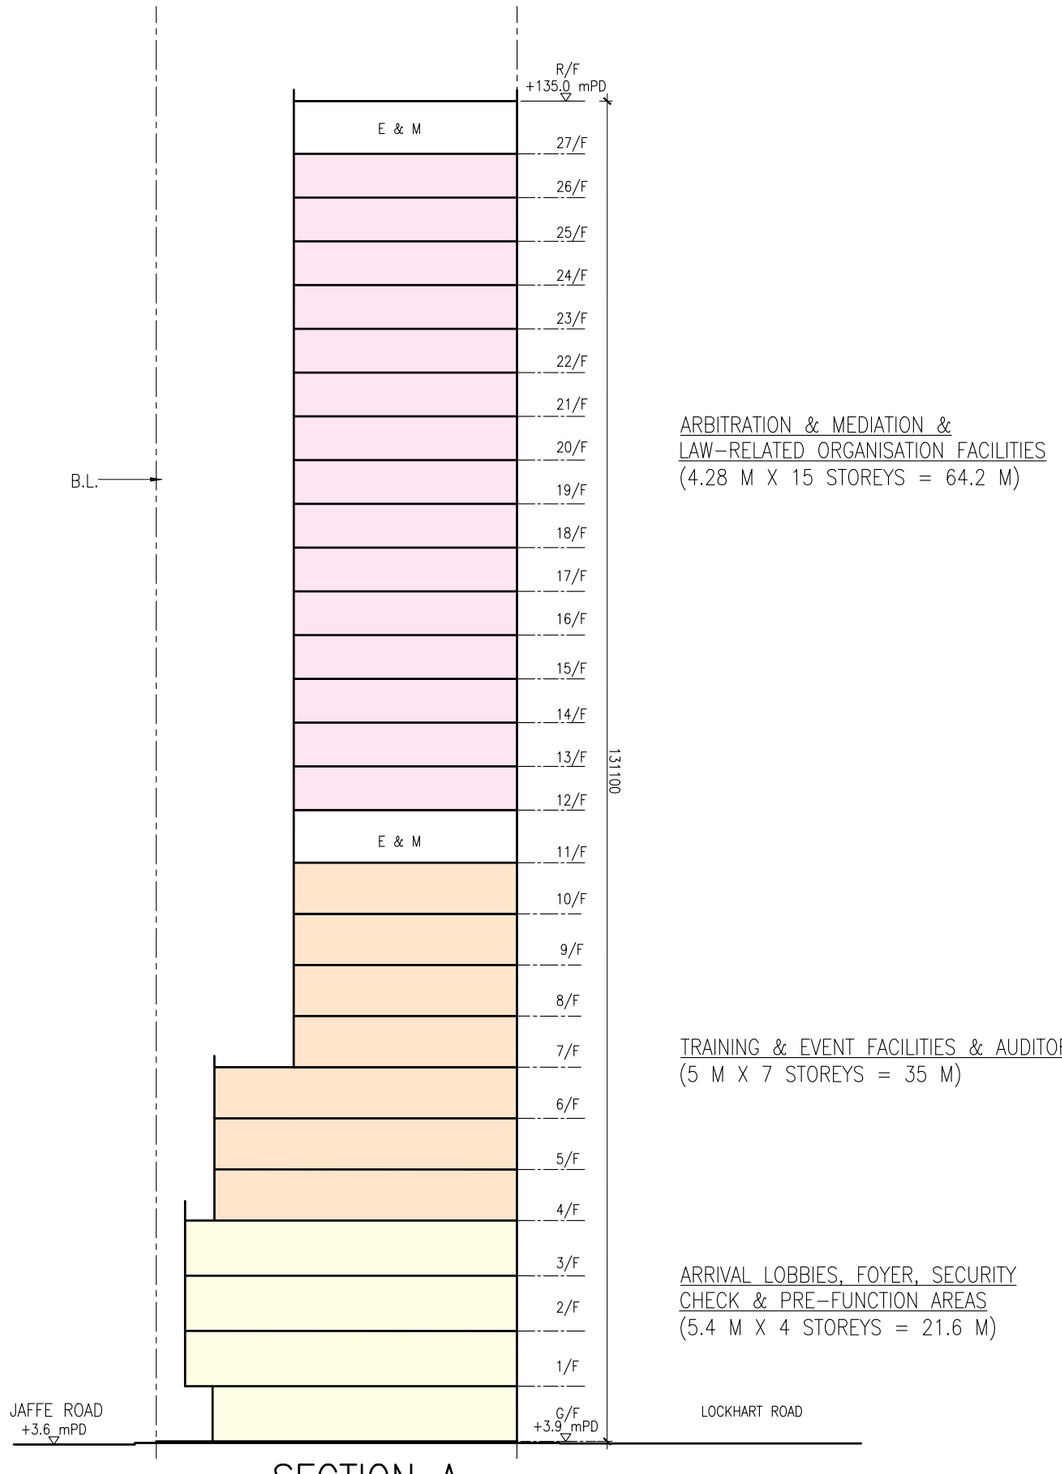

SECTION A

SCALE 1: 600

SUBJECT TO DETAILED DESIGN

I 意蘭間工程有限公司
CONSULTANTS & CONTRACTING CO LTD
Room 601, 6/F., Eastern Centre, 1065 King's Road, Quarry Bay, Hong Kong Tel : (852) 2834 6888 Fax : (852) 2838 4663

- This drawing and the contents are the copyright of I Consultants & Contracting Co. Ltd.
- No part of the drawing and the design contained herein may be reproduced without the prior written consent of a director of I Consultants & Contracting Co. Ltd.
- Do not take measurements directly from this drawing.
- Check and verify all dimensions on site.
- Read this drawing in conjunction with the specifications and all other related drawings.
- Notify the Architect immediately of any discrepancy found herein.

REV.	DESCRIPTION	DATE
-	PLANNING STATEMENT	05062026
A	PLANNING STATEMENT	22062026
B	PLANNING STATEMENT	27102026

BD. REF. NO. -	PROJECT NAME SECTION 16 PLANNING APPLICATION FOR THE HONG KONG INTERNATIONAL LEGAL SERVICE BUILDING AT WAN CHAI	DESIGNED BY C.P.POON	DRAWN BY E.T.
F.S.D. REF. NO. -	DRAWING TITLE SECTION A	APPROVED BY C.P.POON	DATE 27-10-2026
FILE REF.	PROJECT NO. 1949	DRAWING NO SEC001 / REVISION B / SCALE 1:600	