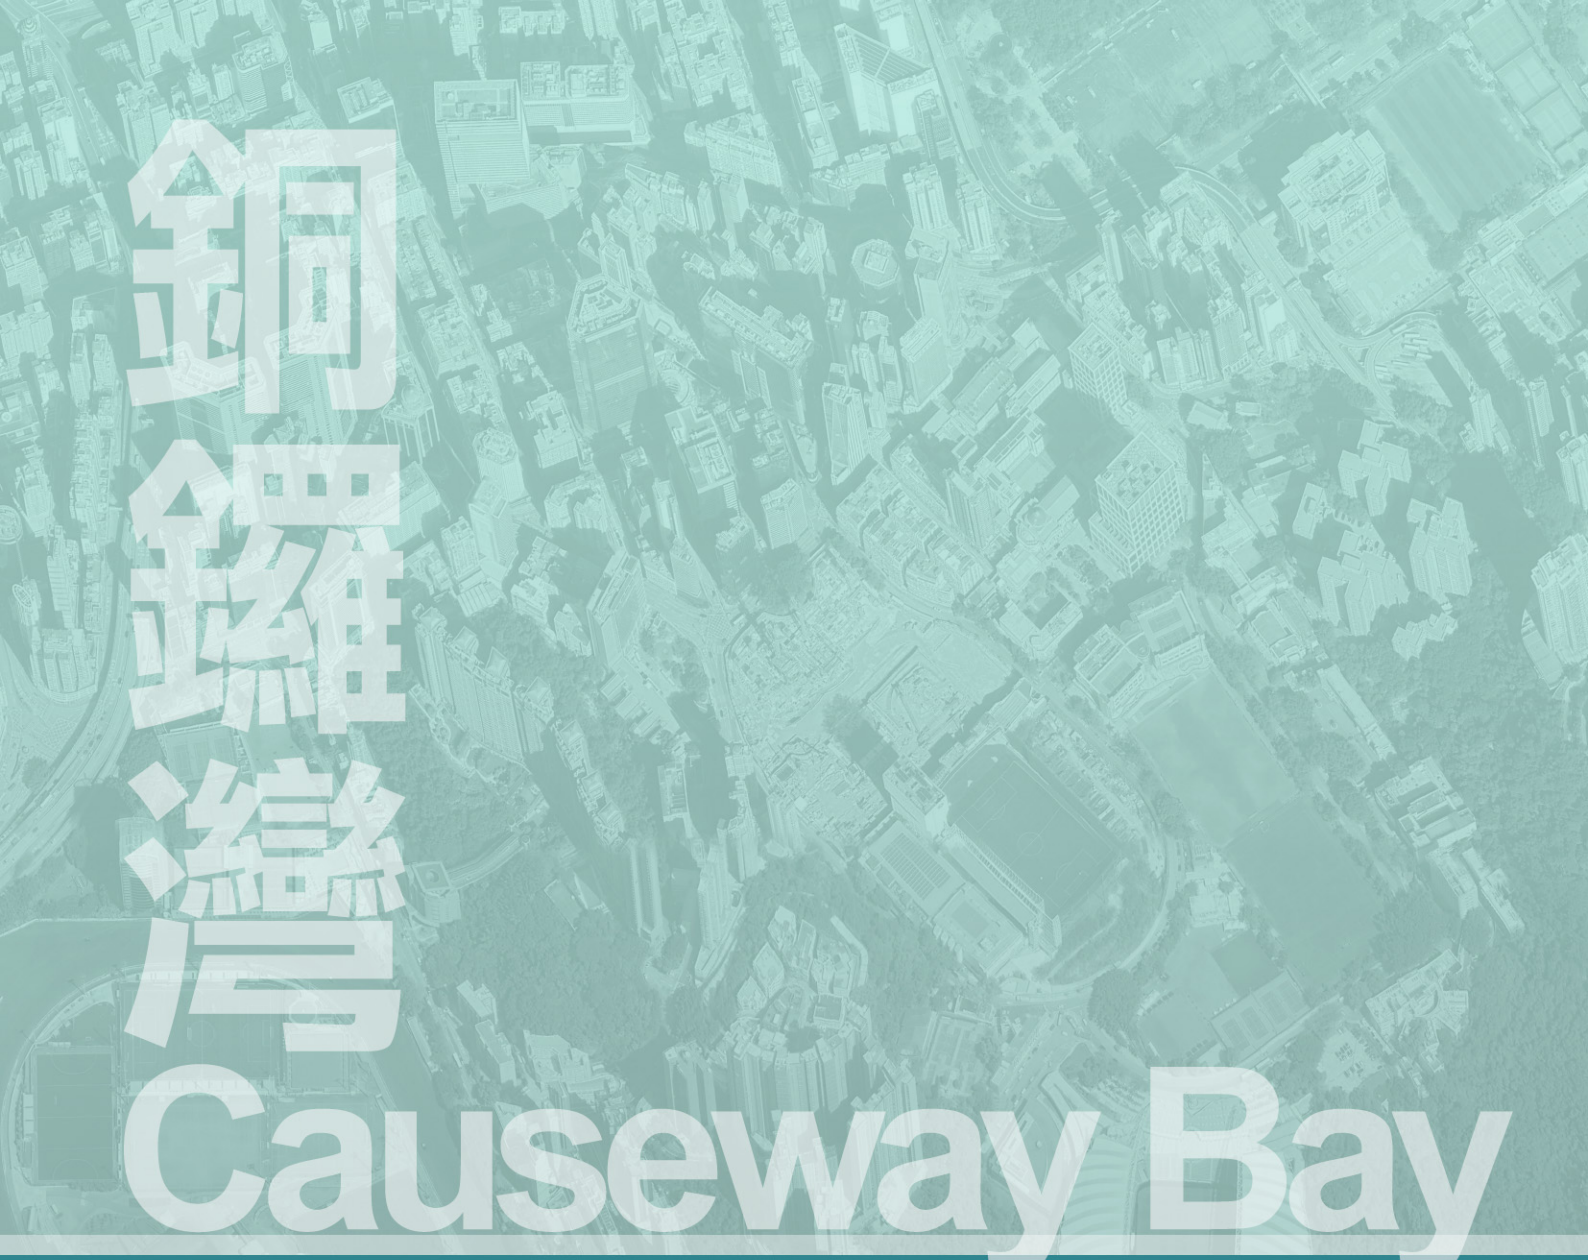

Revised Figure

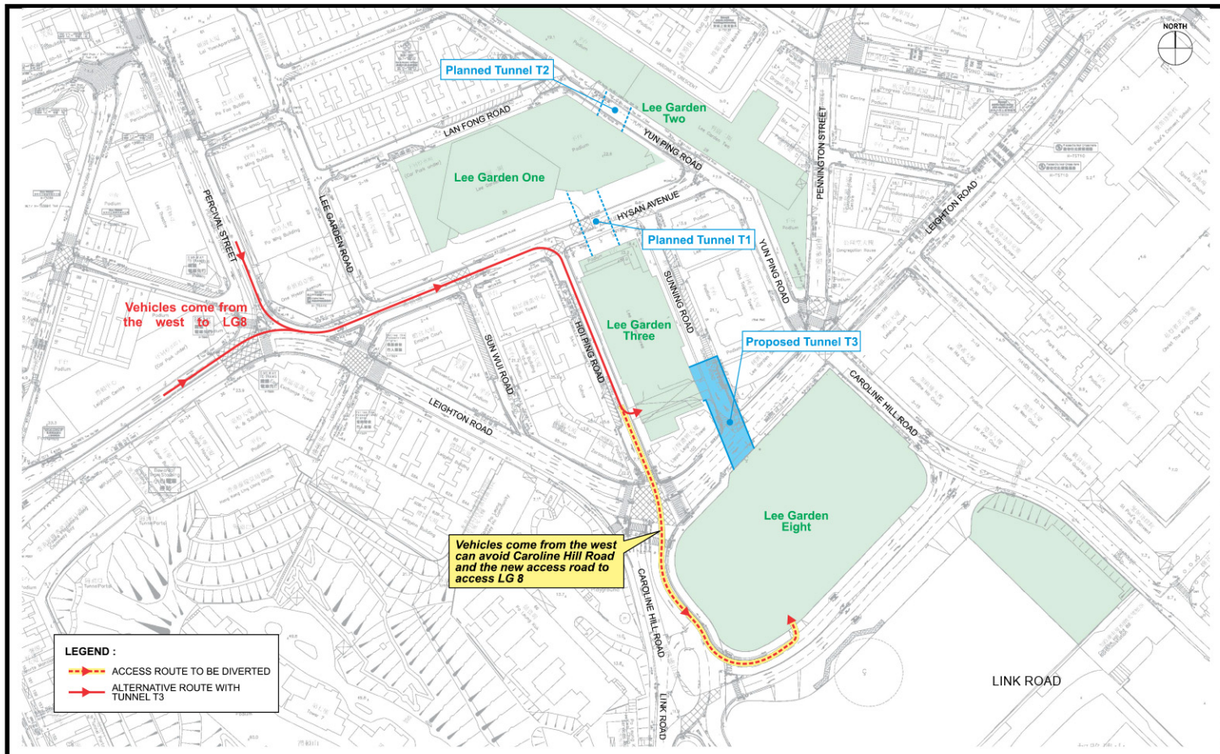

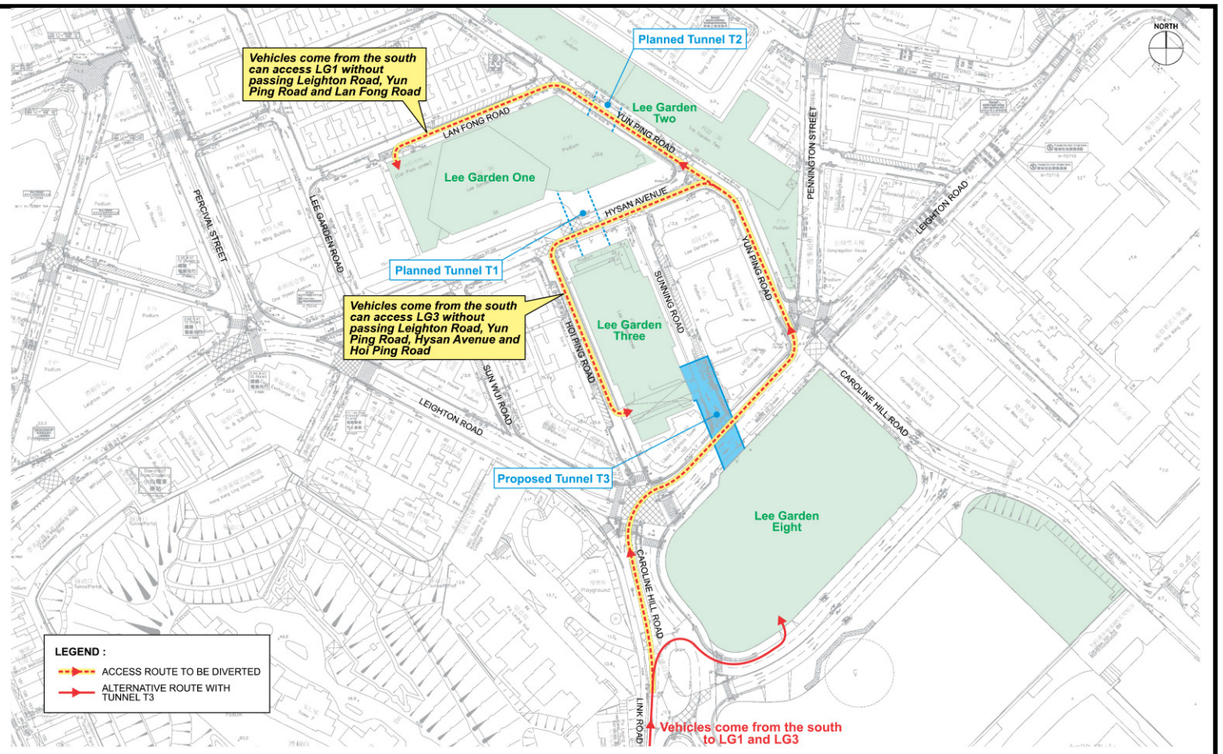

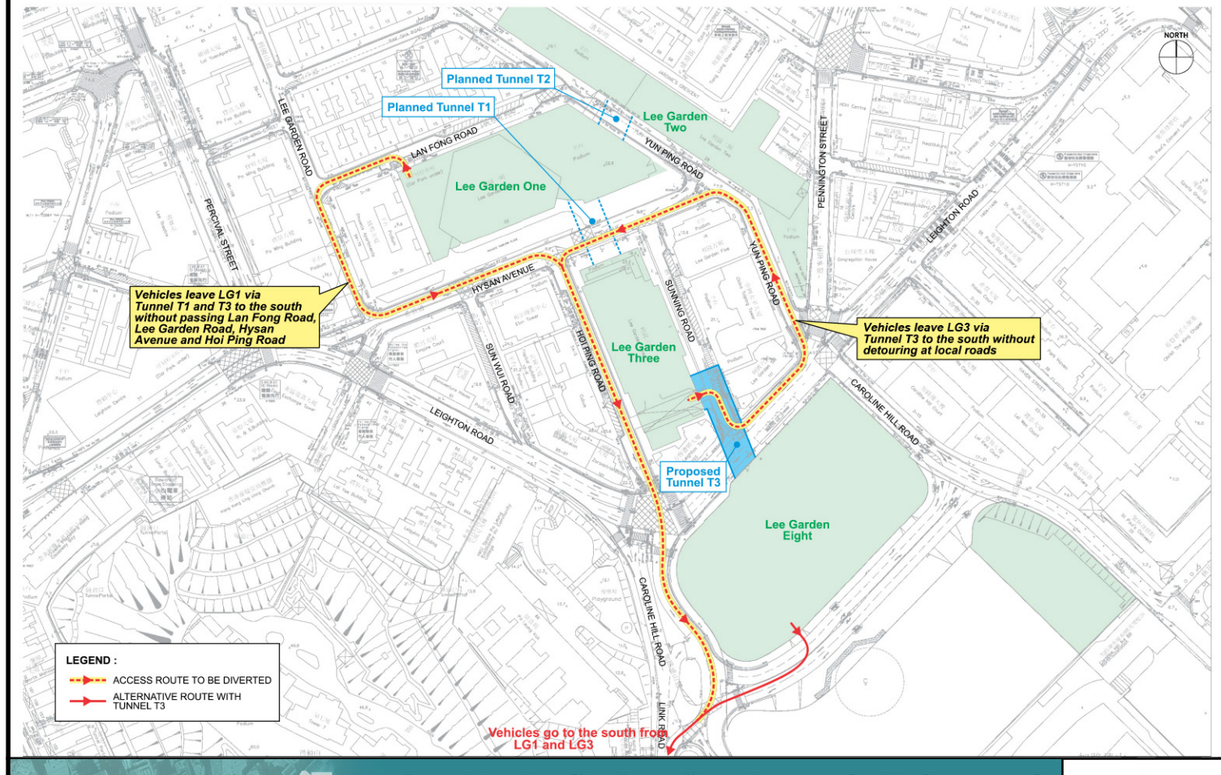

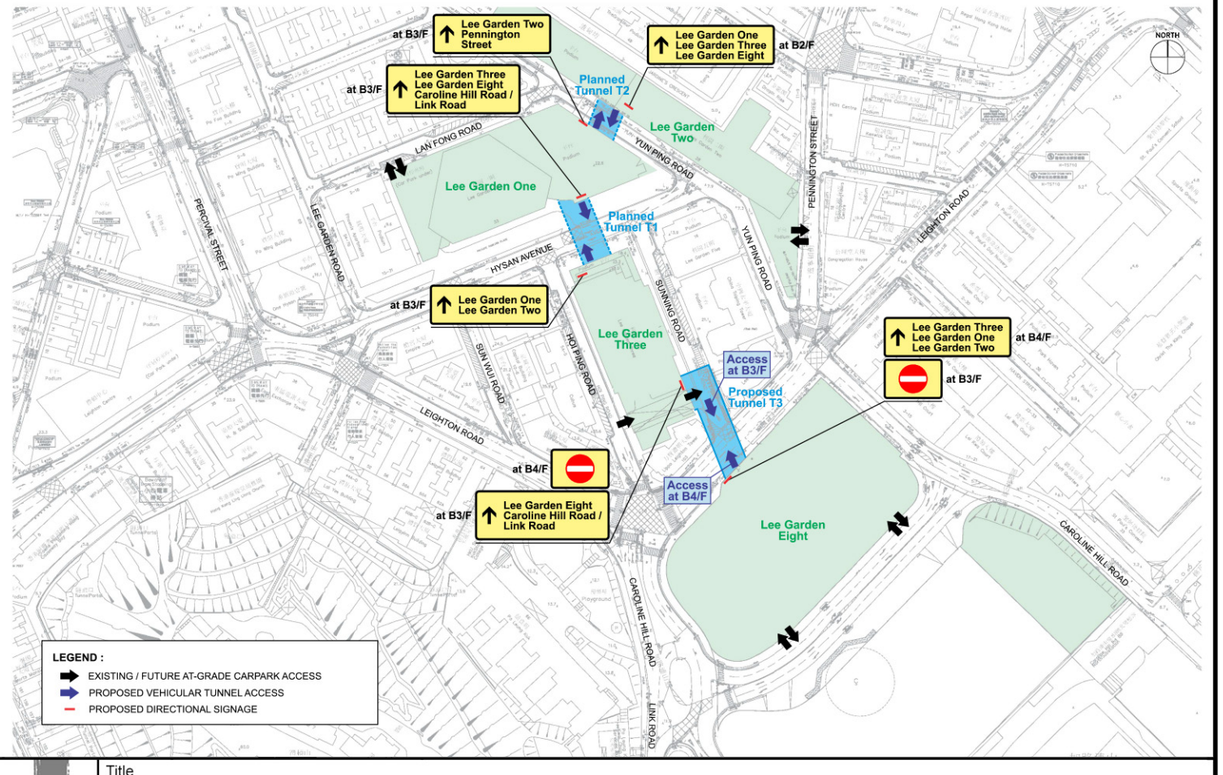

Causeway Bay 銅鑼灣

Section 16 Application for Proposed Underground Vehicular Tunnel Connecting Lee Garden Three (10 Hysan Avenue) and Lee Garden Eight (8 Caroline Hill Road) below Leighton Road and Sunning Road, Causeway Bay

Arbis Limited 雅邦

Title

Anticipated Traffic Re-routing Due to Tunnel T3

Scale	Date	Figure No.
N.T.S. @ A3	August 2026	4.4