




銅
鑼
灣

Causeway Bay

**Replacement Pages of Annex A
Traffic Impact Assessment**

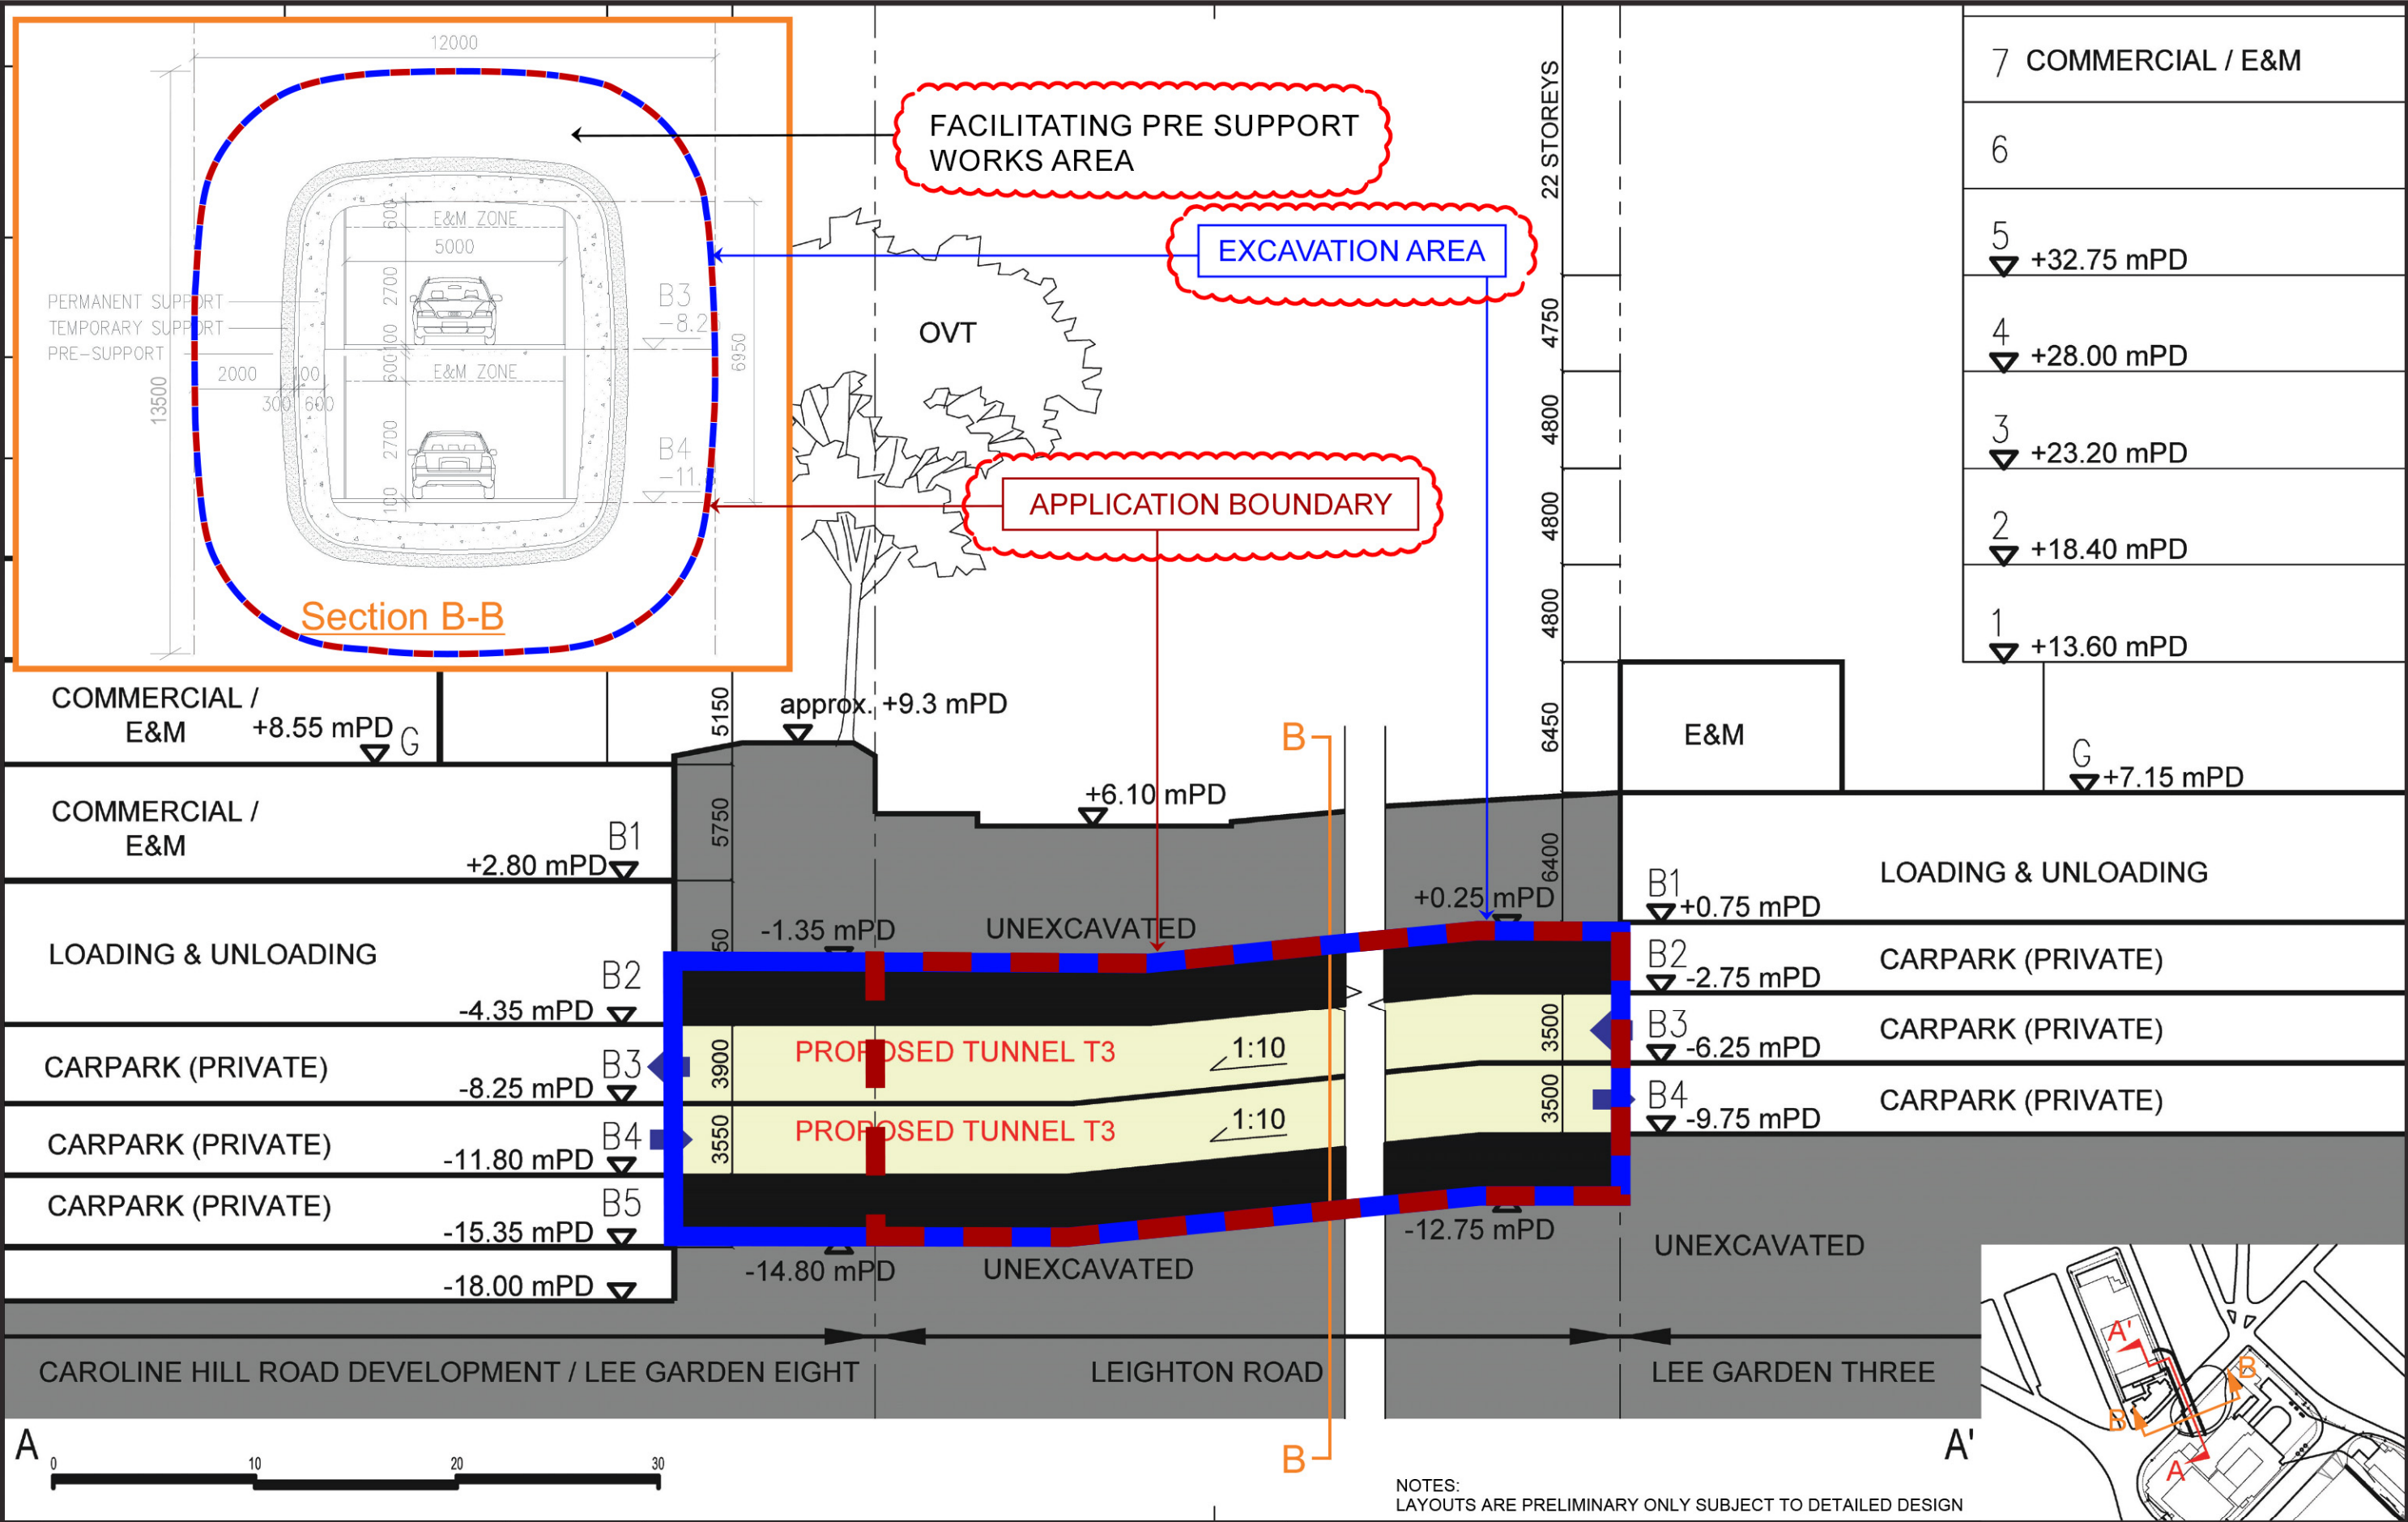

Project Title				Drawing Title			
SECTION 16 PLANNING APPLICATION OF PROPOSED UNDERGROUND VEHICULAR TUNNEL T3 (CONNECTING LEE GARDEN THREE AND LEE GARDEN EIGHT) - TRAFFIC IMPACT ASSESSMENT				SECTION PLAN OF TUNNEL T3			
Rev.	Description	Checked	Date	Designed	Checked	Scale	Date
-	-	-	-	MHC	CHC	NTS	JUL 2026
				Drawing No.		2.2	Rev.
							-