


Application Site

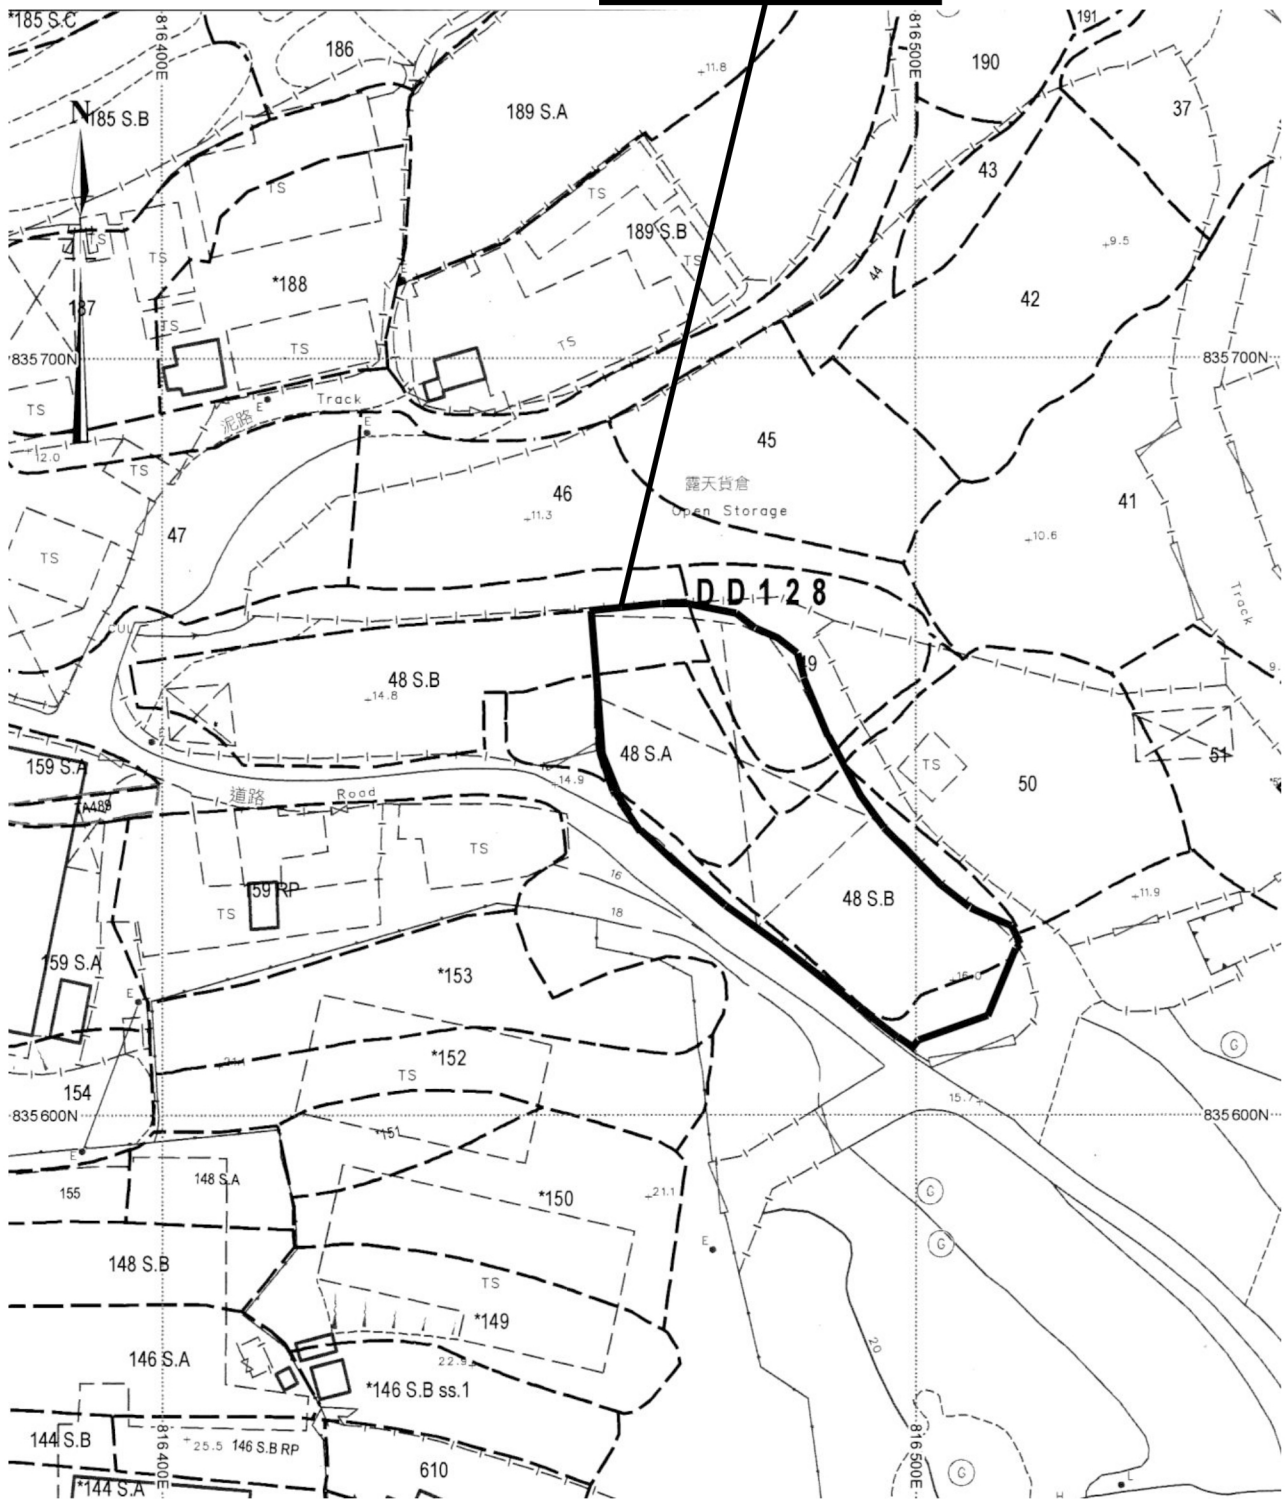

Project 項目名稱:

Proposed Temporary Open Storage of Construction Material and Metal Ware with Ancillary Workshop for a Period of 3 Years at Lots 48 S.A (Part), 48 S.B (Part), 49 (Part) in D.D. 128 & Adjoining Government Land, Ha Tsuen, Yuen Long, N.T.

Drawing Title 圖目:

Application Site


Drawing No. 圖號:

Figure 1

Remarks 備註:

Scale 比例:

1:1000

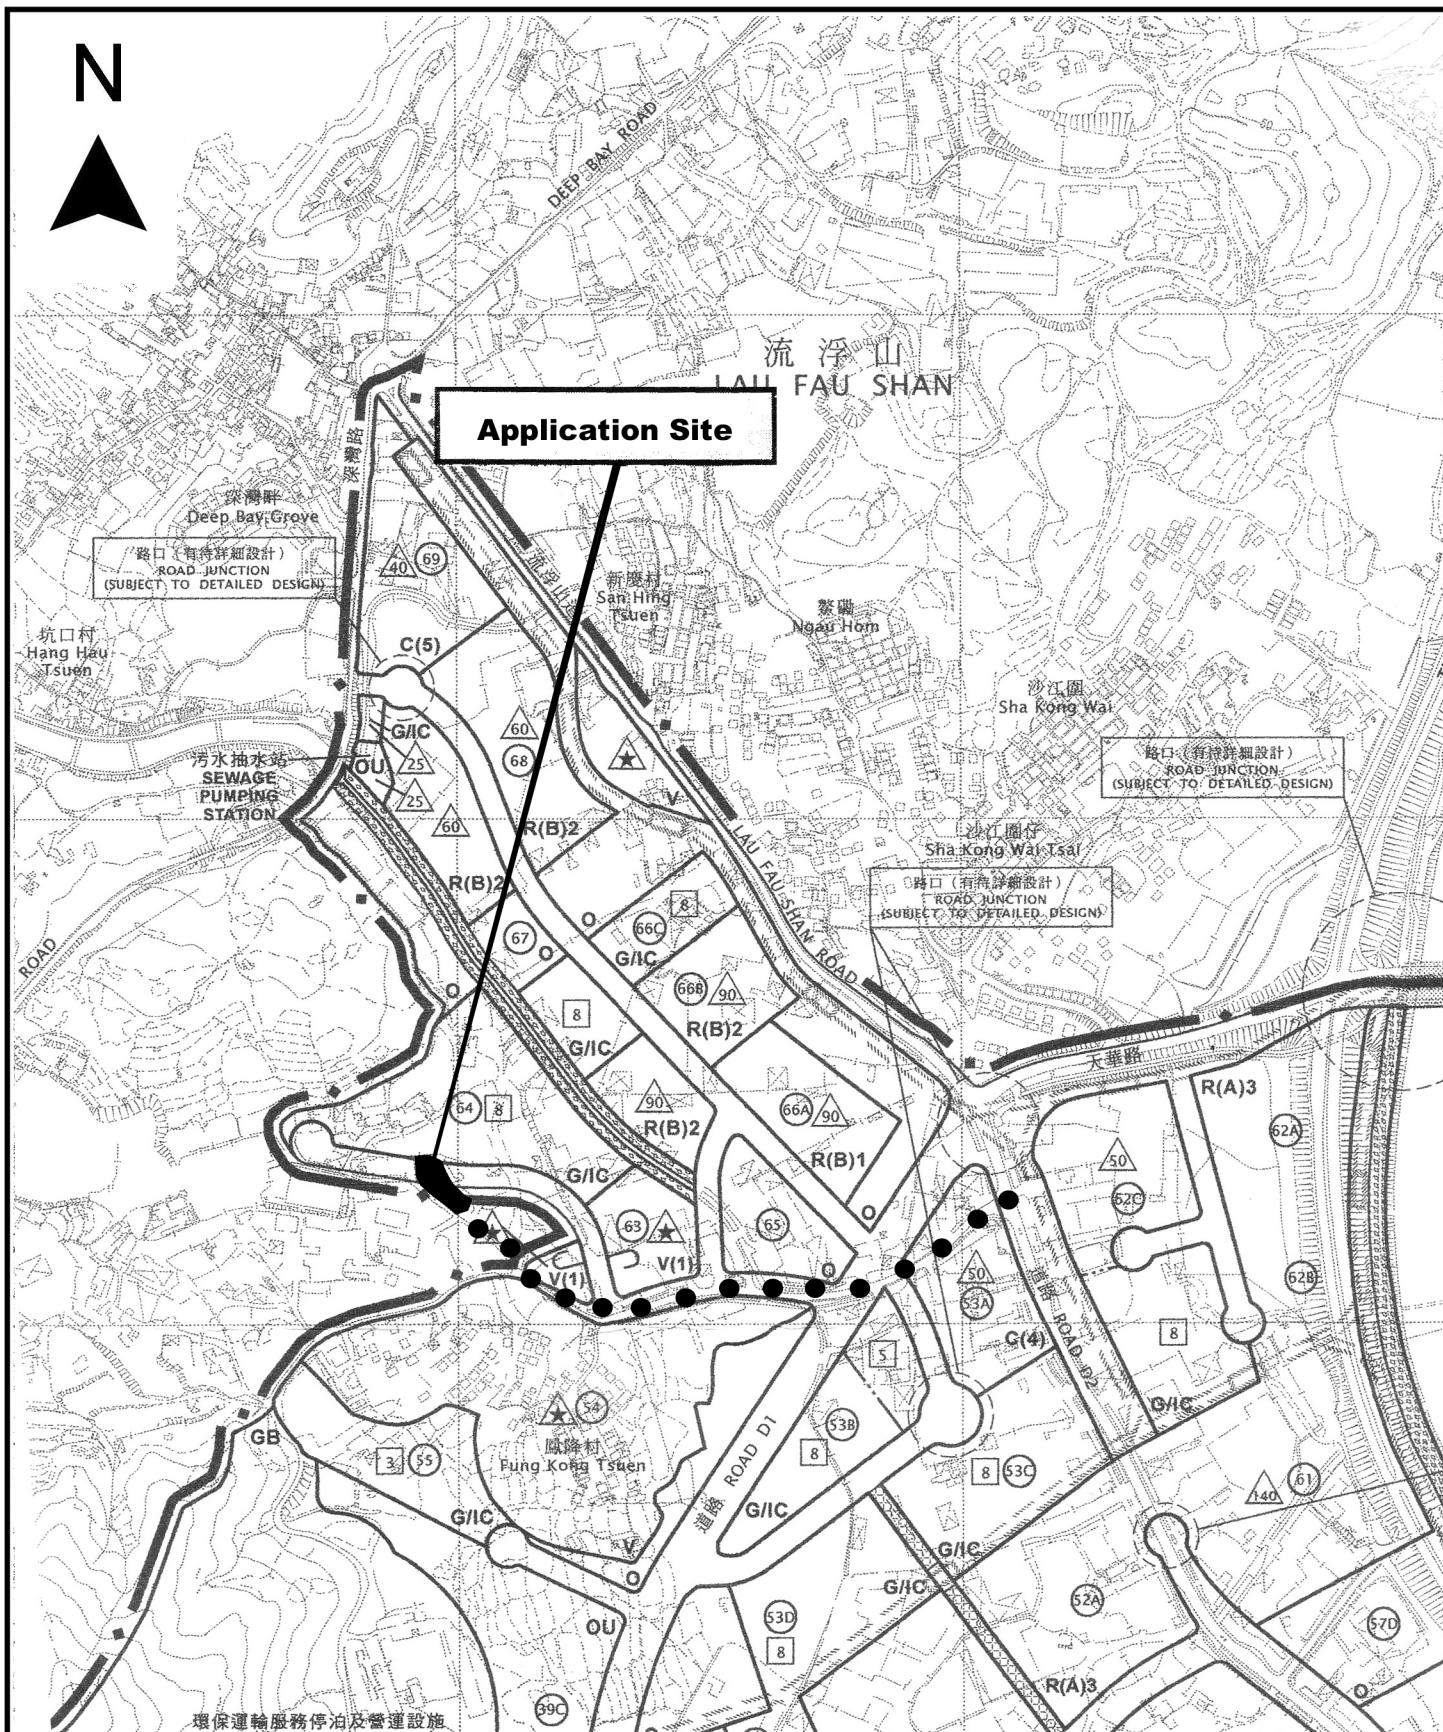

Project 項目名稱:

Proposed Temporary Open Storage of Construction Material and Metal Ware with Ancillary Workshop for a Period of 3 Years at Lots 48 S.A (Part), 48 S.B (Part), 49 (Part) in D.D. 128 & Adjoining Government Land, Ha Tsuen, Yuen Long, N.T.

Drawing Title 圖目:

Location Plan

Drawing No. 圖號:

Figure 2

Remarks 備註:

● ● ● Vehicular access leading from Ping Ha Road

Scale 比例:

1:7500

**Structure 7**

Enclosed structure for storage
with ancillary workshop
GFA: Not exceeding 230m²
Height: Not exceeding 8.5m
No. of storey: 1

Structure 6

Enclosed structure for storage
with ancillary workshop
GFA: Not exceeding 230m²
Height: Not exceeding 8.5m
No. of storey: 1

Structure 5

Canvas open shed for storage &
manoeuvring of vehicle
GFA: Not exceeding 160m²
Height: Not exceeding 8.5m
No. of storey: 1

Structure 2

Toilet
GFA: Not exceeding 10m²
Height: Not exceeding 3m
No. of storey: 1

Structure 4

Electricity meter room
GFA: Not exceeding 8m²
Height: Not exceeding 3m
No. of storey: 1

Structure 1

Site office
GFA: Not exceeding 220m²
Covered area: Not exceeding 110m²
Height: Not exceeding 7m
No. of storey: 2

Structure 3

Site office
GFA: Not exceeding 40m²
Height: Not exceeding 3m
No. of storey: 1

2 parking spaces of 5m x 2.5m
for private cars

1 loading/unloading bay of
7m x 3.5m for light goods
vehicle

18m manoeuvring
circle

Ingress/
Egress

Project 項目名稱:

Proposed Temporary Open Storage of
Construction Material and Metal Ware
with Ancillary Workshop for a Period of
3 Years at Lots 48 S.A (Part), 48 S.B
(Part), 49 (Part) in D.D. 128 & Adjoining
Government Land, Ha Tsuen, Yuen
Long, N.T.

Drawing Title 圖目:

Proposed Layout Plan

Remarks 備註:

Drawing No. 圖號:

Figure 3

Scale 比例:

1:1000

