
N

| Existing Tree | Approximate Height | Spacing | Quantity |
|---|---|---|---|
| ○ Existing *Ficus microcarpa* to be preserved | About 3m to 6m | 3m | 47 |

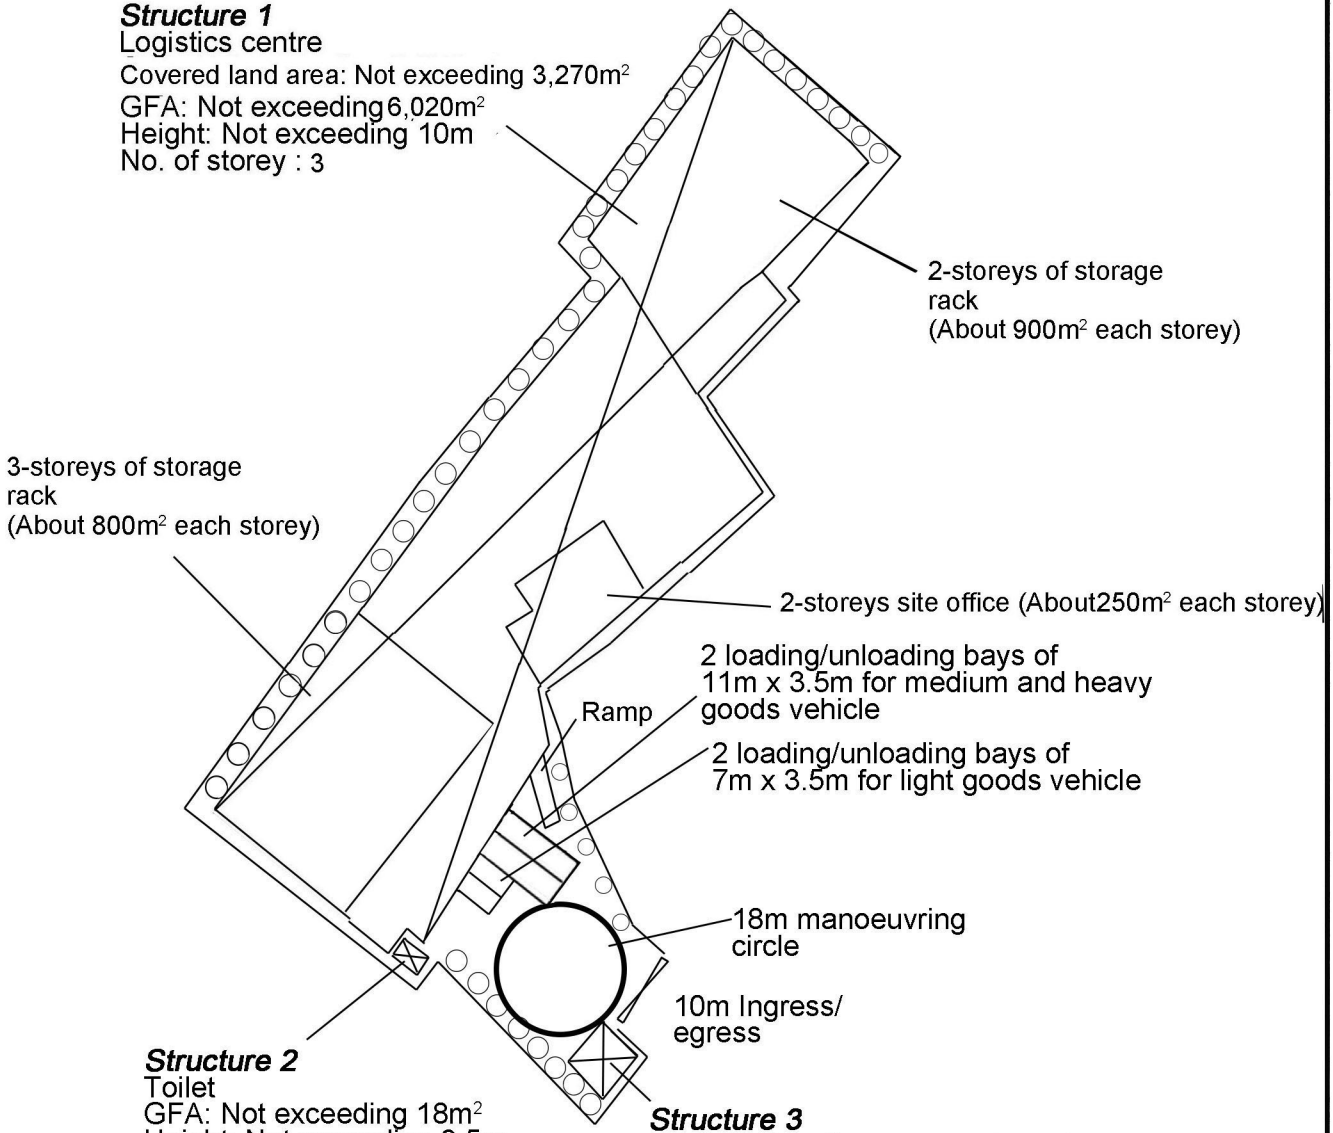


Project 項目名稱:

Temporary Logistics Centre with Ancillary Site Office for a Period of 3 Years at Lots 805 S.B RP, 807 RP, 808 RP, 809 RP (Part), 813 RP (Part), 814 RP (Part), 815 (Part) & 816 S.B RP (Part) in D.D. 125 & Adjoining Government Land, Ha Tsuen, Yuen Long, N.T.

Drawing Title 圖目:

Tree Preservation Plan

Drawing No. 圖號:

Figure 5

Remarks 備註:

Tree Preservation Measures:

(i) No open storage of materials/objects will be carried out within the 1m diameter of all the trees within the site boundary;
(ii) Irrigate the trees at regular interval;
(iii) Replace dead tree, if any; &
(iv) Removal of weeds and climbers adjacent to the existing trees.

Scale 比例:

1:1000