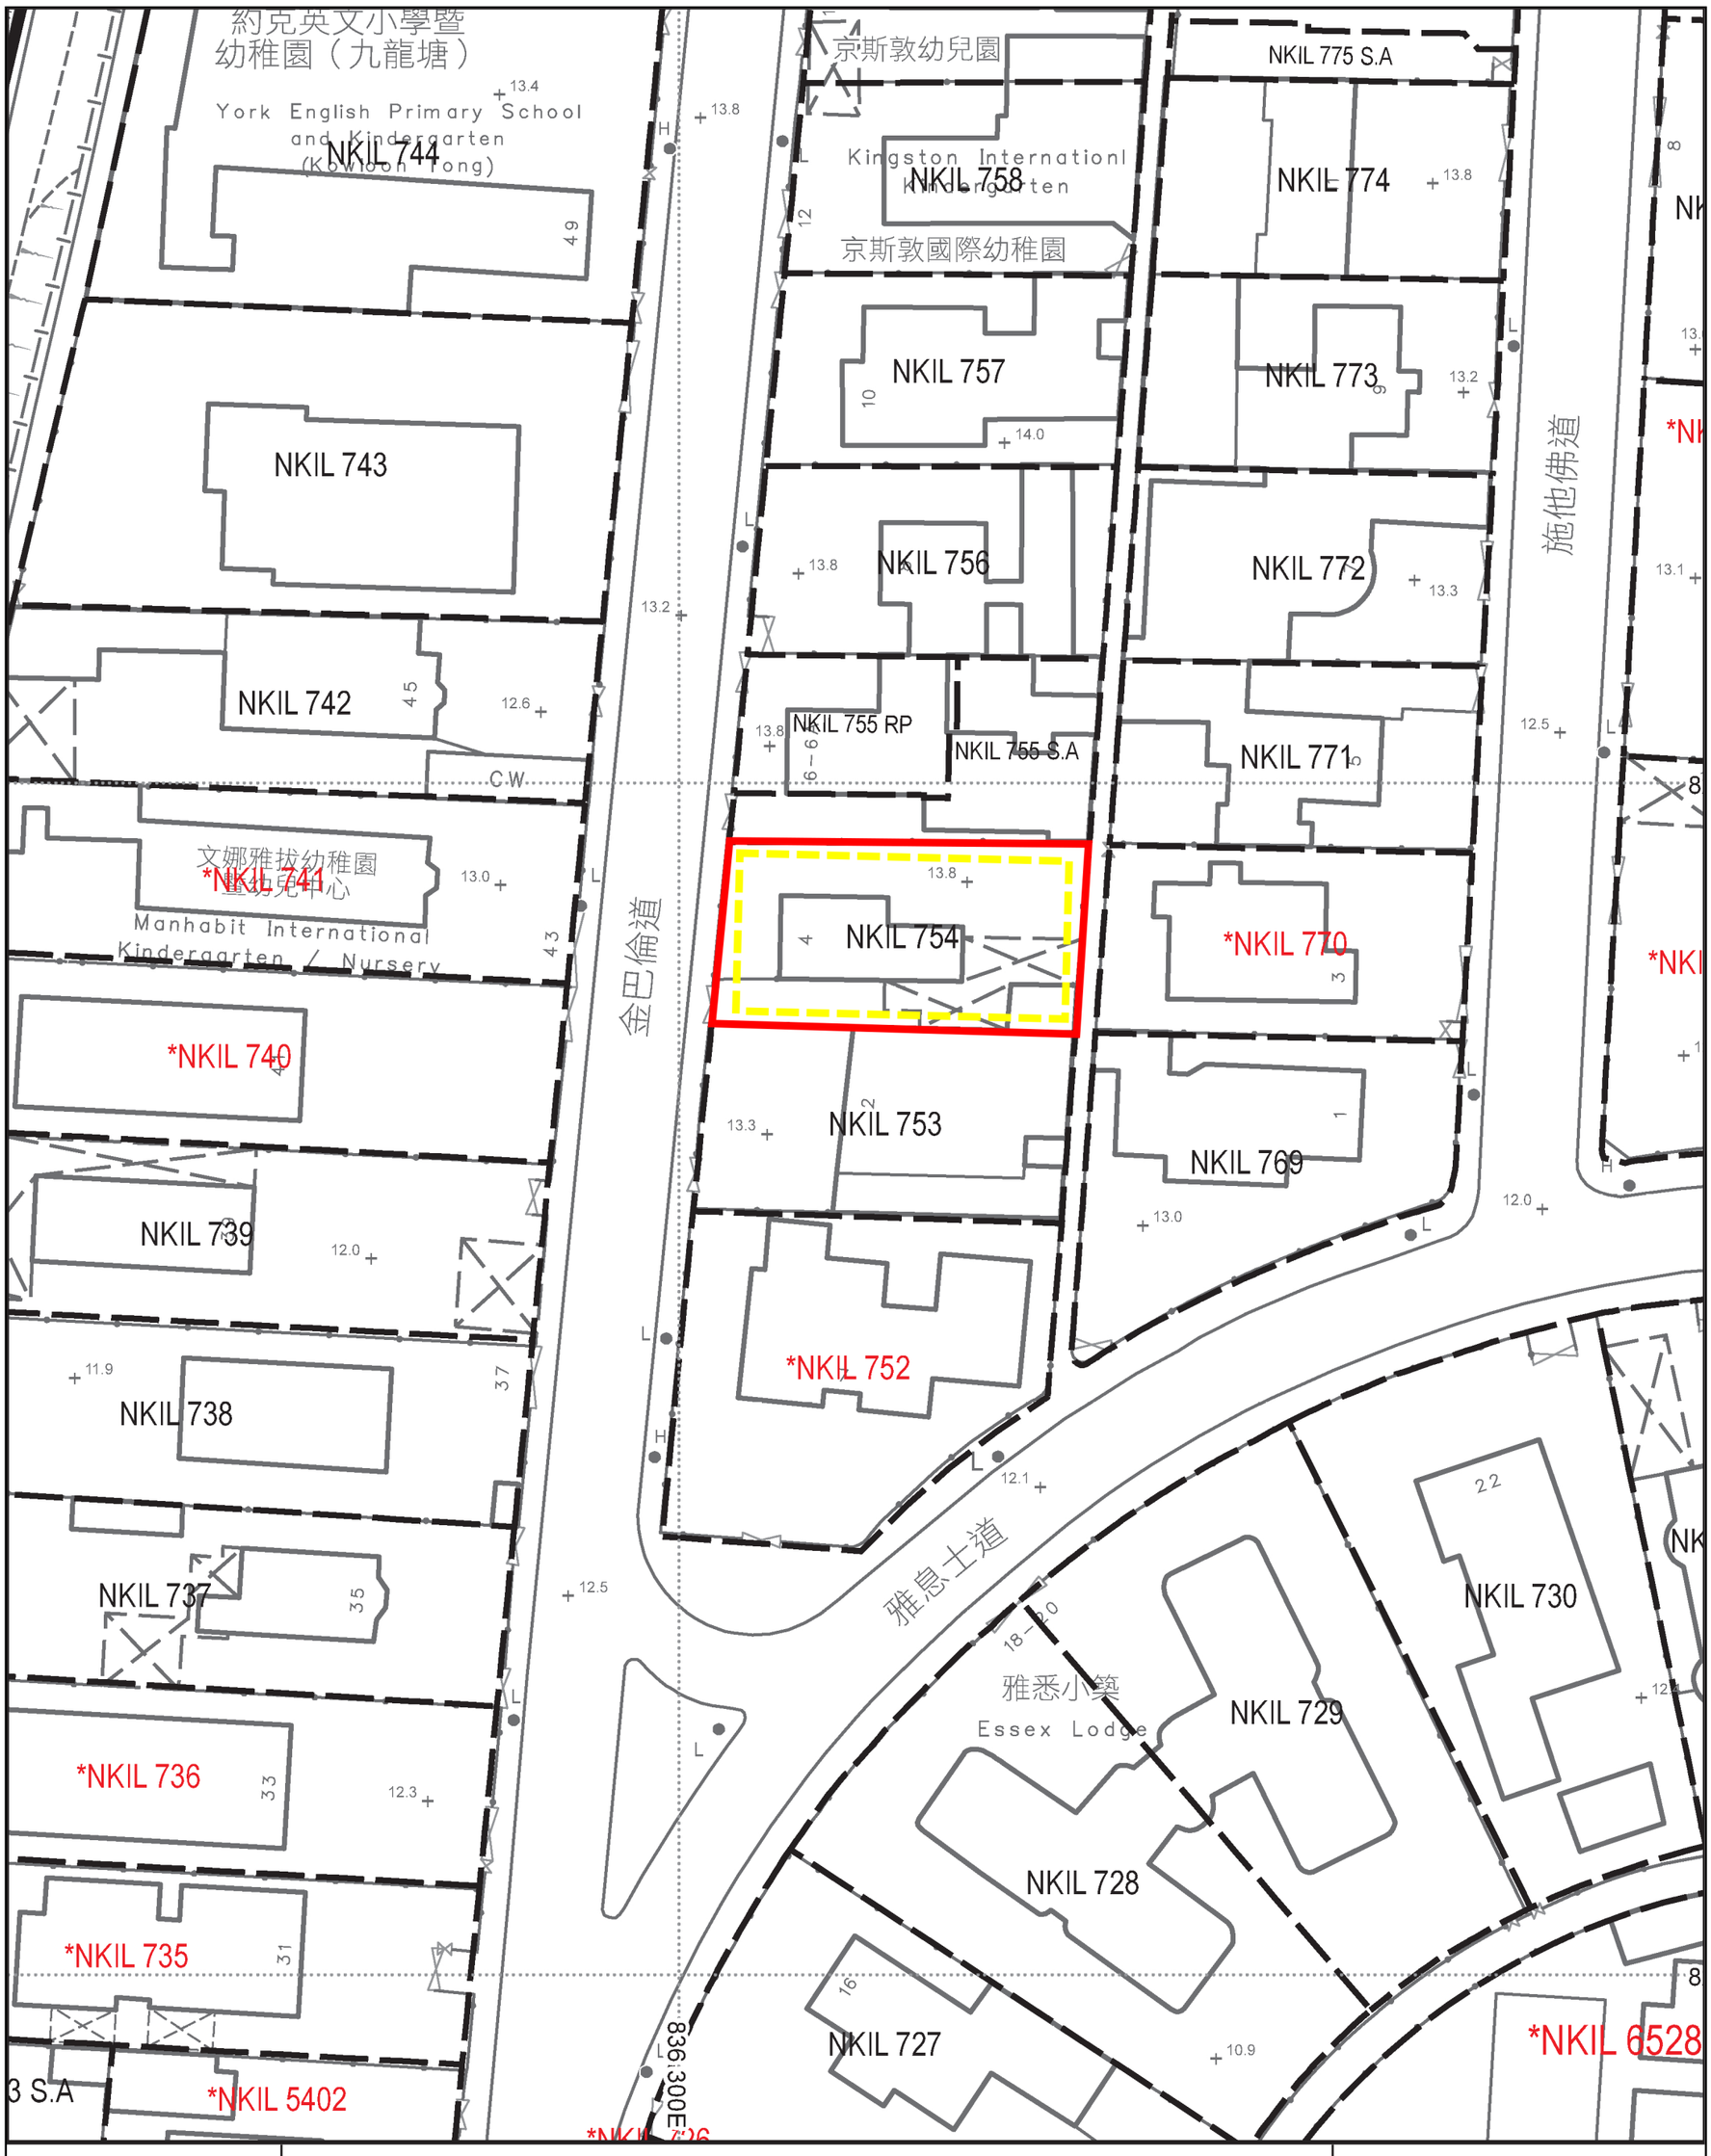

DRAWING TITLE: EXCAVATION PLAN	**LEGEND:**	**DATE:** MAY 2026
DRAWING NO.: FIGURE 3	APPLICATION SITE EXCAVATION AREA (AREA: ABOUT 362 sq.m.; DEPTH: ABOUT 4.65 m)	**PREPARED BY:** DeSPACE (International) Limited
SCALE: 1:500		