




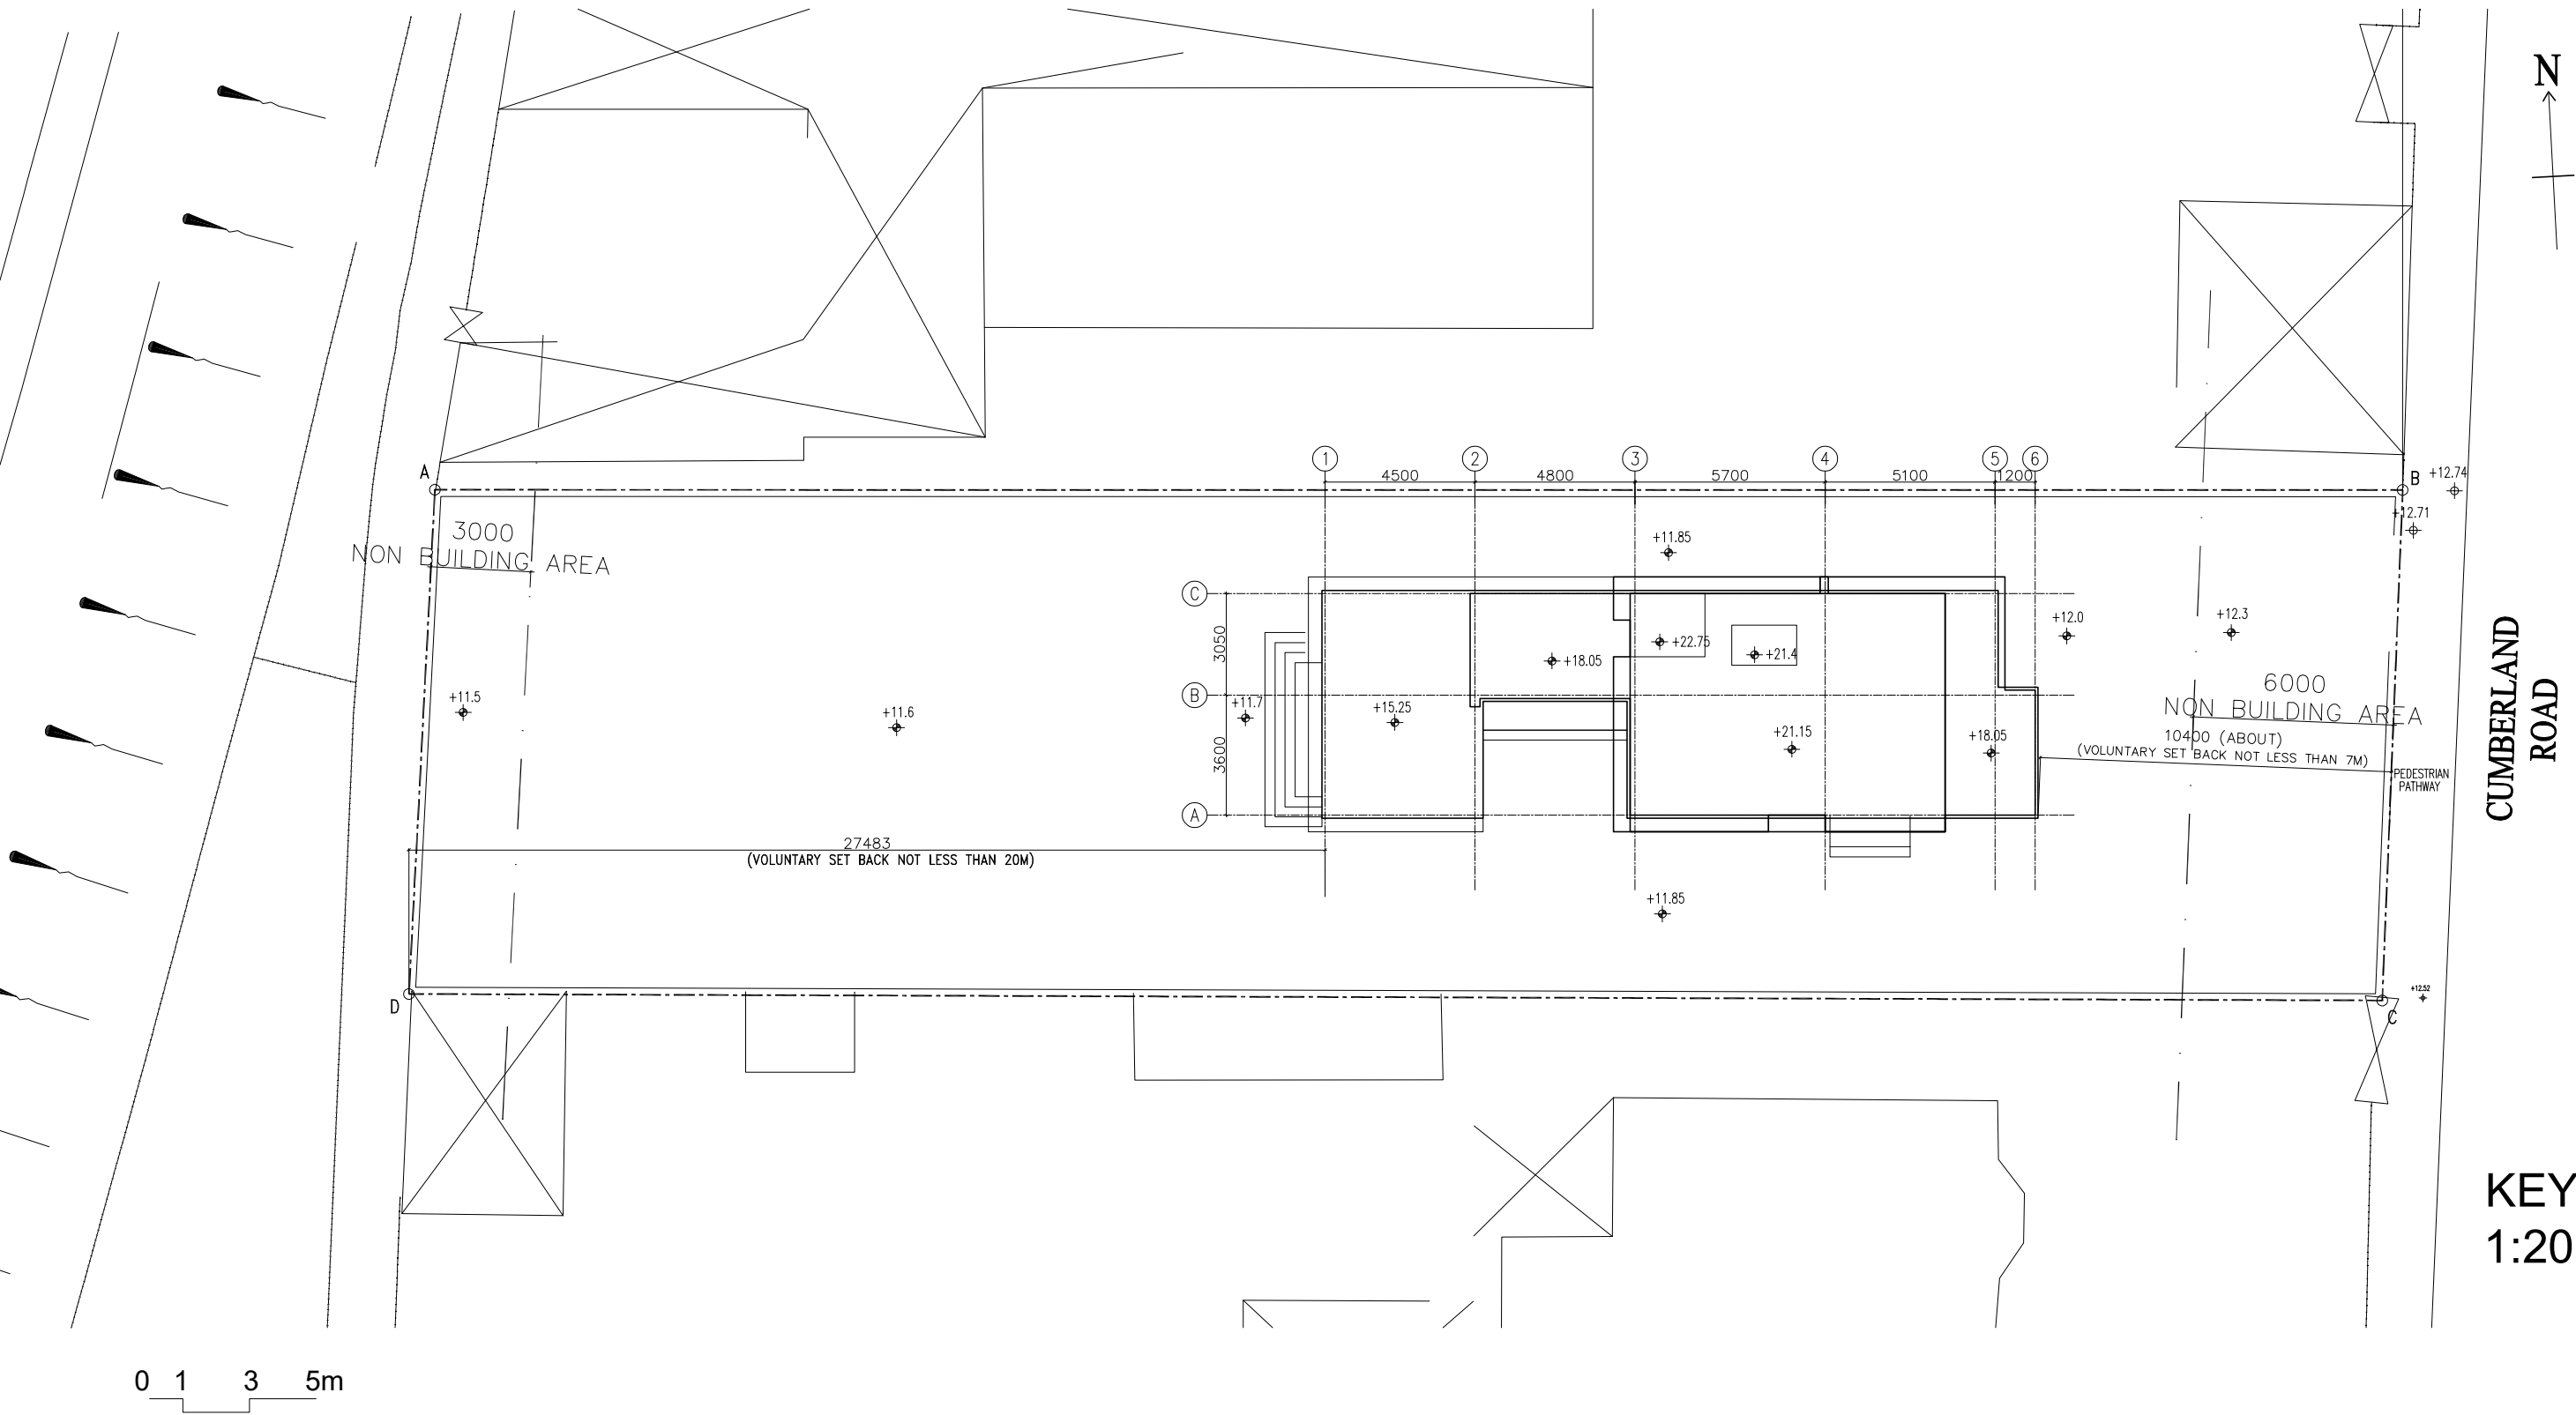


CUMBERLAND
ROAD

KEY PLAN
1:200 (A3)

FOR APPLICATION OF SECTION 16
OF TOWN PLANNING ORDINANCE




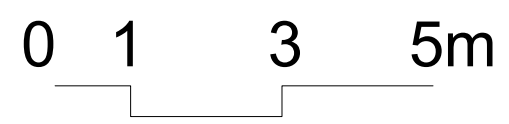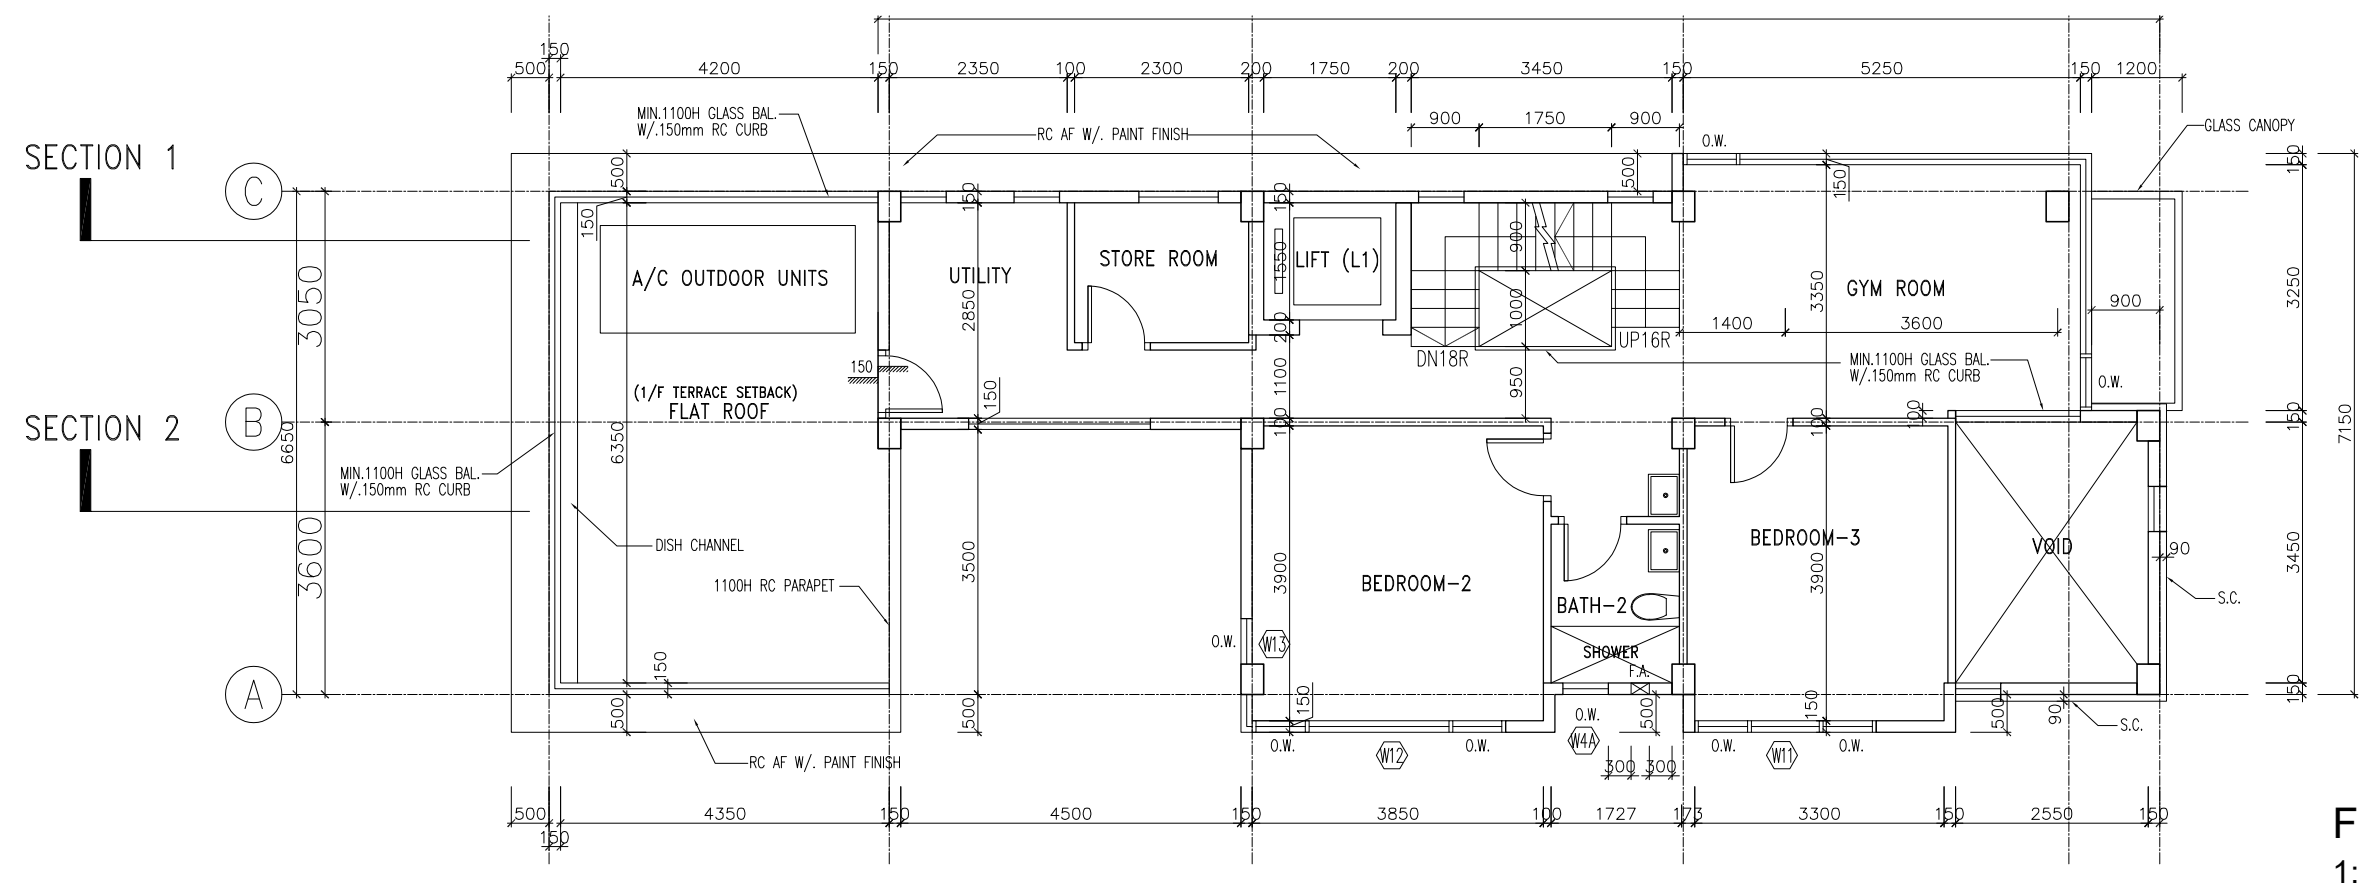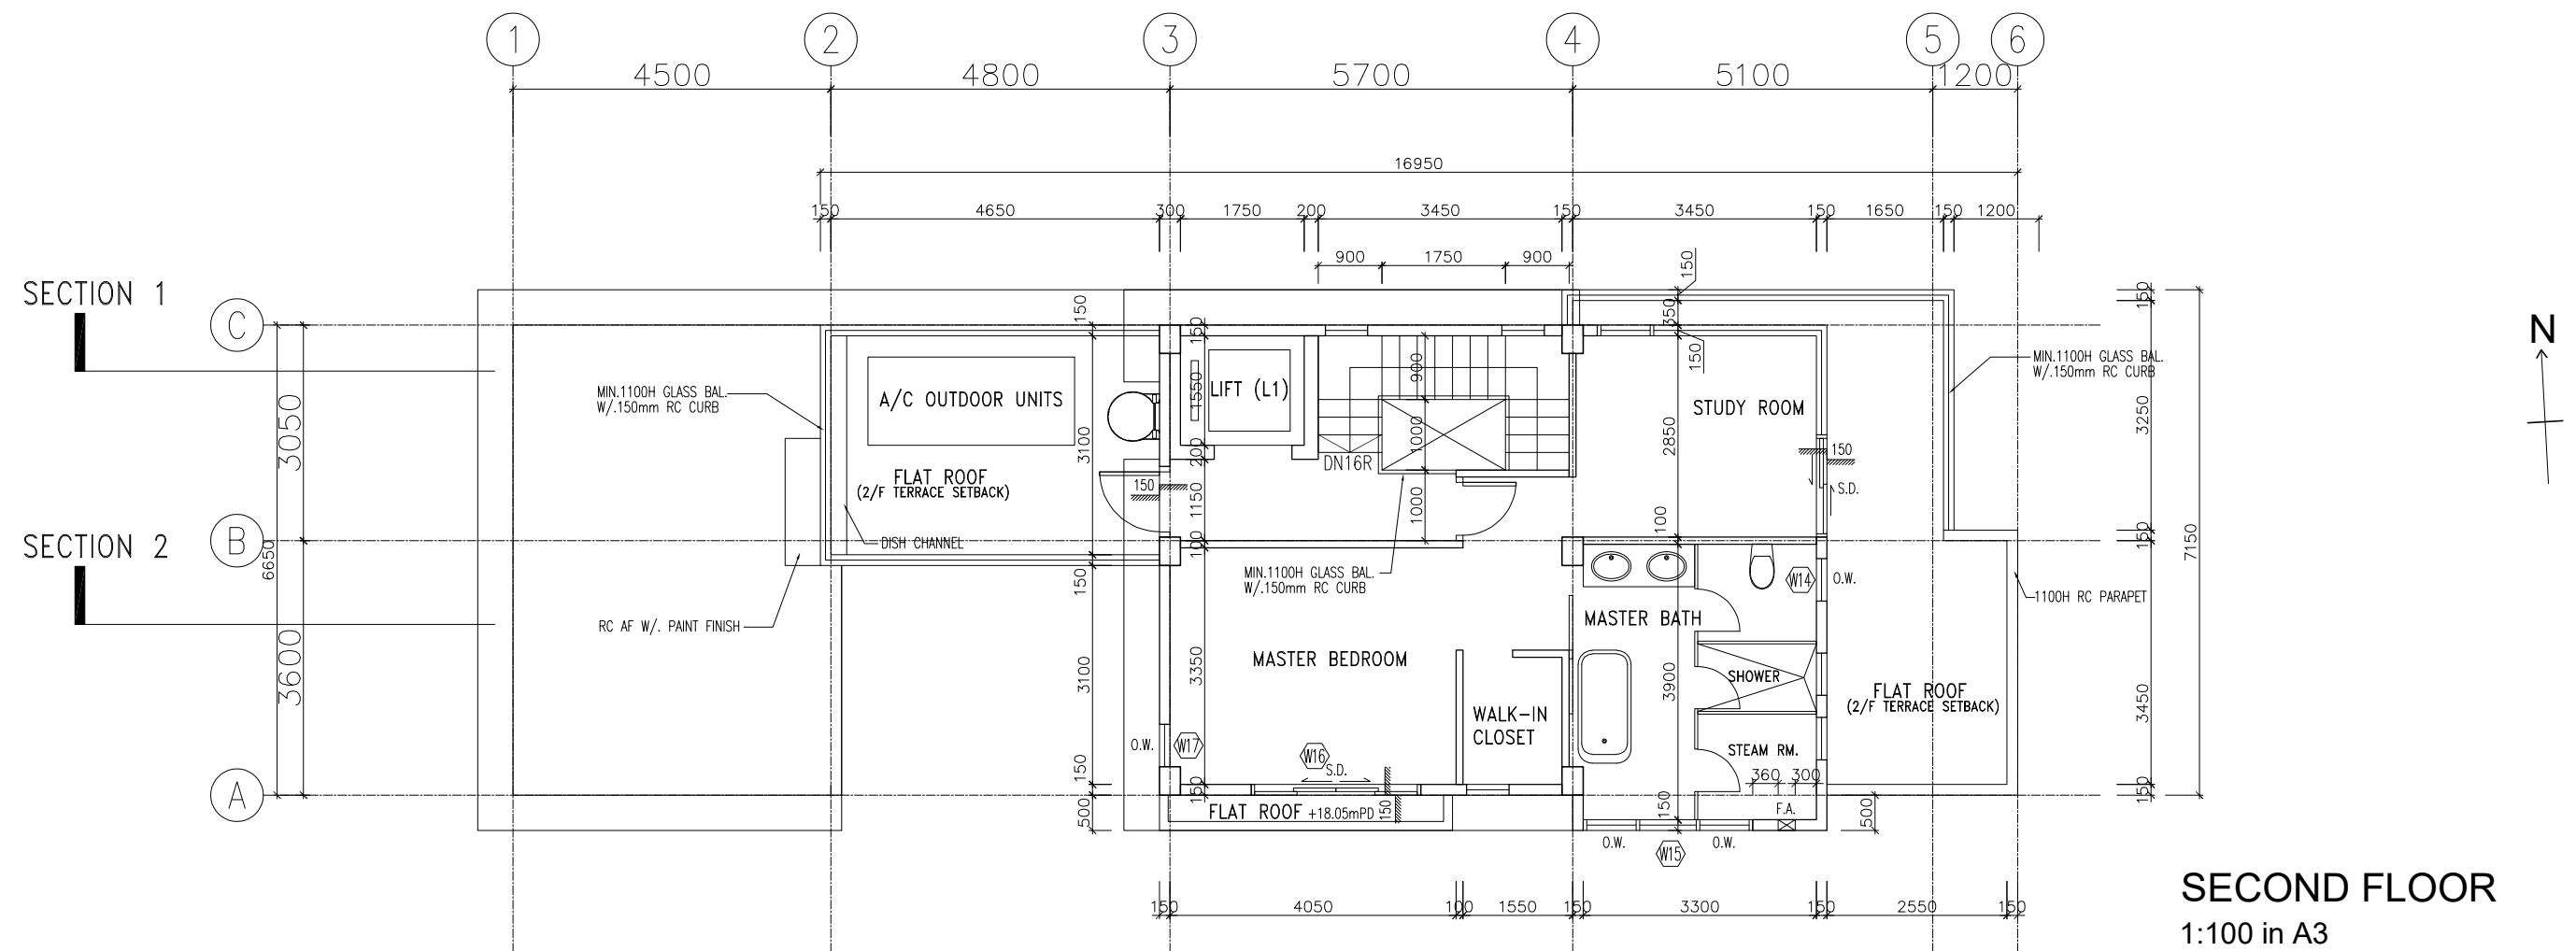

FOR APPLICATION OF SECTION 16
OF TOWN PLANNING ORDINANCE

SECTION 1


SECTION 2

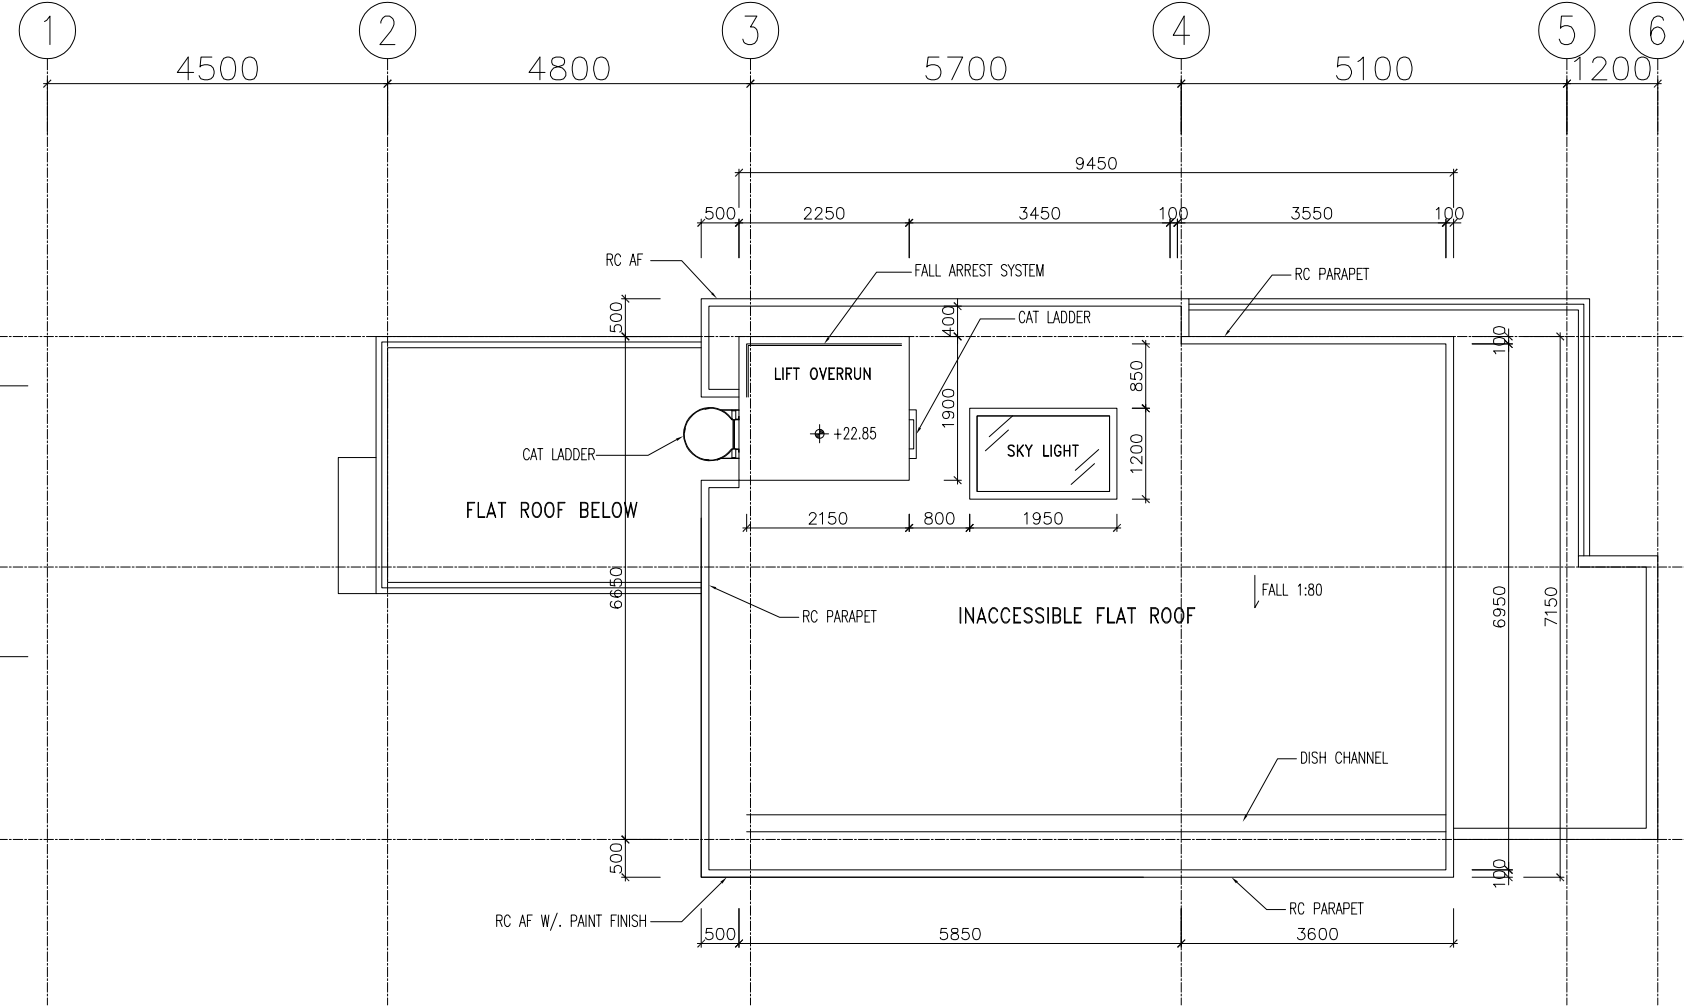

ROOF FLOOR
1:100 in A3

SECTION 1


SECTION 2

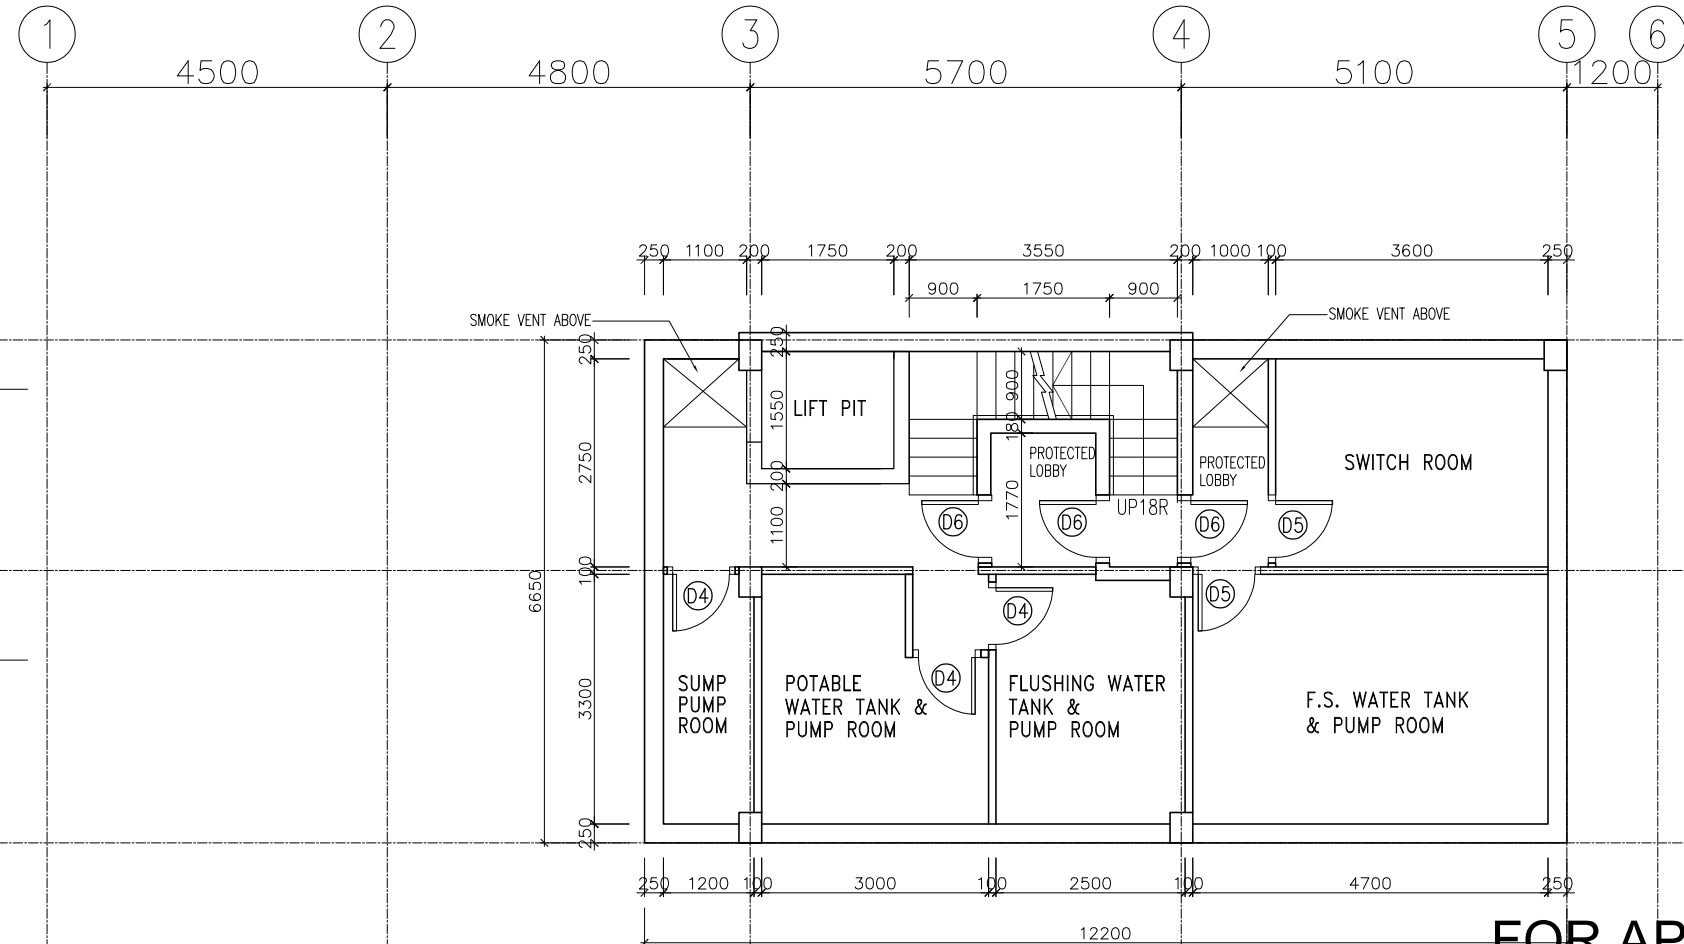

BASEMENT FLOOR
1:100 in A3
FLOOR AREA FOR BASEMENT AREA: 81.1sq.m




FOR APPLICATION OF SECTION 16
OF TOWN PLANNING ORDINANCE

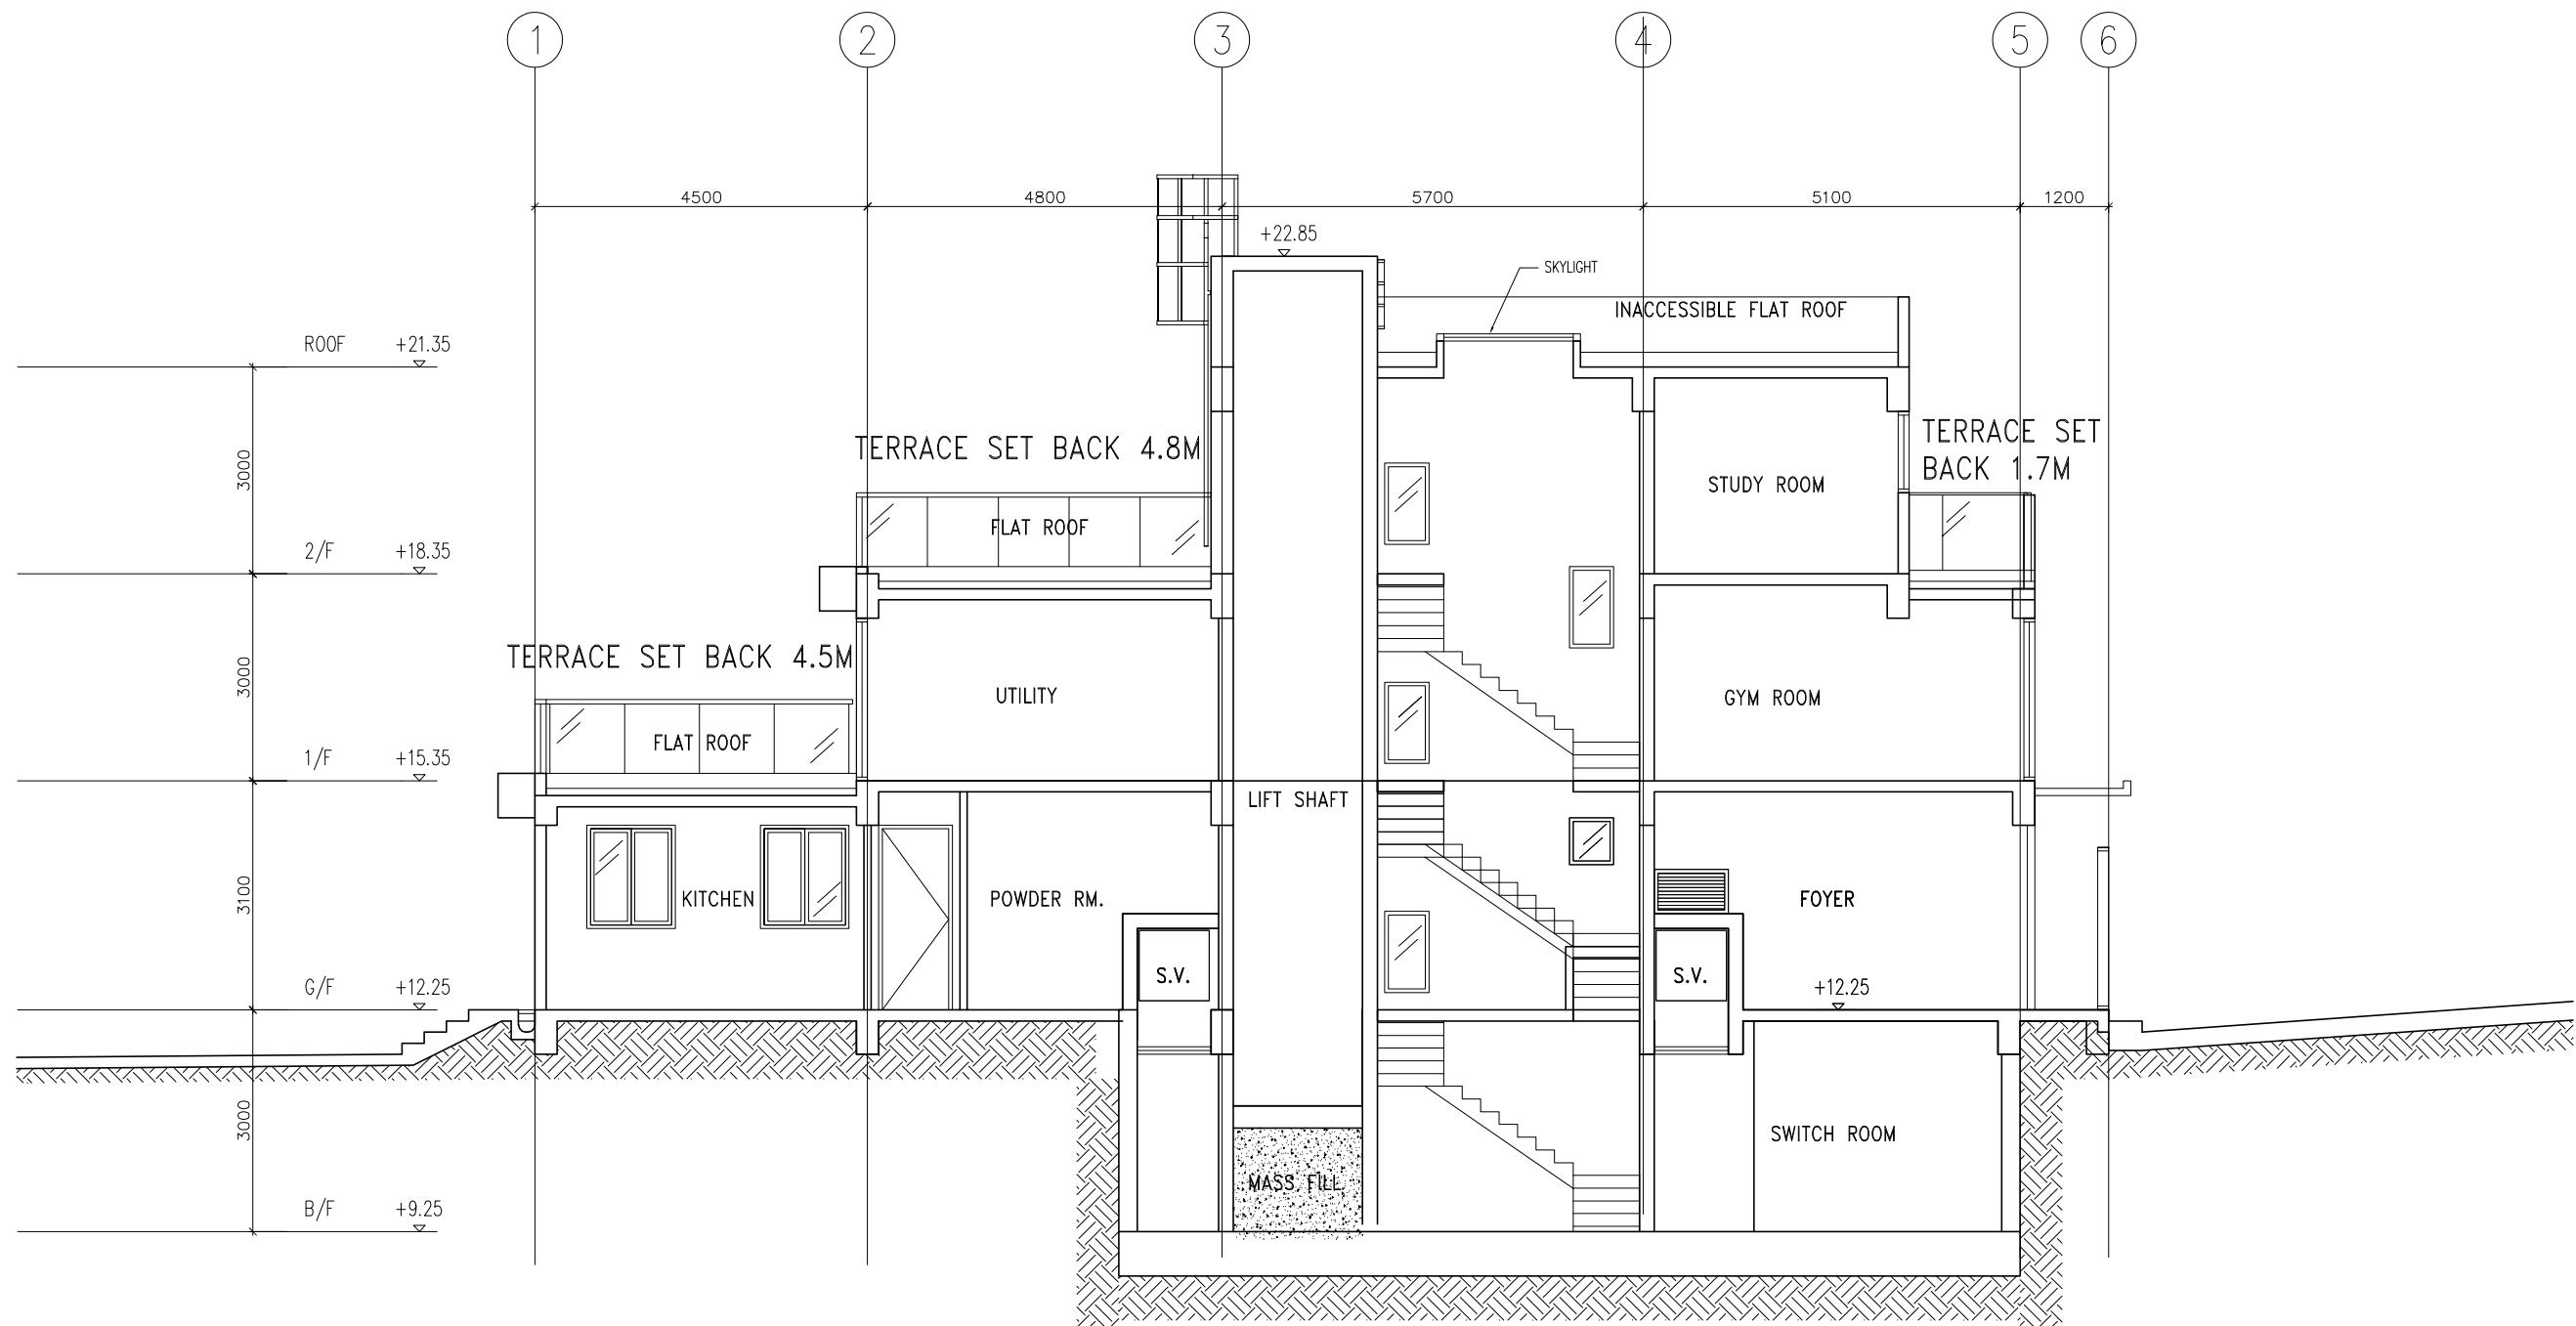

SECTION 1
1:100 in A3

0 1 3 5m

FOR APPLICATION OF SECTION 16
OF TOWN PLANNING ORDINANCE

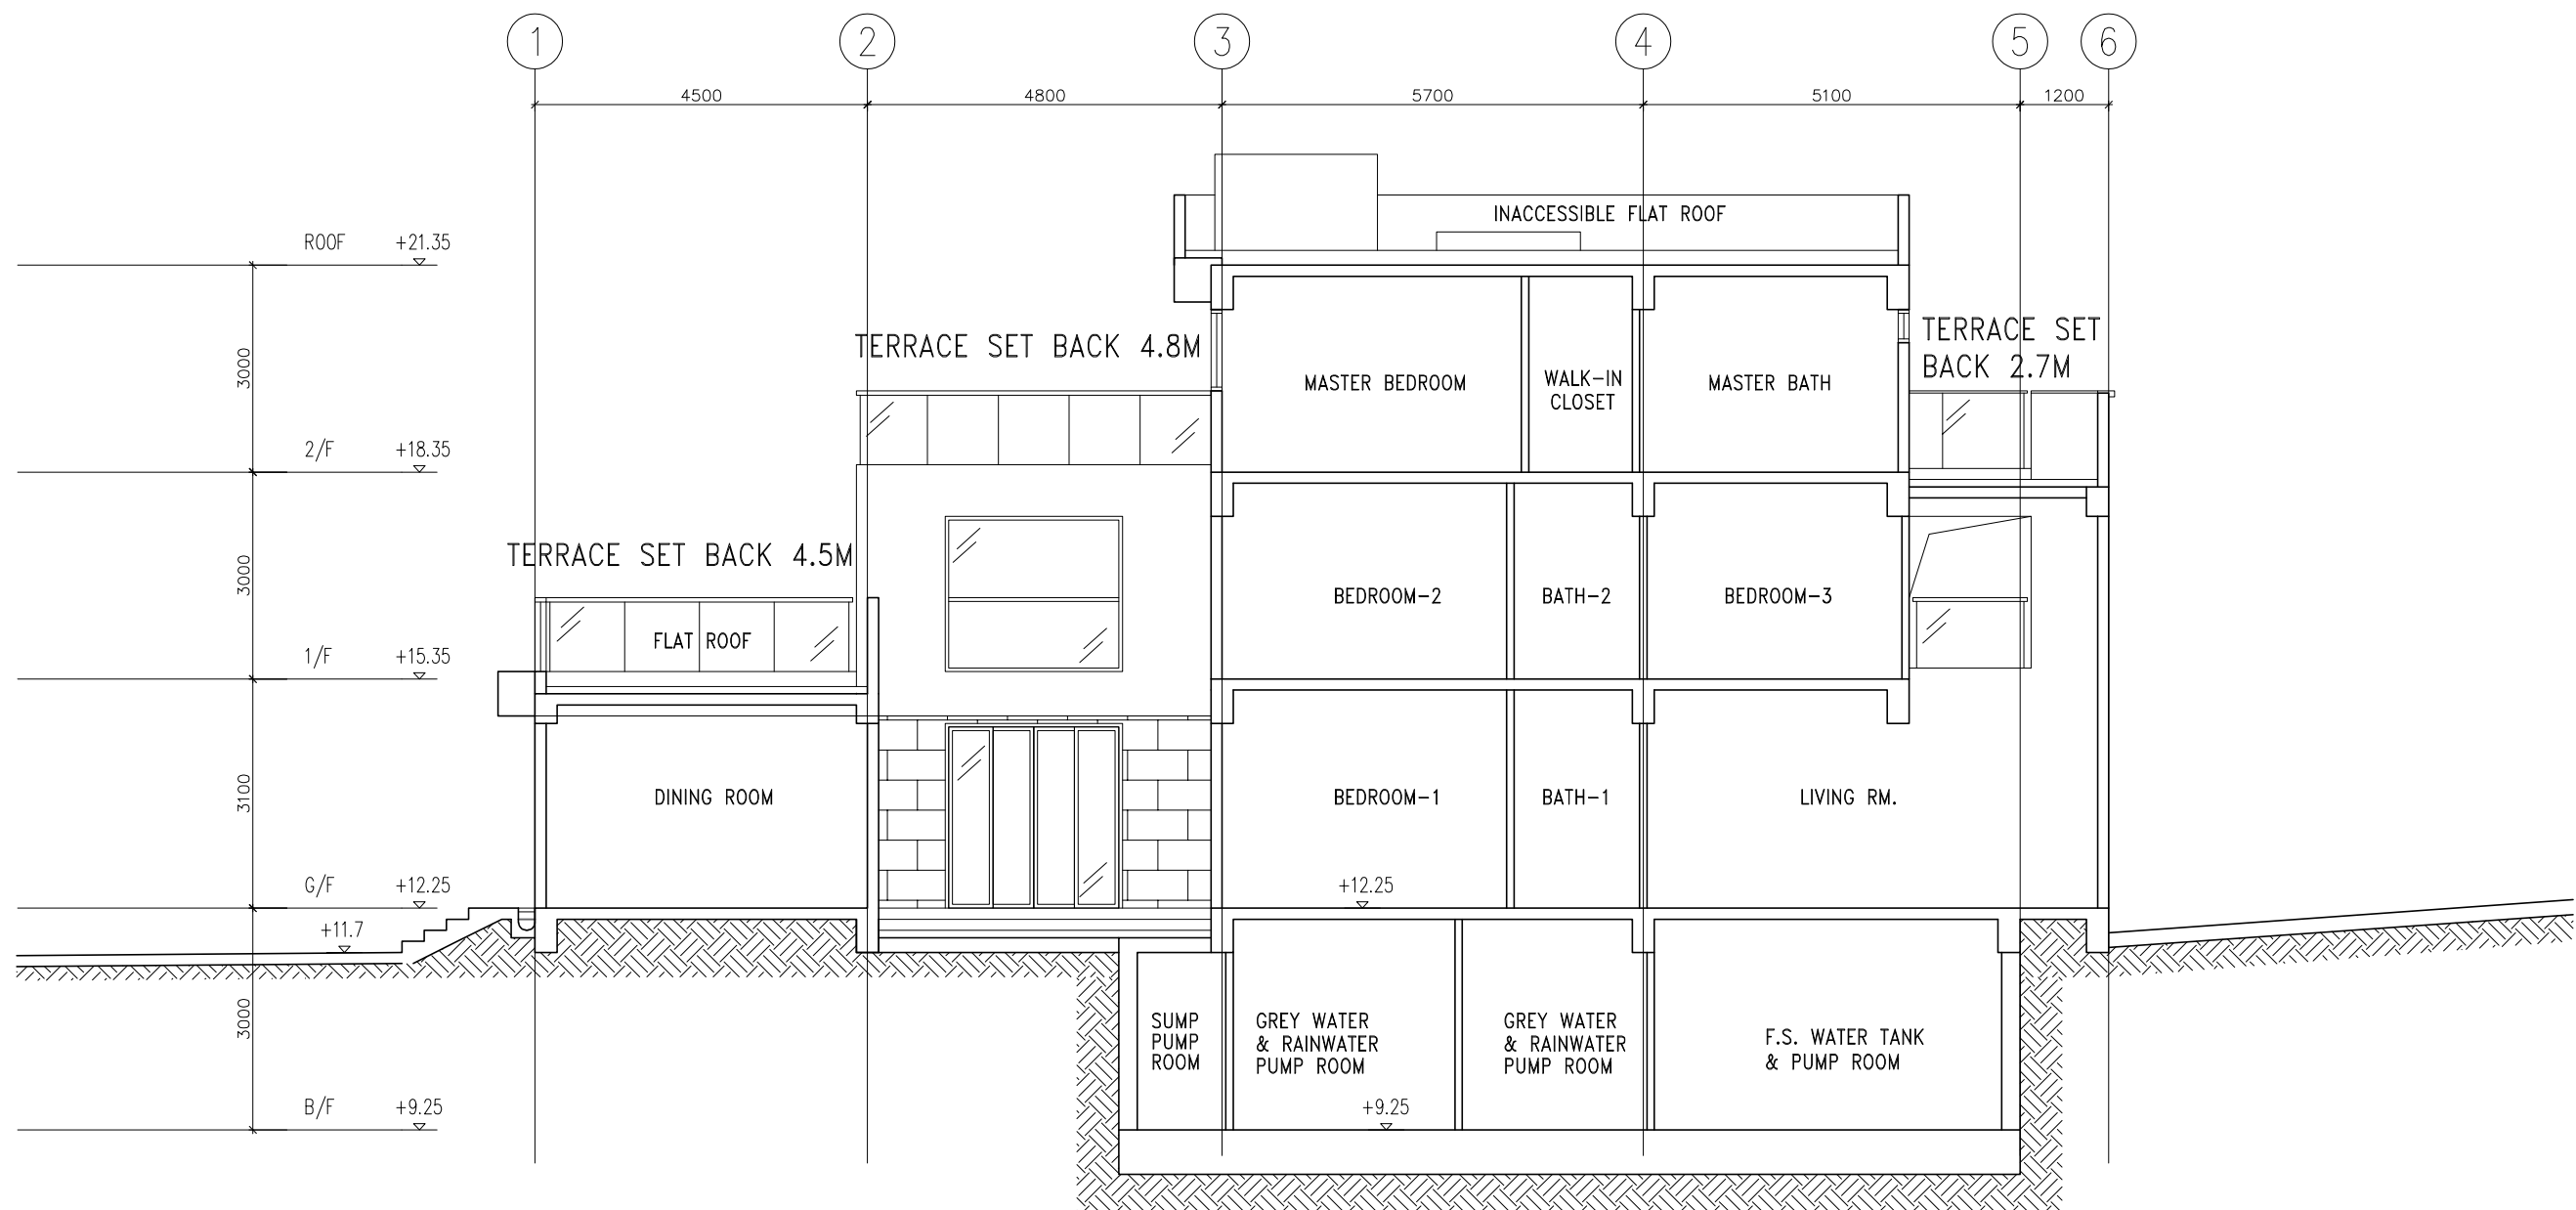

SECTION 2

1:100 in A3

0 1 3 5m

FOR APPLICATION OF SECTION 16
OF TOWN PLANNING ORDINANCE