



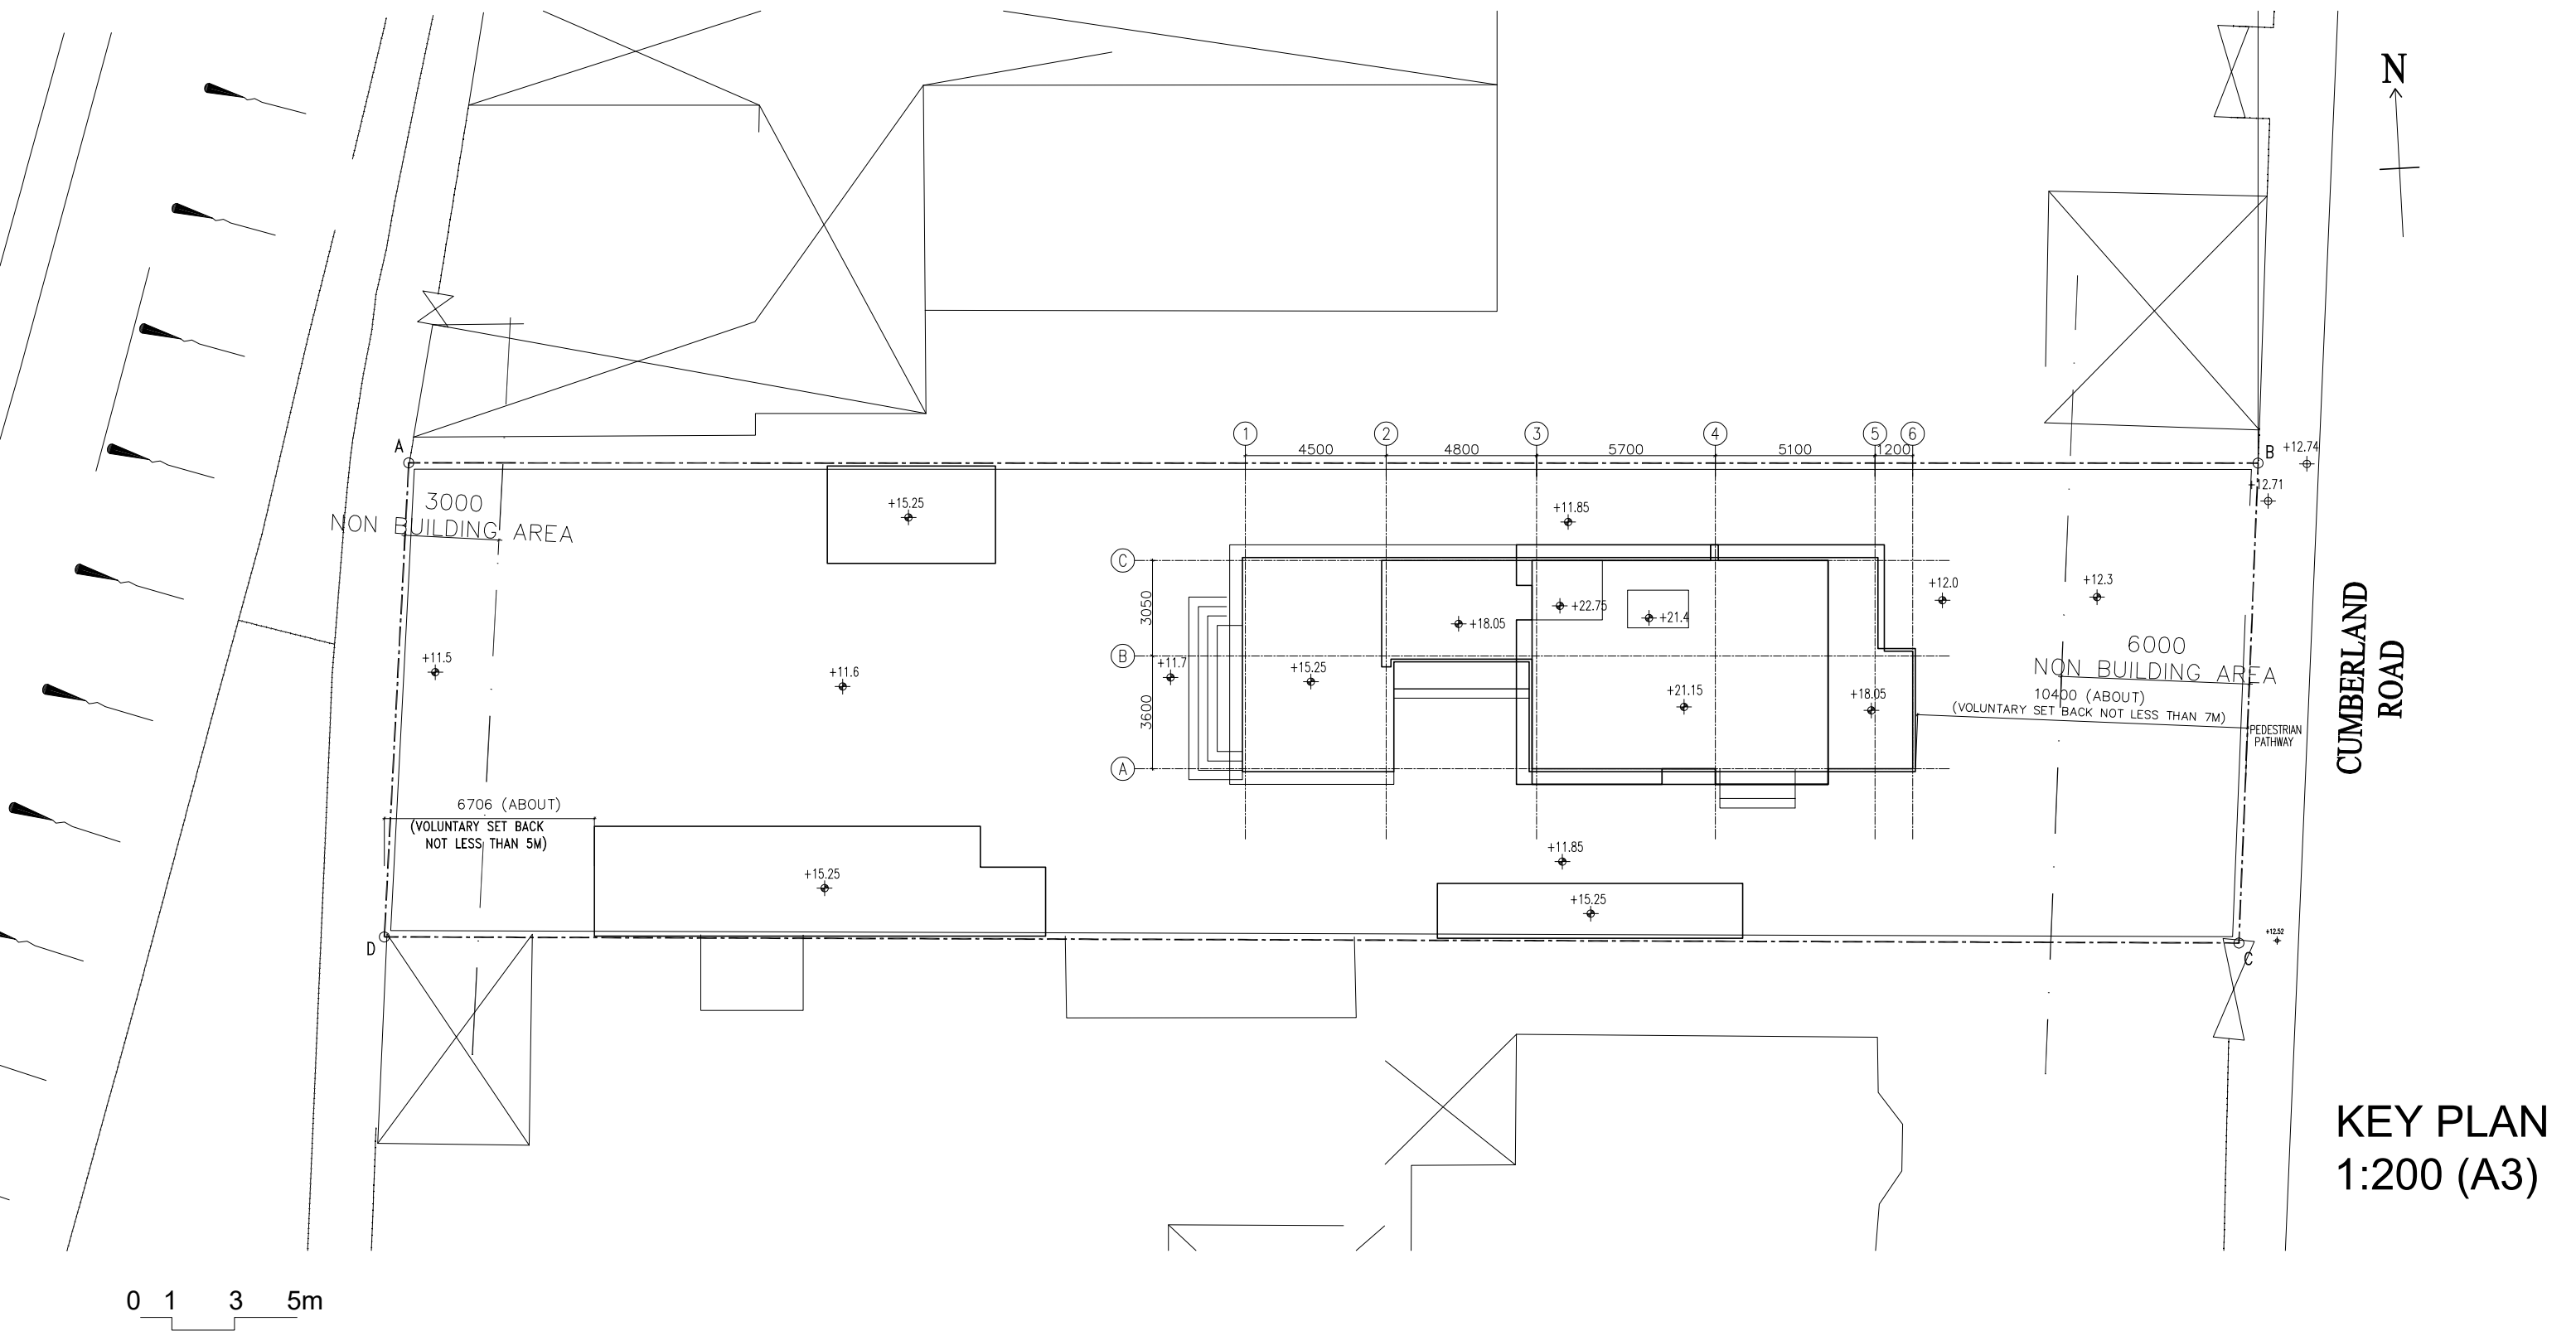



UNDESIRABLE SCHEME
(B/F PLANT ROOMS RE-LOCATED TO GROUND FLOOR OPEN AREA)

FOR APPLICATION OF SECTION 16
OF TOWN PLANNING ORDINANCE

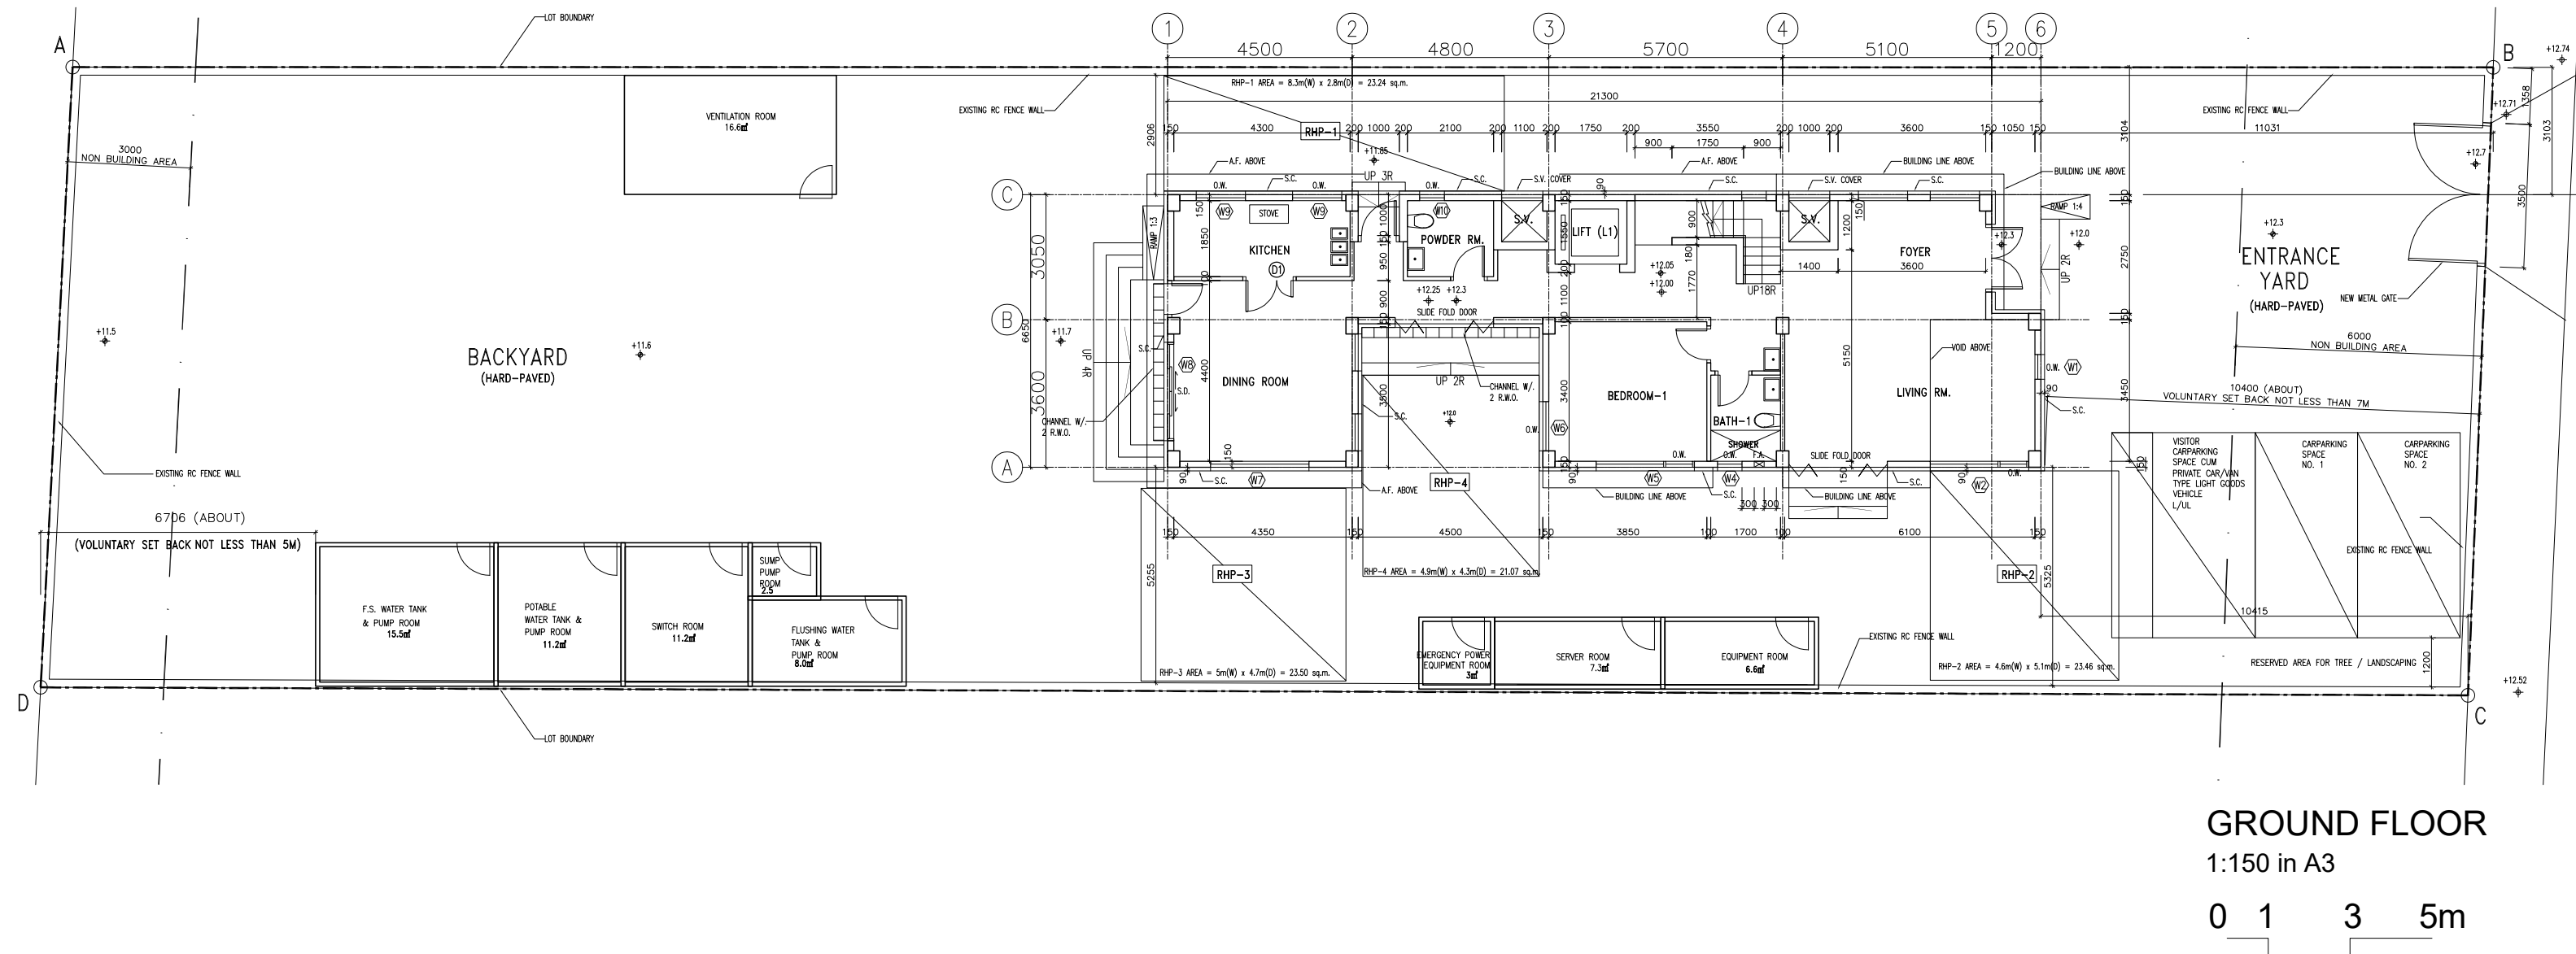


UNDESIRABLE SCHEME
(B/F PLANT ROOMS RE-LOCATED TO GROUND FLOOR OPEN AREA)

FOR APPLICATION OF SECTION 16
OF TOWN PLANNING ORDINANCE

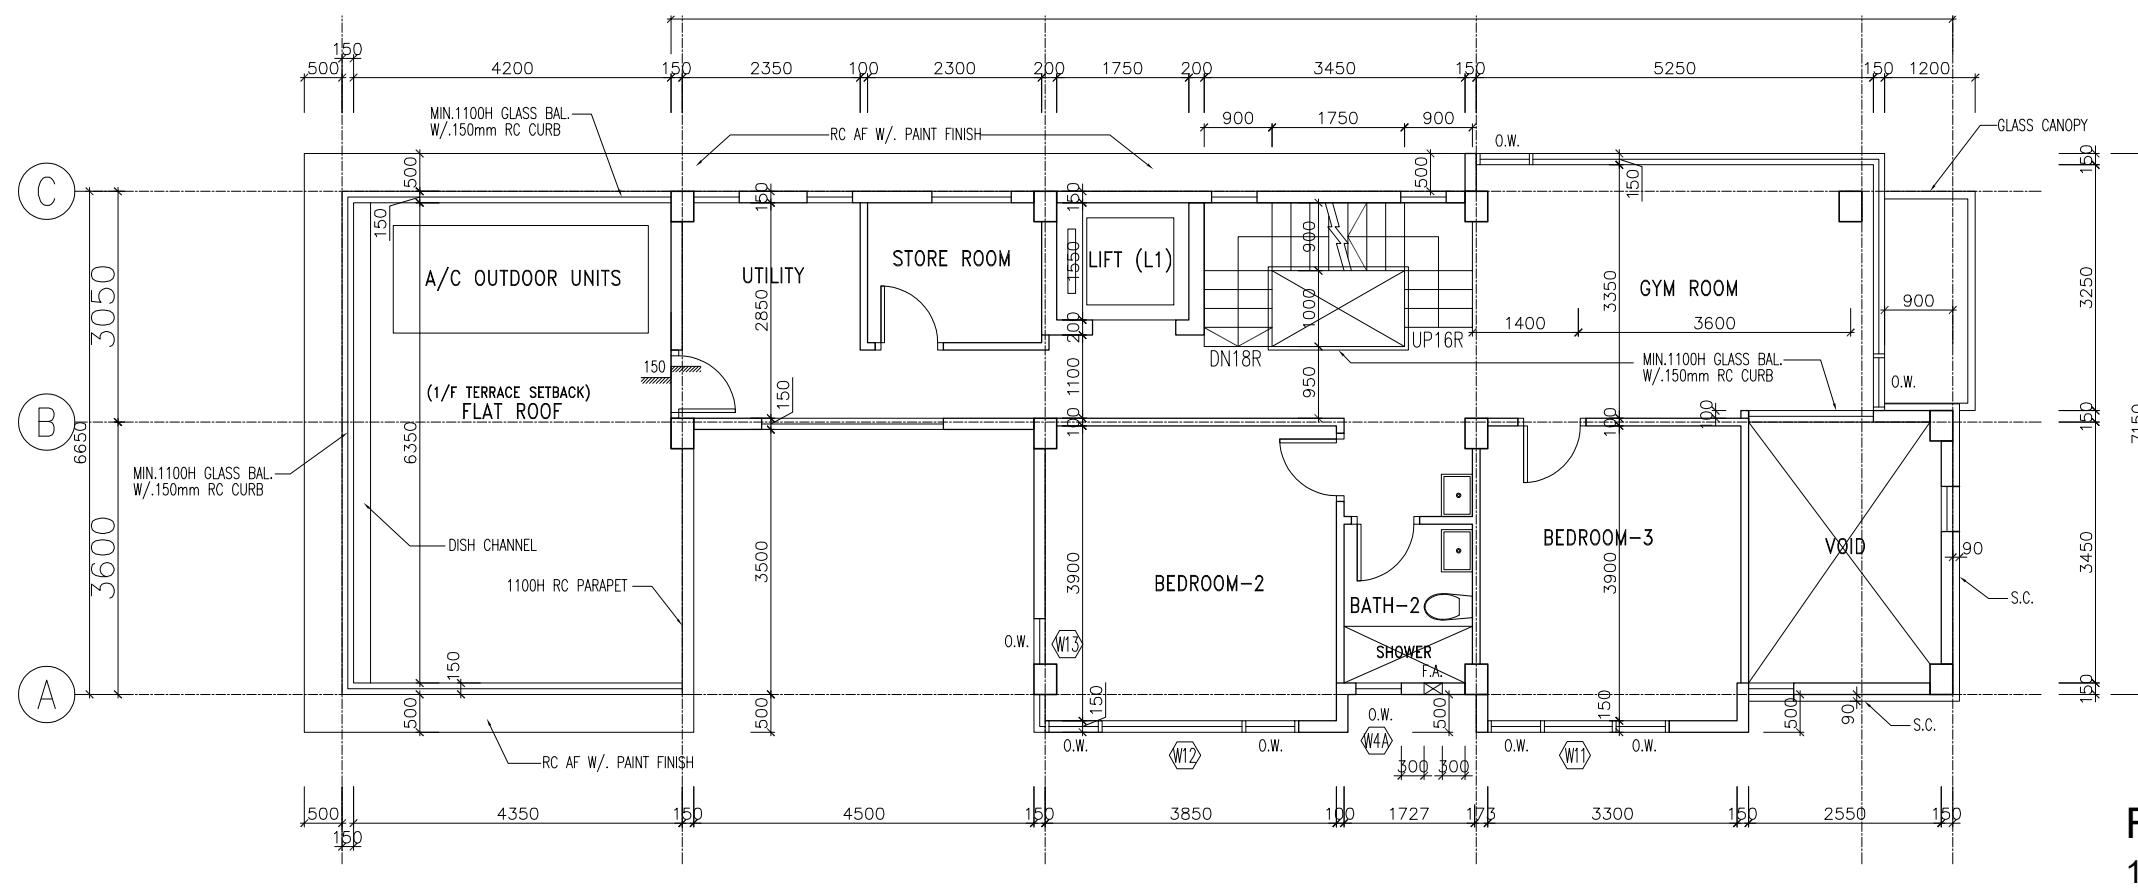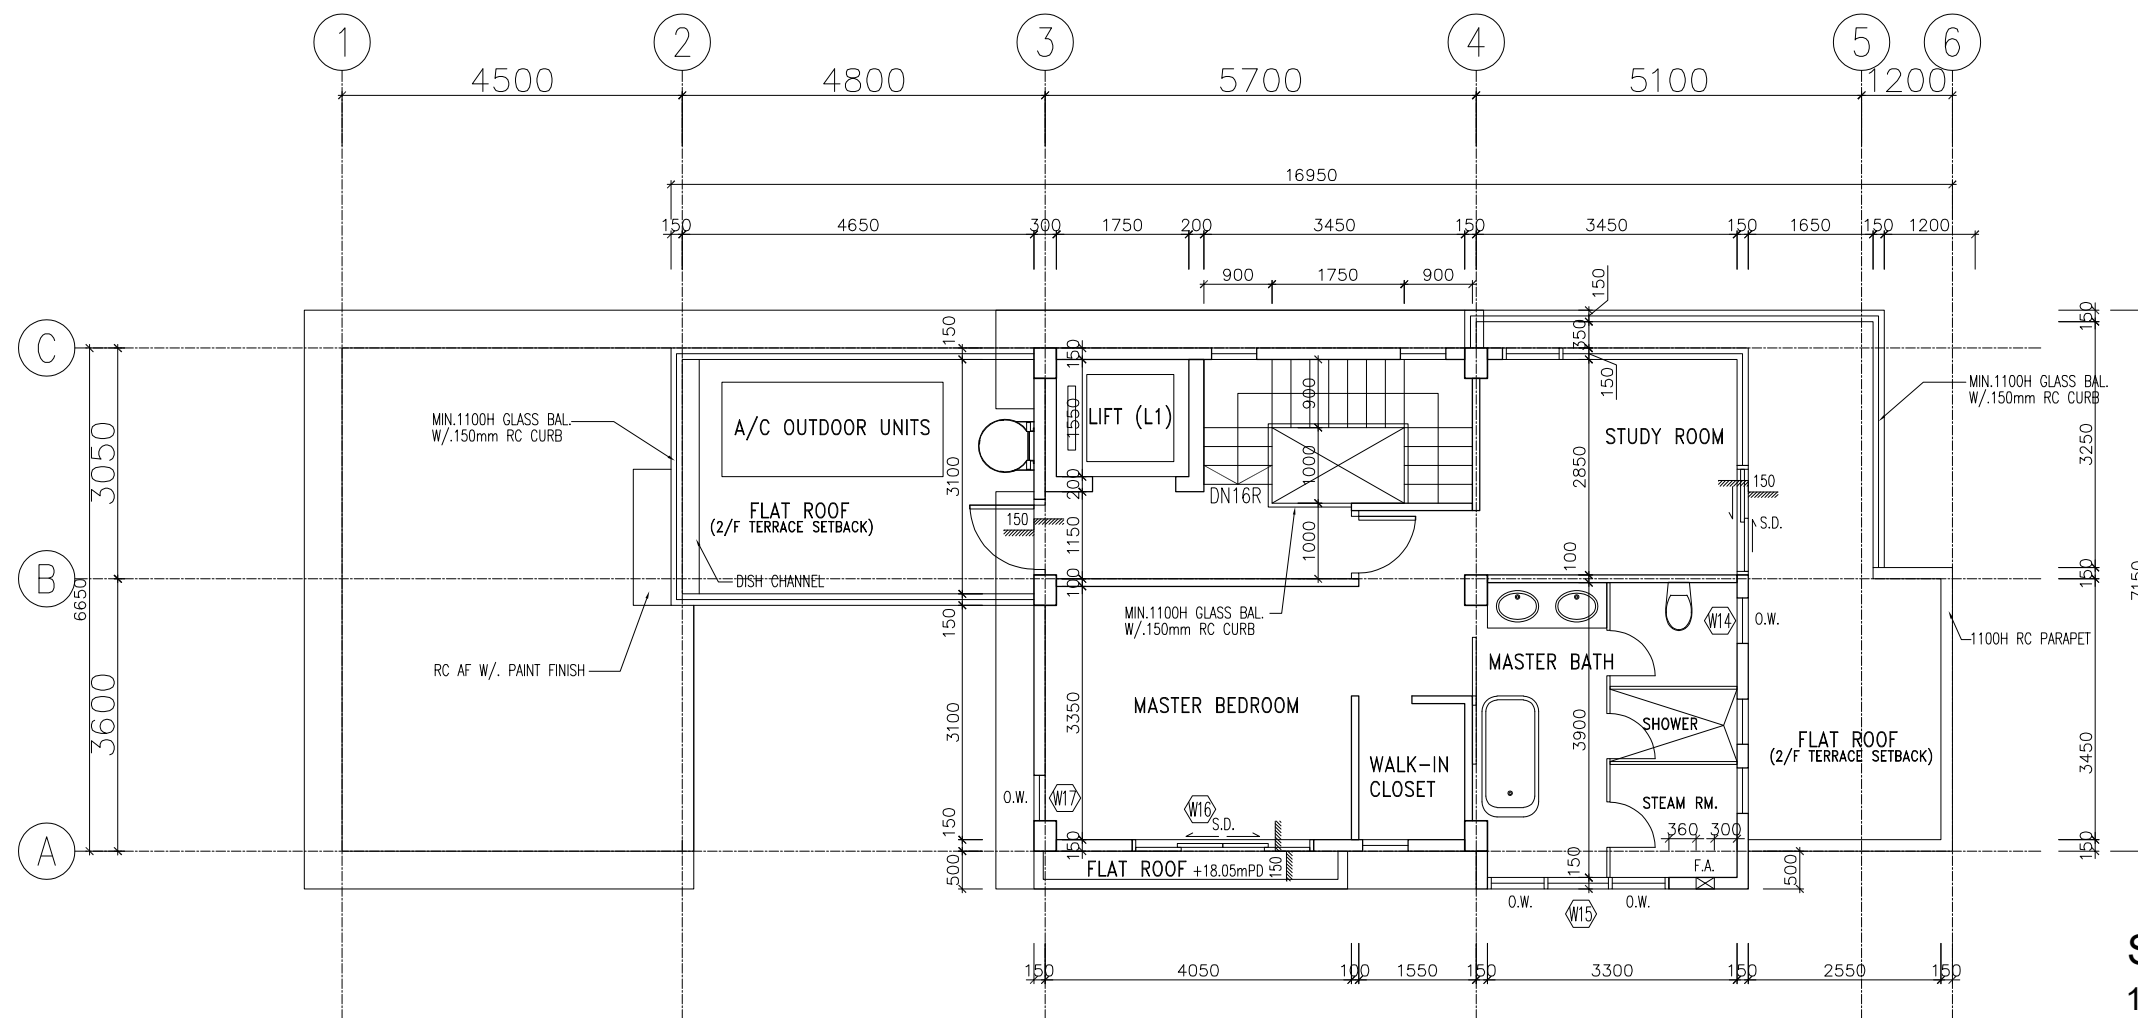

UNDESIRABLE SCHEME - NO BASEMENT FLOOR

FOR APPLICATION OF SECTION 16
OF TOWN PLANNING ORDINANCE

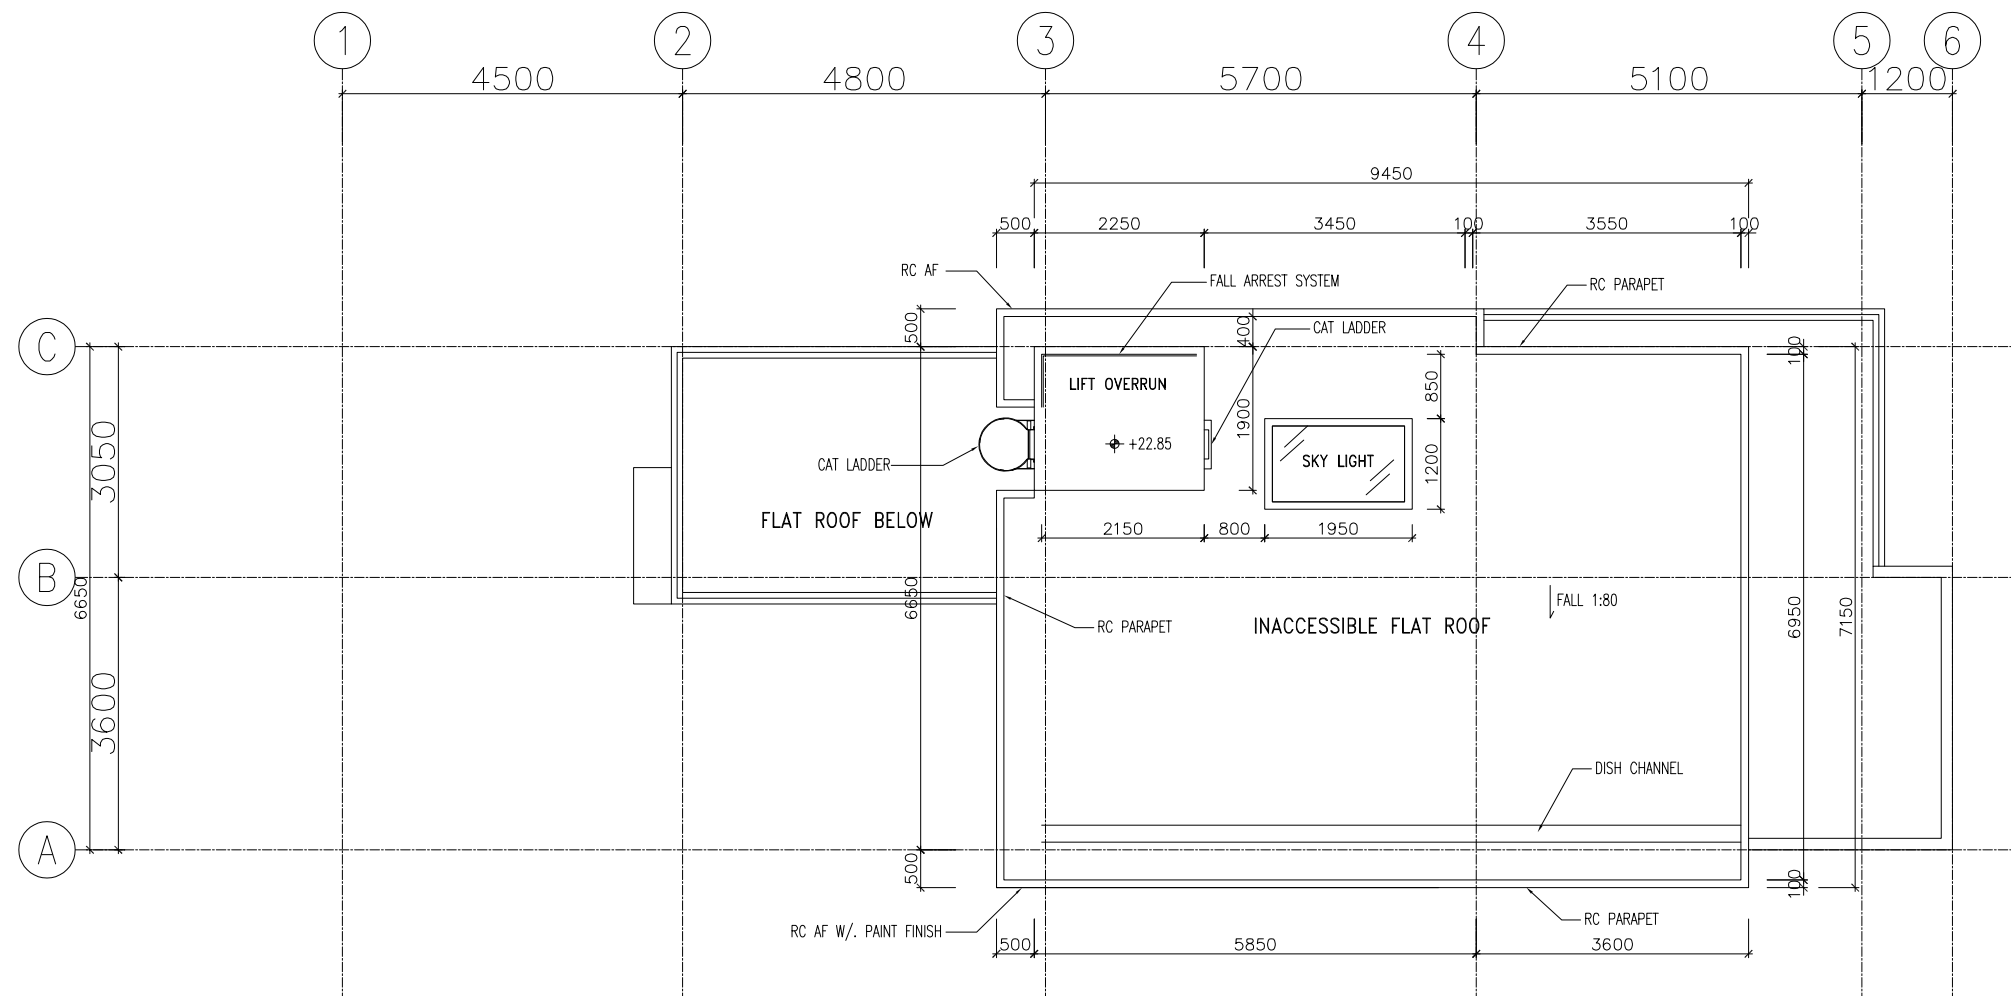

0 1 3 5m

UNDESIRABLE SCHEME - NO BASEMENT FLOOR

FOR APPLICATION OF SECTION 16
OF TOWN PLANNING ORDINANCE