
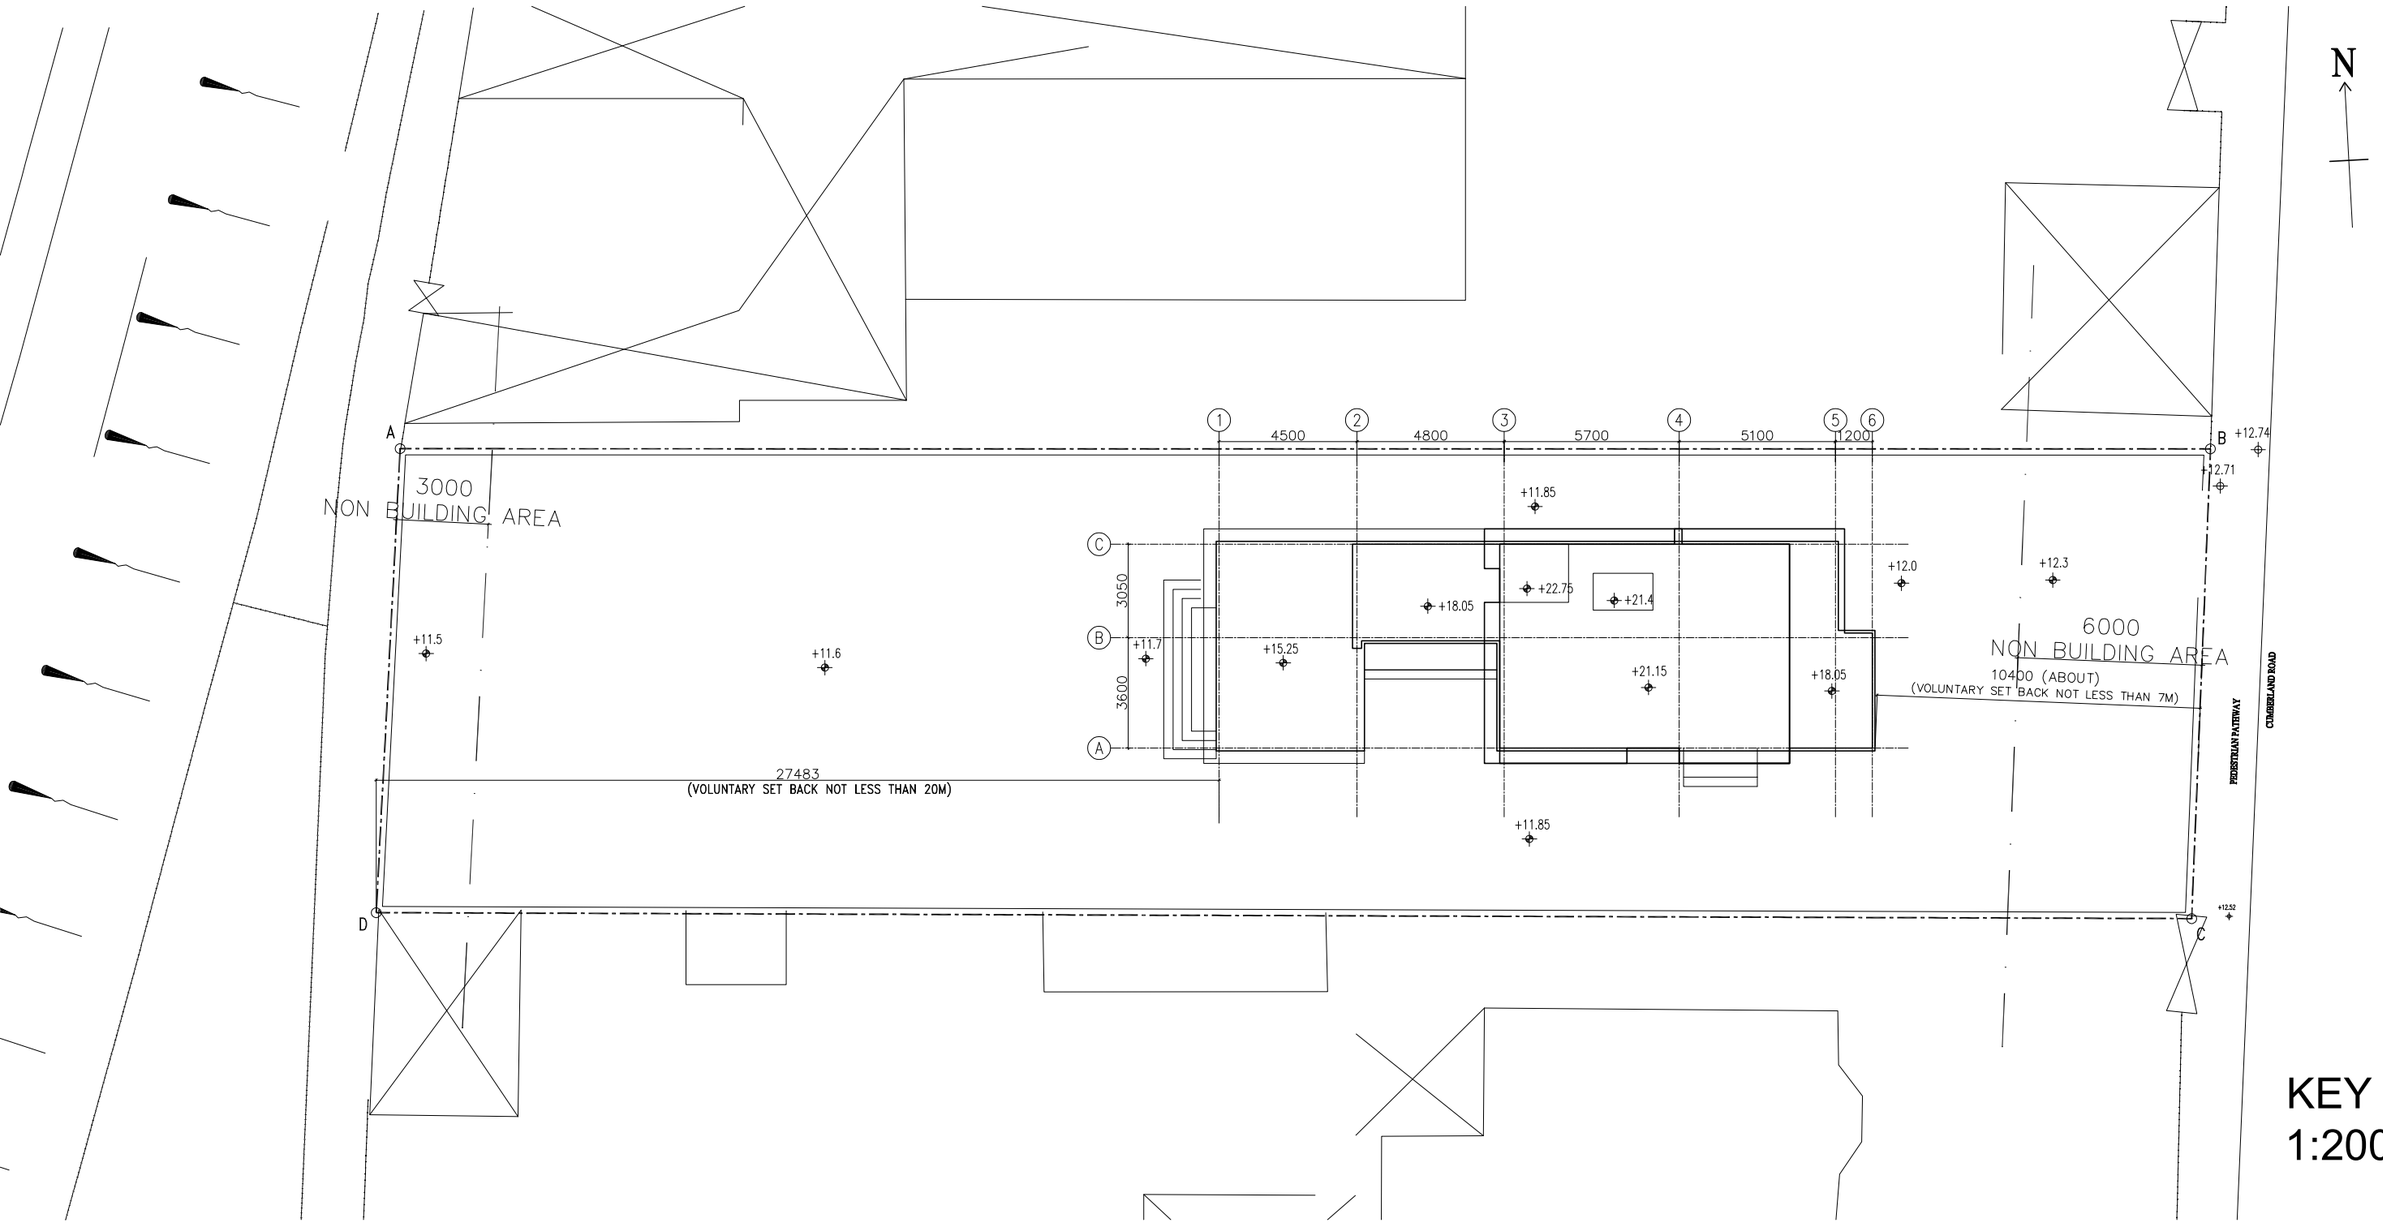


0 1 3 5m

KEY PLAN
1:200 (A3)

FOR APPLICATION OF SECTION 16
OF TOWN PLANNING ORDINANCE

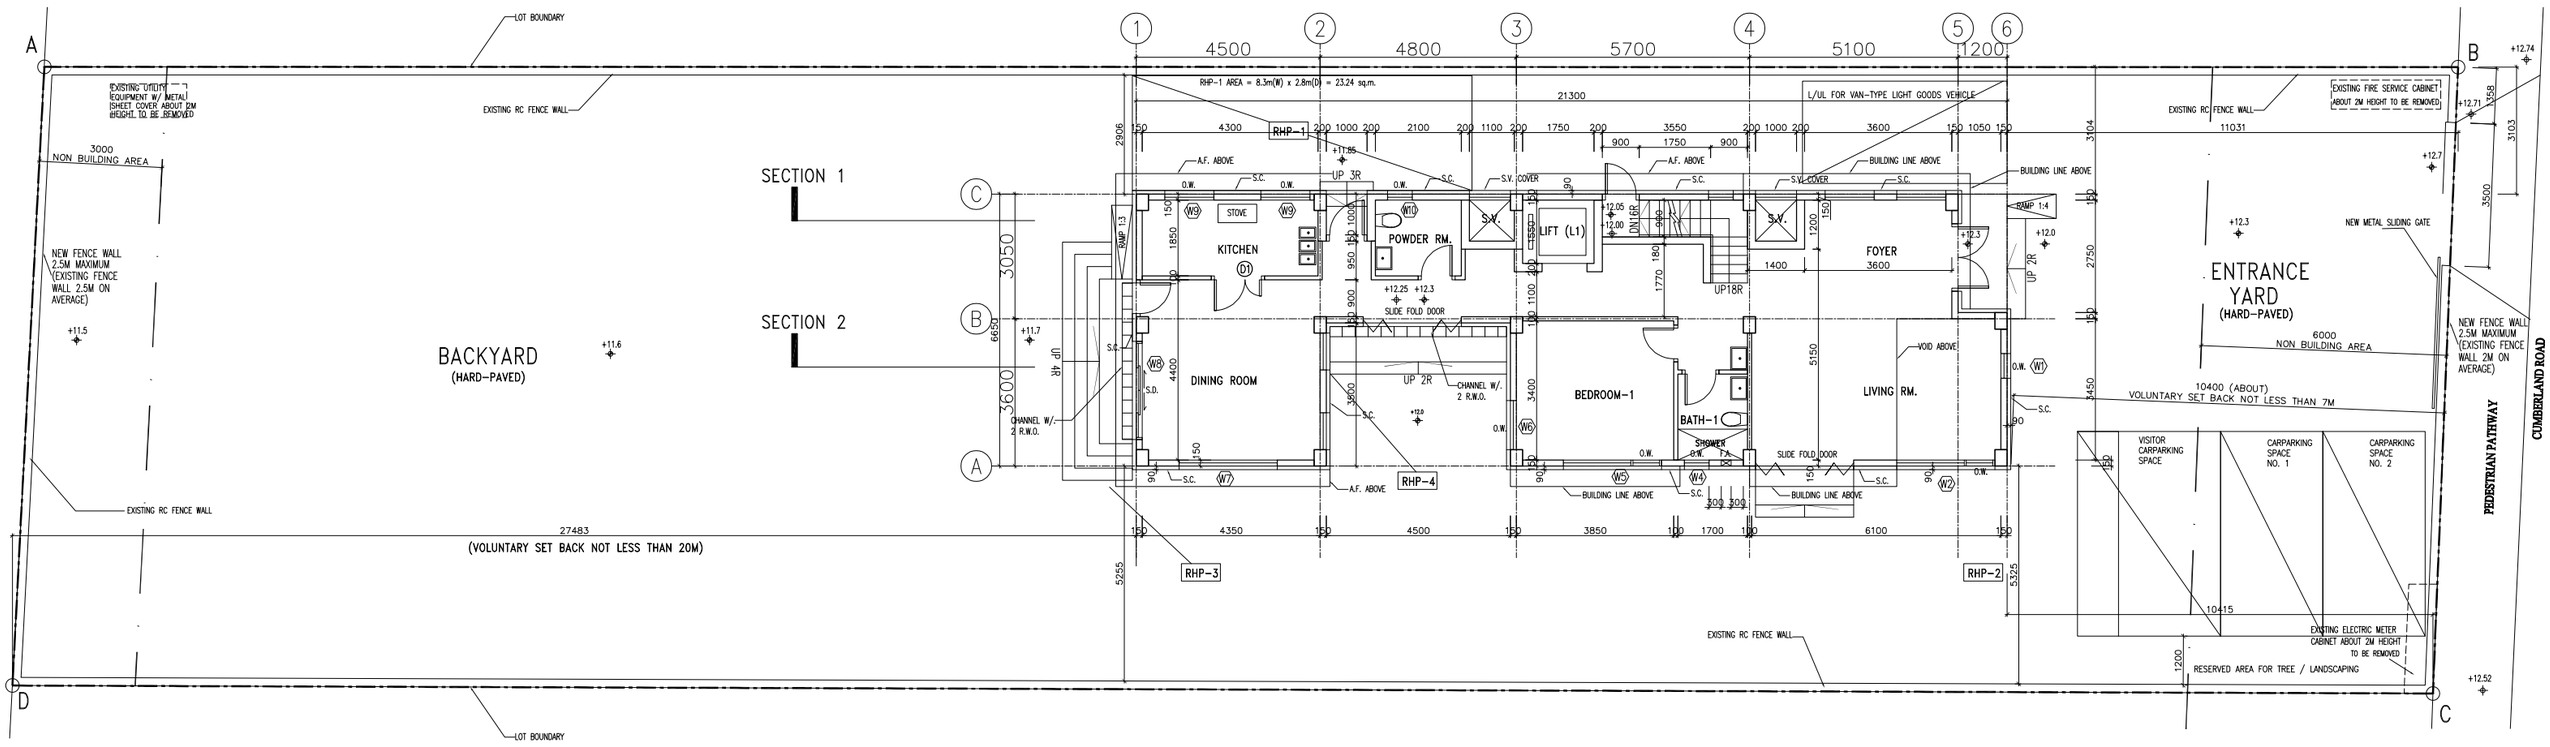


GROUND FLOOR

1:150 in A3


0 1 3 5m

FOR APPLICATION OF SECTION 16 OF TOWN PLANNING ORDINANCE

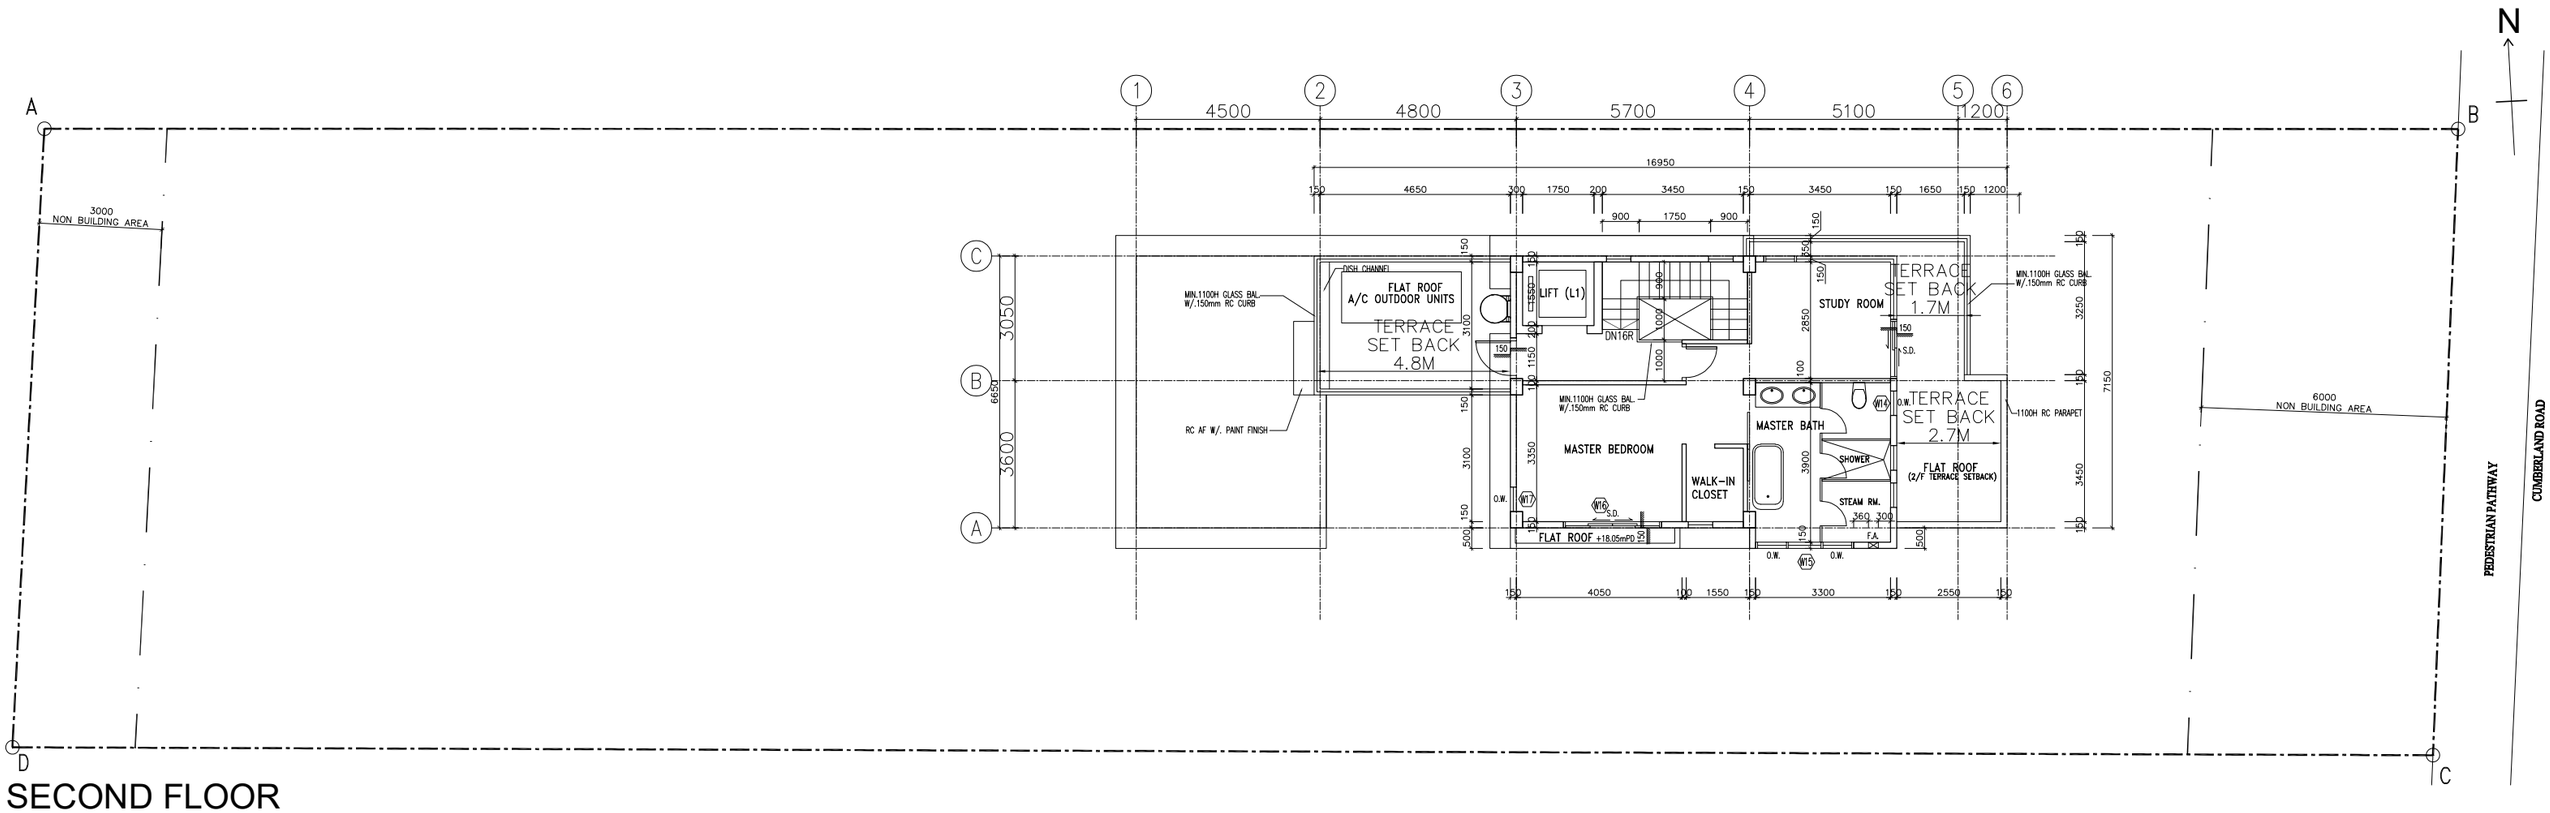

SECOND FLOOR

1:150 in A3

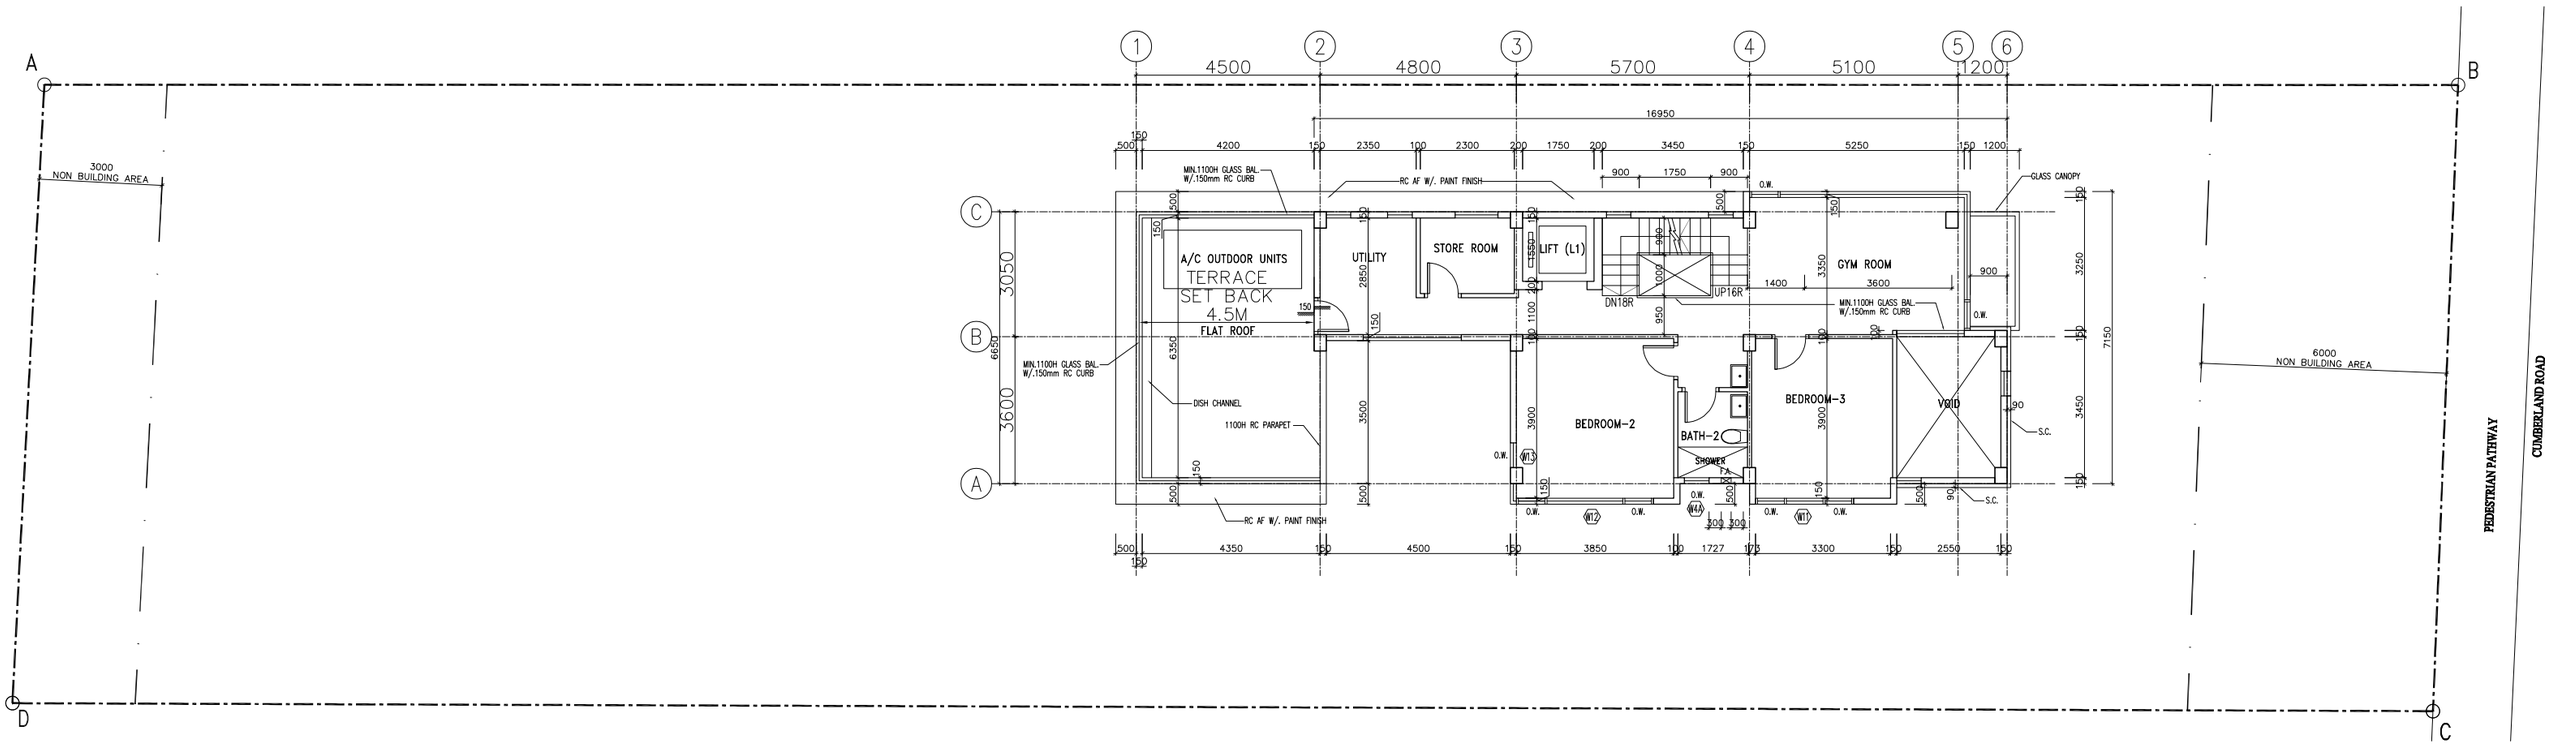


FIRST FLOOR

1:150 in A3


0 1 3 5m

FOR APPLICATION OF SECTION 16
OF TOWN PLANNING ORDINANCE

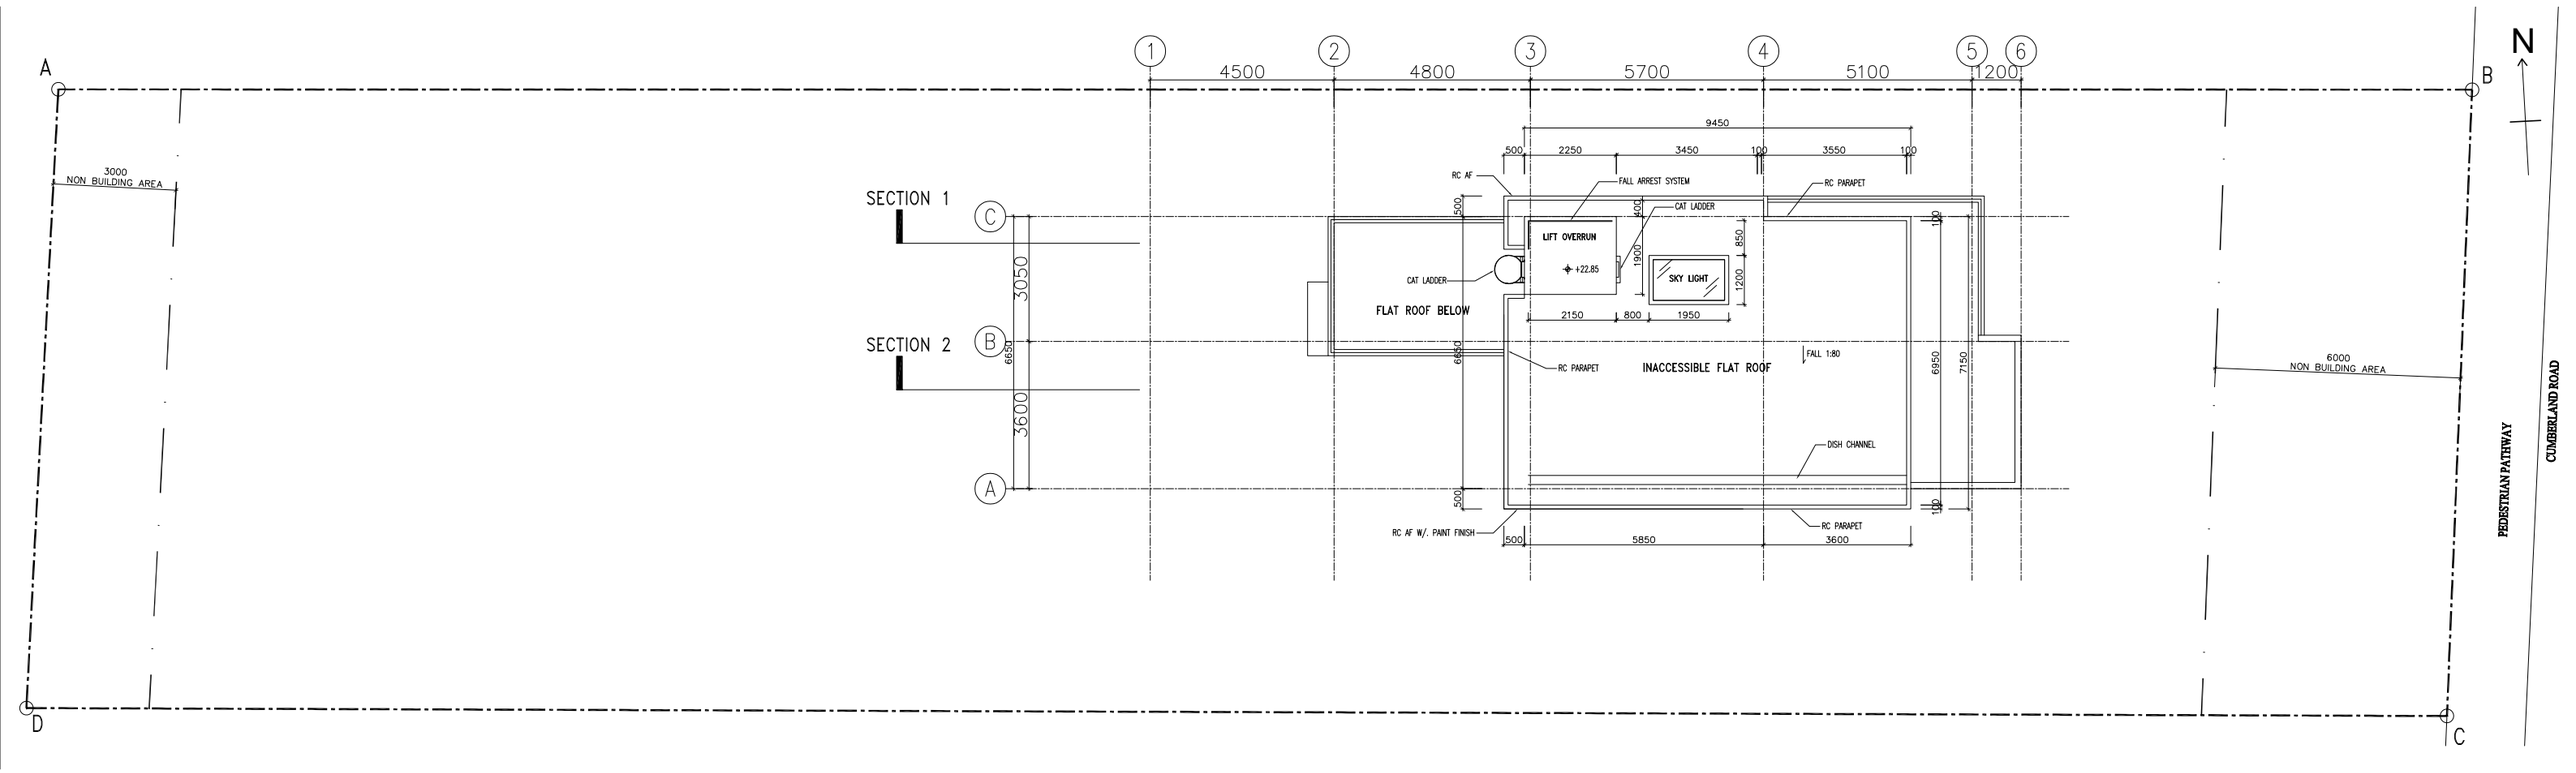

ROOF FLOOR

1:150 in A3

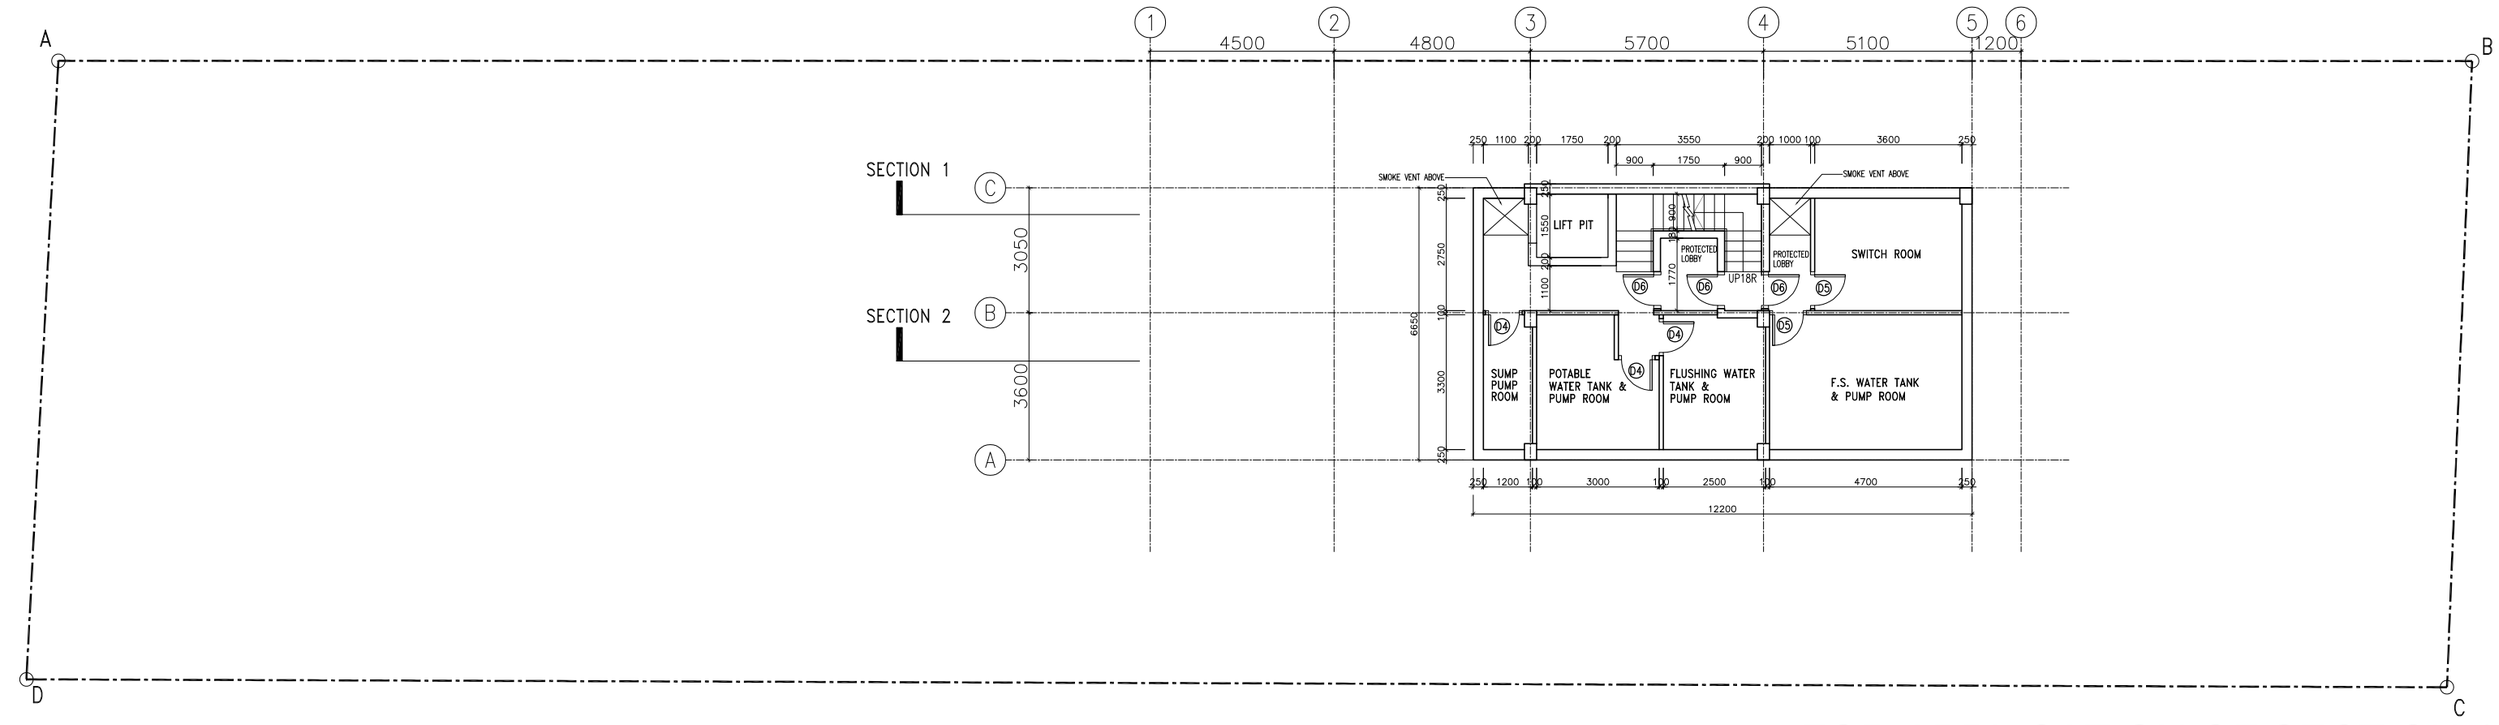


BASEMENT FLOOR

1:150 in A3

0 1 3 5m

FLOOR AREA FOR BASEMENT AREA: 81.1sq.m

FOR APPLICATION OF SECTION 16
OF TOWN PLANNING ORDINANCE

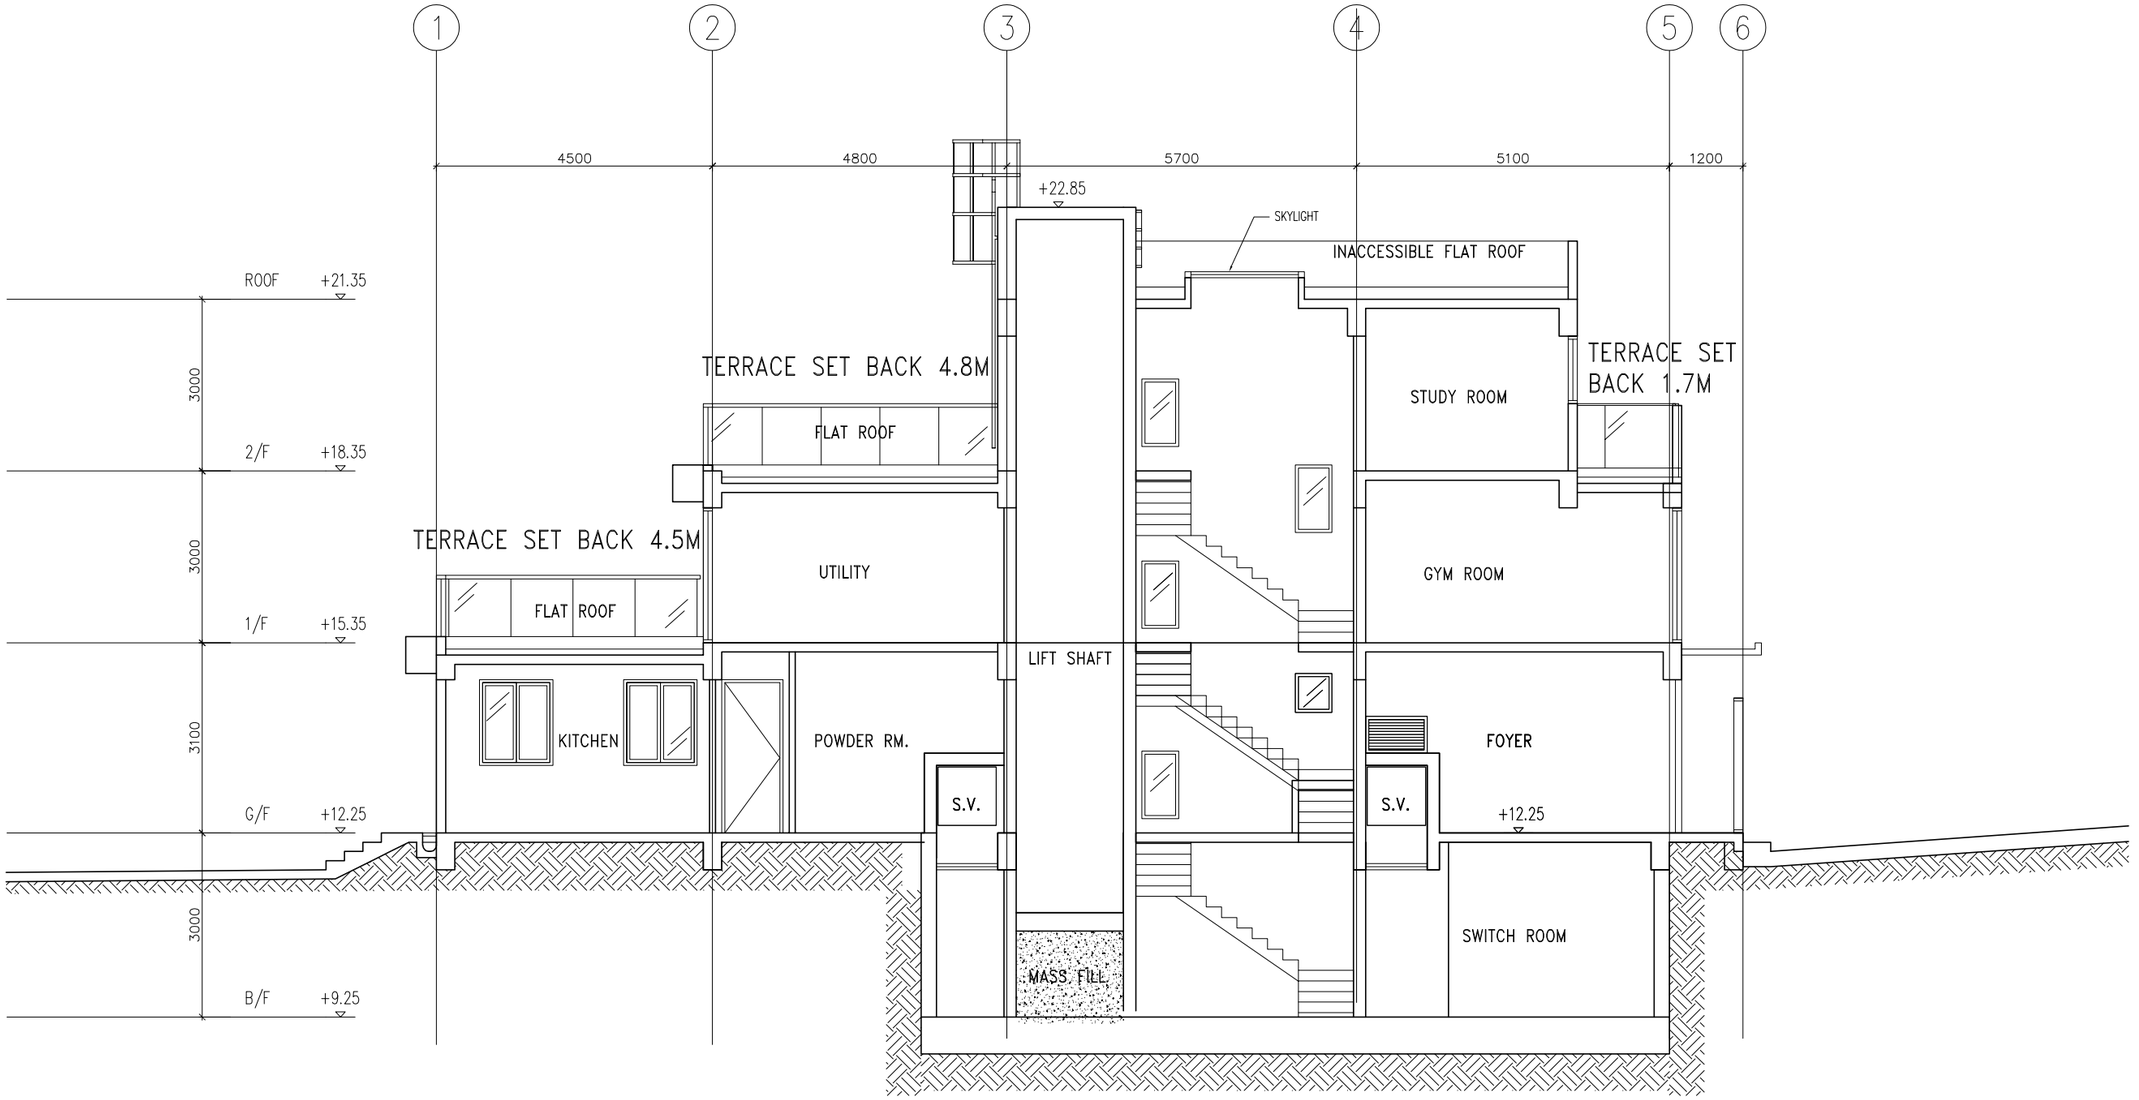


SECTION 1

1:100 in A3

0 1 3 5m

FOR APPLICATION OF SECTION 16
OF TOWN PLANNING ORDINANCE

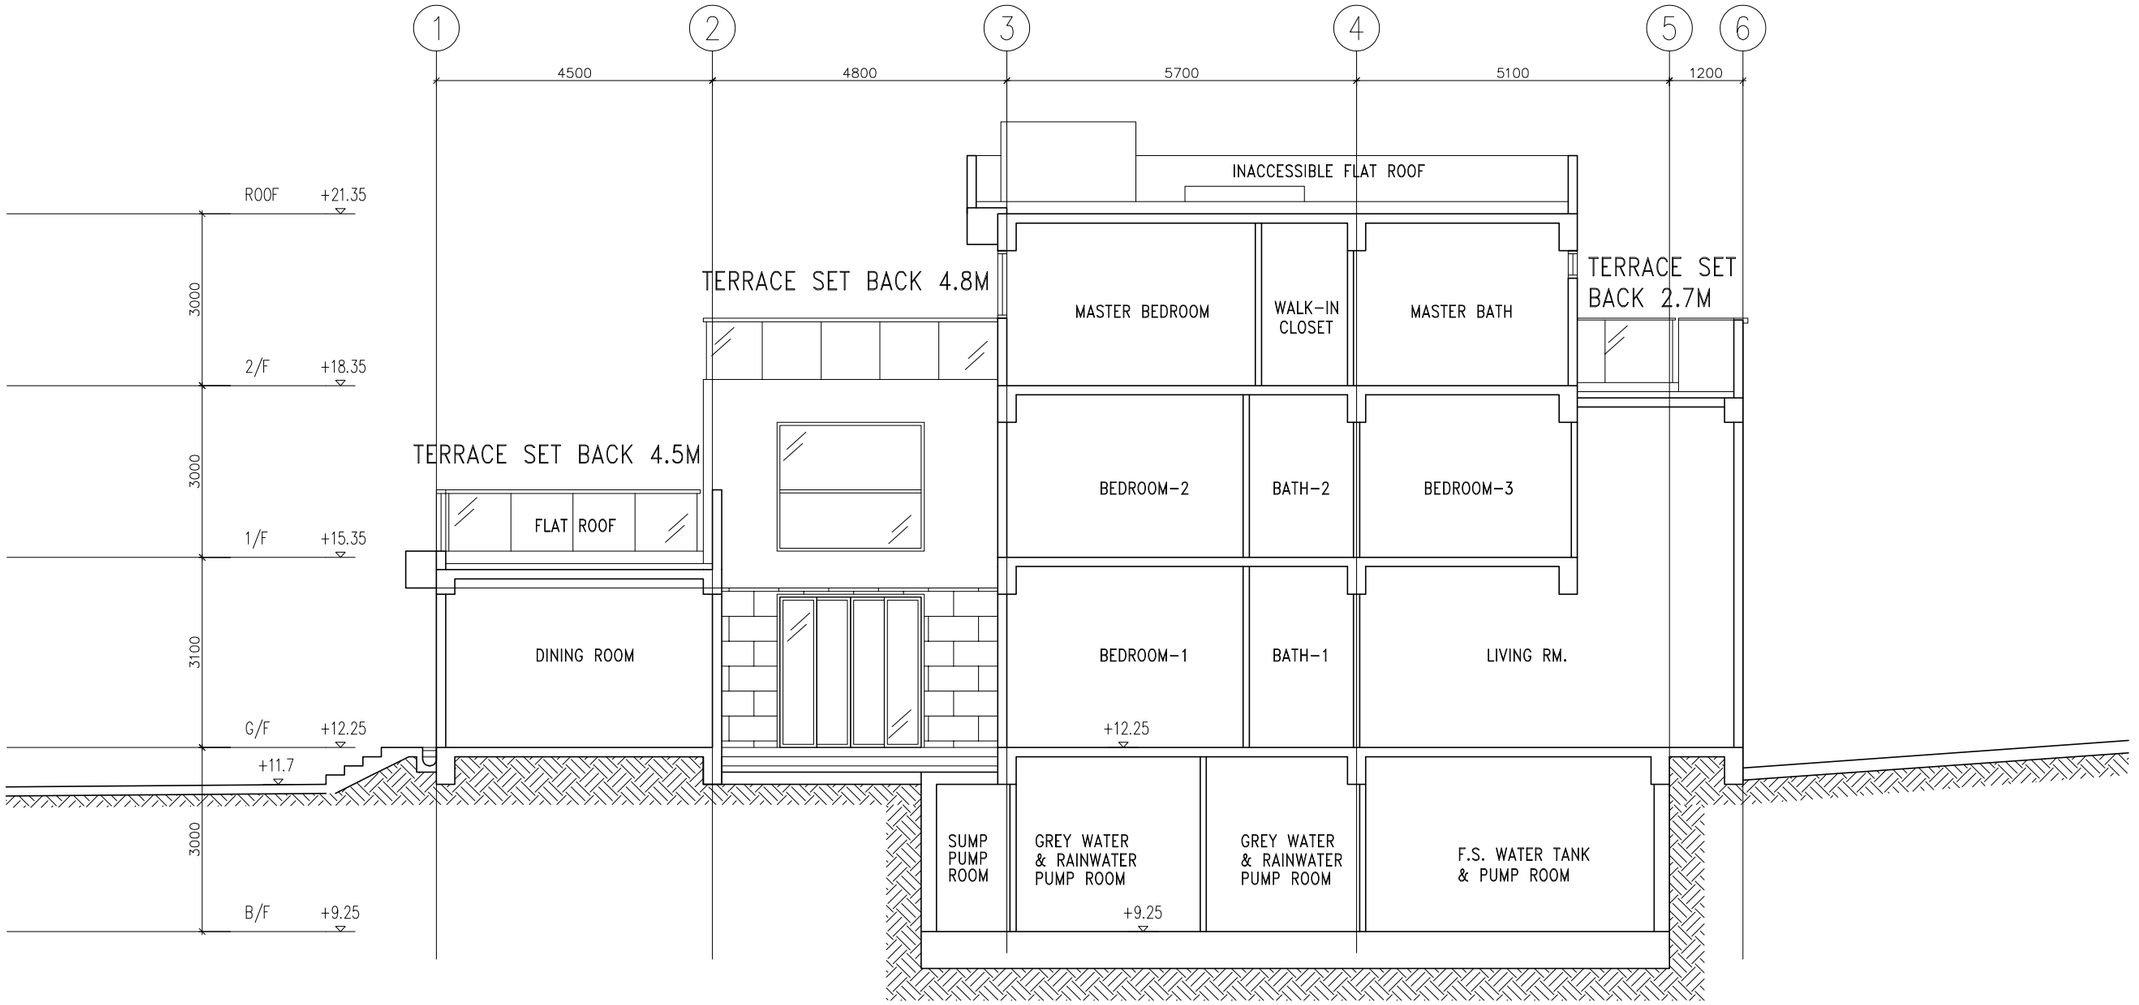

SECTION 2

1:100 in A3

0 1 3 5m

FOR APPLICATION OF SECTION 16
OF TOWN PLANNING ORDINANCE