
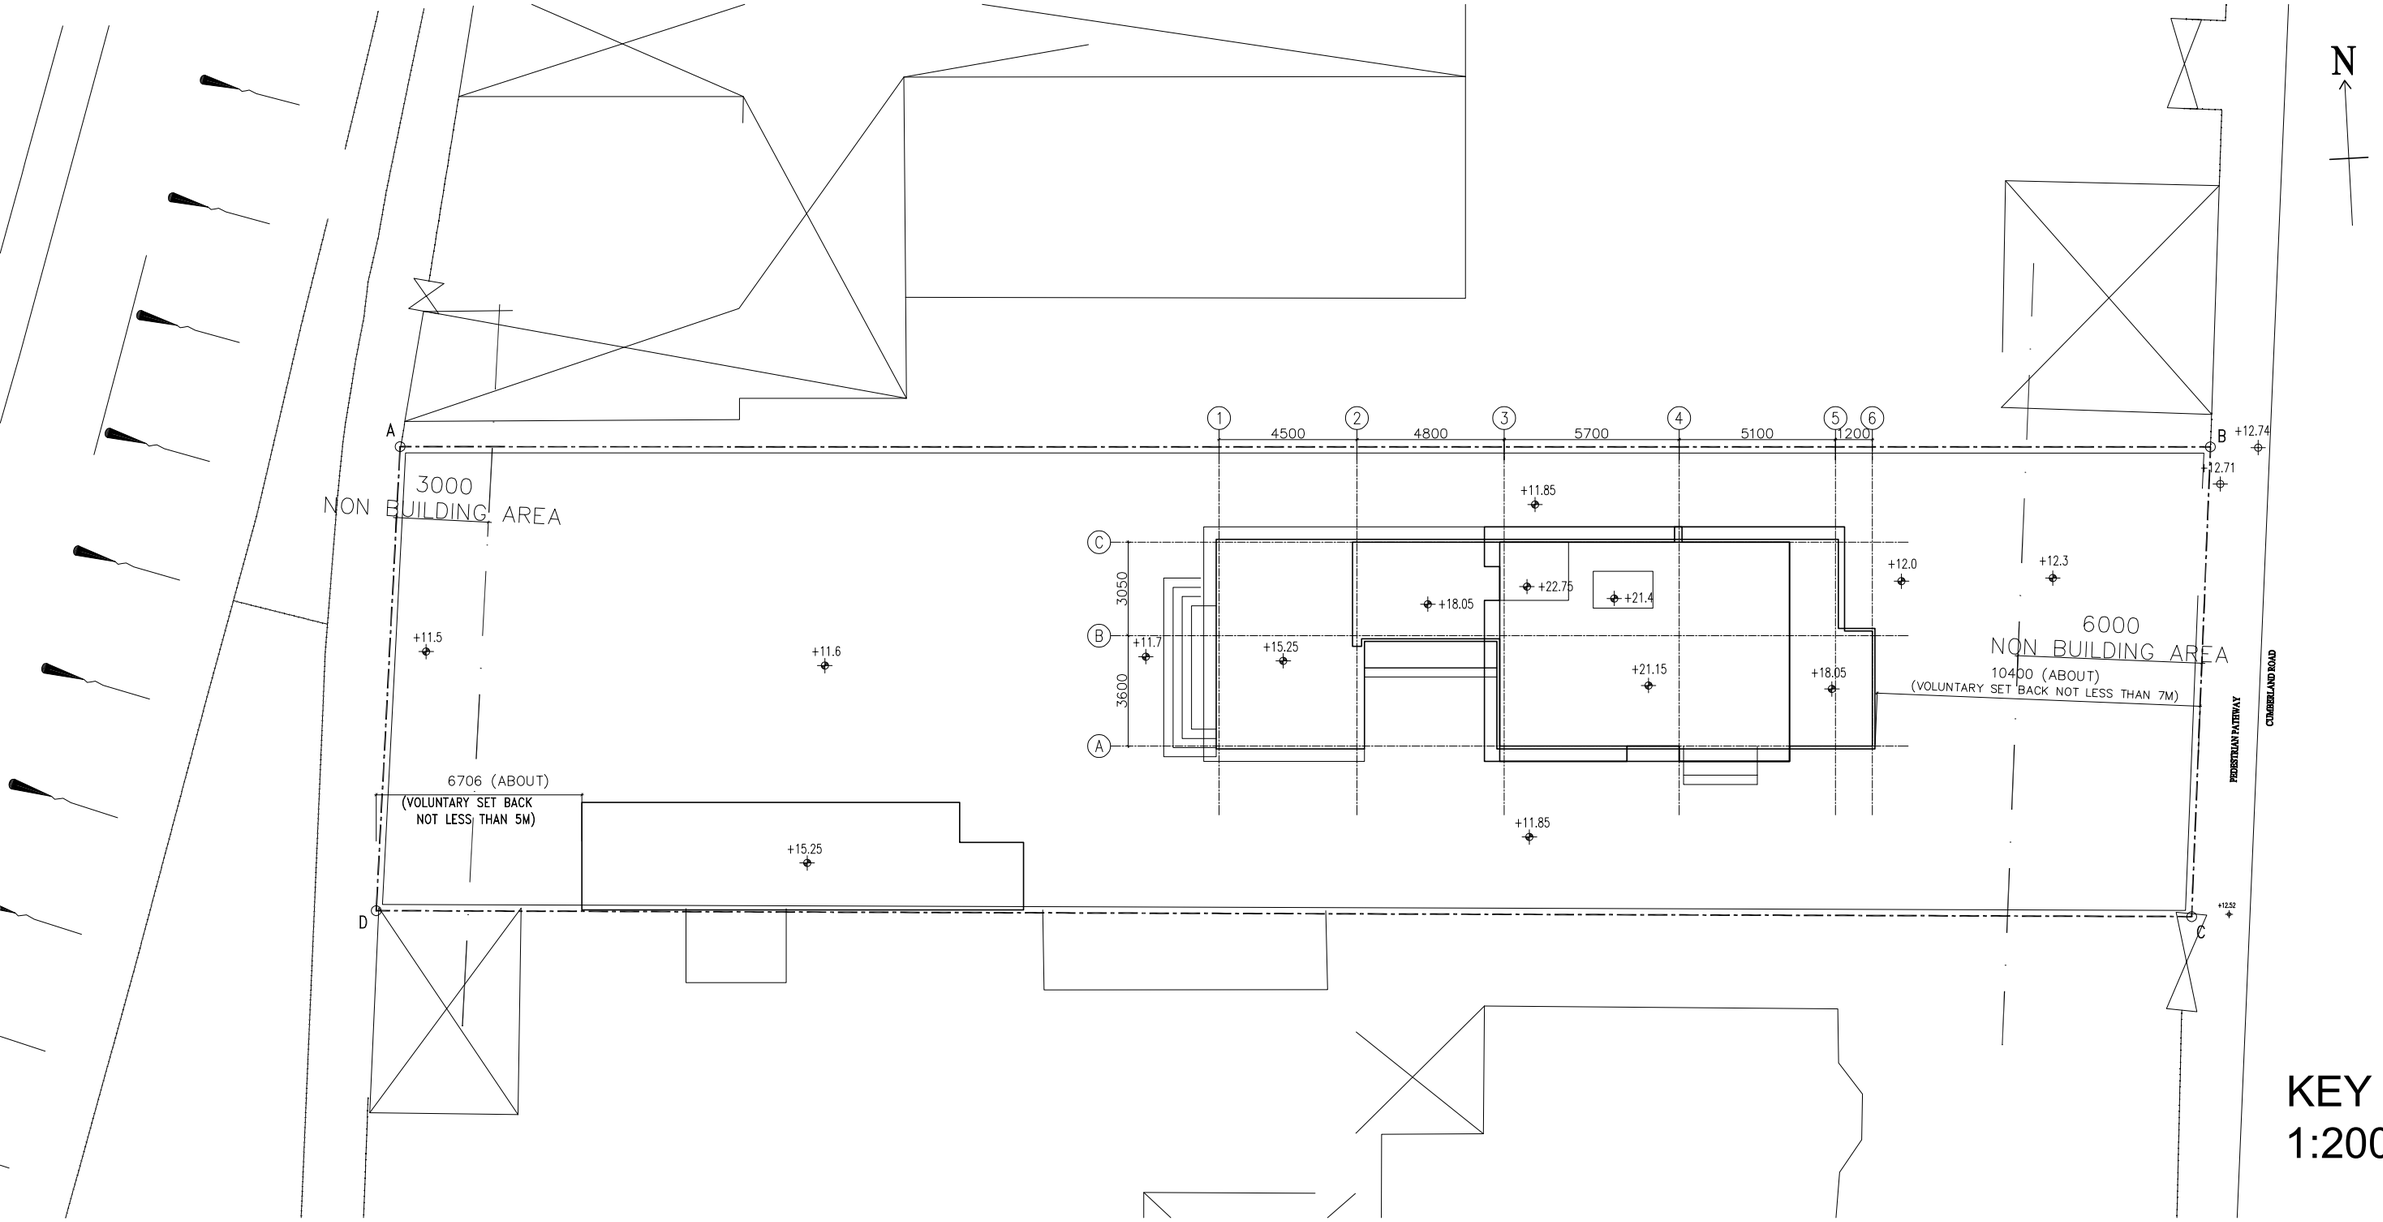


KEY PLAN
1:200 (A3)

0 1 3 5m

UNDESIRABLE SCHEME
(B/F PLANT ROOMS RE-LOCATED TO GROUND FLOOR OPEN AREA)

FOR APPLICATION OF SECTION 16
OF TOWN PLANNING ORDINANCE

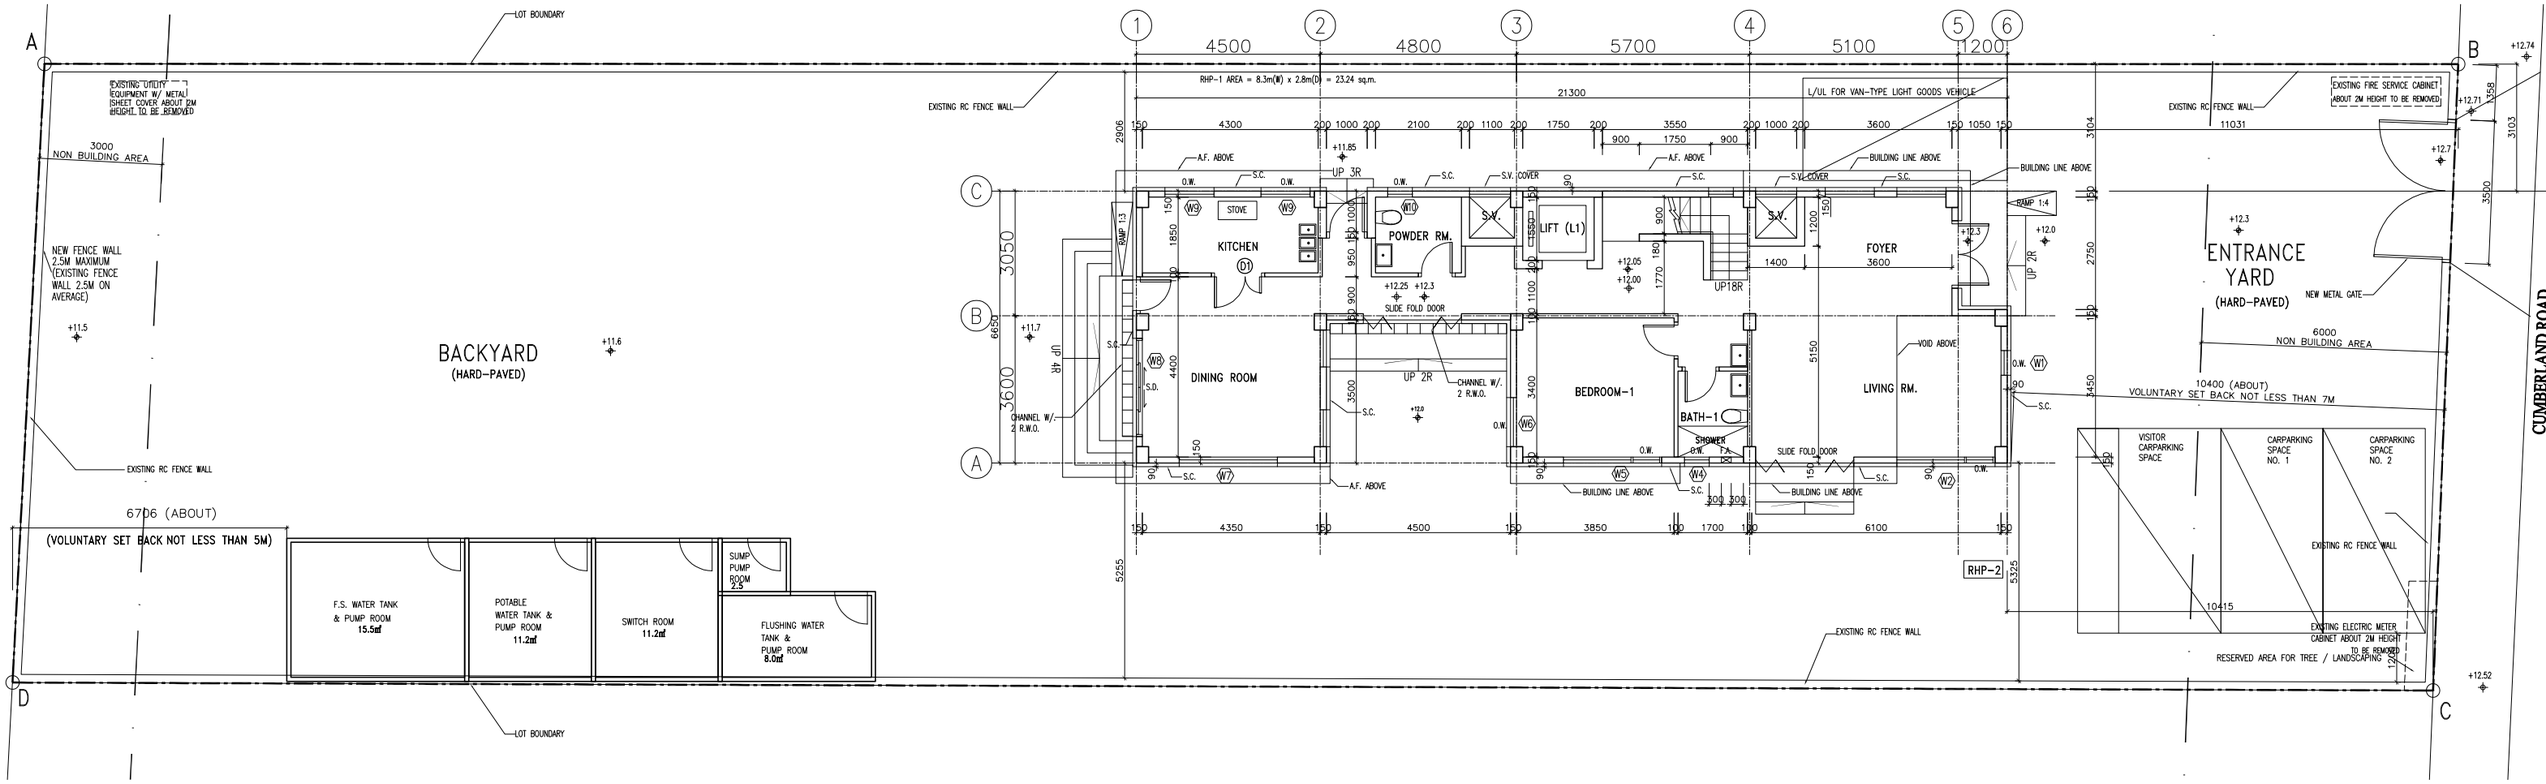

GROUND FLOOR


1:150 in A3

0 1 3 5m

UNDESIRABLE SCHEME


(B/F PLANT ROOMS RE-LOCATED TO GROUND FLOOR OPEN AREA)

FOR APPLICATION OF SECTION 16 OF TOWN PLANNING ORDINANCE

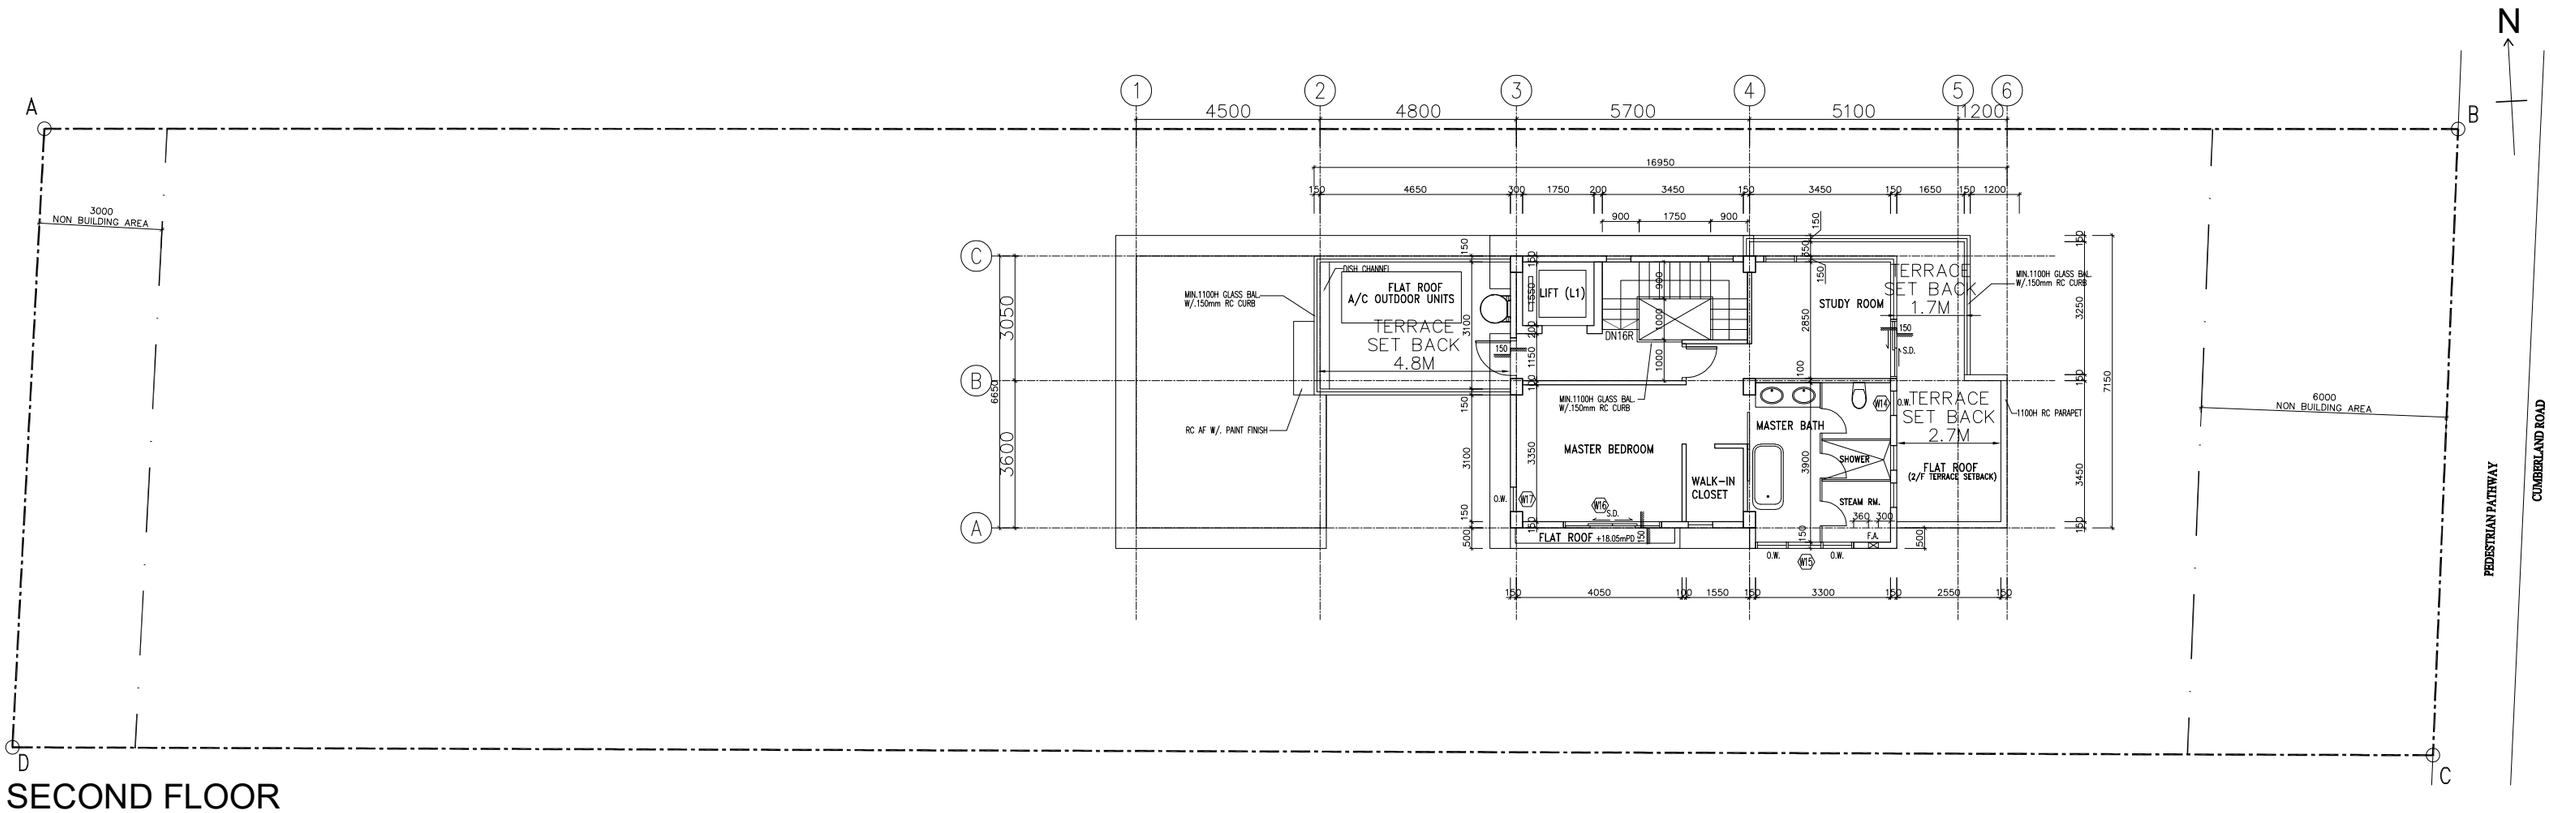

SECOND FLOOR

1:150 in A3

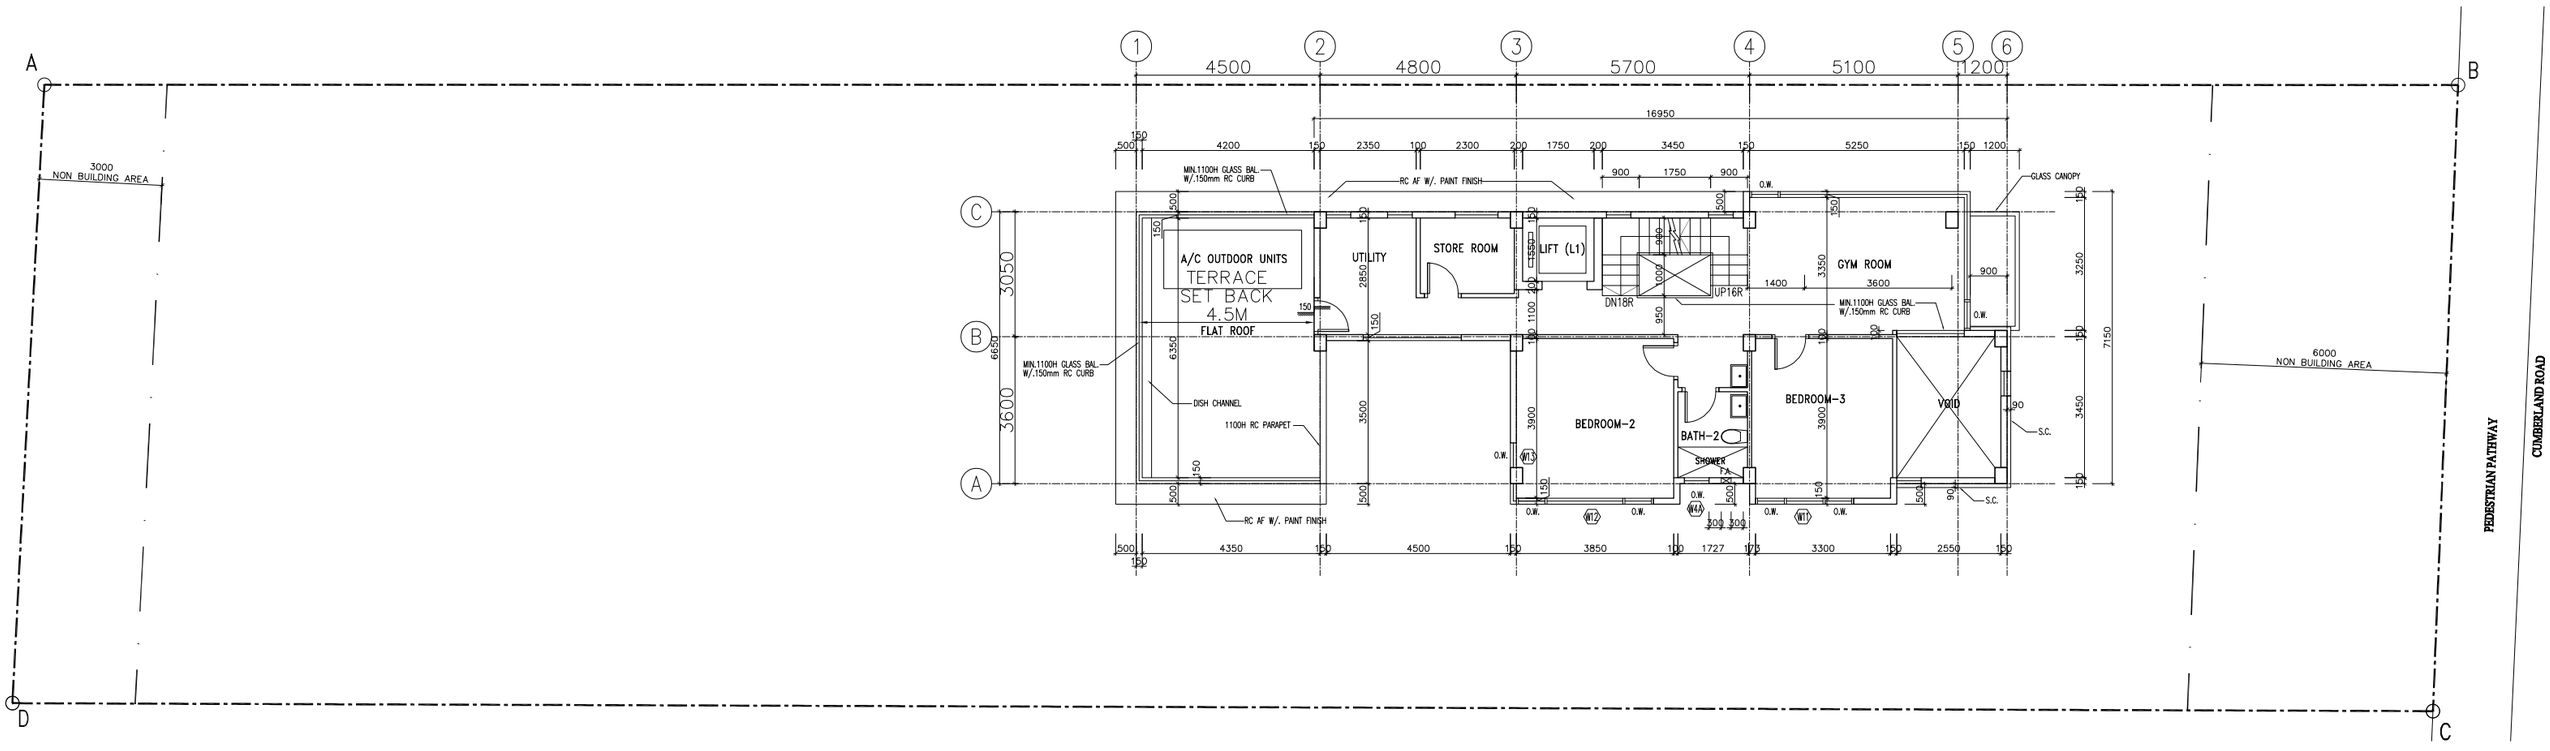


FIRST FLOOR

1:150 in A3

0 1 3 5m

UNDESIRABLE SCHEME - NO BASEMENT FLOOR

FOR APPLICATION OF SECTION 16
OF TOWN PLANNING ORDINANCE

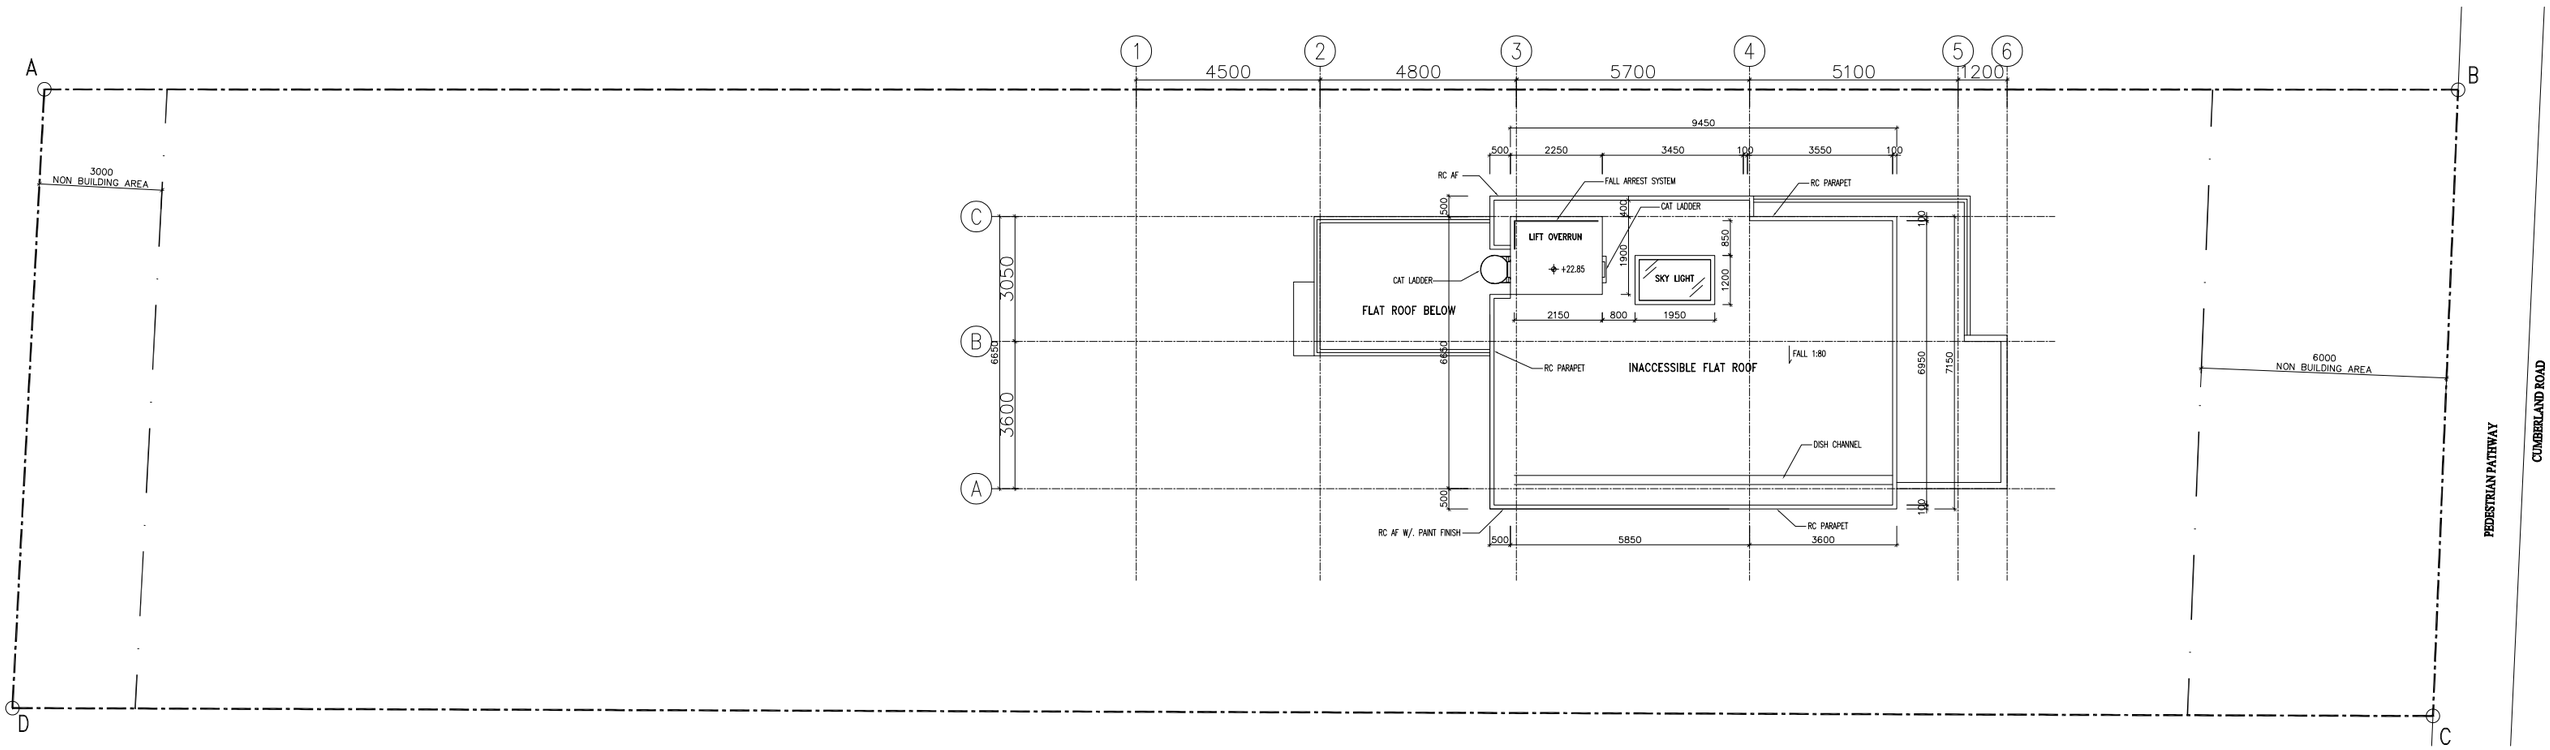

ROOF FLOOR

1:150 in A3

UNDESIRABLE SCHEME - NO BASEMENT FLOOR

0 1 3 5m

FOR APPLICATION OF SECTION 16
OF TOWN PLANNING ORDINANCE