


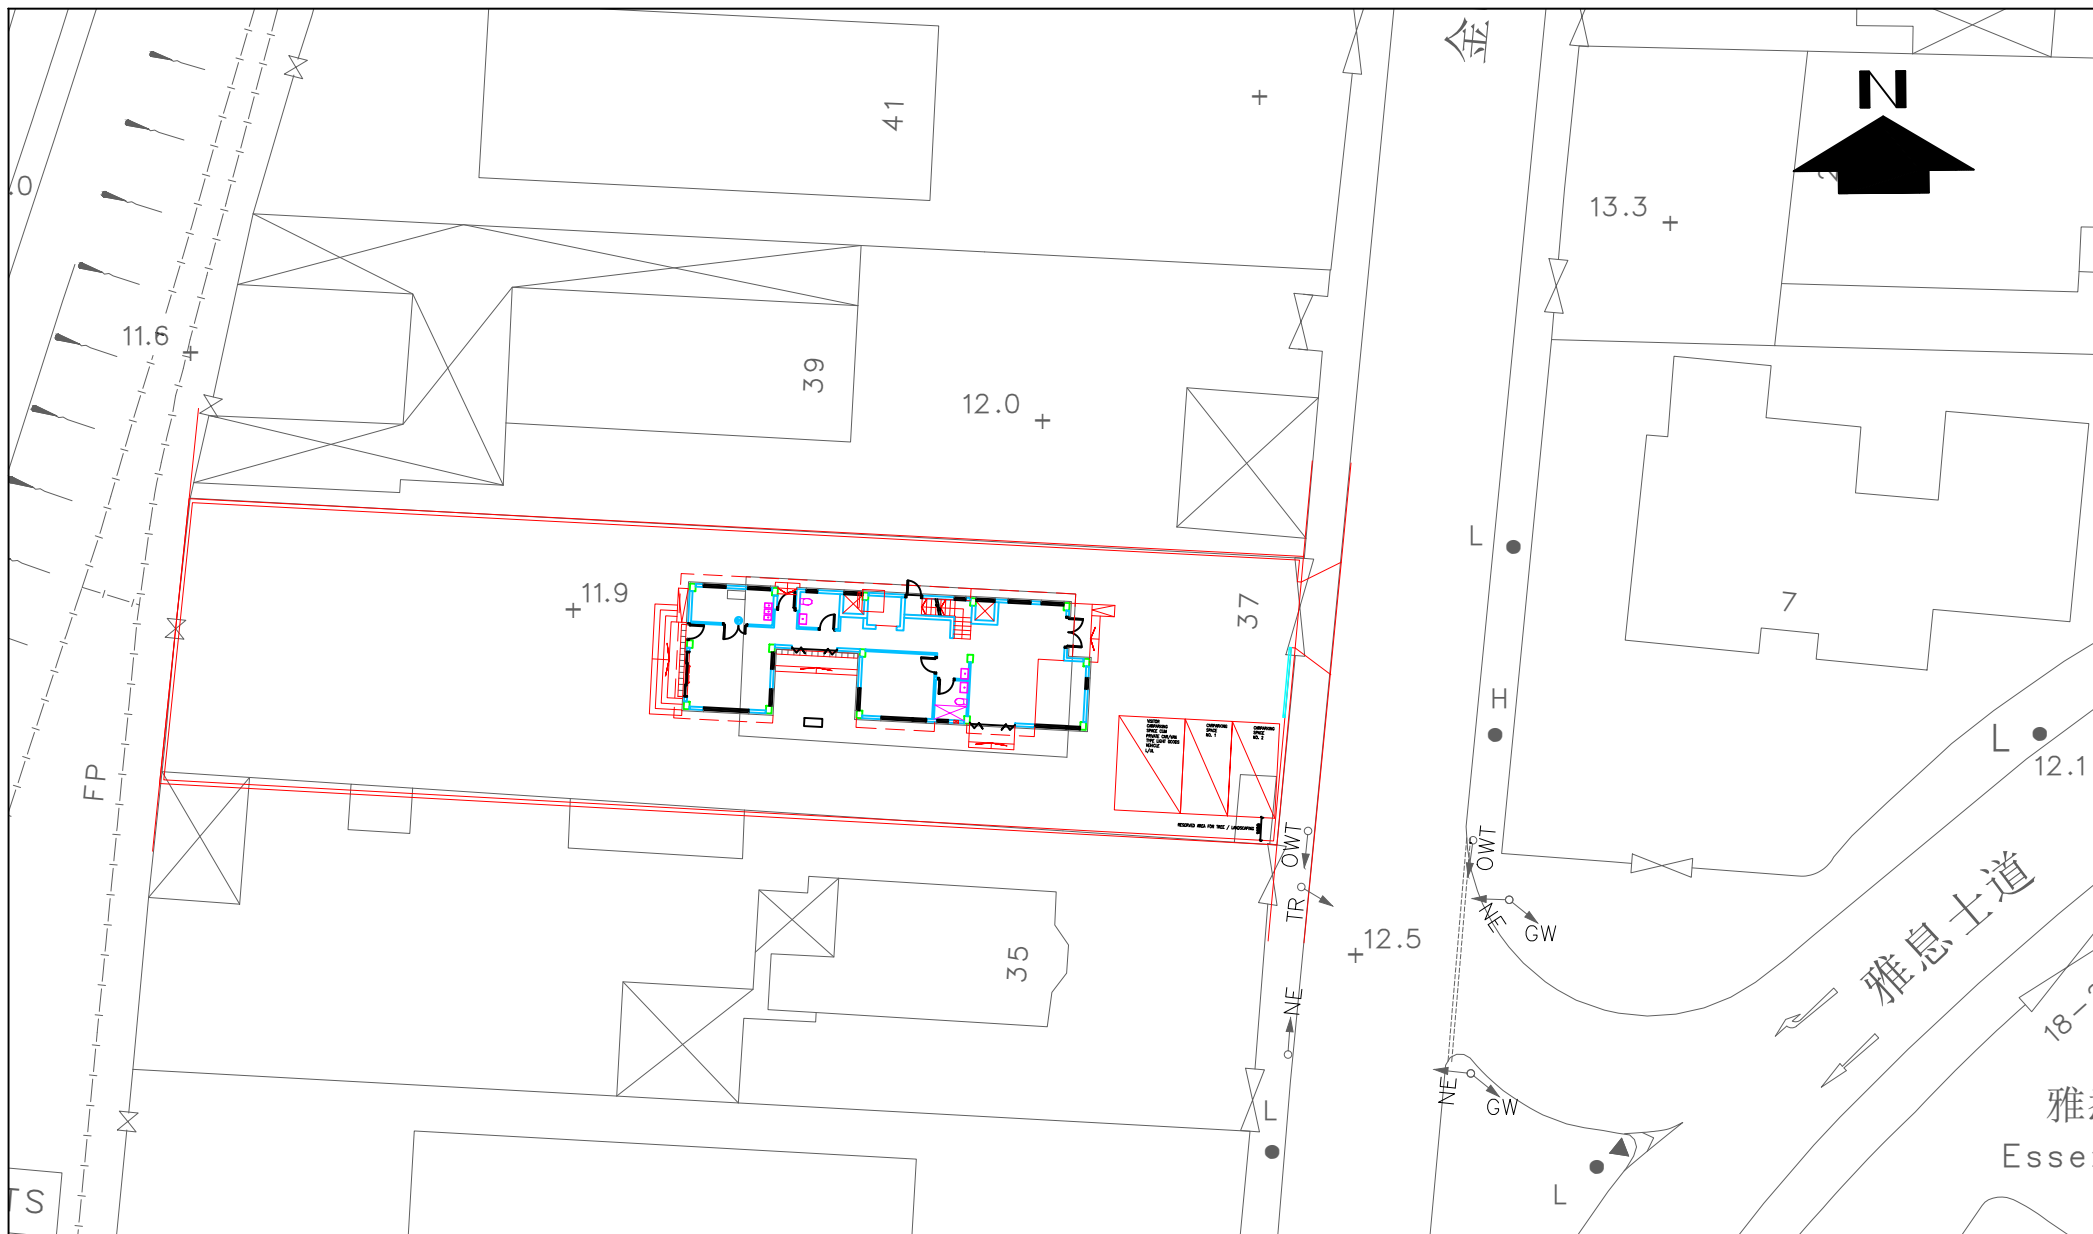

PROJECT TITLE
Section 16 Application for Proposed Minor Relaxation of Building Height Restriction to Allow for One Storey of Basement for Ancillary Plant Room for Permitted 'House' Development in "Residential (Group C)1" Zone at 37 Cumberland Road, Kowloon Tong, Kowloon, Hong Kong

DRAWING No.

J03034-001

DATE
SEP 2026


SCALE
1:400

DRAWING TITLE
PROPOSED PARKING ARRANGEMENT

DRAWN
SF

PROJECT NO.
J03034



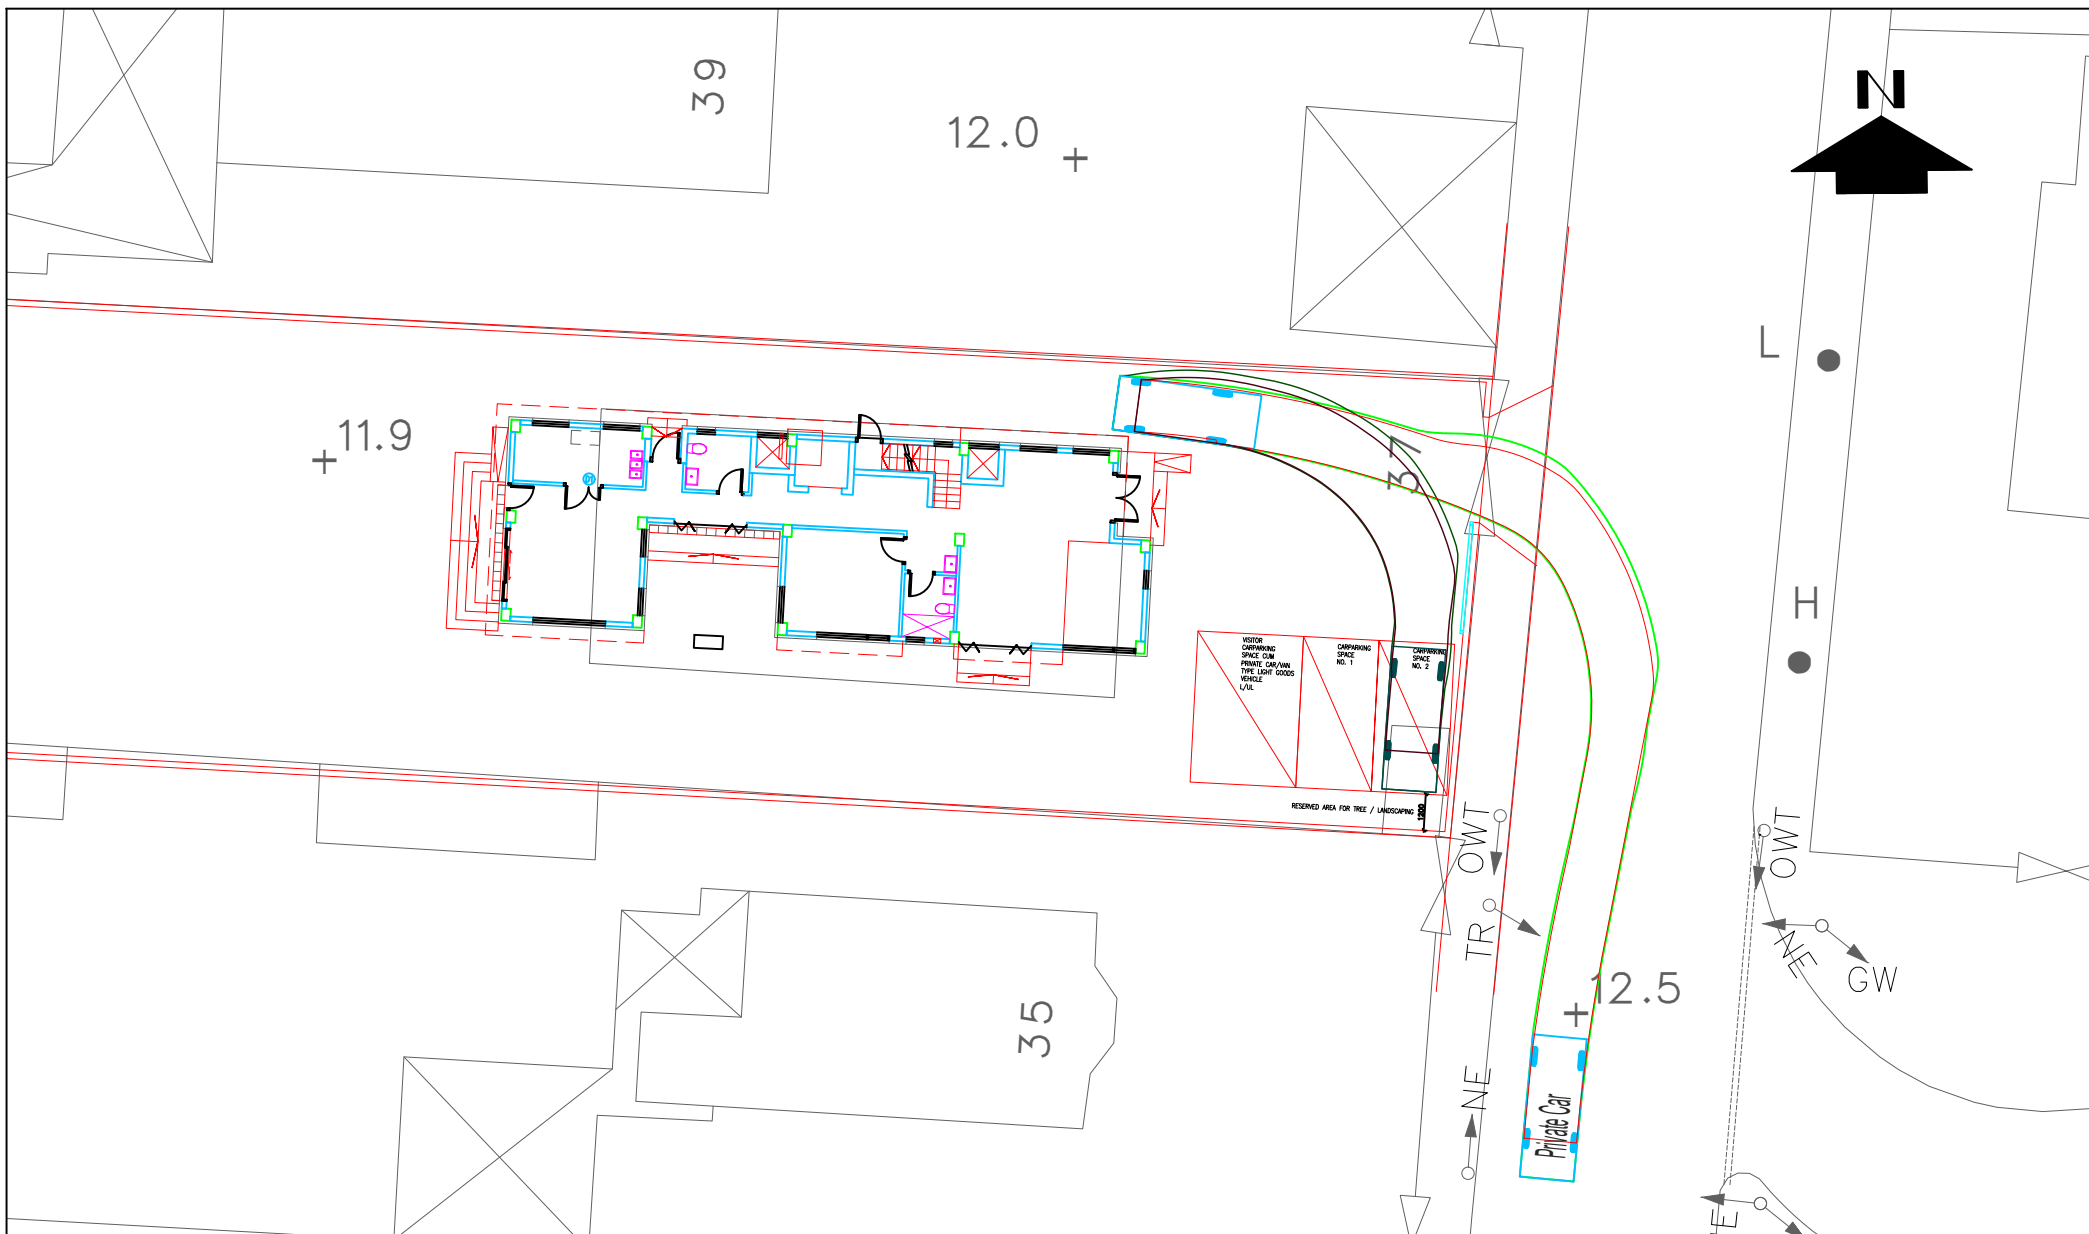

PROJECT TITLE
Section 16 Application for Proposed Minor Relaxation of Building Height Restriction to Allow for One Storey of Basement for Ancillary Plant Room for Permitted 'House' Development in "Residential (Group C)1" Zone at 37 Cumberland Road, Kowloon Tong, Kowloon, Hong Kong

DRAWING No.
J03034-001-SP1

DATE
SEP 2026


SCALE
1:250

DRAWING TITLE
SWEPT PATH ANALYSIS FOR PRIVATE CAR

DRAWN
SF

PROJECT NO.
J03034



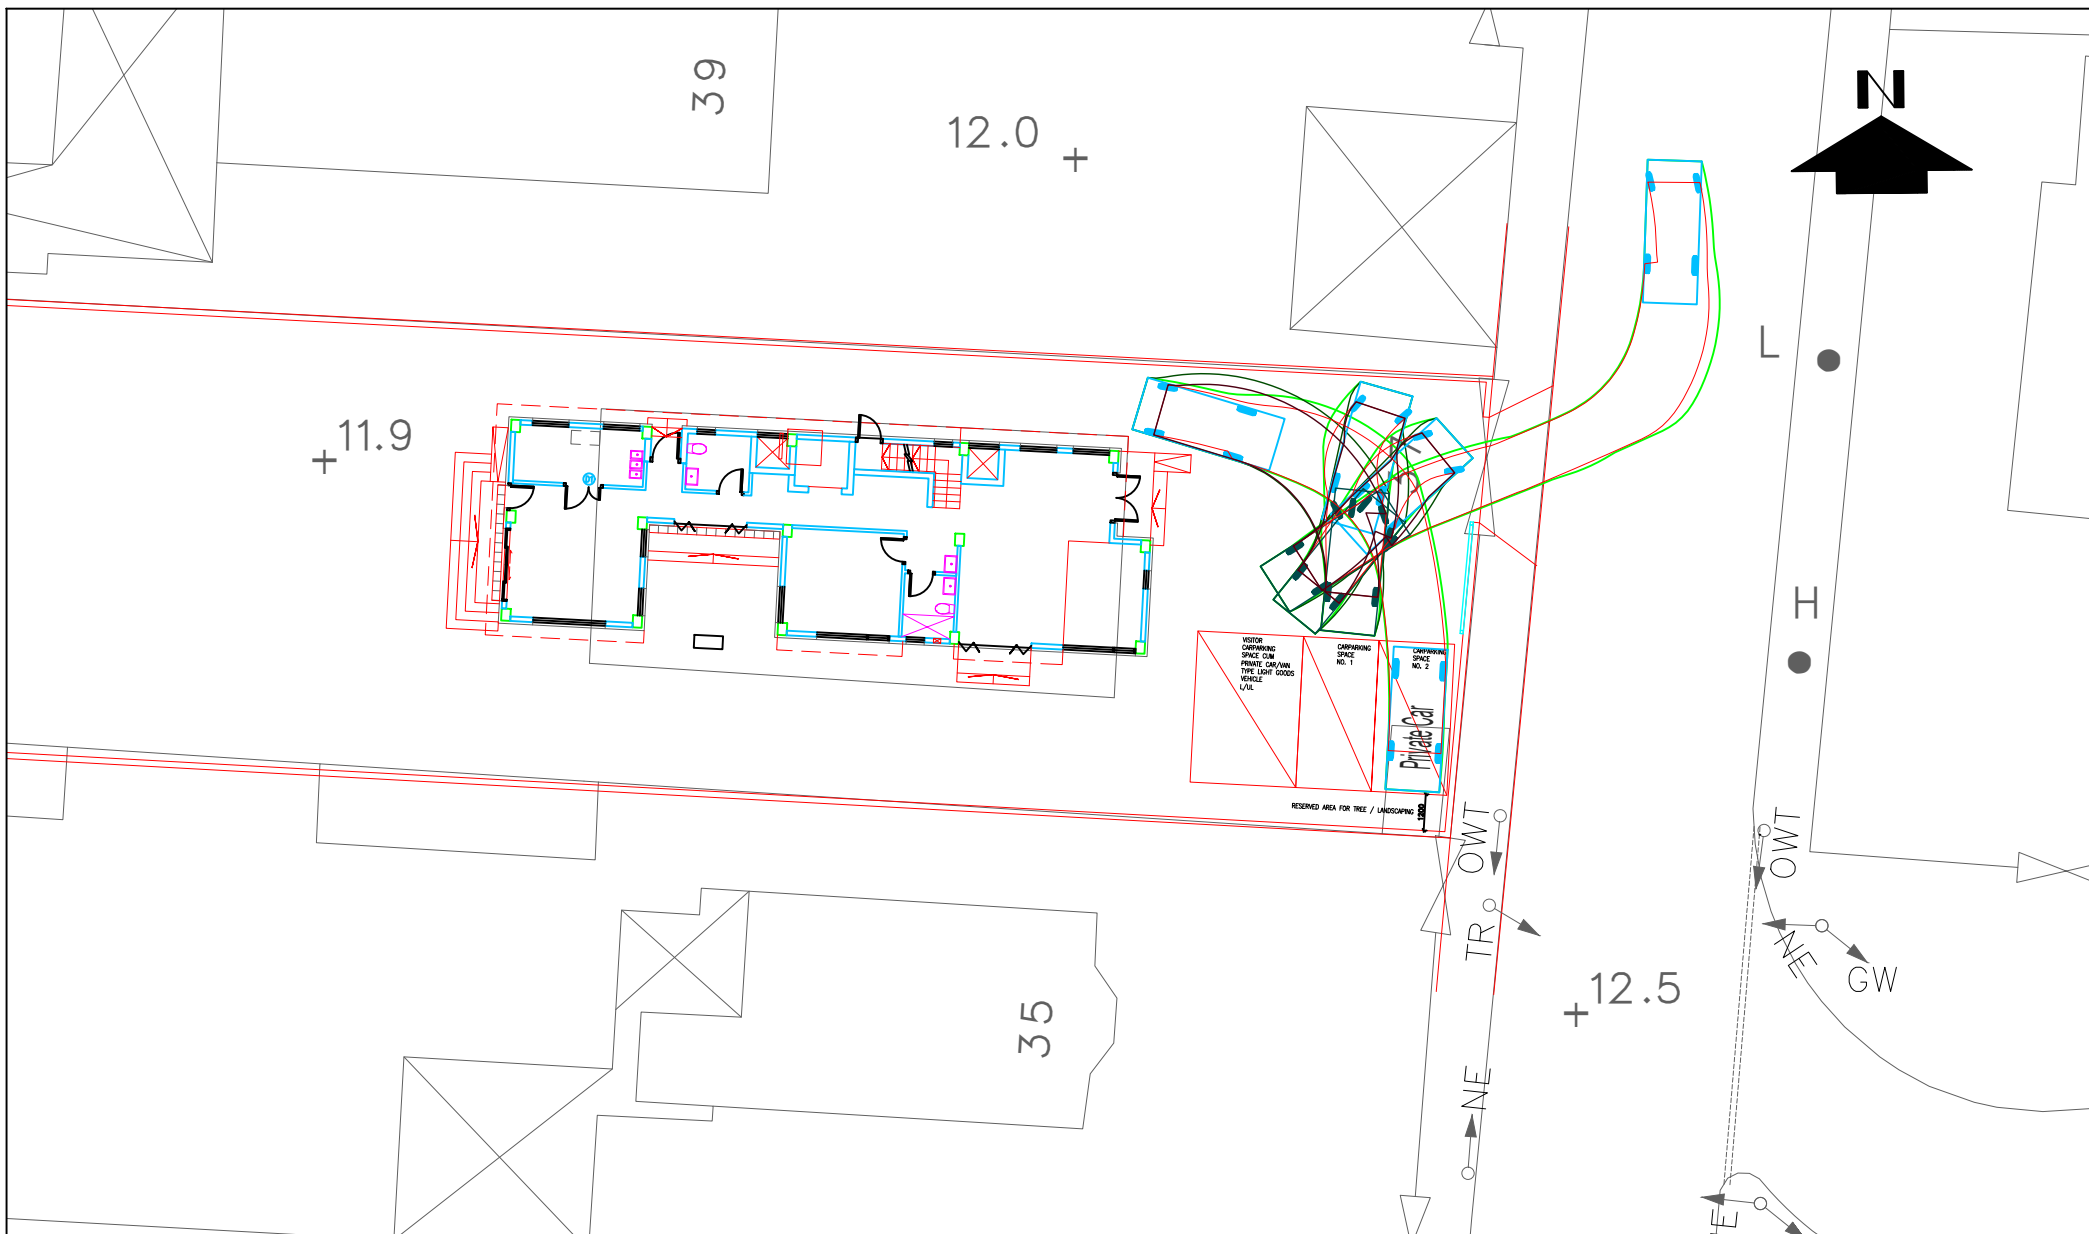

PROJECT TITLE
Section 16 Application for Proposed Minor Relaxation of Building Height Restriction to Allow for One Storey of Basement for Ancillary Plant Room for Permitted 'House' Development in "Residential (Group C)1" Zone at 37 Cumberland Road, Kowloon Tong, Kowloon, Hong Kong

DATE
SEP 2026

SCALE
1:250


DRAWING TITLE
SWEPT PATH ANALYSIS FOR PRIVATE CAR

DRAWN
SF

PROJECT NO.
J03034

DRAWING No.
J03034-001-SP2



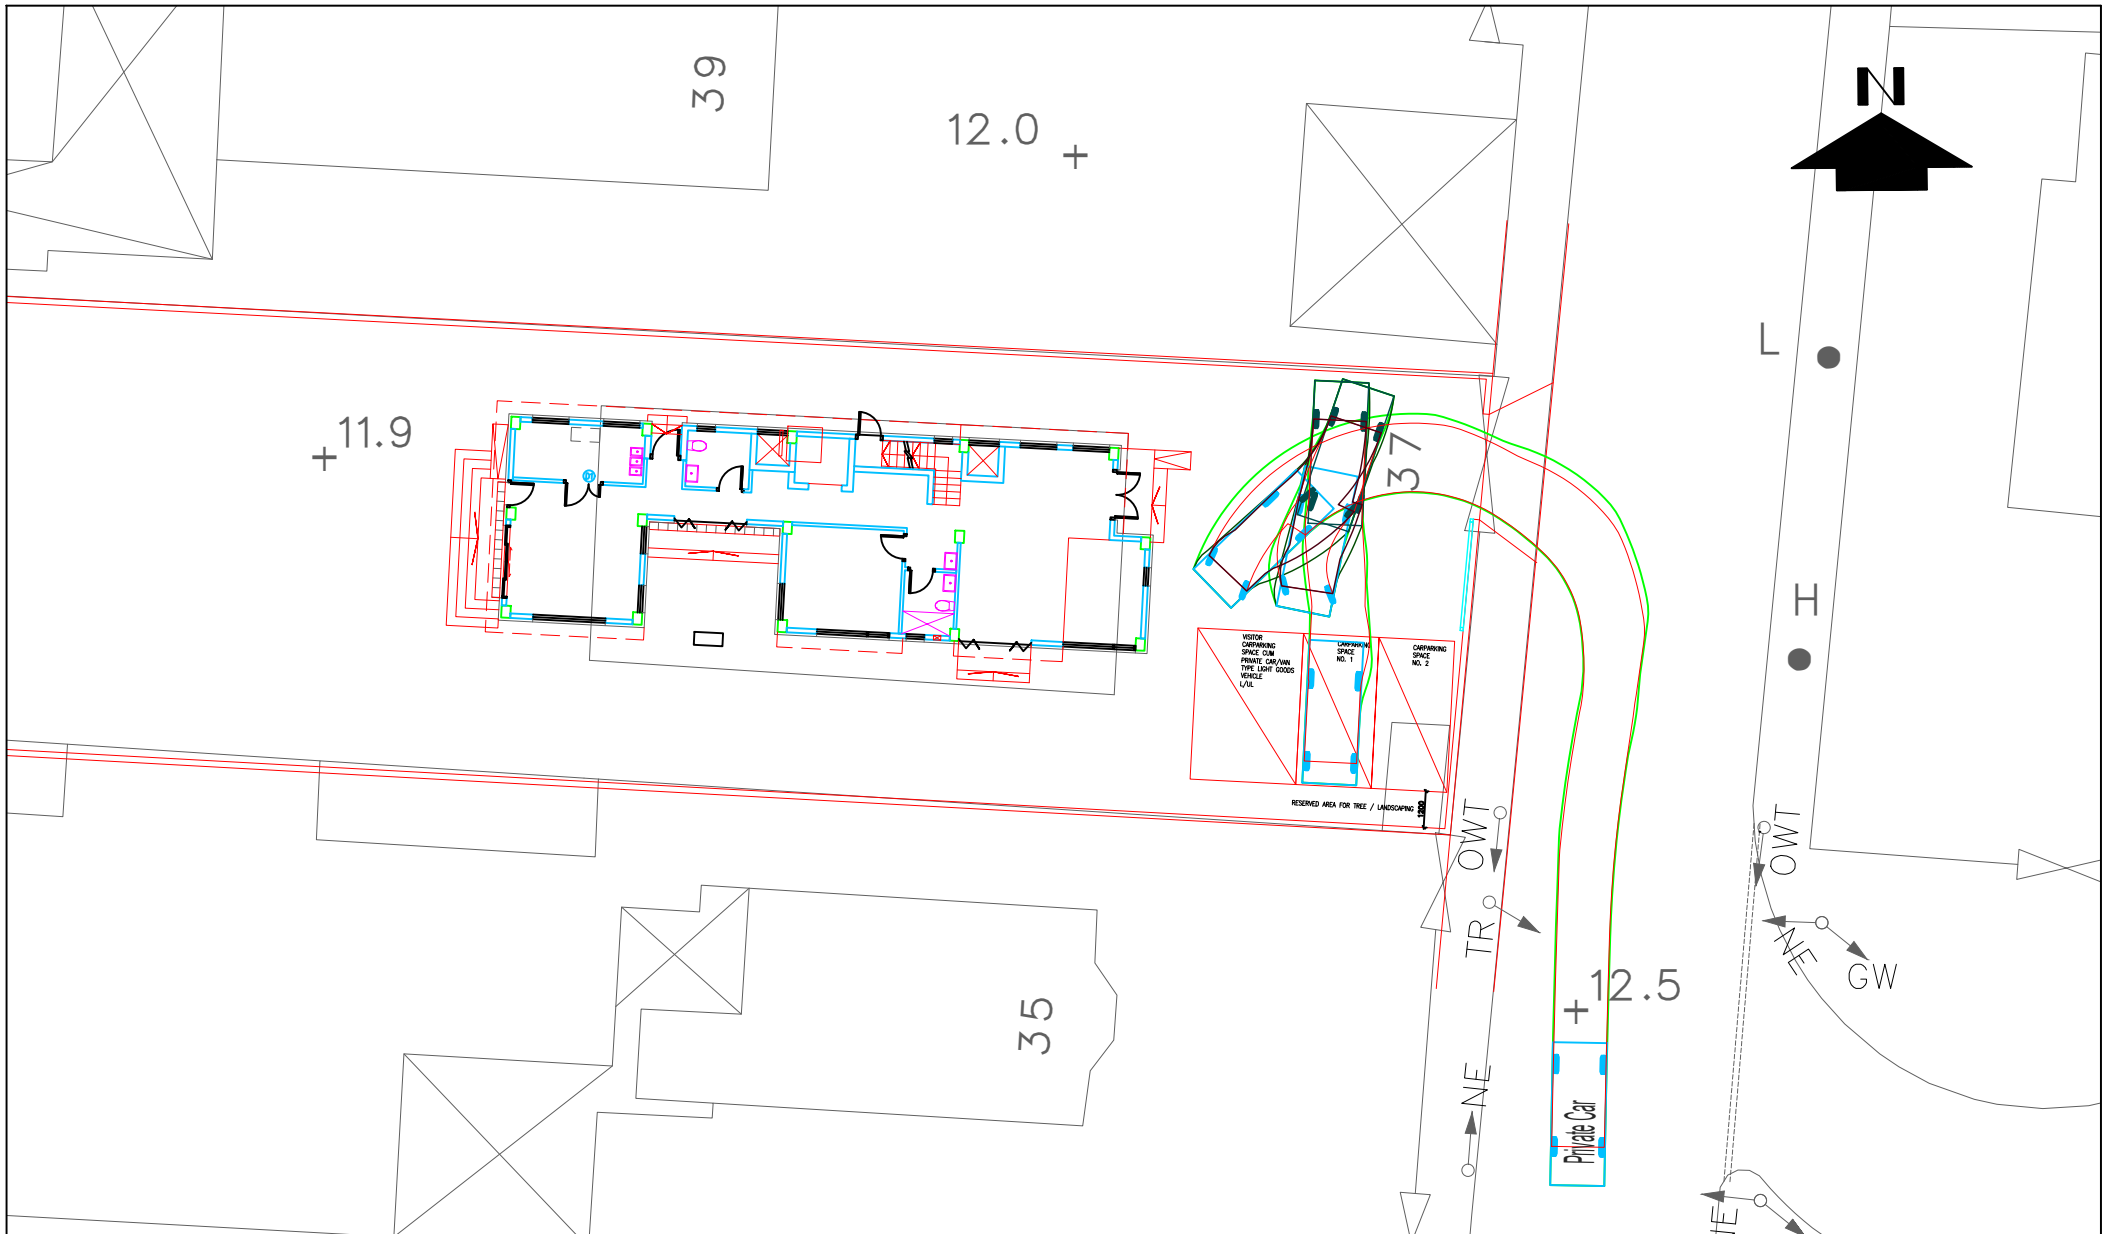

PROJECT TITLE
Section 16 Application for Proposed Minor Relaxation of Building Height Restriction to Allow for One Storey of Basement for Ancillary Plant Room for Permitted 'House' Development in "Residential (Group C)1" Zone at 37 Cumberland Road, Kowloon Tong, Kowloon, Hong Kong

DATE
SEP 2026

SCALE
1:250


DRAWING TITLE
SWEPT PATH ANALYSIS FOR PRIVATE CAR

DRAWN
SF

PROJECT NO.
J03034

DRAWING No.
J03034-001-SP3



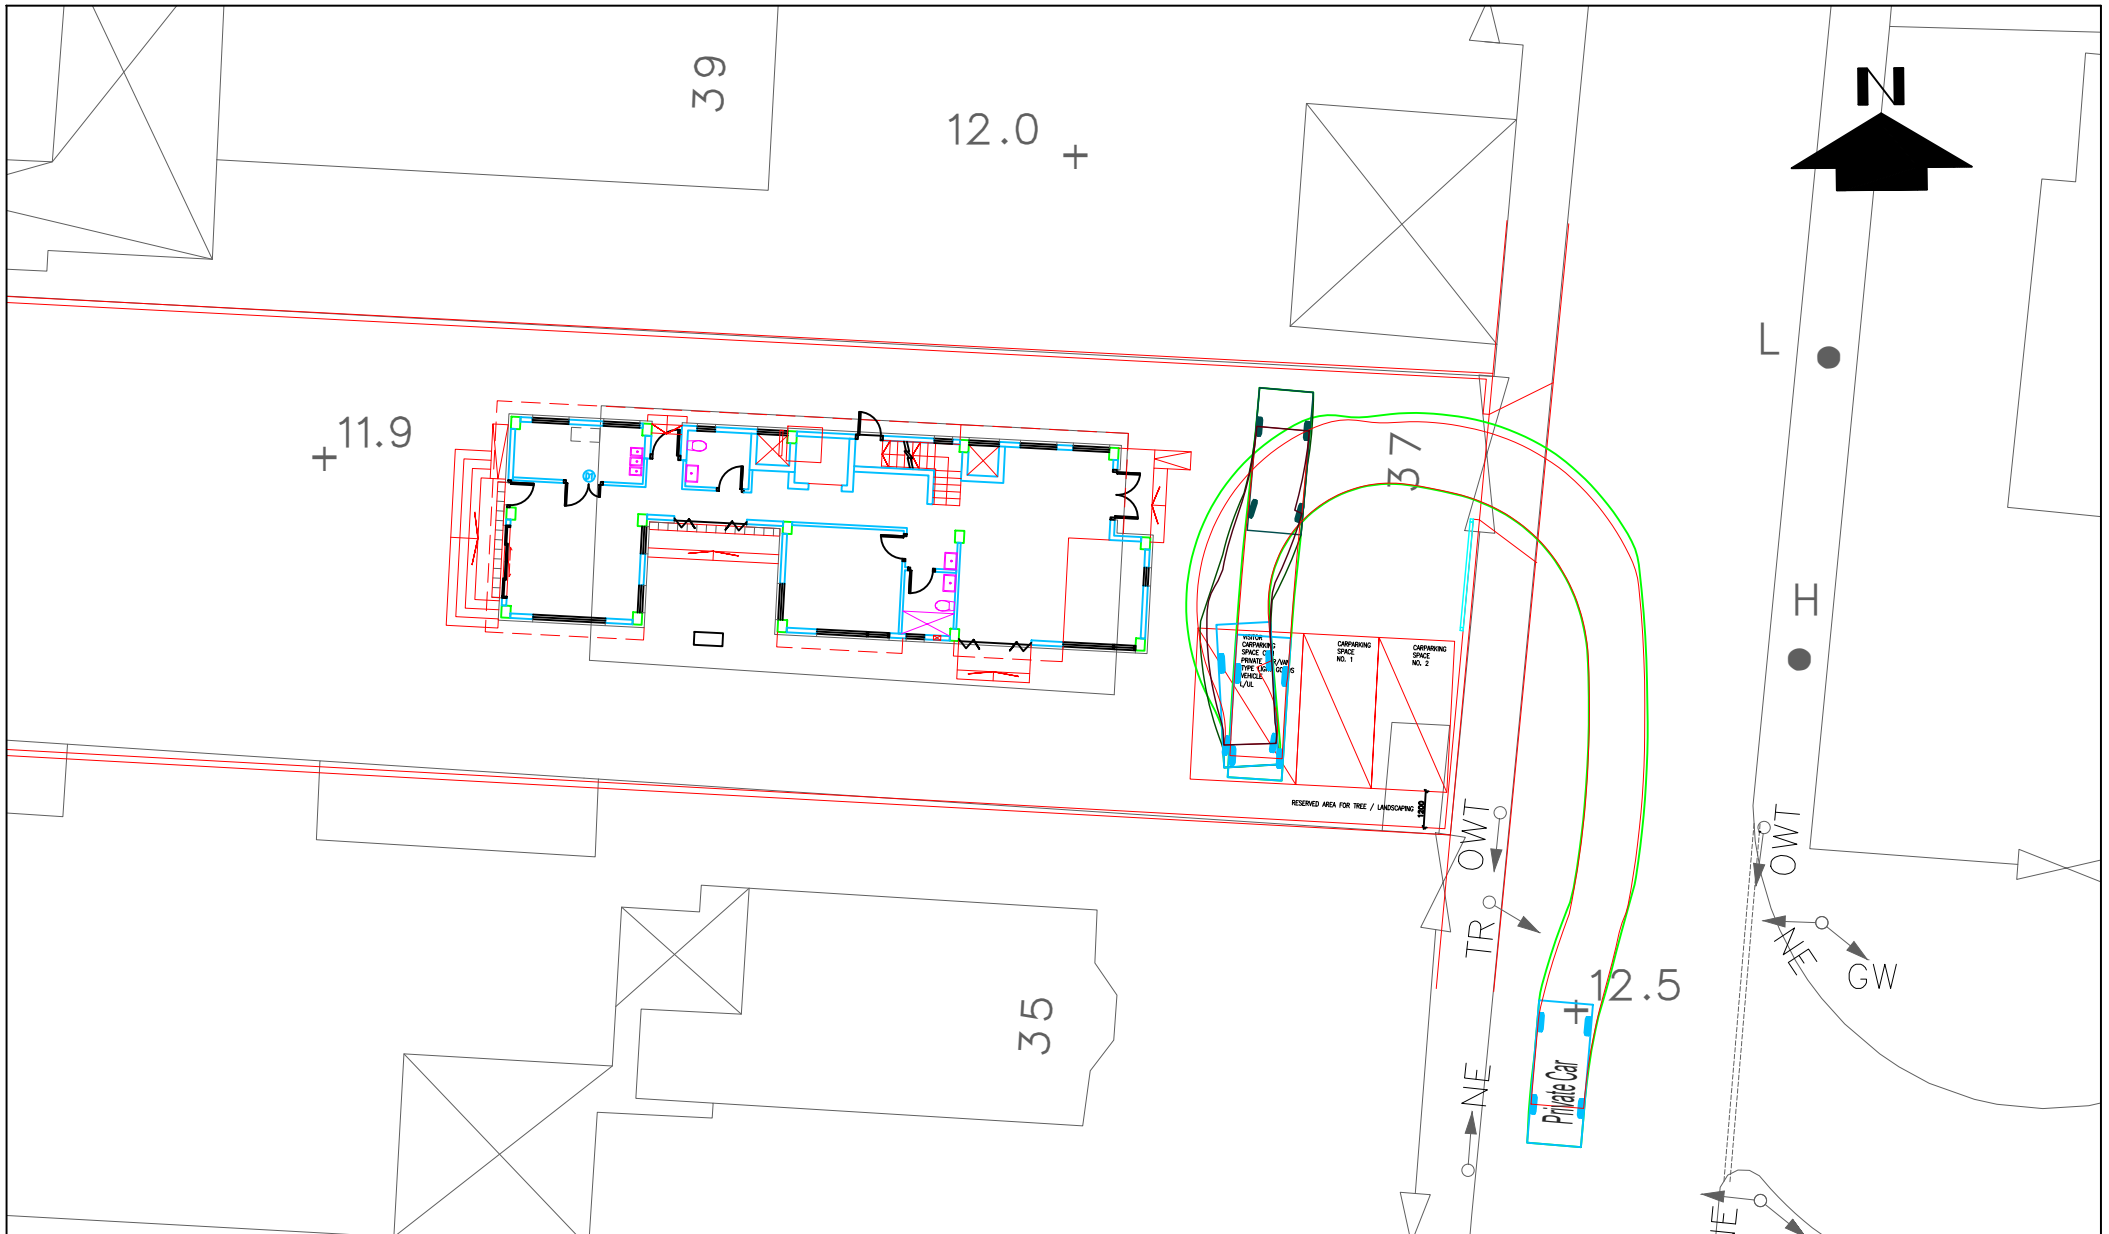

PROJECT TITLE
 Section 16 Application for Proposed Minor Relaxation of Building Height Restriction to Allow for One Storey of Basement for Ancillary Plant Room for Permitted 'House' Development in "Residential (Group C)1" Zone at 37 Cumberland Road, Kowloon Tong, Kowloon, Hong Kong

DATE
 SEP 2026

SCALE
 1:250

DRAWING TITLE
 SWEPT PATH ANALYSIS FOR VAN TYPE LGV

DRAWN
 SF

PROJECT NO.
 J03034

DRAWING No.
 J03034-001-SP5



