


LOCATION IDENTIFY

Estate / Village / Place Name

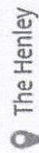

The Henley

7 MUK TAI STREET

沐泰街7號

Lot or GLA Information



NKIL 6565

Coordinates Information



HK 1980 Grid Coordinates

Northing (m): 820845, Easting (m): 838467

WGS84 Latitude and Longitude

Latitude(N): 22.32663, Longitude(E): 114.19822

HK80 Code (5m)

KA48D9



Directions



Share

申請地點

Application Site

The Henley

LOCATION PLAN:

Address: SHOP F&B 4, 1/F, THE HENLEY (BLOCK 2), 7 MUK TAI STREET, KAI TAK, KOWLOON

SCALE: N.T.S.



Applicant Signature: [REDACTED]

Applicant: WONG TSZ HIM

BLOCK PLAN ON 1/F

申請地點

Application Site

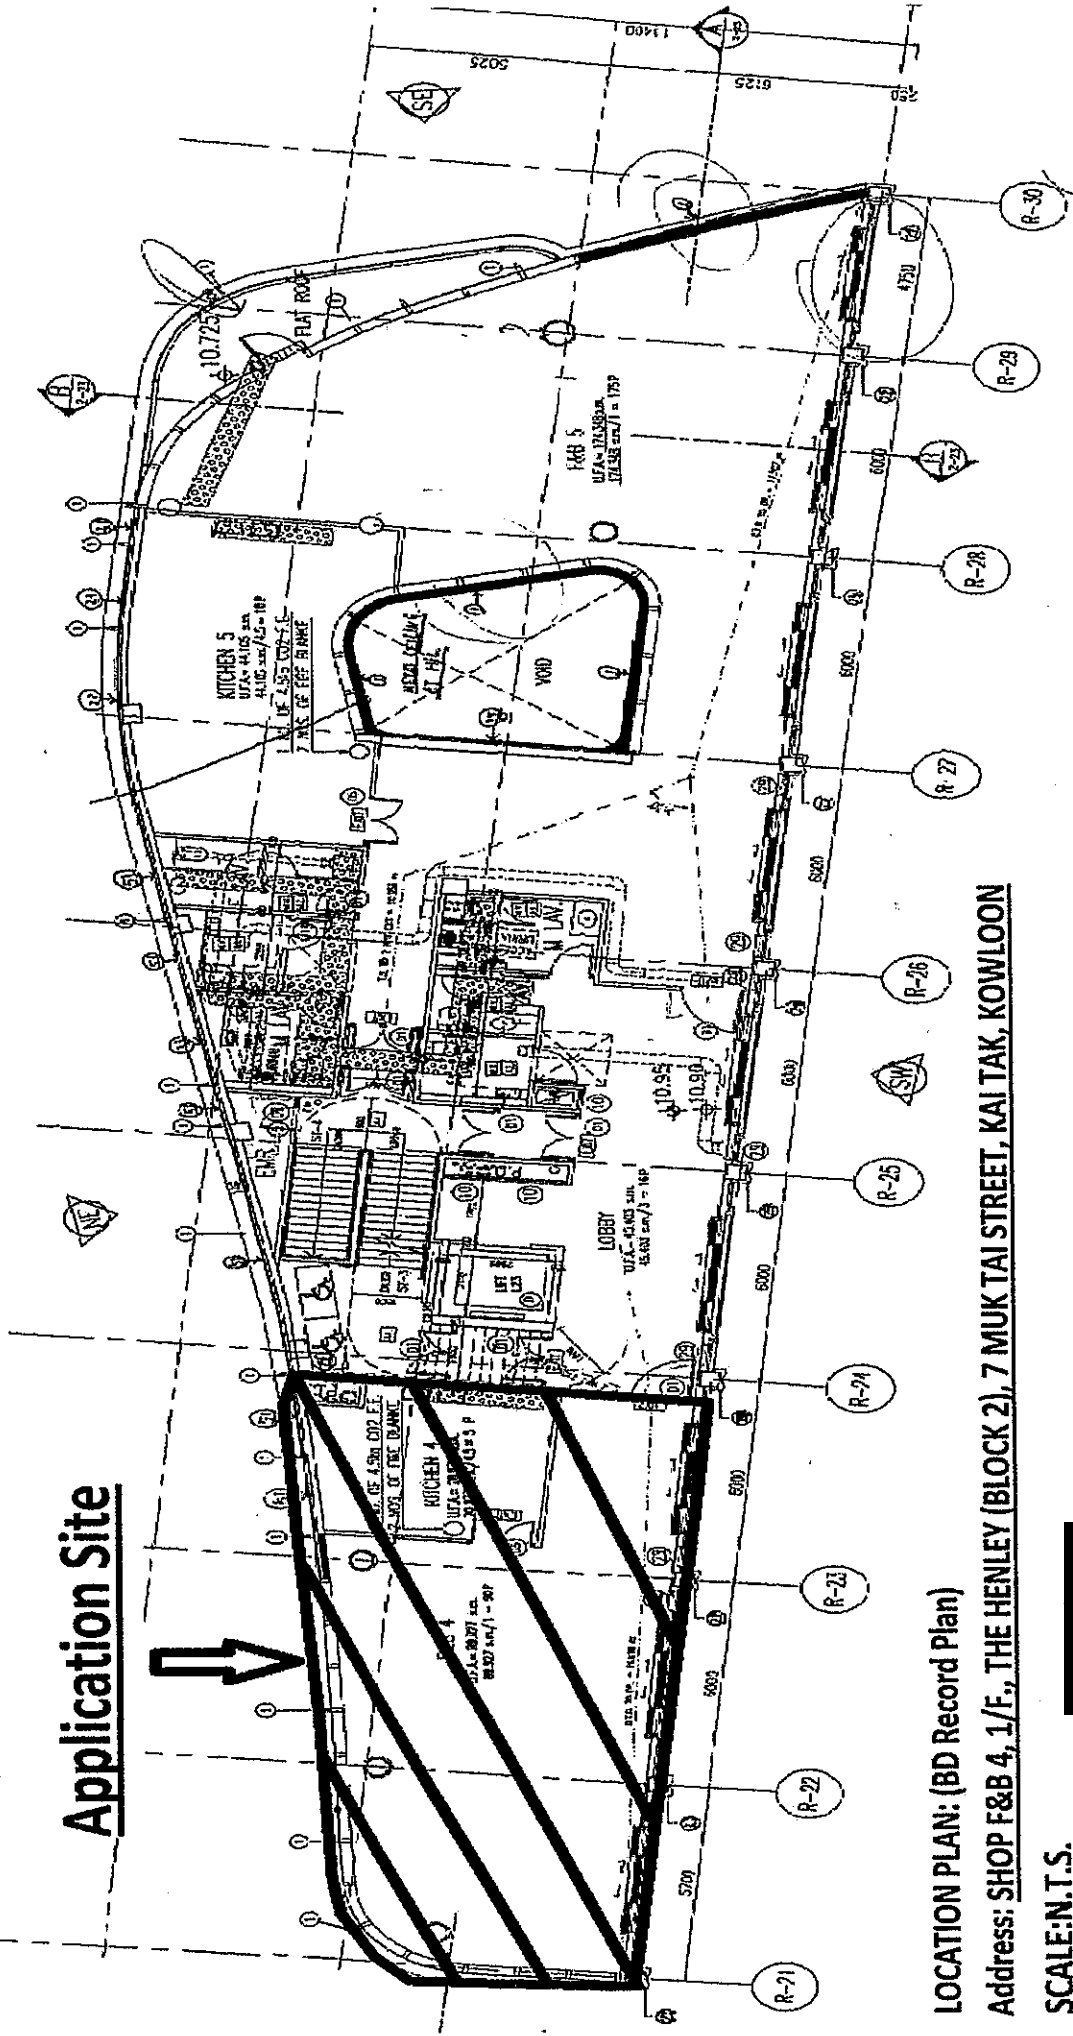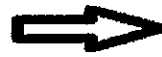

LOCATION PLAN: (BD Record Plan)

Address: SHOP F&B 4, 1/F., THE HENLEY (BLOCK 2), 7 MUK TAI STREET, KAI TAK, KOWLOON

SCALE: N.T.S.

Applicant Signature: _____

Applicant: WONG TSZ HIM


SCHOOL ENGLISH NAME: MONKEY TREE ENGLISH LEARNING CENTER (KAI TAK)
SCHOOL CHINESE NAME: NIL
SCHOOL ENGLISH ADDRESS: SHOP F&B 4, 1/F., THE HENLEY (BLOCK 2),
7 MUK TAI STREET, KAI TAK, KOWLOON
SCHOOL CHINESE ADDRESS: 九龍啟德沐泰街7號 The Henley 2座1樓F&B 4號舖

SCHOOL TOTAL STUDENTS = 25
SCHOOL TOTAL TEACHER AND STAFF = 5
SCHOOL TOTAL CAPACITY = 30

APPLICANT NAME: WONG TSZ HIM
APPLICATION DATE: 29/12/2025

APPLICANT SIGNATURE: _____

BLOCK PLAN ON 1/F SCALE: 1:100

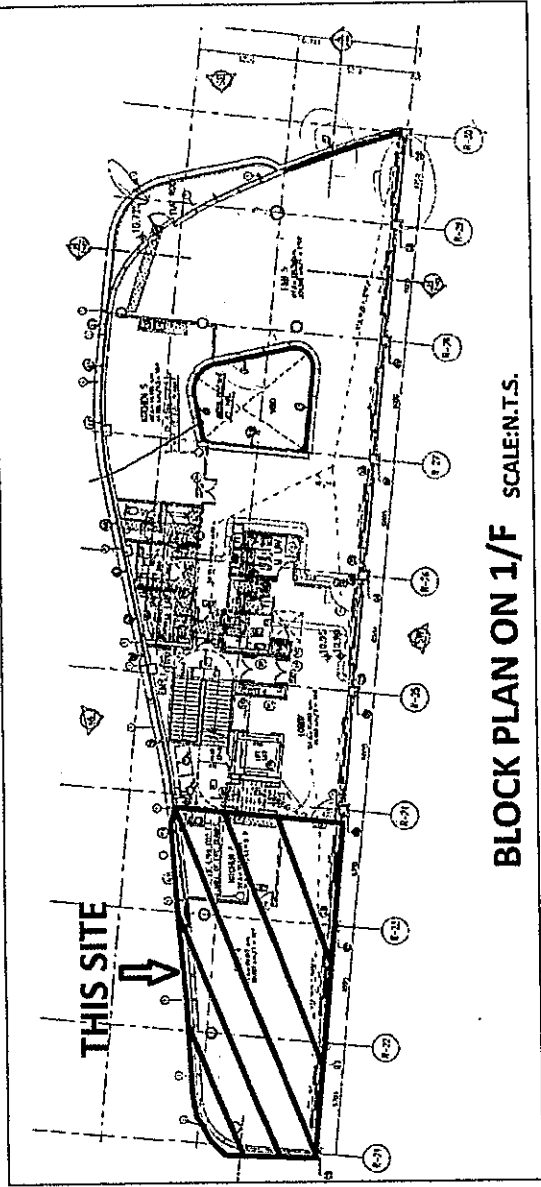


FIRE SERVICES INSTALLATION
THE FOLLOWING ITEMS SHOULD BE INSTALLED AND MAINTAINED BY LICENSED FIRE SERVICES CONTRACTOR
EXIT/DIRECTION SIGNS
EMERGENCY LIGHTS
ALARM
CALL POINT
MFA PANEL
FLASH LIGHTS
SPRINKLER SYSTEM

GENERAL NOTES:
1. ALL DOORS SHOULD BE OPENABLE FROM INSIDE WITHOUT USE OF KEY
2. THE CORRIDOR SHALL HAVE AT LEAST 1050MM CLEAR WIDTH
3. THE CEILING AND PARTITION WALL SHALL BE BUILT BY USING LIGHT WEIGHT MATERIALS ONLY
4. THIS SCHOOL IS SERVED BY CENTRAL AIR CONDITIONING SYSTEM

LEGEND

- 1500X1500 CLEAR SPACE FOR WHEEL CHAIR TURNAROUND
- TIMBER DOOR WITH AT LEAST 800MM CLEAR WIDTH AND UPPER GLAZING PANEL
- F.R.R. GLASS DOOR WITH 900MM WIDTH
- NEW 75MM THICK GYPSUM BOARD PARTITIONING WALL
- EXISTING SOLID WALL / COLUMN
- EXISTING WINDOW / EXISTING GLASS SLIDING DOOR
- CABINET

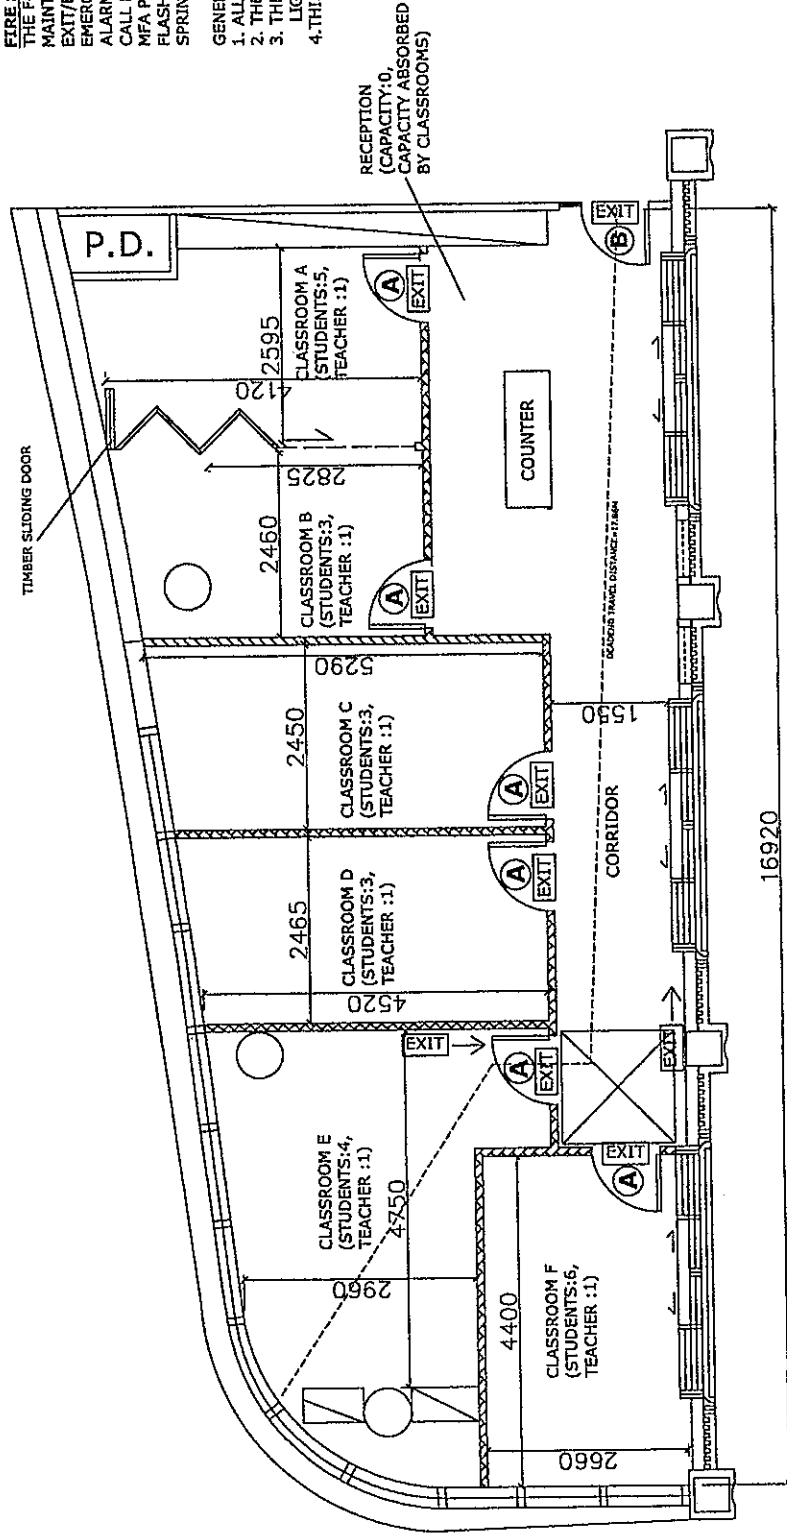

U.F.A. = 110.804 s.m.