



(Remarks: Not to scale. For identification and indicative purposes only, subject to detailed design)

S.16 PLANNING APPLICATION FOR AMENDMENTS TO AN APPROVED MASTER LAYOUT PLAN FOR THE PROPOSED COMPREHENSIVE REDEVELOPMENT OF TAI HANG SAI ESTATE	Indicative MLP	Appendix III Plan 1

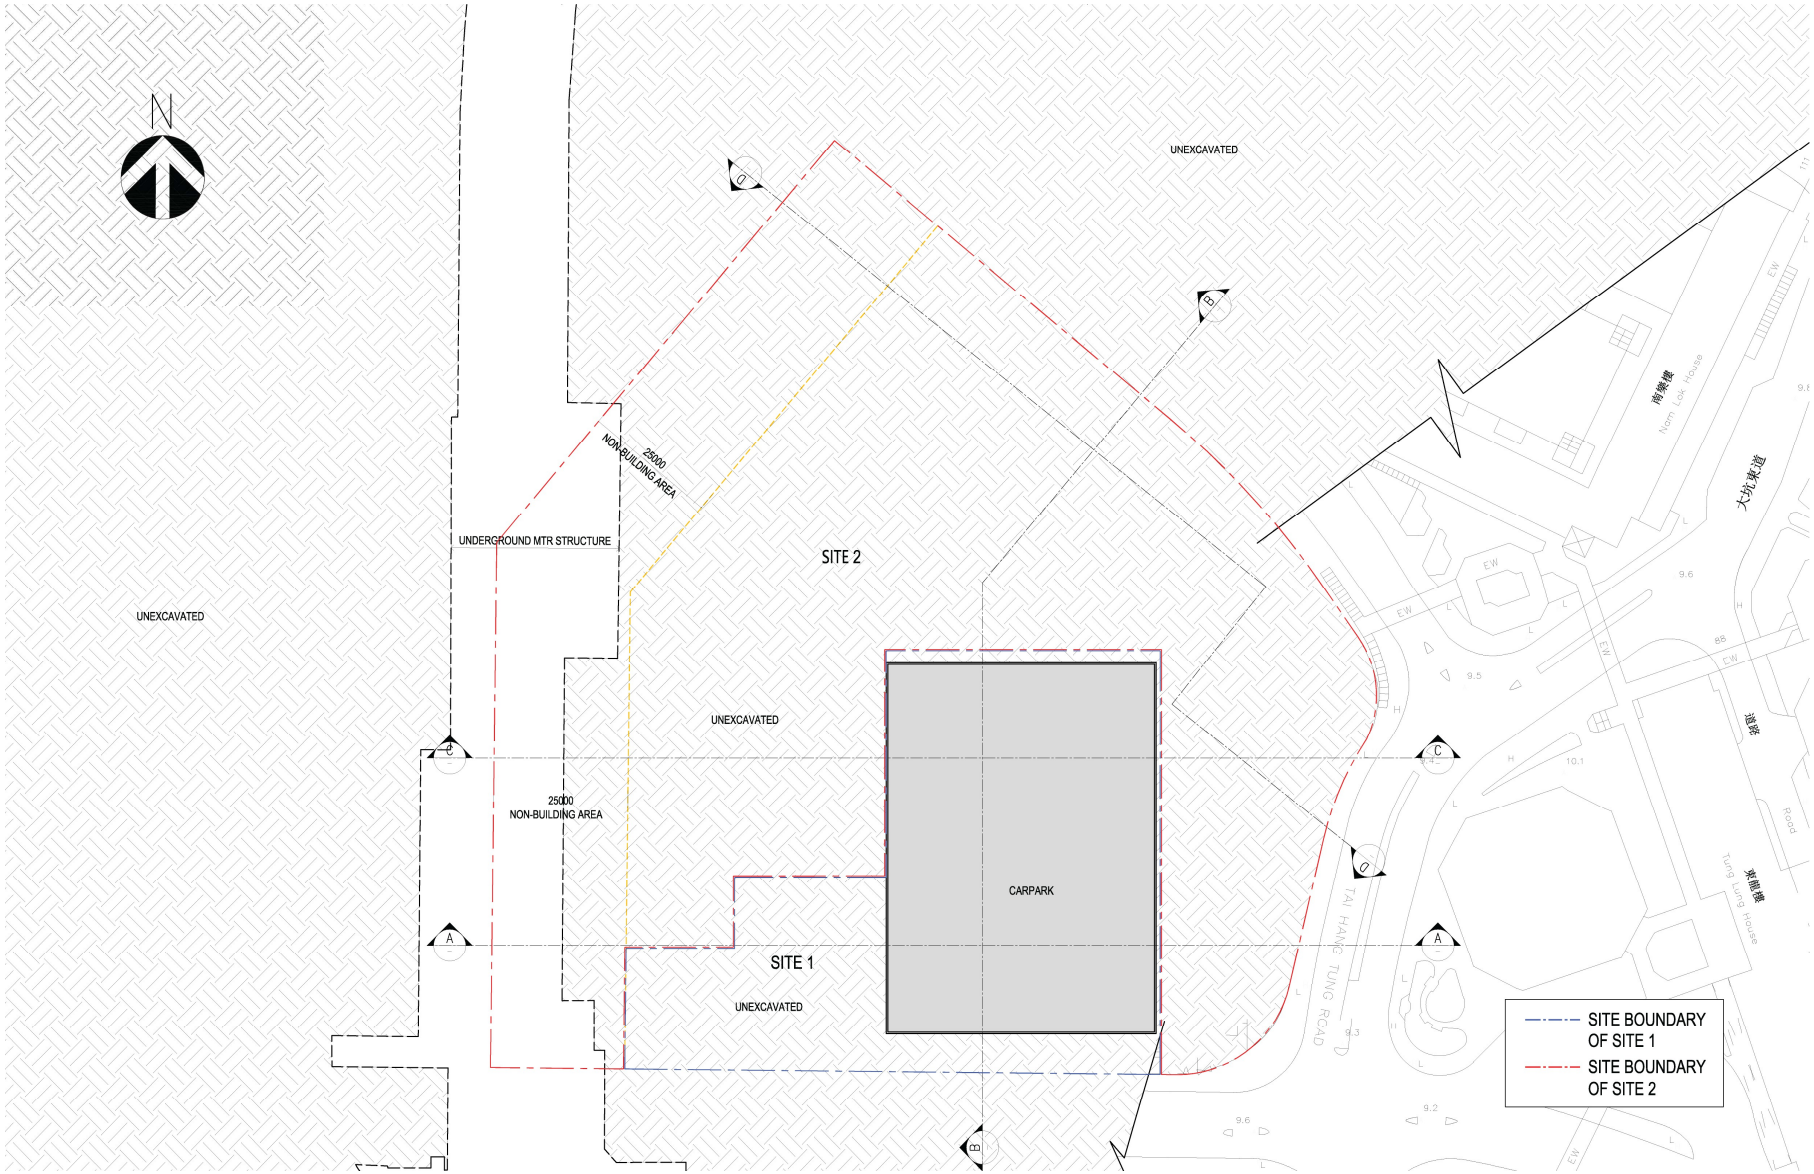


(Remarks: Not to scale. For identification and indicative purposes only, subject to detailed design)

S.16 PLANNING APPLICATION FOR AMENDMENTS TO AN APPROVED MASTER LAYOUT PLAN FOR THE PROPOSED COMPREHENSIVE REDEVELOPMENT OF TAI HANG SAI ESTATE	Indicative Floor Plans (Basement)	Appendix III Plan 2

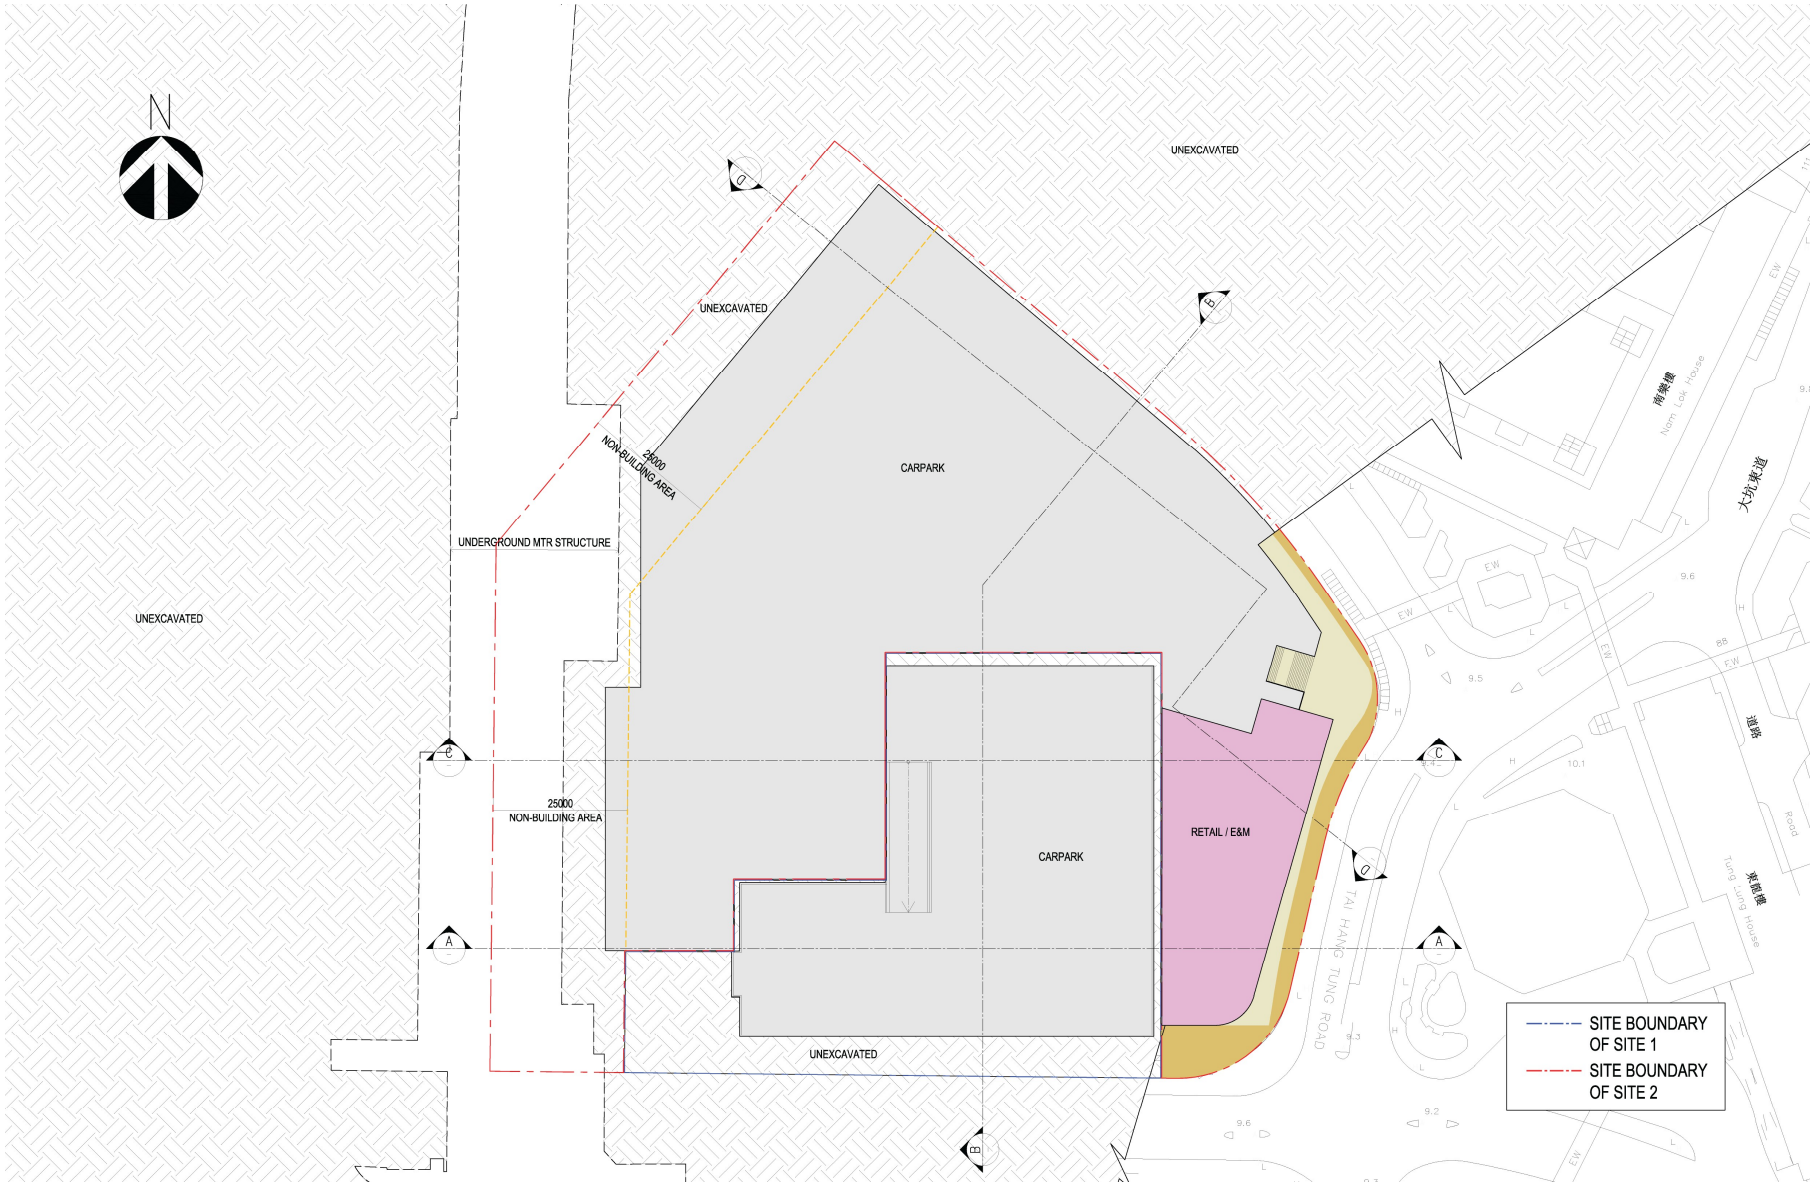


(Remarks: Not to scale. For identification and indicative purposes only, subject to detailed design)

S.16 PLANNING APPLICATION FOR AMENDMENTS TO AN APPROVED MASTER LAYOUT PLAN FOR THE PROPOSED COMPREHENSIVE REDEVELOPMENT OF TAI HANG SAI ESTATE	Indicative Floor Plans (LG/F)	Appendix III Plan 3

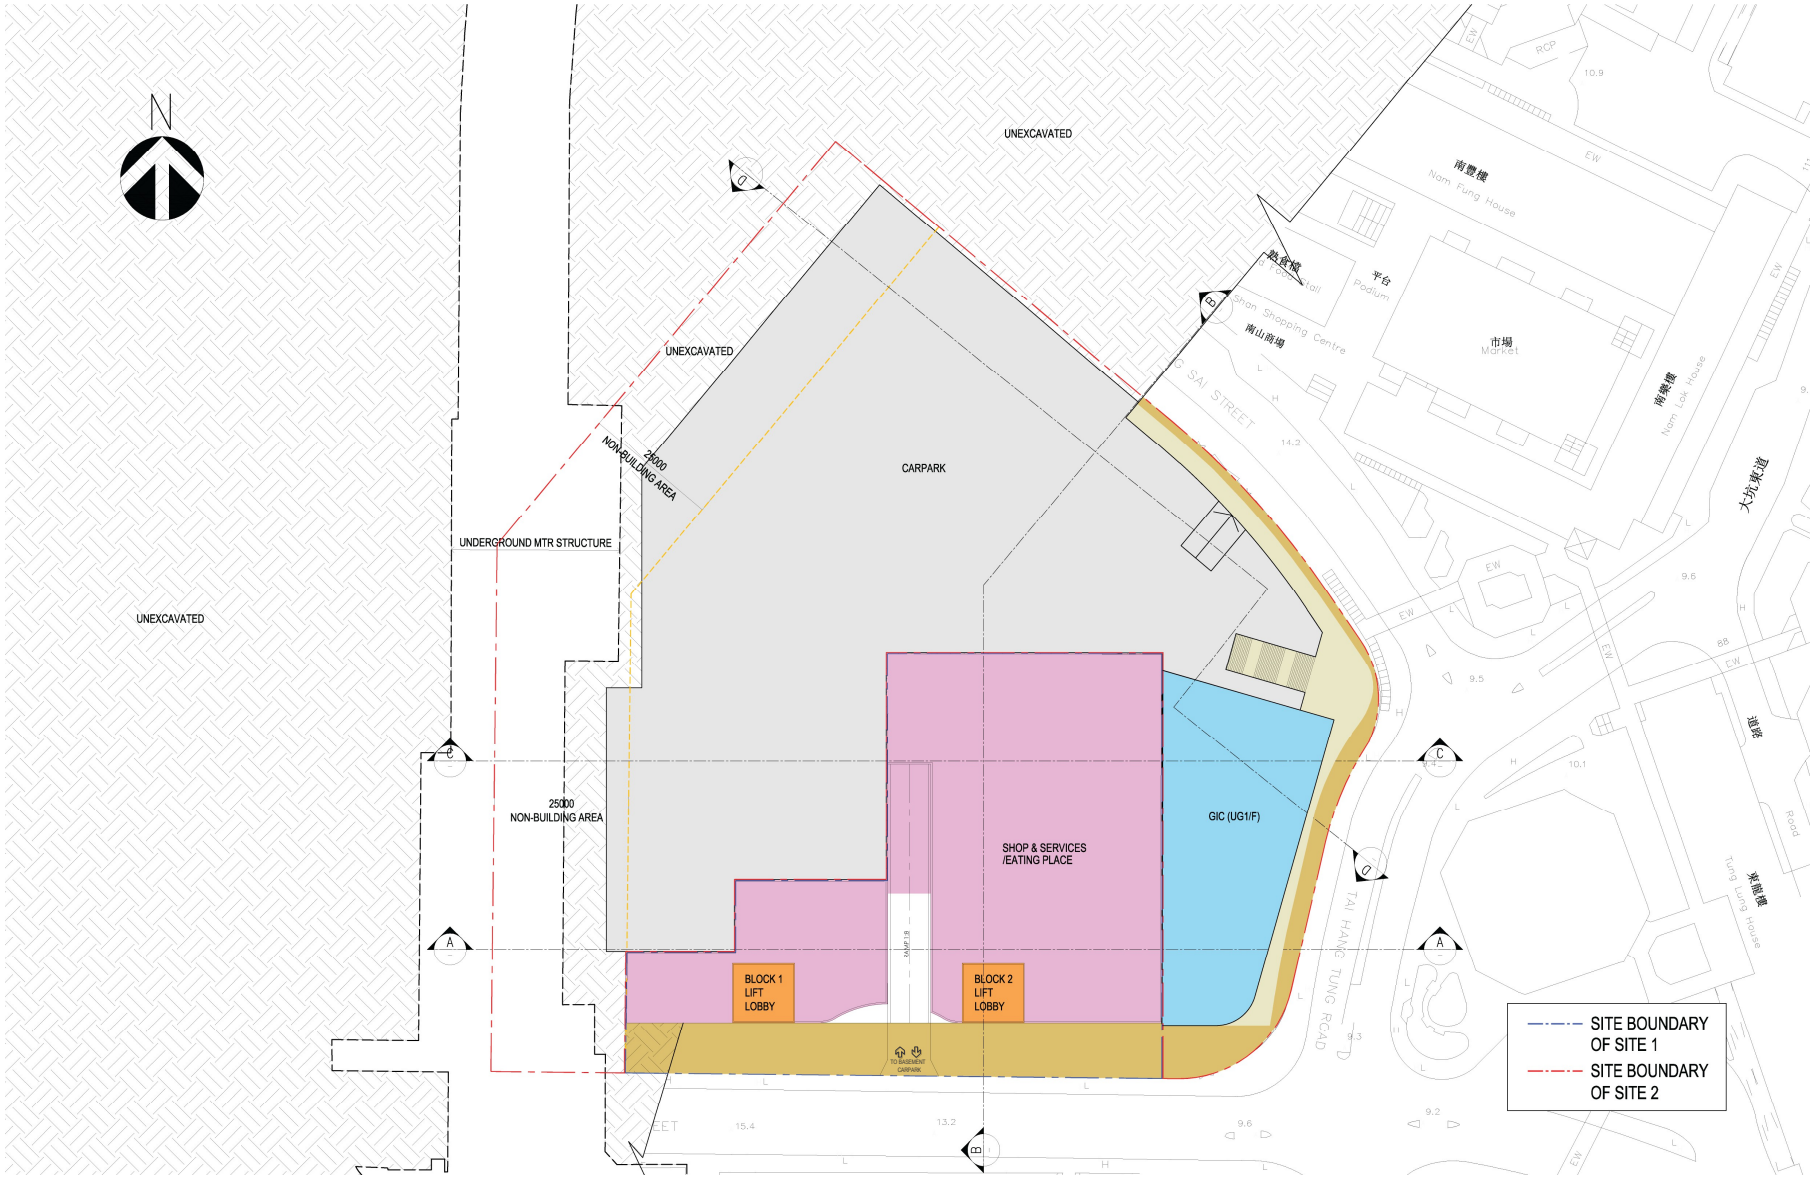


(Remarks: Not to scale. For identification and indicative purposes only, subject to detailed design)

S.16 PLANNING APPLICATION FOR AMENDMENTS TO AN APPROVED MASTER LAYOUT PLAN FOR THE PROPOSED COMPREHENSIVE REDEVELOPMENT OF TAI HANG SAI ESTATE	Indicative Floor Plans (UG/F)	Appendix III Plan 4

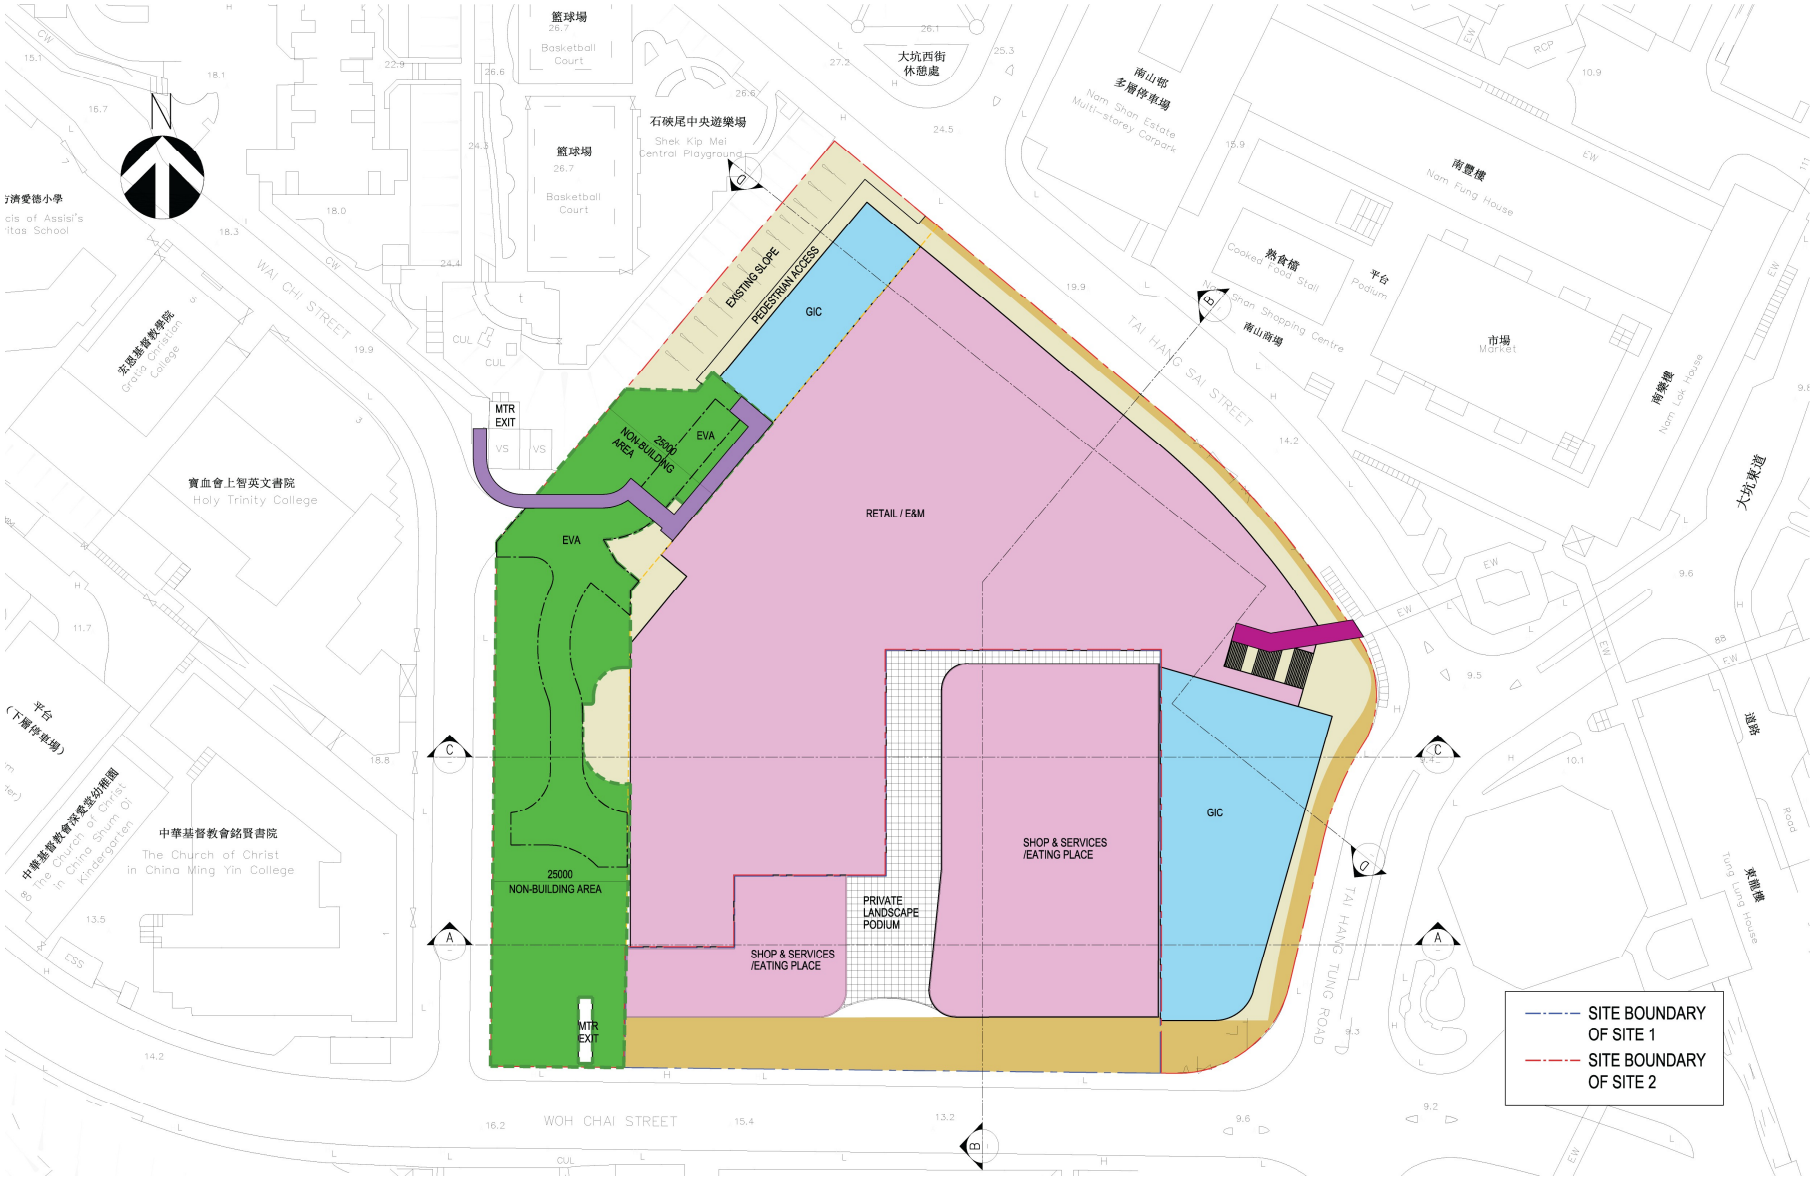


(Remarks: Not to scale. For identification and indicative purposes only, subject to detailed design)

S.16 PLANNING APPLICATION FOR AMENDMENTS TO AN APPROVED MASTER LAYOUT PLAN FOR THE PROPOSED COMPREHENSIVE REDEVELOPMENT OF TAI HANG SAI ESTATE	Indicative Floor Plans (1/F)	Appendix III Plan 5

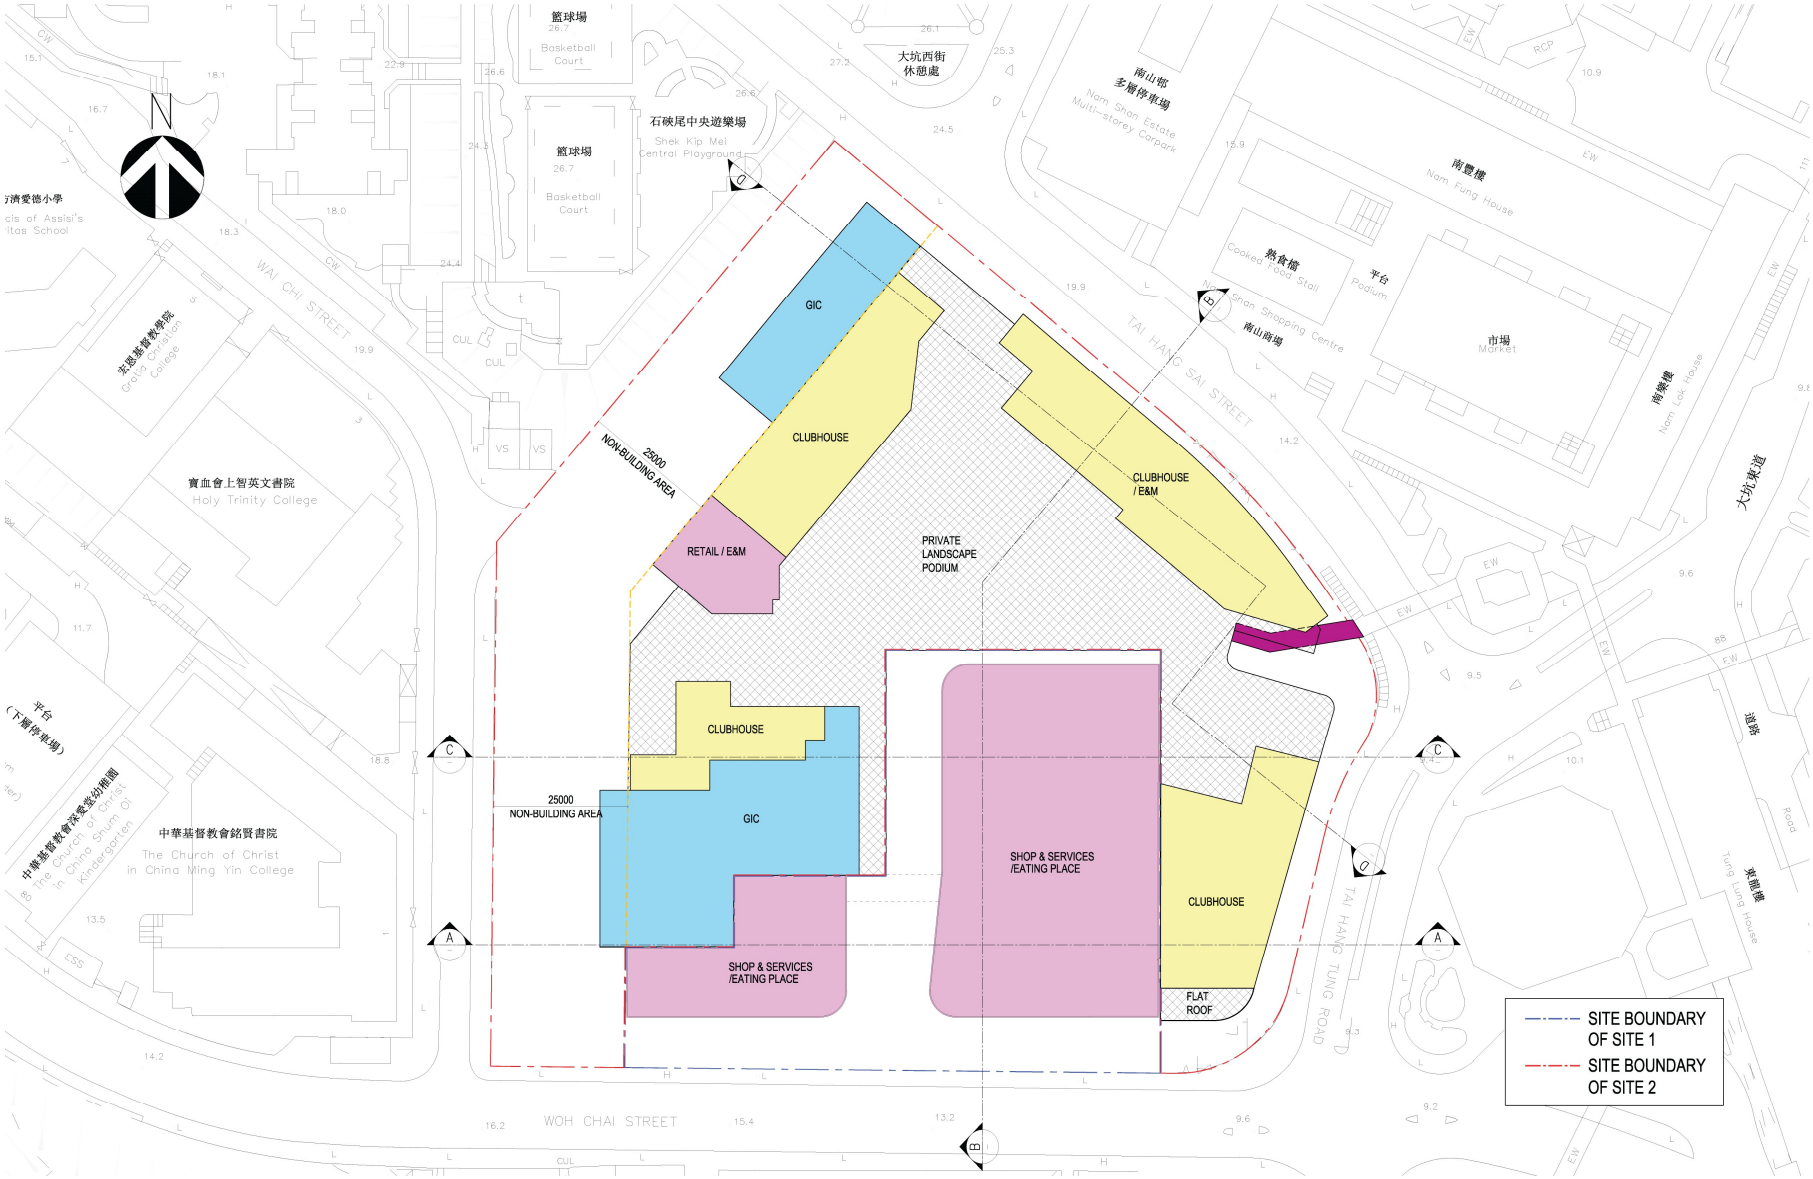


(Remarks: Not to scale. For identification and indicative purposes only, subject to detailed design)

S.16 PLANNING APPLICATION FOR AMENDMENTS TO AN APPROVED MASTER LAYOUT PLAN FOR THE PROPOSED COMPREHENSIVE REDEVELOPMENT OF TAI HANG SAI ESTATE	Indicative Floor Plans (2/F)	Appendix III Plan 6

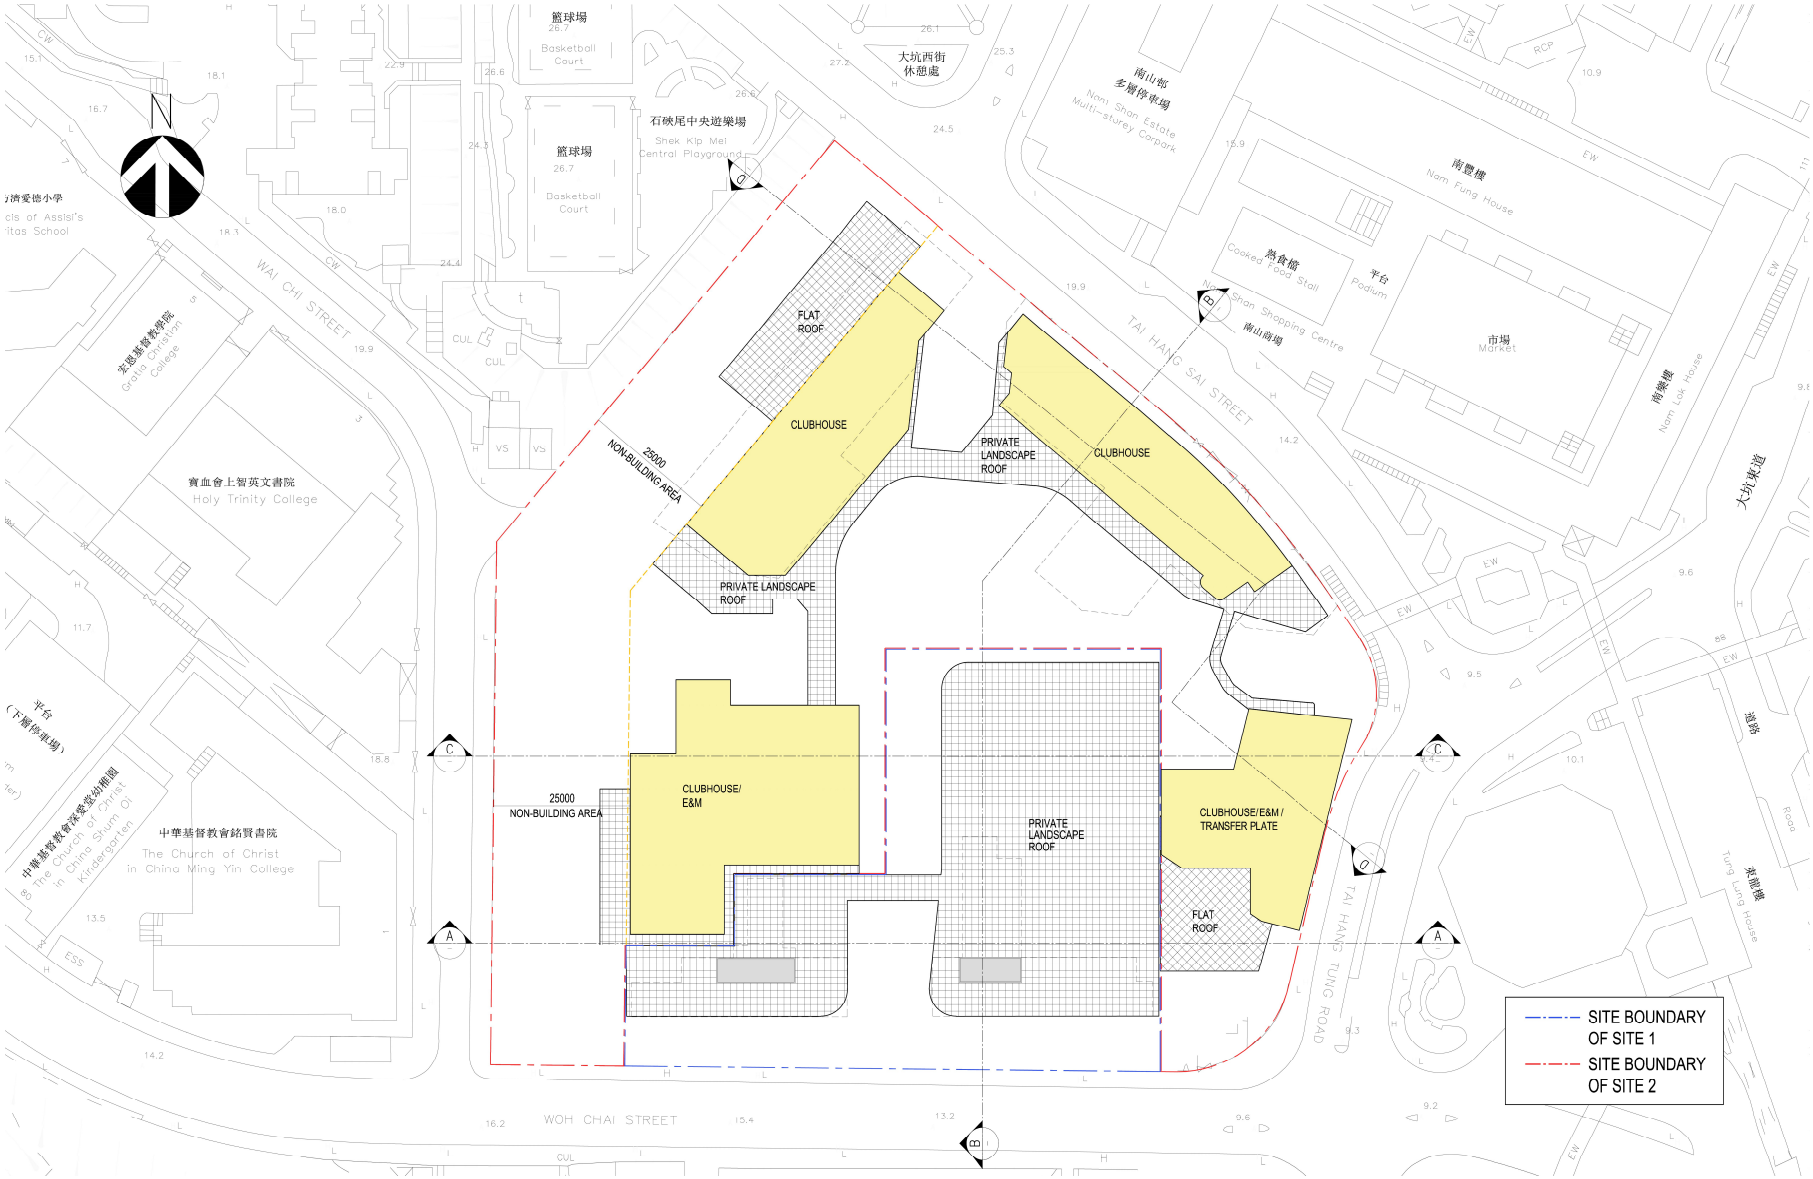


(Remarks: Not to scale. For identification and indicative purposes only, subject to detailed design)


S.16 PLANNING APPLICATION FOR AMENDMENTS TO AN APPROVED MASTER LAYOUT PLAN FOR THE PROPOSED COMPREHENSIVE REDEVELOPMENT OF TAI HANG SAI ESTATE	Indicative Floor Plans (3/F)	Appendix III Plan 7

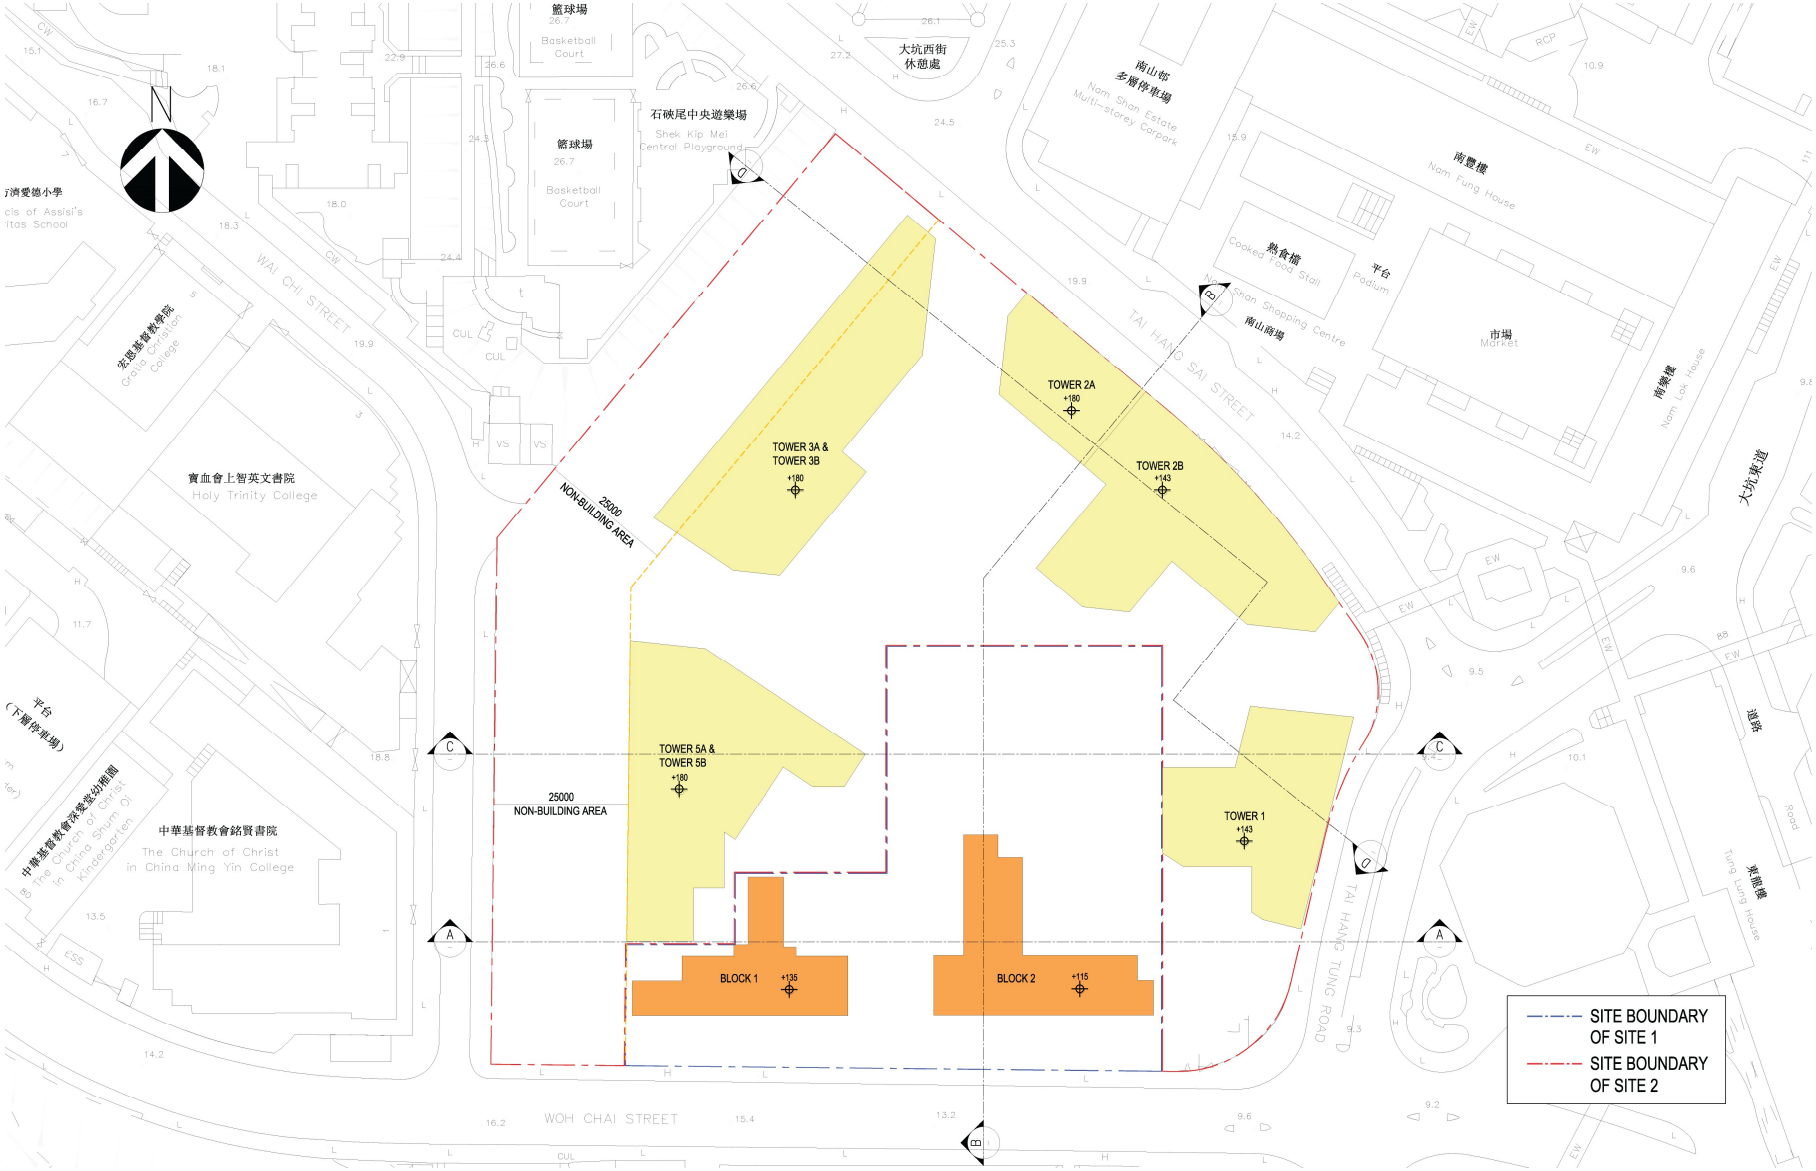

(Remarks: Not to scale. For identification and indicative purposes only, subject to detailed design)

S.16 PLANNING APPLICATION FOR AMENDMENTS TO AN APPROVED MASTER LAYOUT PLAN FOR THE PROPOSED COMPREHENSIVE REDEVELOPMENT OF TAI HANG SAI ESTATE	Indicative Floor Plans (Typical Floor)	Appendix III Plan 8

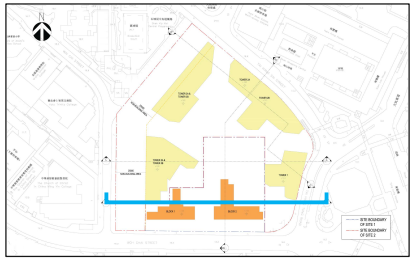


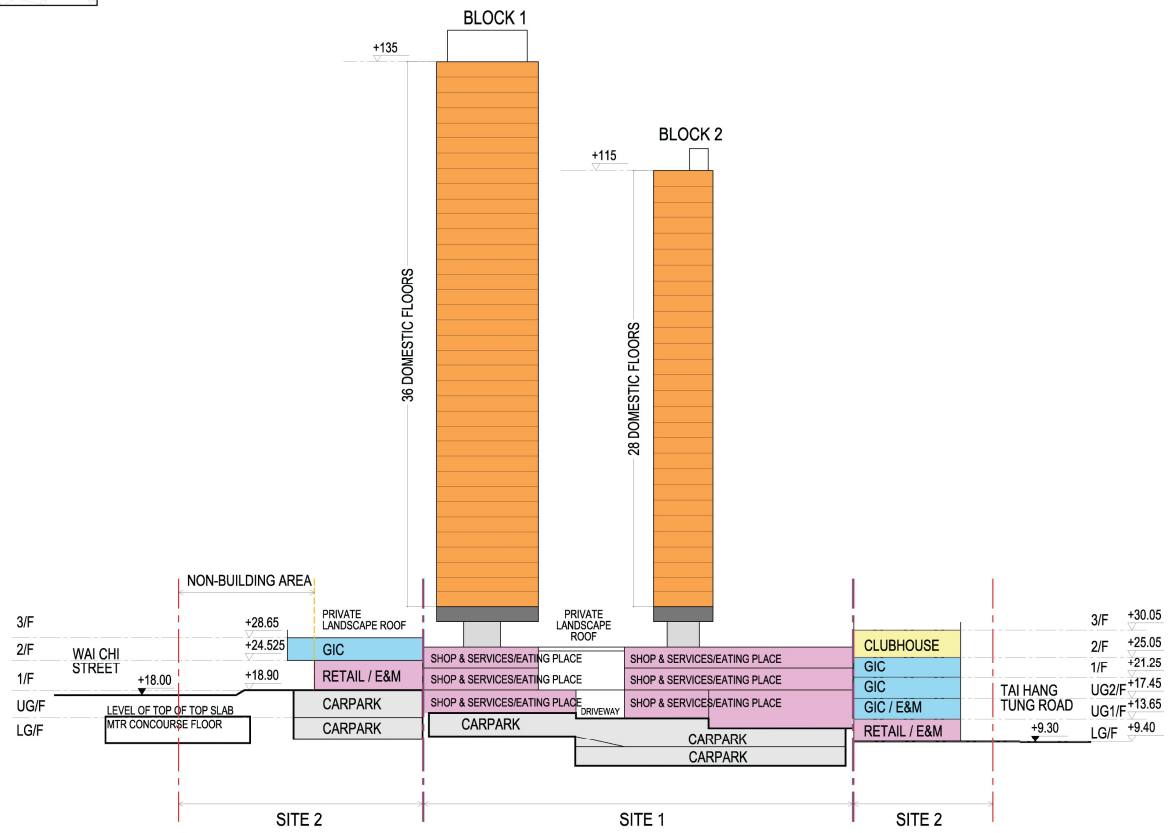


Proposed Scheme - Section A-A

(Remarks: Not to scale. For identification and indicative purposes only, subject to detailed design)

S.16 PLANNING APPLICATION FOR AMENDMENTS TO AN APPROVED MASTER LAYOUT PLAN FOR THE PROPOSED COMPREHENSIVE REDEVELOPMENT OF TAI HANG SAI ESTATE	Indicative Section Diagrams (Section A-A)	Appendix III Plan 9

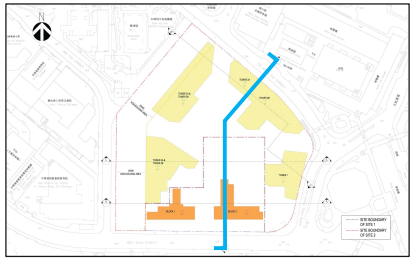


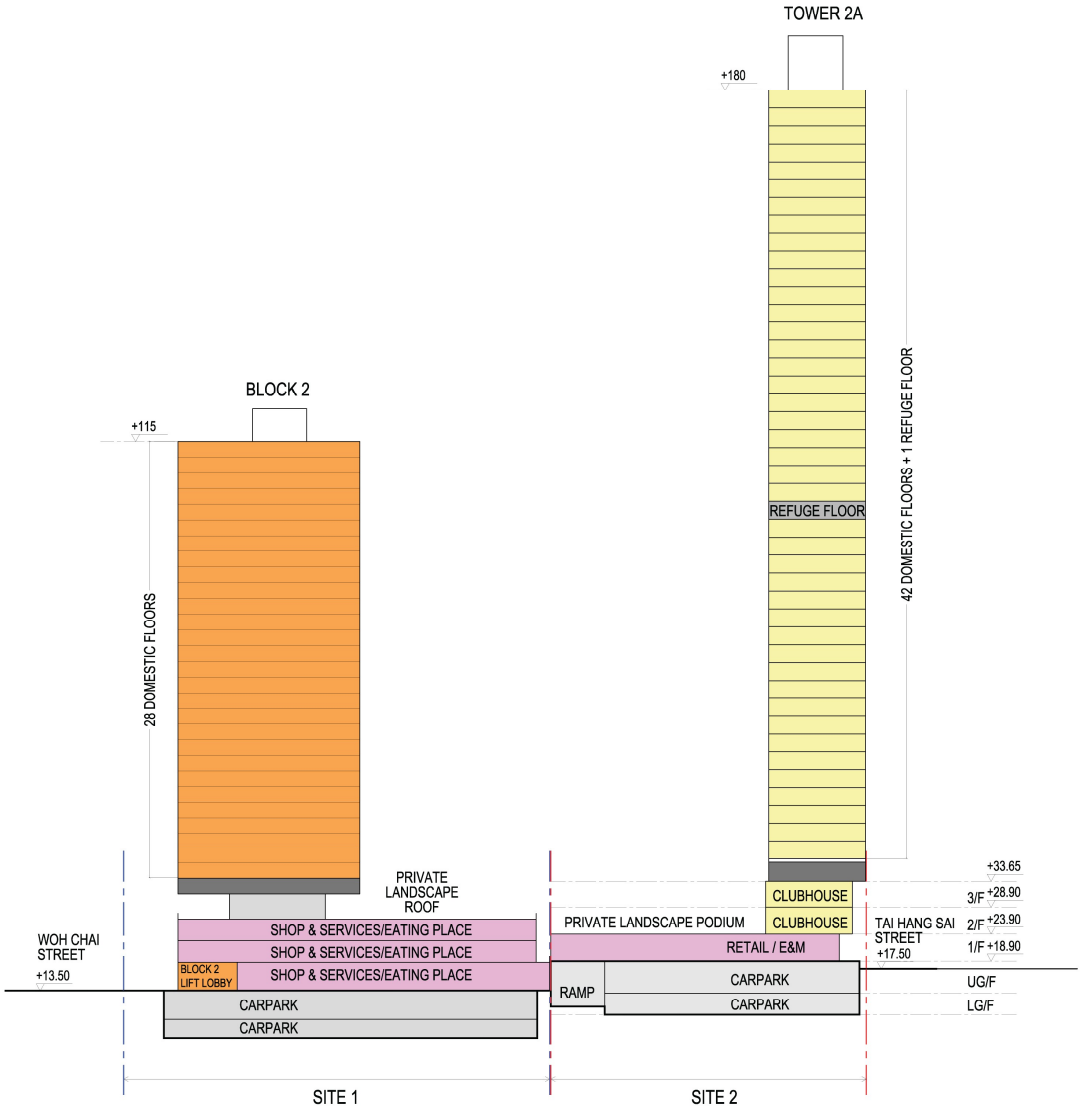


Proposed Scheme - Section B-B

(Remarks: Not to scale. For identification and indicative purposes only, subject to detailed design)

S.16 PLANNING APPLICATION FOR AMENDMENTS TO AN APPROVED MASTER LAYOUT PLAN FOR THE PROPOSED COMPREHENSIVE REDEVELOPMENT OF TAI HANG SAI ESTATE	Indicative Section Diagrams (Section B-B)	Appendix III Plan 10

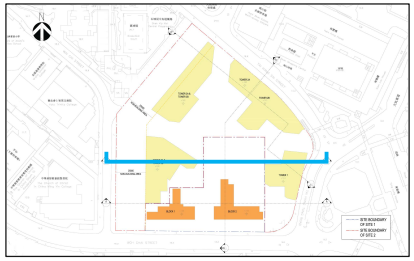


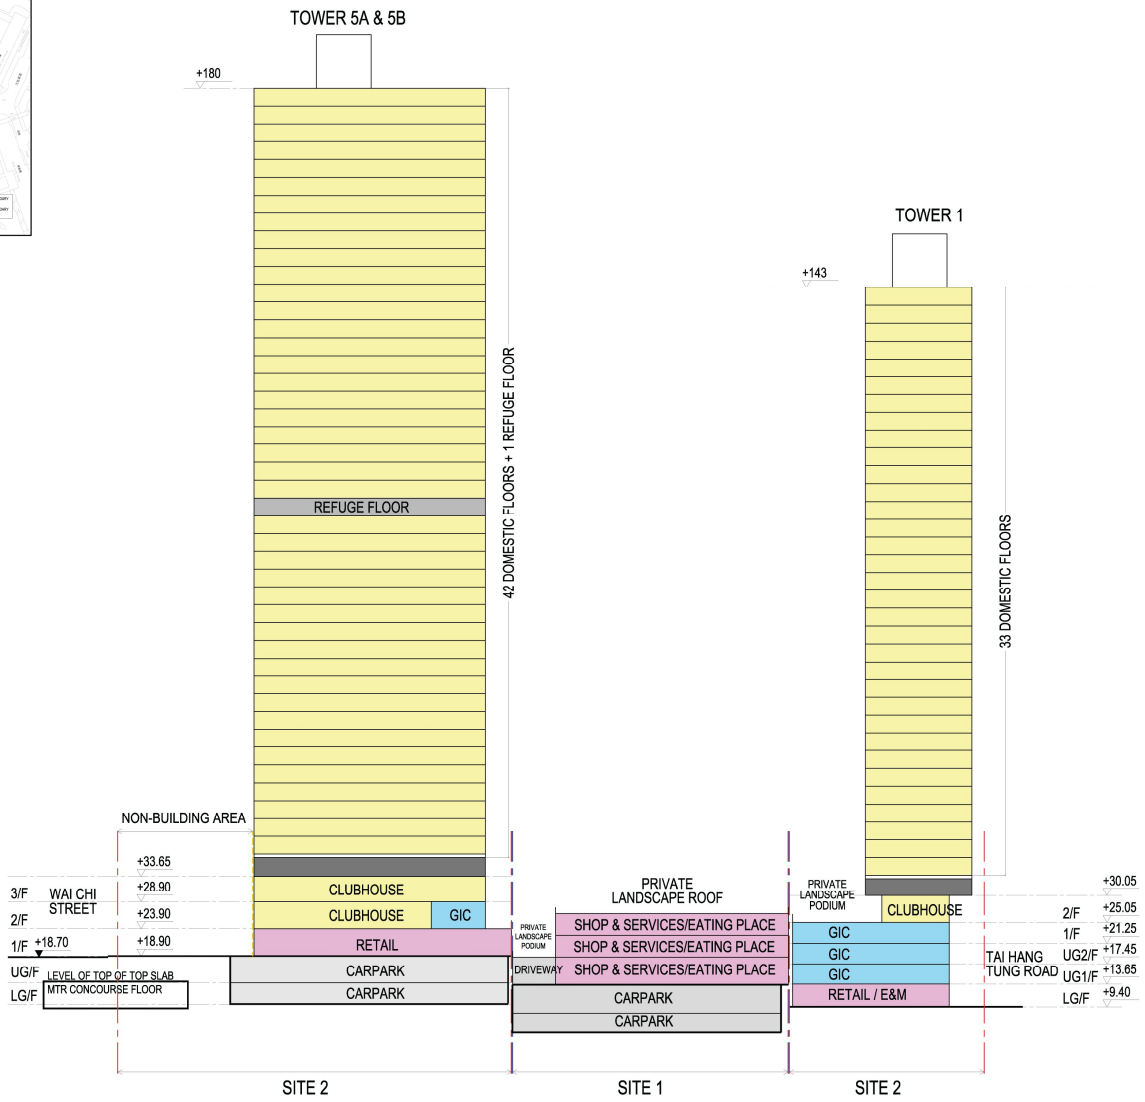


Proposed Scheme - Section C-C

(Remarks: Not to scale. For identification and indicative purposes only, subject to detailed design)

S.16 PLANNING APPLICATION FOR AMENDMENTS TO AN APPROVED MASTER LAYOUT PLAN FOR THE PROPOSED COMPREHENSIVE REDEVELOPMENT OF TAI HANG SAI ESTATE	Indicative Section Diagrams (Section C-C)	Appendix III Plan 11

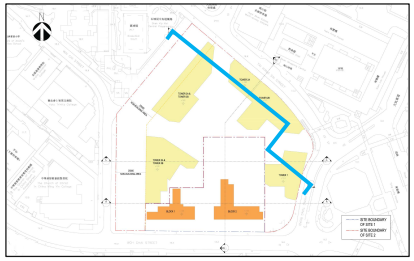

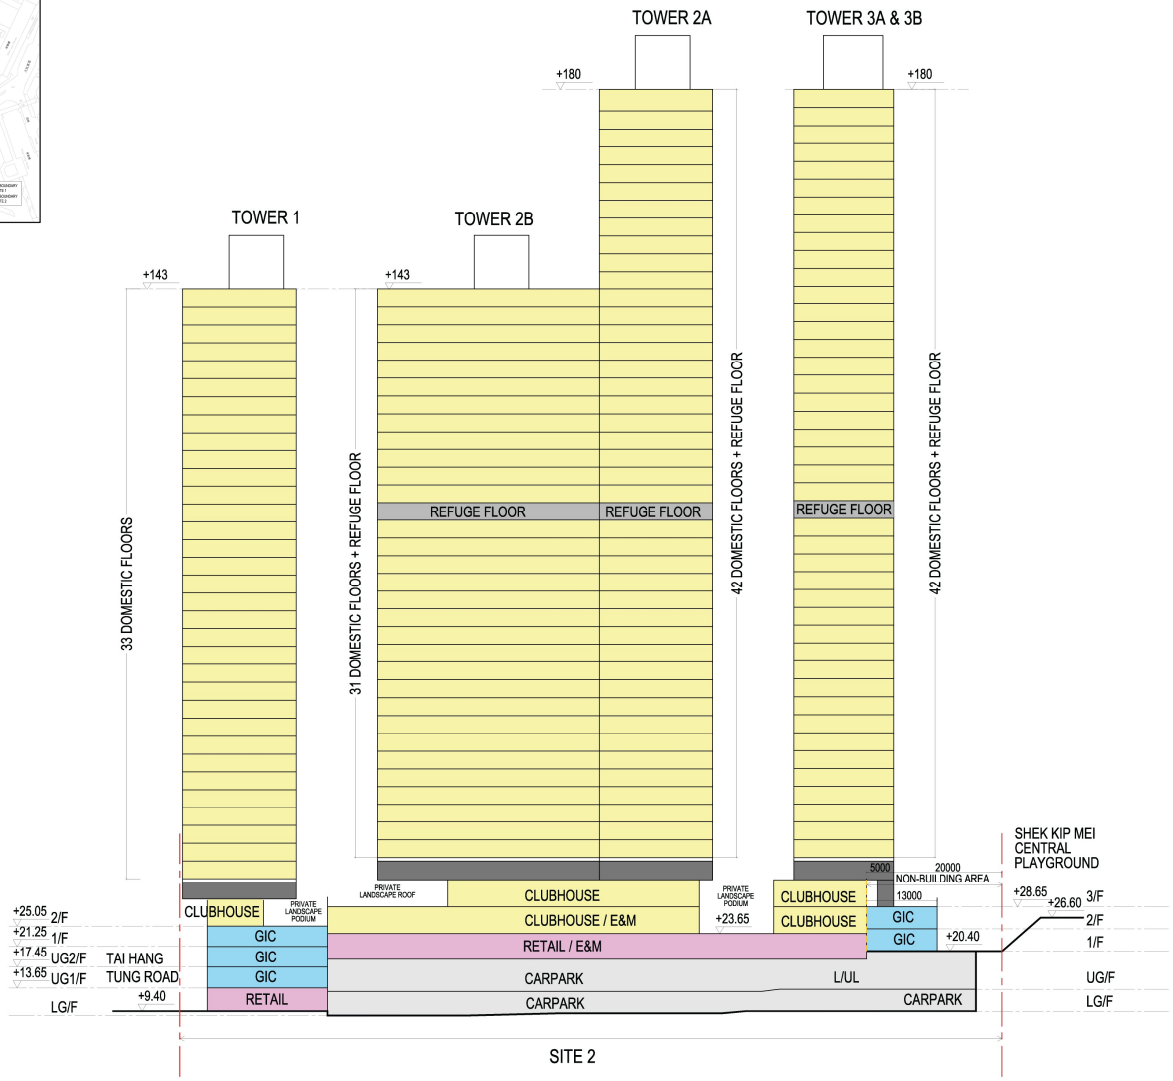

Proposed Scheme - Section D-D

(Remarks: Not to scale. For identification and indicative purposes only, subject to detailed design)

S.16 PLANNING APPLICATION FOR AMENDMENTS TO AN APPROVED MASTER LAYOUT PLAN FOR THE PROPOSED COMPREHENSIVE REDEVELOPMENT OF TAI HANG SAI ESTATE	Indicative Section Diagrams (Section D-D)	Appendix III Plan 12