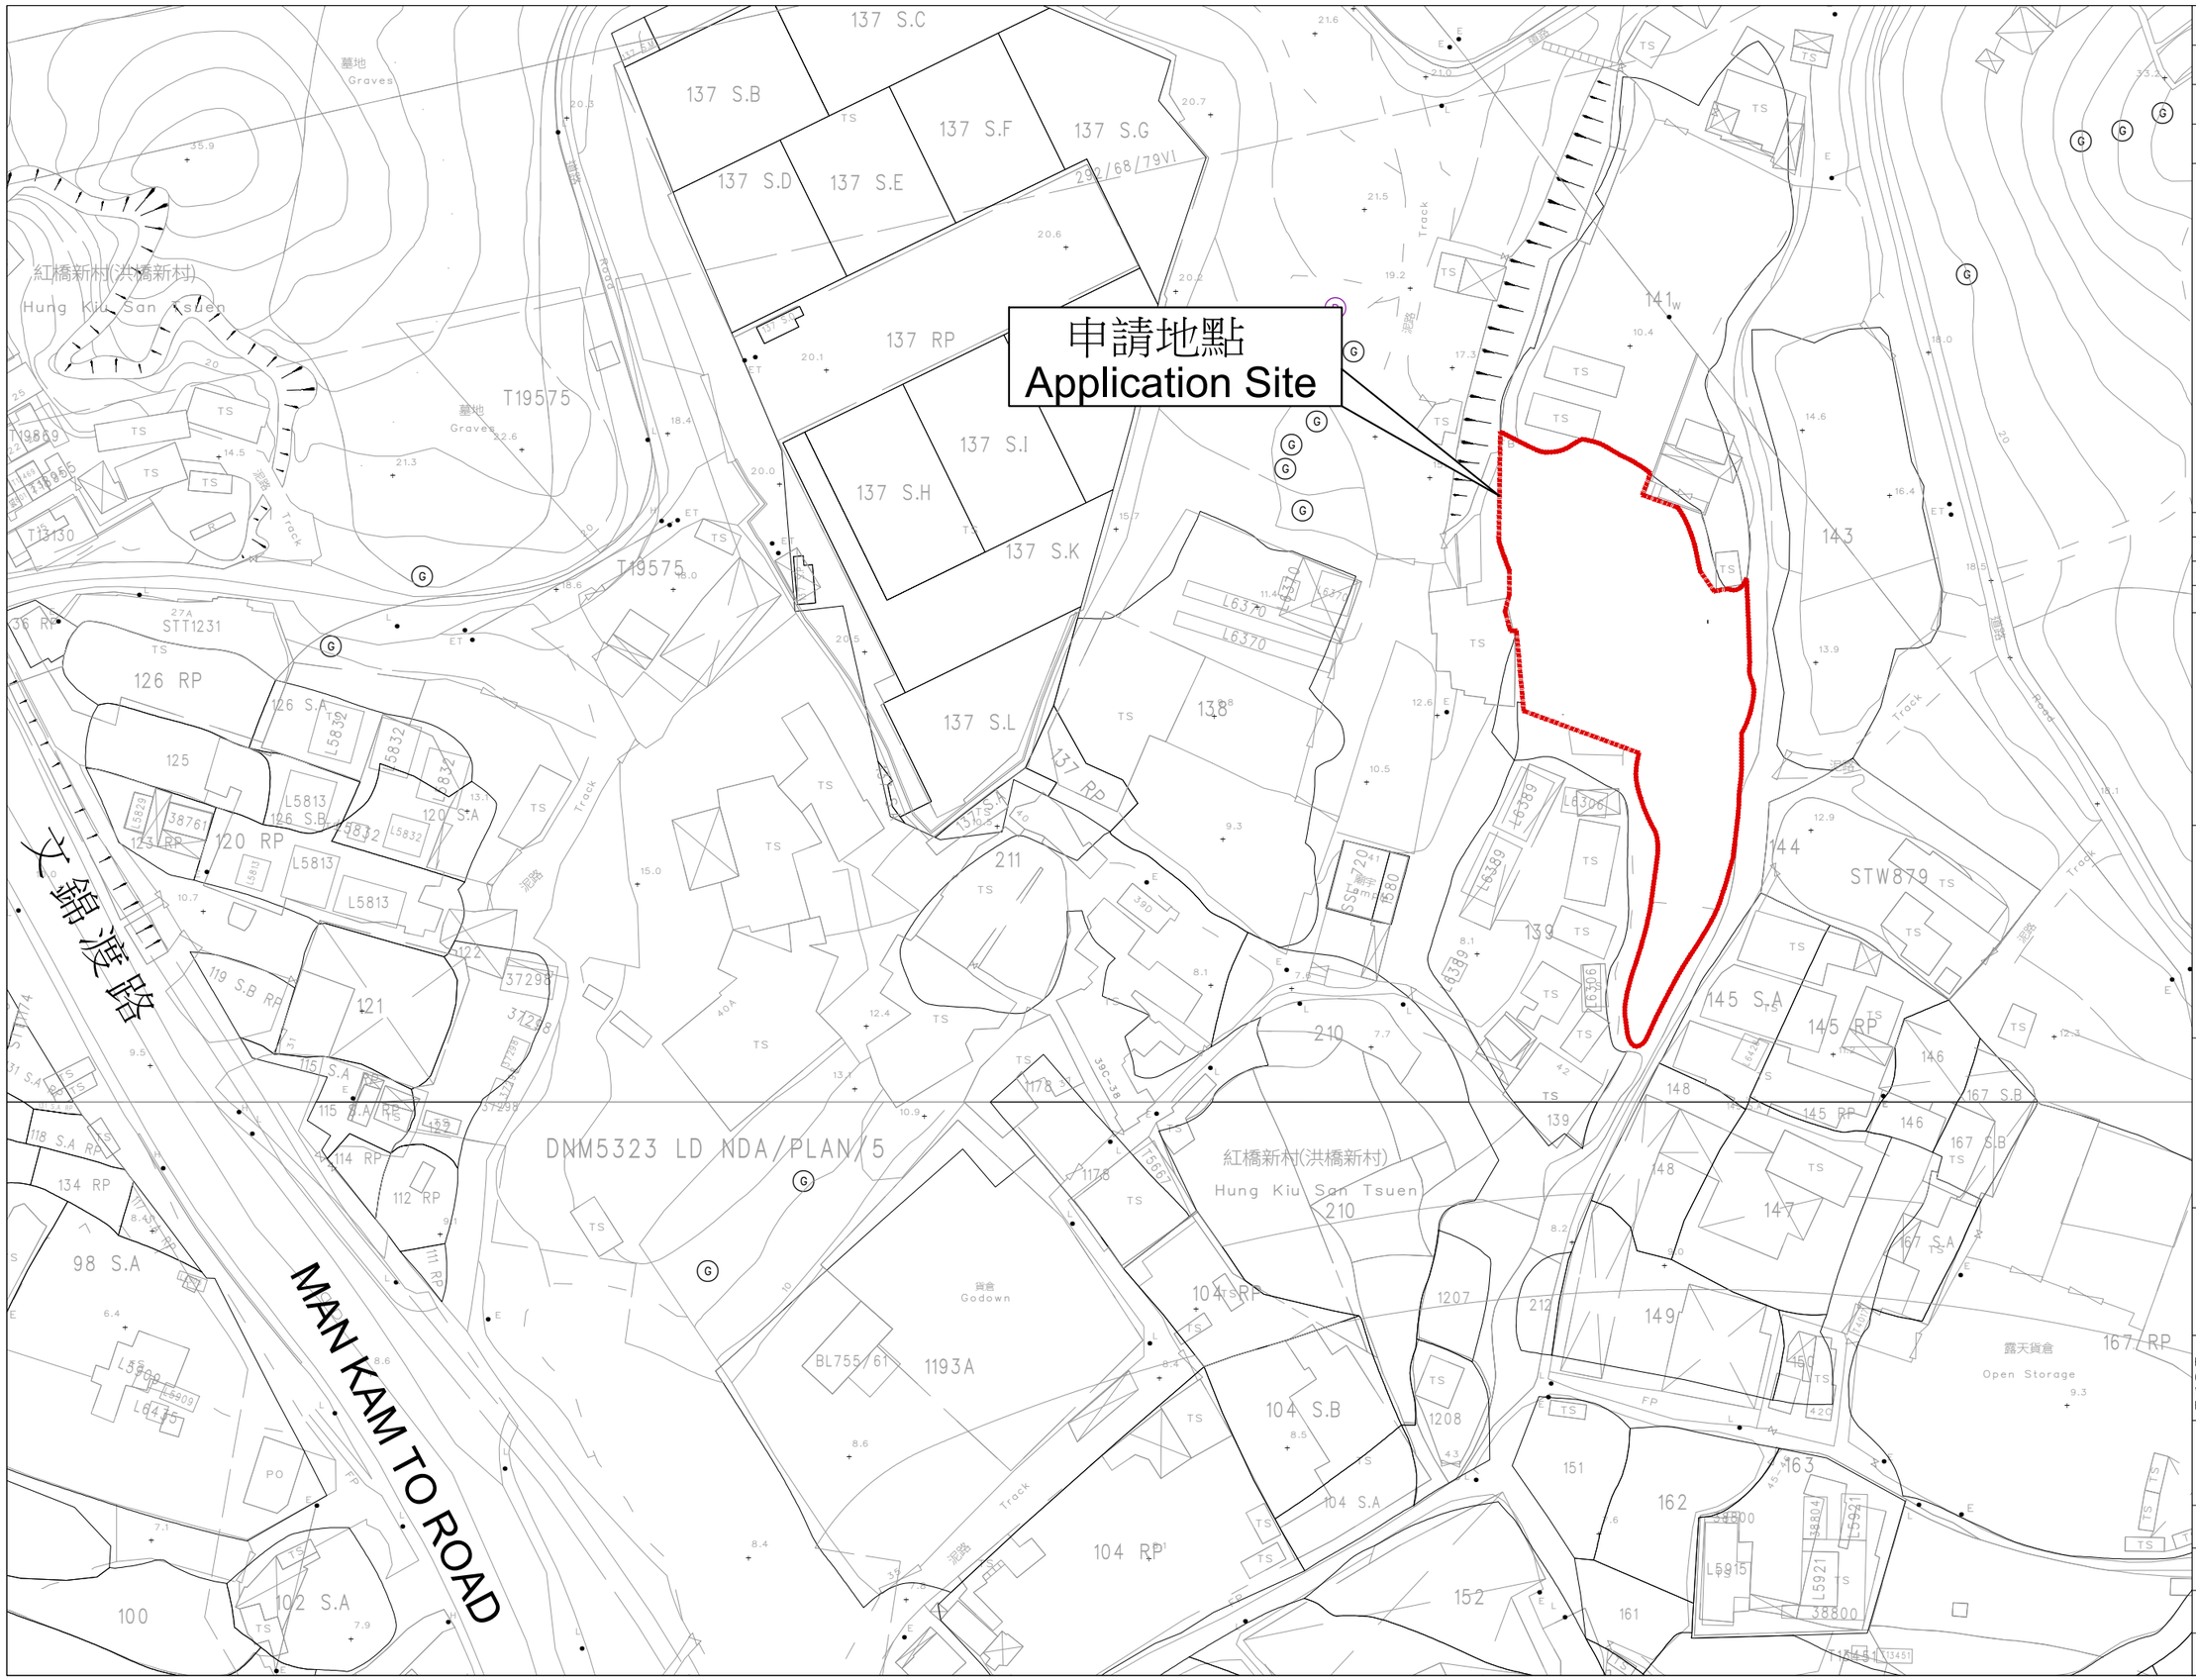

B.D. Reference 屋宇署檔案

M.W. Reference 小型工程檔案

L.D. Reference 地政署檔案

F.S.D. Reference 消防處檔案

Notes 注釋

Copyright Reserved nothing may be reprinted or utilized in any form or by any means without written permission from the M&D.

REV	DESCRIPTION	DATE

M&D
Planning and Construction Consultant Ltd.
Tel: 2191 4088
Fax: 3105 0810
Email: sales@moderneng.com.hk

Project 項目

LOT D.D. 140 PART,142 PART AND ADJOINING OF GOVERNMENT LAND IN D.D. 52. FU TEI AU, SHEUNG SHUI, NEW TERRITORIES

Application 申請

PROPOSED TEMPORARY RURAL WORKSHOP (FOOD WASTE PROCESSING CENTRE) WITH ANCILLARY FACILITIES) FOR A PERIOD OF 3 YEARS

Drawing Title 標題

LOCATION PLAN

Scale 比例 1:500 (A3)	Revisions 修定 –
Designed by 設計者 LW	Drawn by 制圖人 Arthur
Checked by 檢查 LW	Date 日期 06–JUN–2025
Job No. 工程項目 –	Drawing No. 圖號 LC–01

申請範圍		共 2169.59 m²
(i)	G.L. 政府土地	14.66 m²
(ii)	G.L. 政府土地	12.96 m²
(iii)	G.L. 政府土地	69.42m²
(iv)	G.L. 政府土地	38.96m²
(i + ii + iii + iv)		=136m²

營業時間： 星期一至星期六，09:00am-18:00pm
(星期日及公眾假期休息)

A	交通督導員室 (1.8m x1.8m x2.6m高)		3.24m²
B	寫字樓 和 男/女 廁所 (8x3x3m高)		24m²
C	廚餘處理區 (8m高 四面通風-遮陽簷篷)		1029m²
D	廚餘暫存區 (8m高 四面通風-遮陽簷篷)		171m²
		共	1227.24m²
E	員工私家車位x3 (2.5m x 5m)		25 m² x 3
F	重型貨車泊車位x3 (3.5m x11m)		38.5m² x3
G	污水及化糞系統 (地下)	(1.2X1.2X1.1M高)	1.44M²
		(3.6 X1.2 X1.1M高)	4.32M²

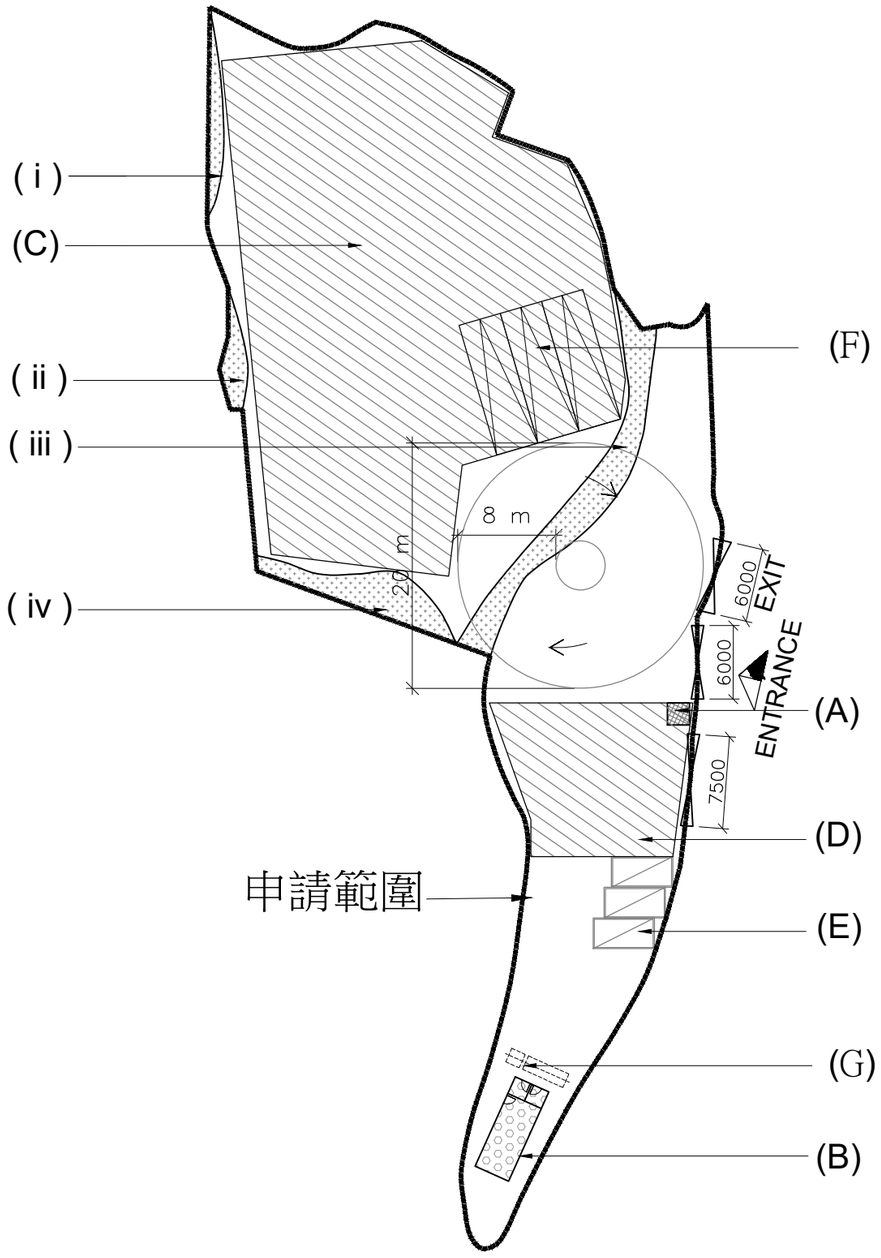

B.D. Reference 屋宇署檔案

M.W. Reference 小型工程檔案

L.D. Reference 地政署檔案

F.S.D. Reference 消防處檔案

Notes 注釋

Copyright Reserved nothing may be reprinted or utilized in any form or by any means without written permission from the M&D.

REV	DESCRIPTION	DATE

M&D
Planning and Construction Consultant Ltd.
Tel: 2191 4088
Fax: 3105 0810
Email: sales@moderneng.com.hk

Project 項目
LOT D.D. 140 PART,142 PART AND ADJOINING OF GOVERNMENT LAND IN D.D. 52. FU TEI AU, SHEUNG SHUI, NEW TERRITORIES

Application 申請
PROPOSED TEMPORARY RURAL WORKSHOP (FOOD WASTE PROCESSING CENTRE) WITH ANCILLARY FACILITIES) FOR A PERIOD OF 3 YEARS

Drawing Title 標題
PROPOSED LAYOUT PLAN

Scale 比例: 1:500 (A3)	Revisions 修訂: –
Designed by 設計者: LW	Drawn by 制圖人: Arthur
Checked by 審查: LW	Date 日期: 06–JUN–2025
Job No. 工程項目: –	Drawing No. 圖號: LP–01