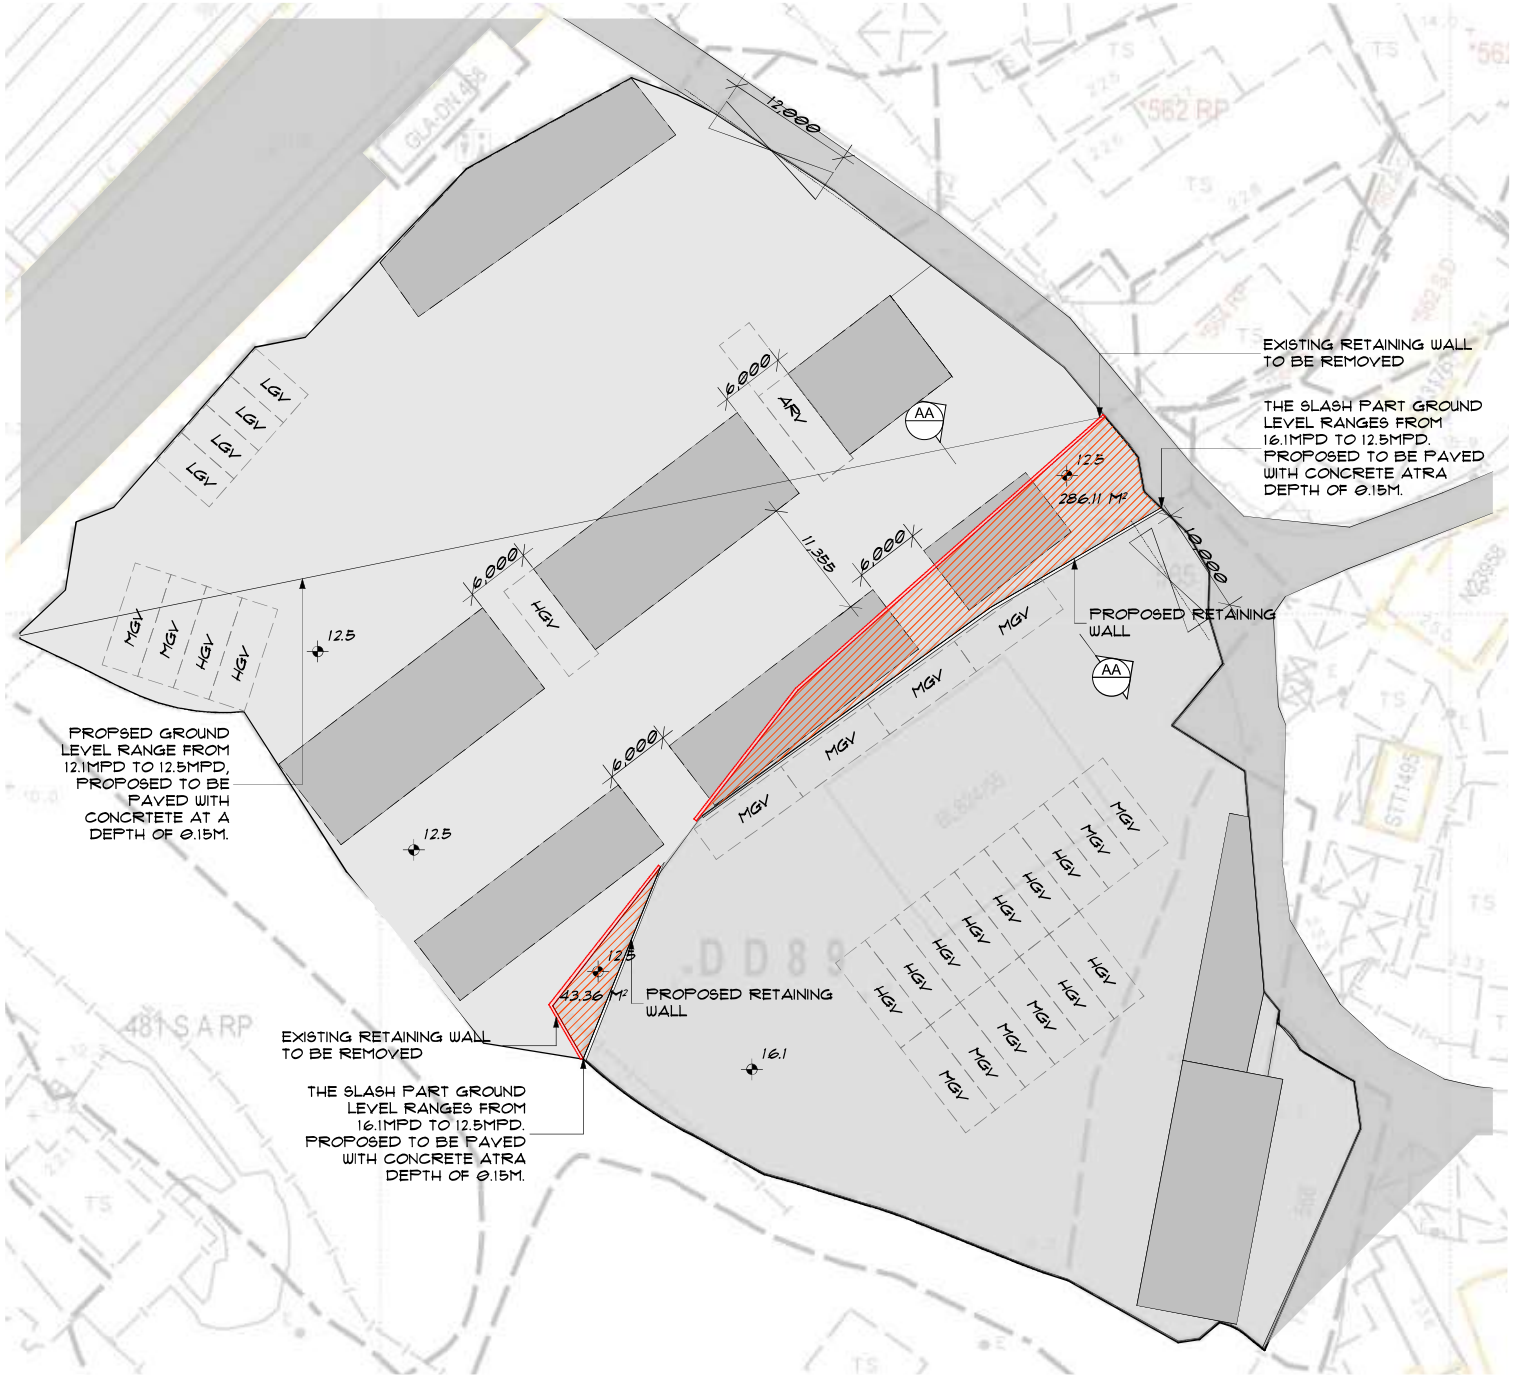

PROPOSED SOIL CUT
1:500

FLOOR LEVEL NOTE:
FLOOR LEVELS INDICATED ON PLAN REPRESENT EXISTING CONDITIONS.
FINISHED FLOOR LEVELS SHALL BE INCREASED BY 150 MM UPON COMPLETION OF CONSTRUCTION.

AREA (ABOUT)

	PROPOSED PAVED AREA	6589.32M²
	EXSITING SOIL TO BE REMOVED	329.47M²
	PROPOSED BUILDING PAVED AREA	1551.06M²

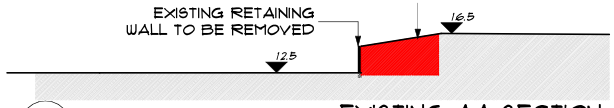

EXISTING AA SECTION
1:500

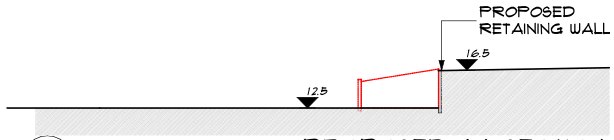

PROPOSED AA SECTION
1:500

BLUE SEALINE LIMITED
Building Design Consultants

UNIT 1403 PRESIDENT COMM CTR 6 0 8 NATHAN ROAD MONGKOK KL HONGKONG

Please Note: Check and verify all dimensions before commencement of work and/or shop drawings. This design and drawing is the property of Reve Design Pty Ltd (Reve) and may not be copied in whole or part without their written consent, except that the Relevant Building Surveyor (RBS) can, at their discretion, make minor necessary changes, in order to facilitate the issuing of the Building Permit. Any proposed additions and or amendments are to be reported to Reve for authorisation prior to the RBS carrying tout such changes. Figured dimensions take precedence over scale. Do not scale.

Client

Project Name

Drawing Title:
PLAN SHOW PROPOSED FILLING OF LAND

Scale: as shown @ A3	Date: OCT 2025
Drawn By: LL	Checked By: VY

Project No:	Drawing No.:	Issue:
0909	A4	A

Plot Date: 17/10/2025