☐Urgent ☐Return receipt ☐Expand Group ☐Restricted ☐Prevent Copy ☐Confidential

From:	[redacted]
Sent:	2025-10-27 星期一 11:10:32
To:	Shirley Ka Kei CHAN/PLAND <skkchan@pland.gov.hk>
Subject:	Supplementary information for Urban Design and Landscape, Planning Department (A/NE-FTA-268)
Attachment:	LOCATION PLAN OF EXISTING TREE 2025-10-27.pdf

Dear Shirley – Plan D

Attached the supplementary information for Urban Design and Landscape, Planning Department for your record.

Regards

Leo

APPLICATION SITE AREA : 3870.43m² (ABOUT)
GOVERNMENT LAND : 76.90M² (ABOUT)

圖例	品種名稱	高度	樹幹直徑 (樹幹離地1.3米之直徑)	數量
	木棉樹	8米	700(mm)	1棵
(3m)	梧桐樹	3米	300(mm)	2棵
(6m)	梧桐樹	6米	400(MM)	4棵

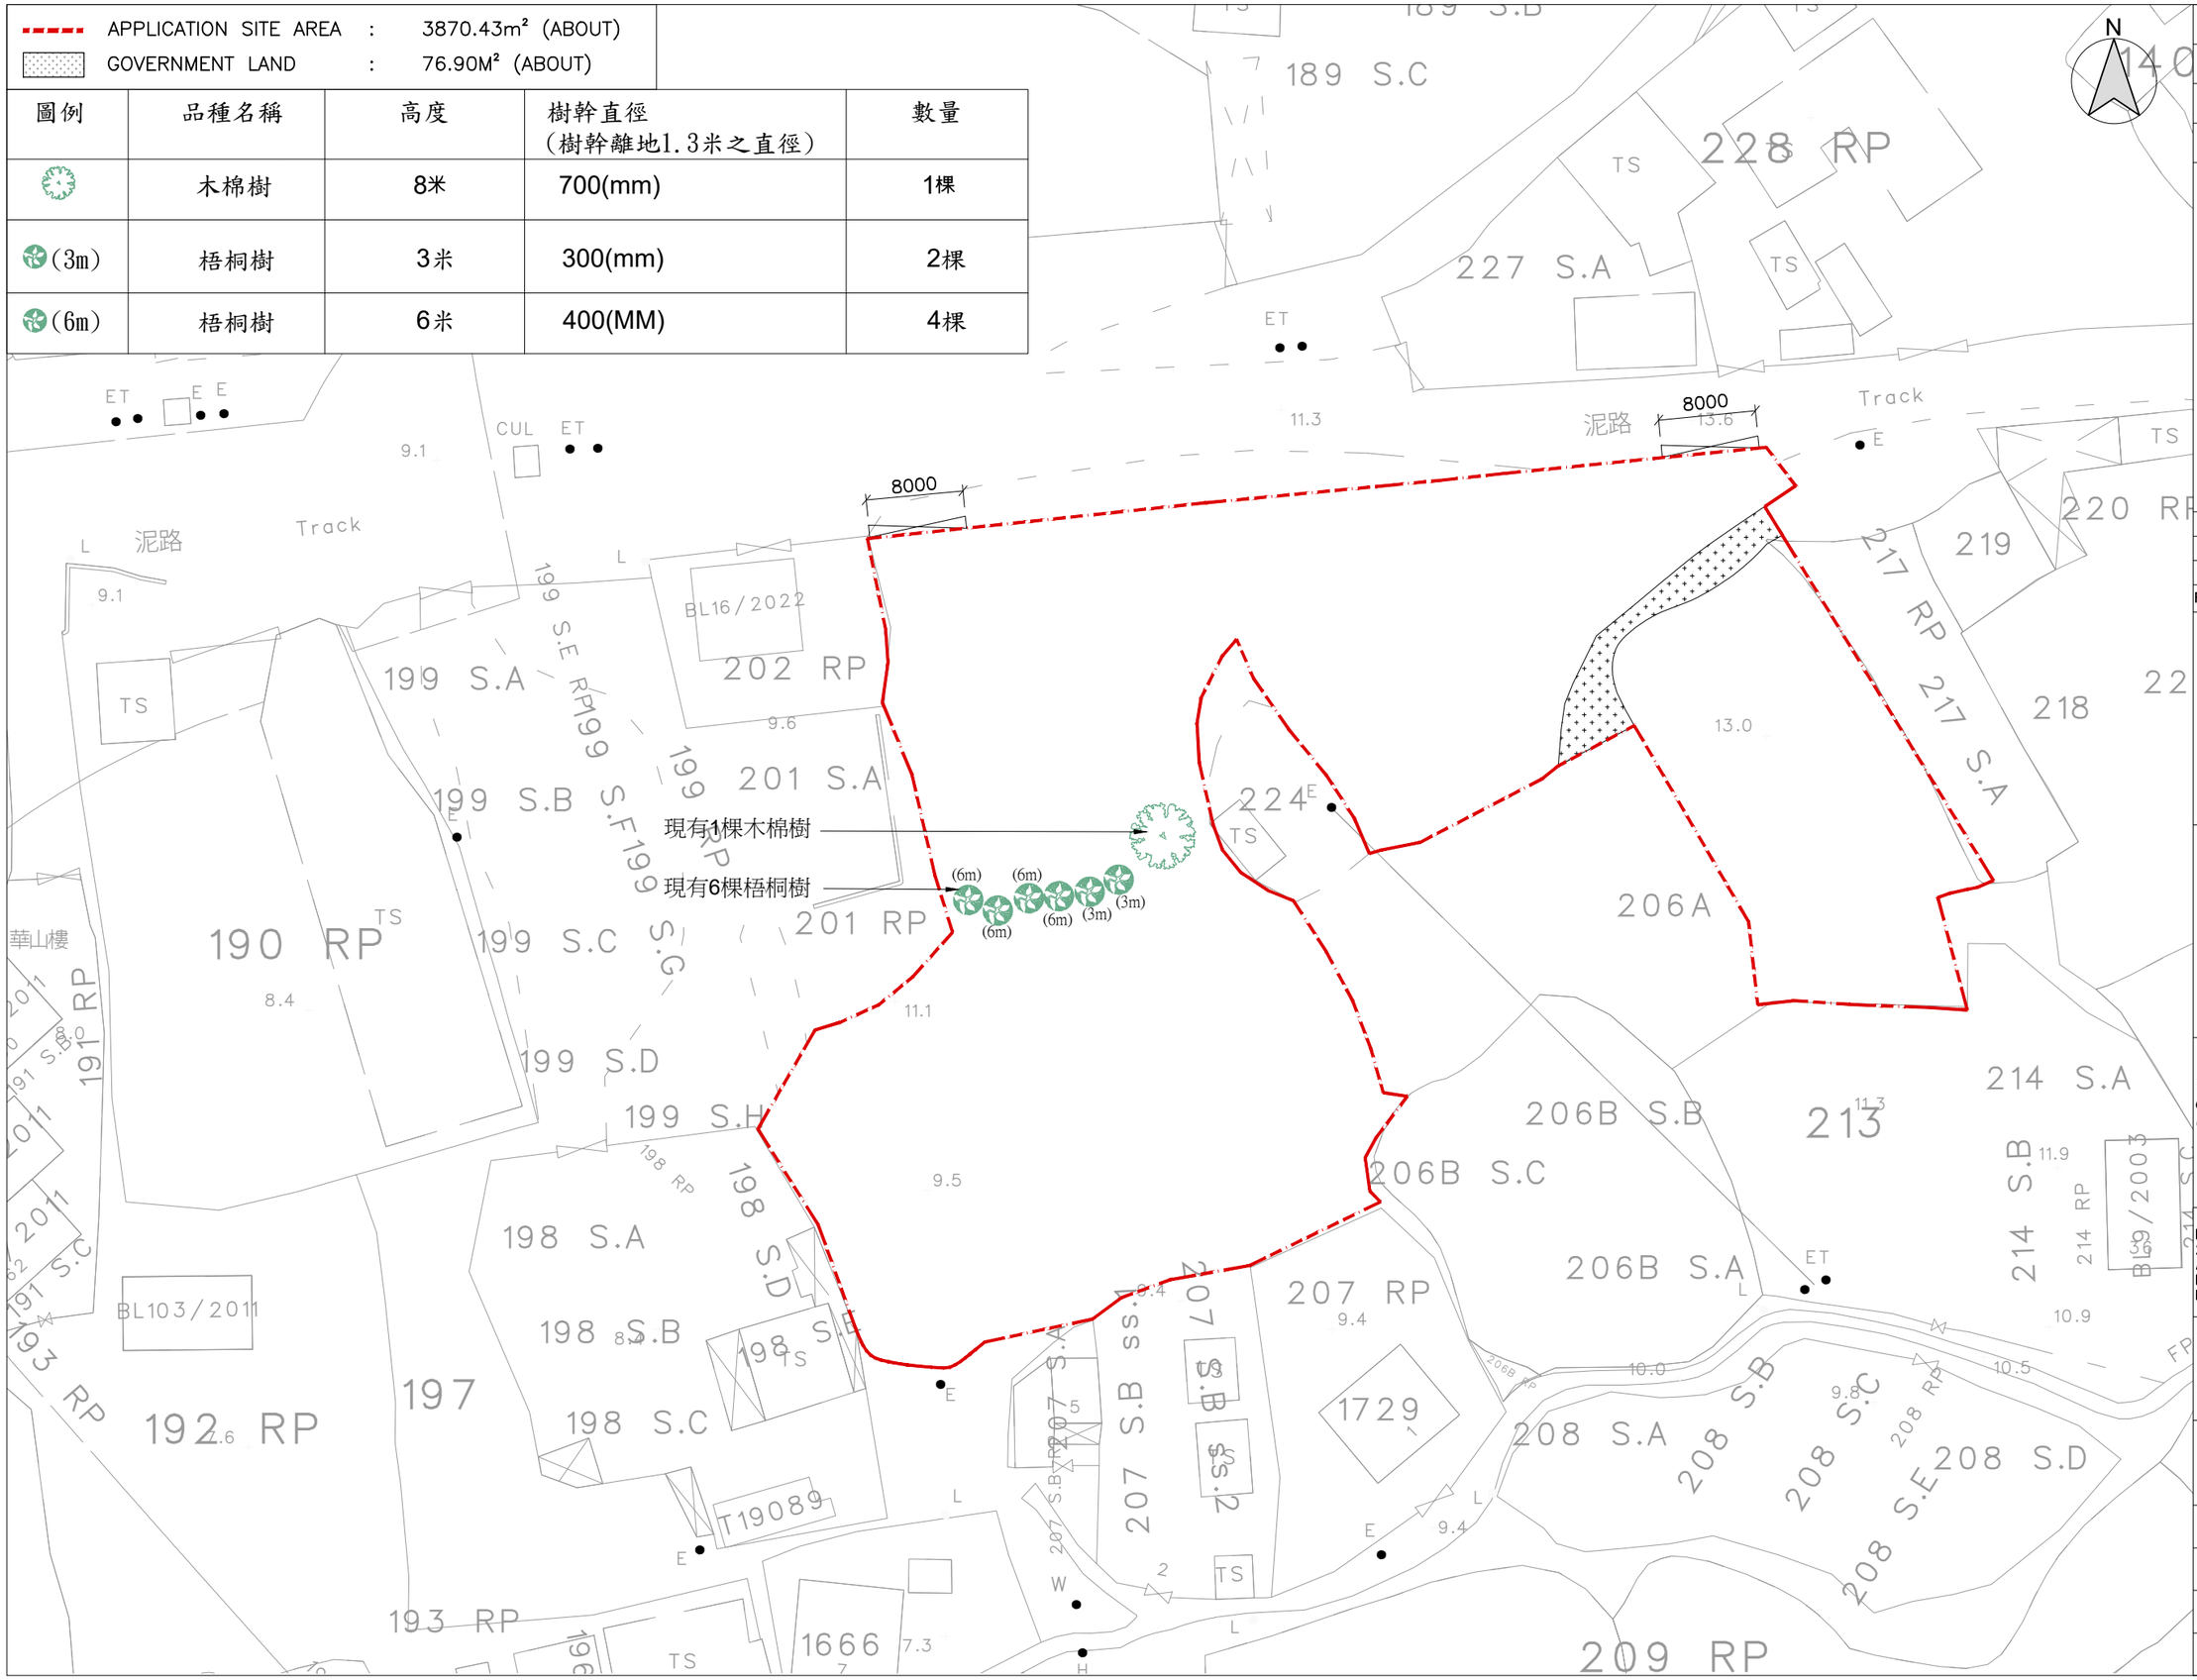

B.D. Reference 屋宇署檔案
M.W. Reference 小型工程檔案
L.D. Reference 地政署檔案
F.S.D. Reference 消防處檔案

Notes 注釋

Copyright Reserved nothing may be reprinted or utilized in any form or by any means without written permission from the M&D.

REV	DESCRIPTION	DATE

M&D
Planning and Construction Consultant Ltd.
Tel: 2191 4088
Fax: 3105 0810
Email: sales@moderneng.com.hk

Project 項目
LOTS 200, 203R.P., 204, 225S.A., 225R.P., 226R.P., 227RP AND 216 AND ADJOINING GOVERNMENT LAND IN D.D.52, FU TEI AU, SHEUNG SHUI, NEW TERRITORIES

Application 申請
TEMPORARY PLANNING APPLICATION TO PROPOSED TEMPORARY CARGO HANDLING AND FORWARDING FACILITY USE AND ASSOCIATED FILLING OF LAND FOR A PERIOD OF 3 YEARS

Drawing Title 標題
TREE LOCATION PLAN

Scale 比例 1:500 (A3)	Revisions 修定 –
Designed by 設計者 LW	Drawn by 制圖人 Arthur
Checked by 檢查 LW	Date 日期 27-OCT-2025
Job No. 工程項目 –	Drawing No. 圖號 LP-01