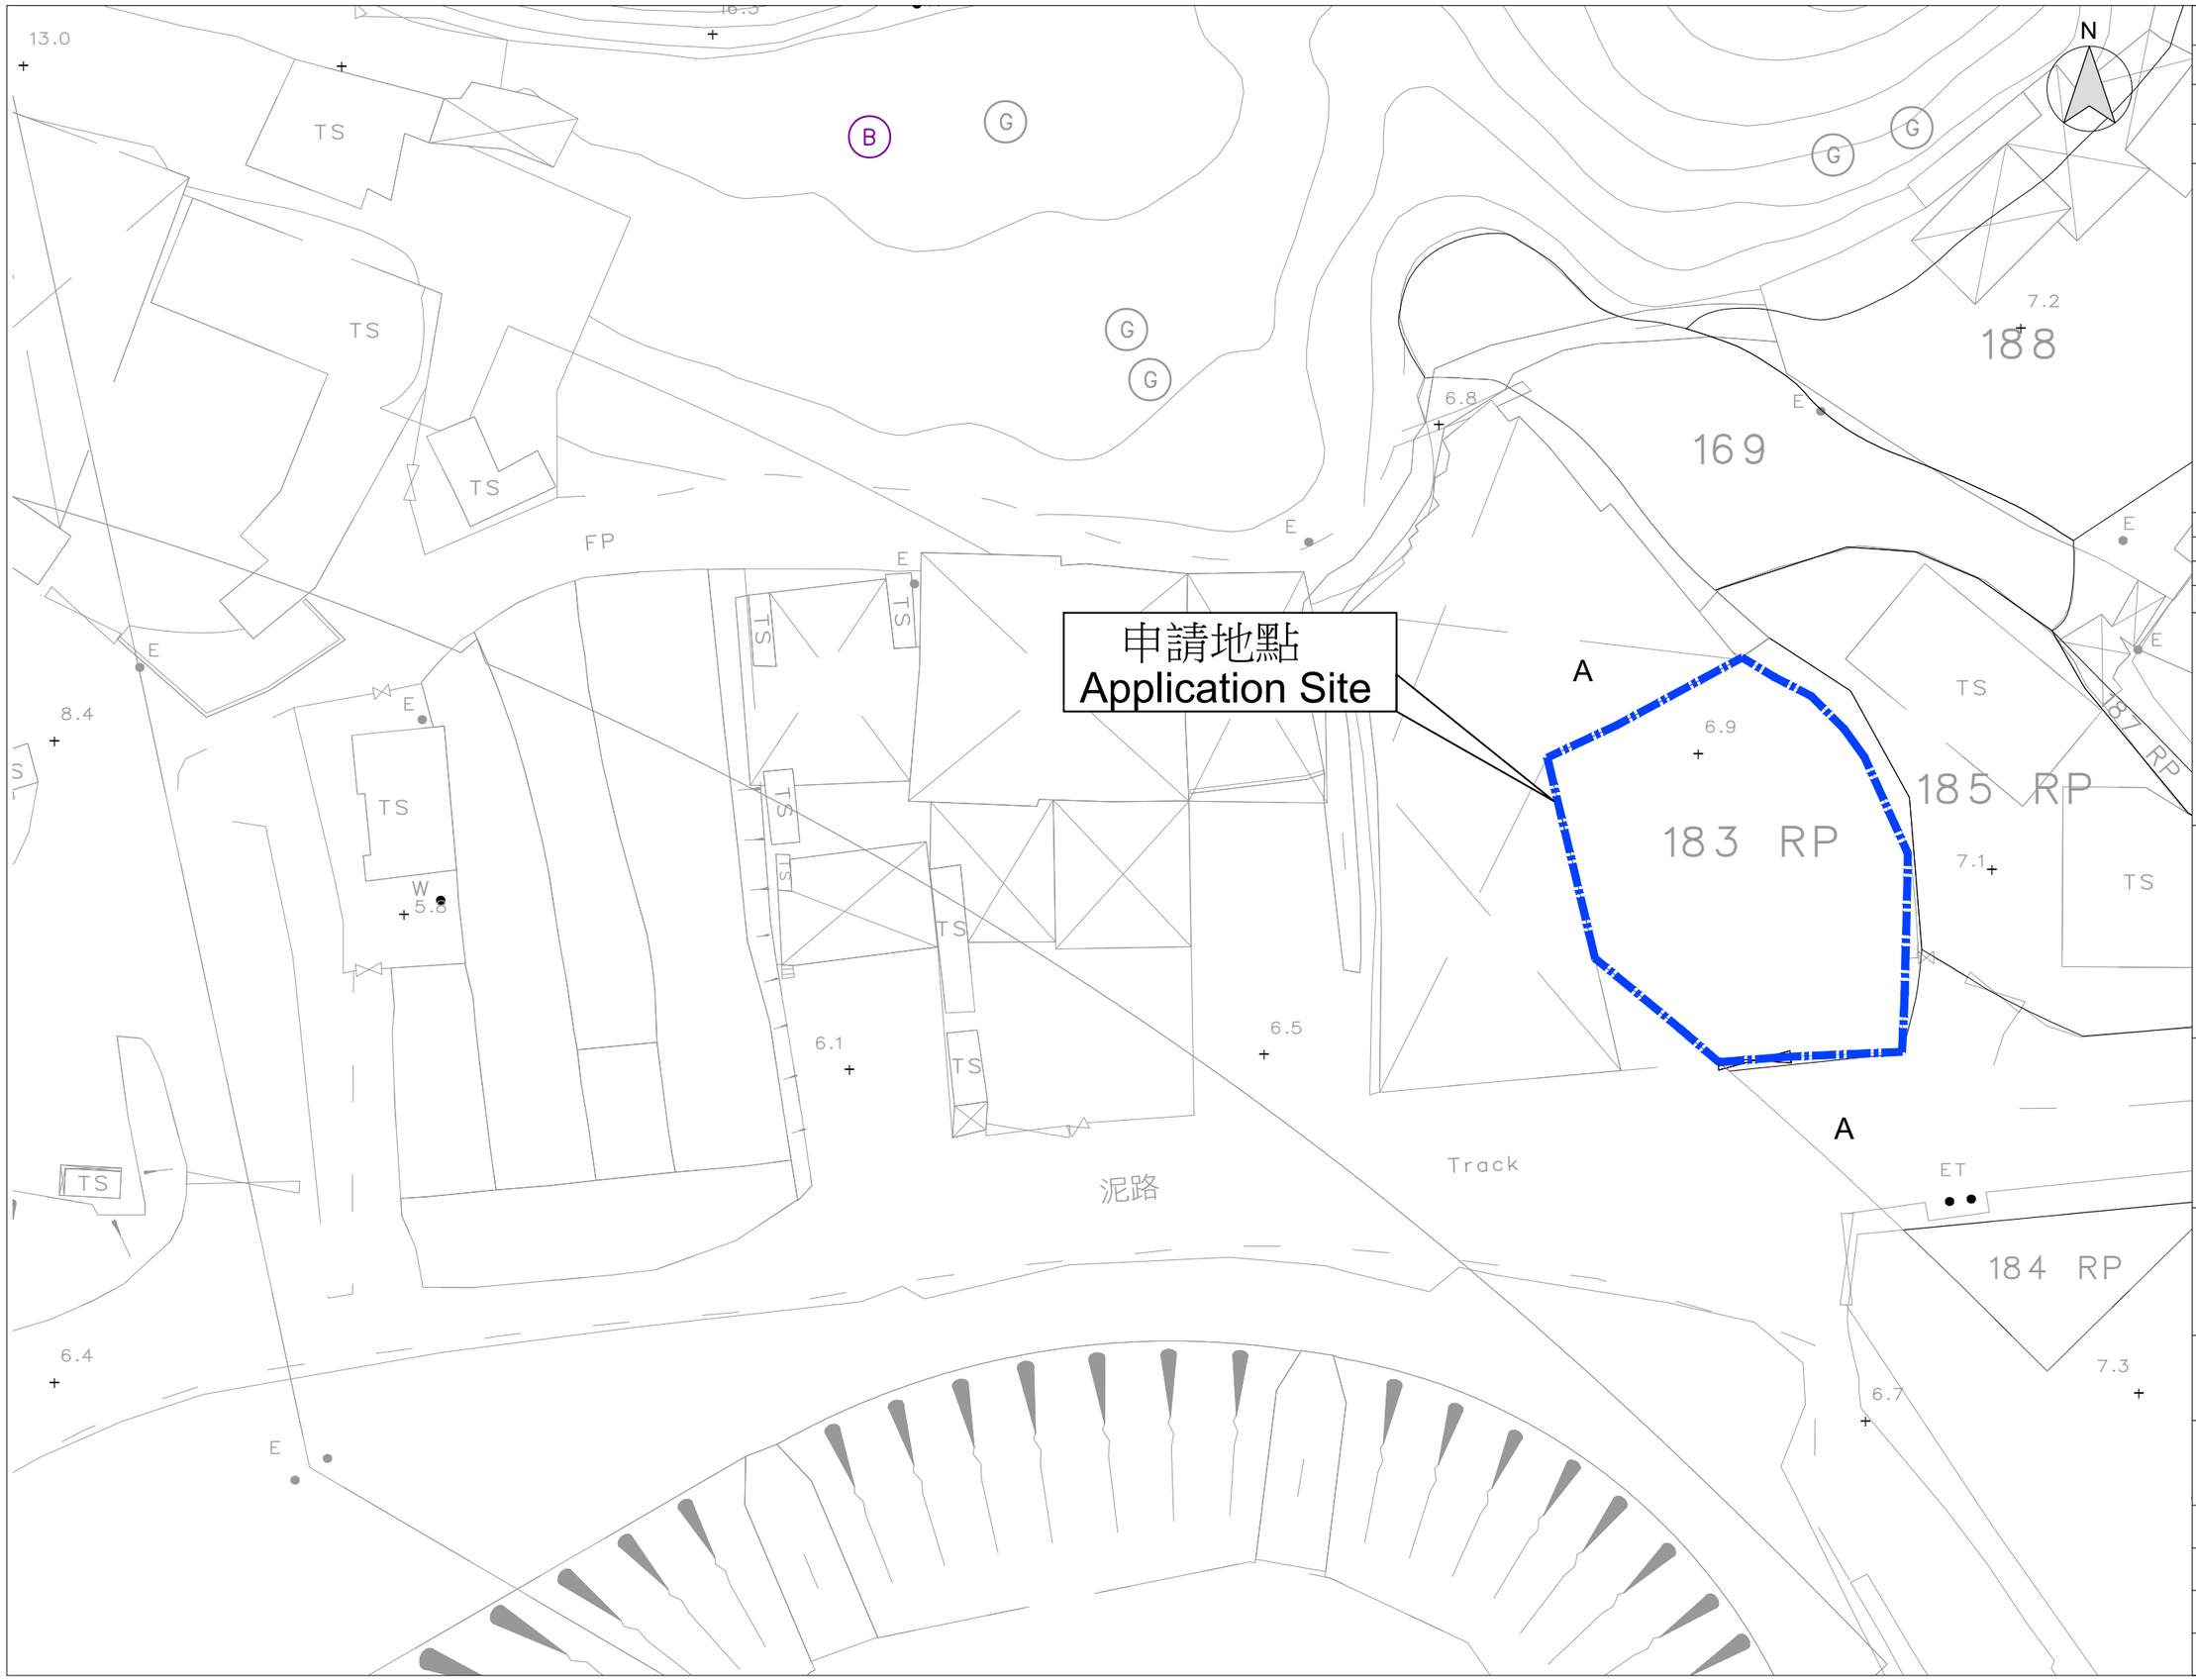

B.D. Reference 屋宇署檔案

M.W. Reference 小型工程檔案

L.D. Reference 地政署檔案

F.S.D. Reference 消防處檔案

Notes 注釋

Copyright Reserved nothing may be reprinted or utilized in any form or by any means without written permission from the M&D.

REV	DESCRIPTION	DATE

Project 項目

LOTS 183 RP (PART) IN D.D. 52, FU TEI AU, SHEUNG SHUI, N.T.

Application 申請

Drawing Title 標題

PROPOSED LAYOUT PLAN

Scale 比例: 1:300 (A3)	Revisions 修定: –
Designed by 設計者: Arthur	Drawn by 制圖人: Arthur
Checked by 檢查: LW	Date 日期: 02–DEC–2025
Job No. 工程項目: –	Drawing No. 圖號: LP–01