


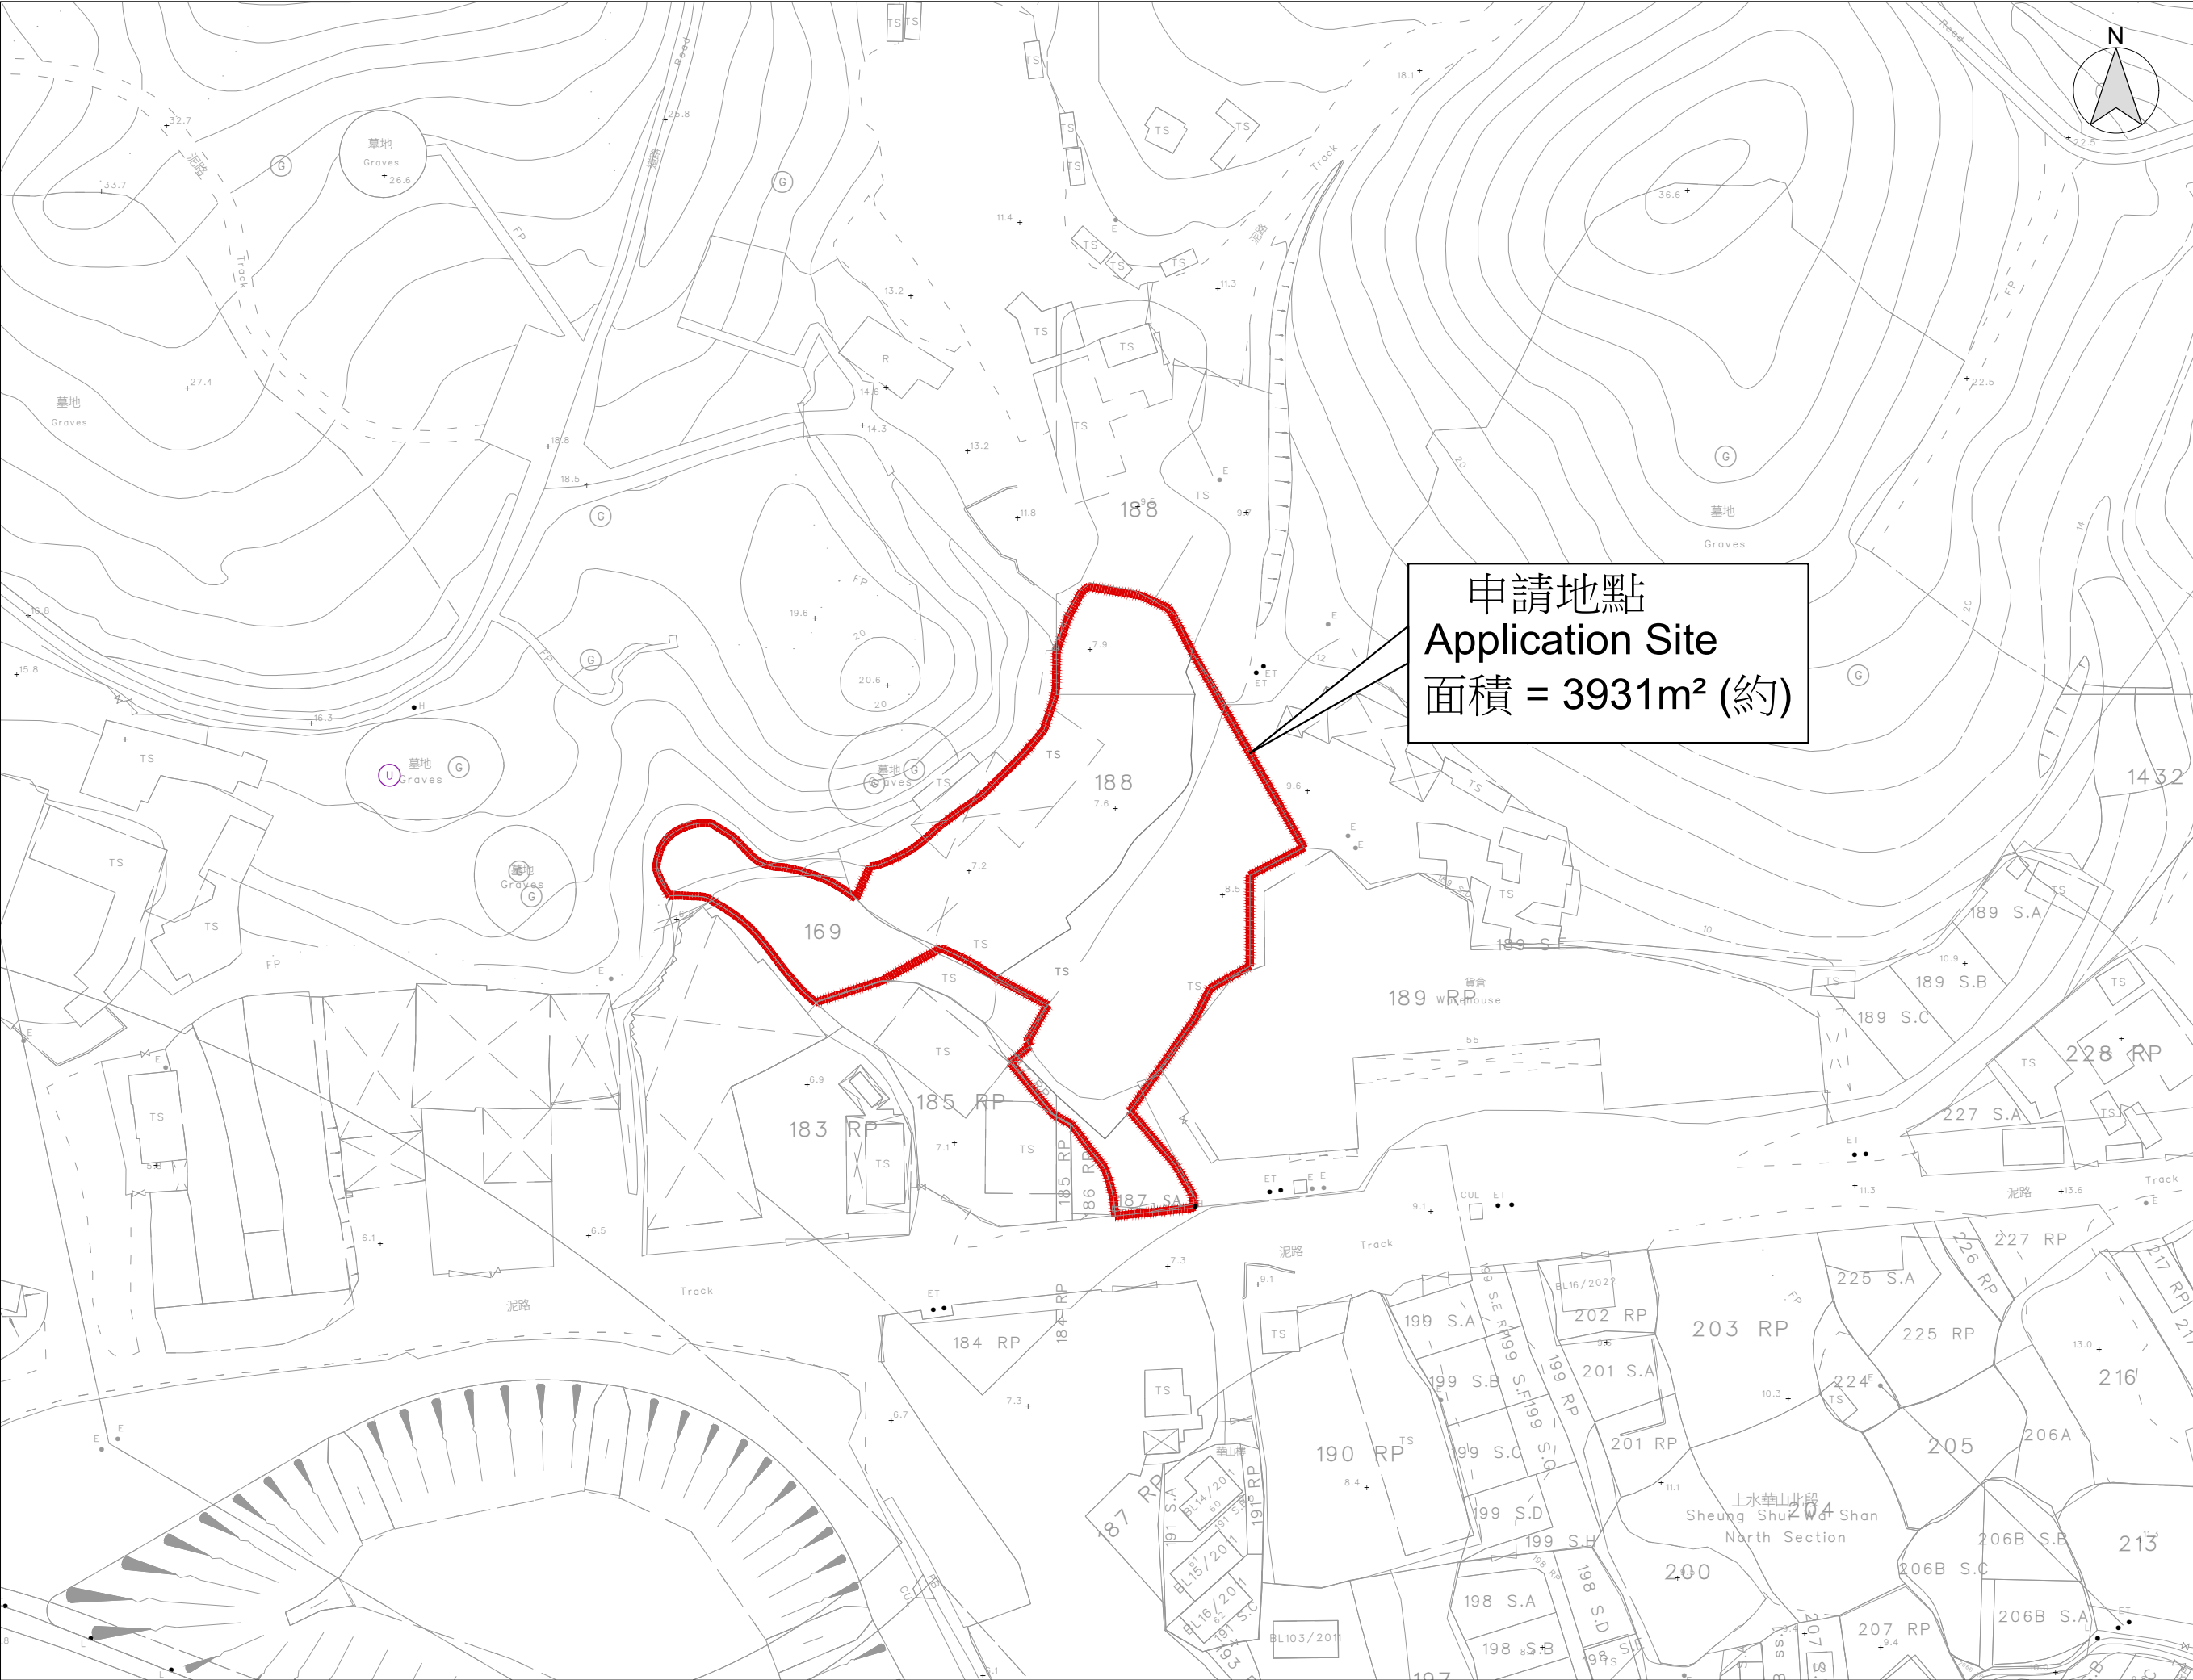

B.D. Reference	數字高程
M.W. Reference	小型工程圖
L.D. Reference	地政署圖
F.S.D. Reference	測繪處圖


Notes
Copyright Reserved nothing may be reprinted or utilized in any form or by any means without written permission from the M&D.

REV	DESCRIPTION	DATE
-----	-------------	------

Project
LOTS 187S.A(PART),188(PART)
AND 169(PART) IN D.D.52 AND
ADJOINING GOVERNMENT LAND,
FU TEI AU, SHEUNG SHUI,
NEW TERRITORIES
Application
擬議臨時可循環再造物料回
收中心及露天貯存五金廢料連
附屬設施及相關挖土及
填土工程為期三年

Drawing Title
LOCATION PLAN


Scale 1:1000 (A3)	比例	Revisions —	修訂
Designed by LW	設計者	Drawn by Arthur	制圖人
Checked by LW	校核	Date 02-SEP-2026	日期
Job No. —	工程項目	Drawing No. LC-01	圖號

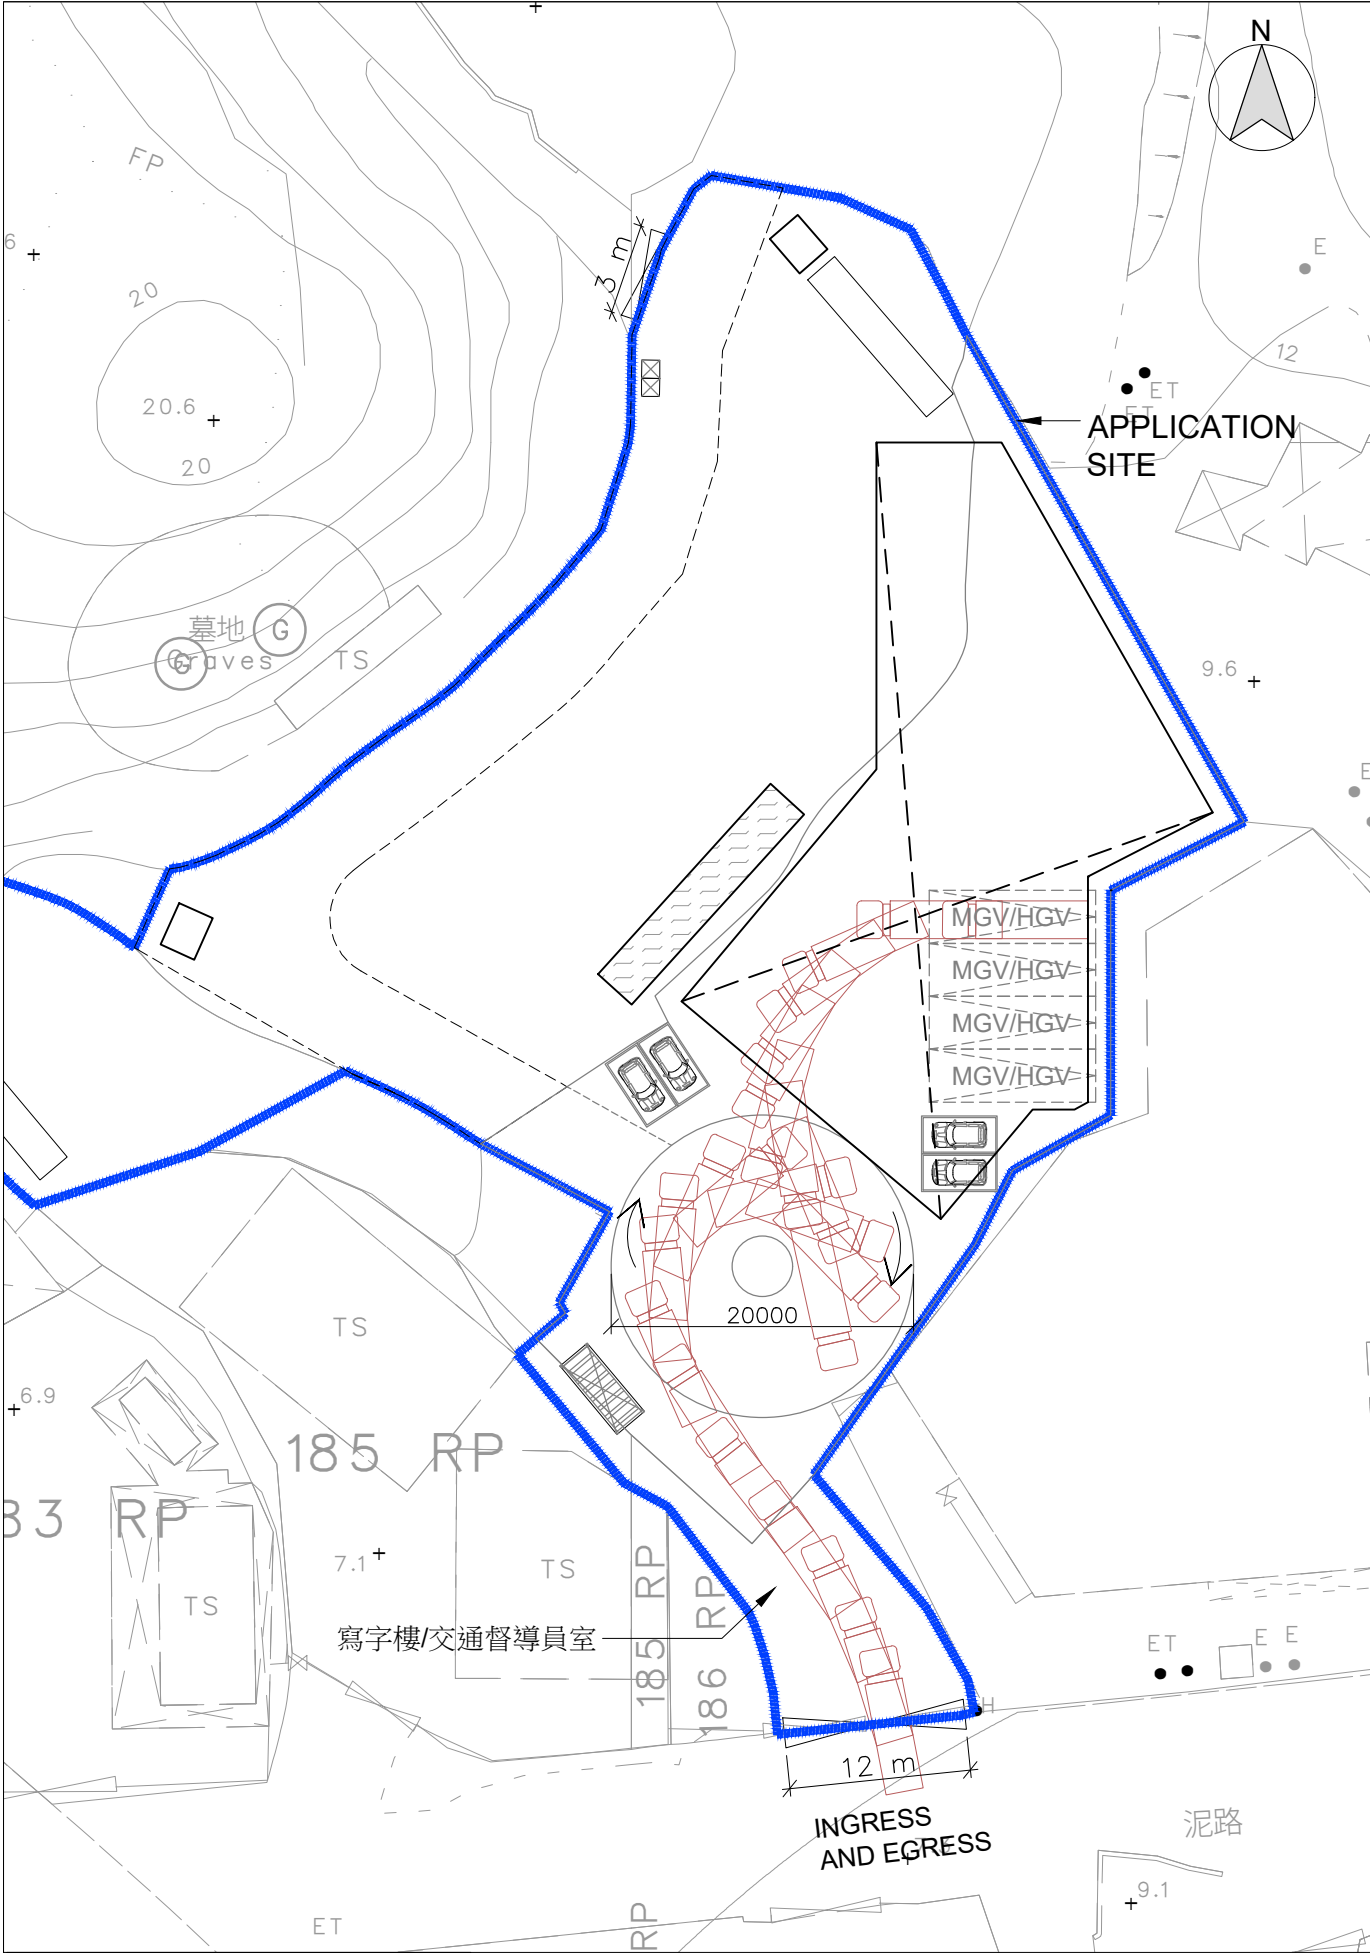

LEGEND

MGV/HGV (Rigid) SIZE = (2.5x11m) APPROX.

PATH OF MEDIUM GOODS VEHICLE/
HEAVY GOODS VEHICLE (Rigid) IN

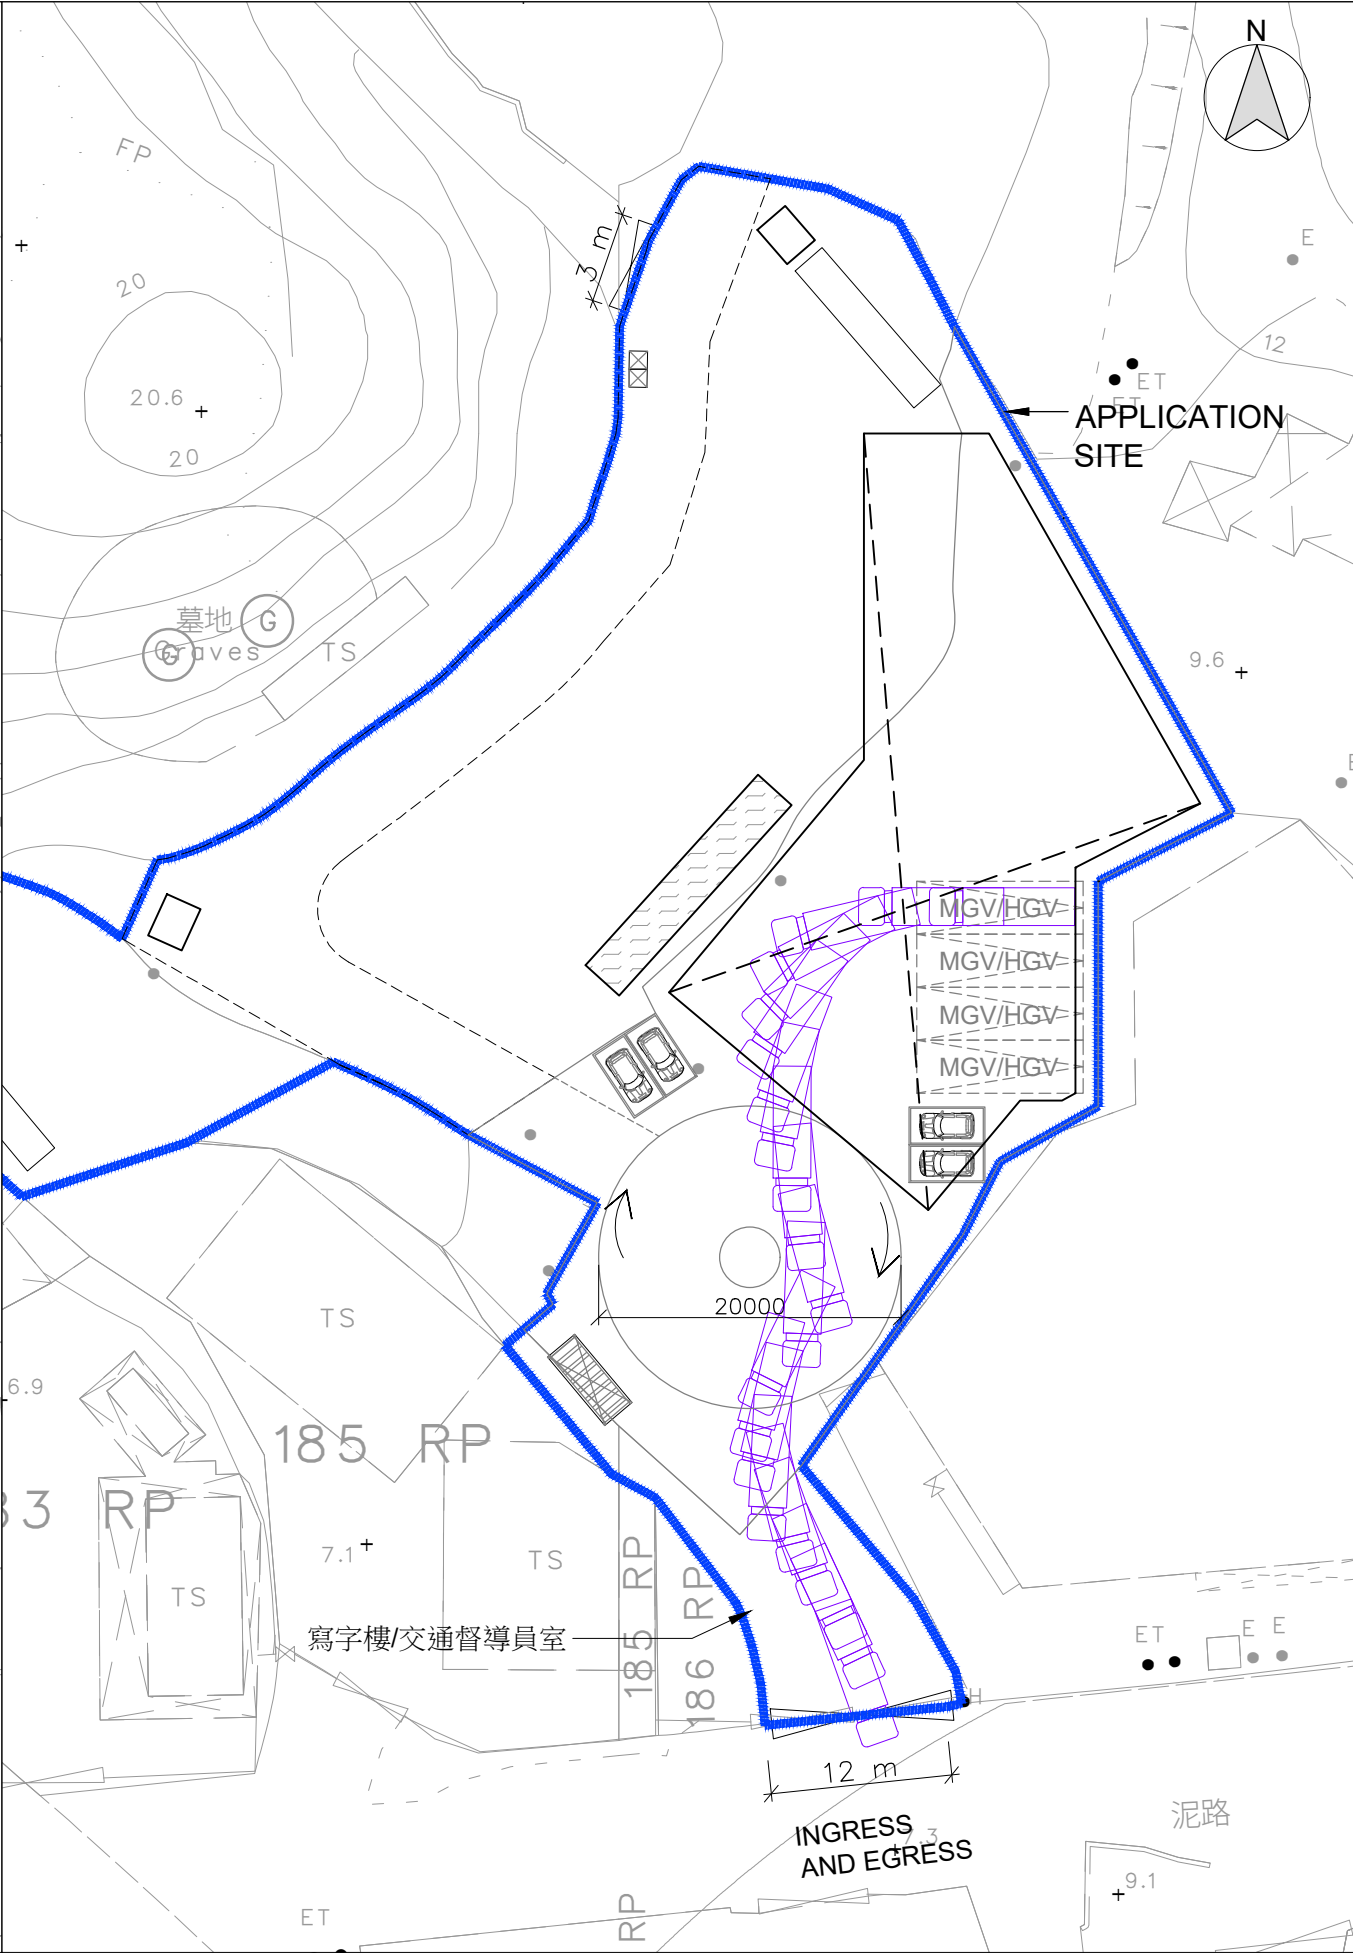

PATH OF MEDIUM GOODS VEHICLE/
HEAVY GOODS VEHICLE (Rigid) OUT

B.D. Reference

M.W. Reference

L.D. Reference

F.S.D. Reference

Notes

Copyright Reserved nothing may be reprinted or utilized in any form or by any means without written permission from the M&D.

REV	DESCRIPTION	DATE
-----	-------------	------

Project

LOTS 187S.A(PART),188(PART) AND 169(PART) IN D.D.52 AND ADJOINING GOVERNMENT LAND, FU TEI AU, SHEUNG SHUI, NEW TERRITORIES

Application

臨時可循環再造物料回收中心 (五金廢料)為期三年

Drawing Title

PROPOSED SWEEP PATH ANALYSIS (MGV/HGV VEHICLE (Rigid))

Scale

1:500 (A3)

Revisions

—

Designed by

LW

Drawn by

Arthur

Checked by

LW

Date


02-SEP-2026

Job No.

—

Drawing No.


TD-01

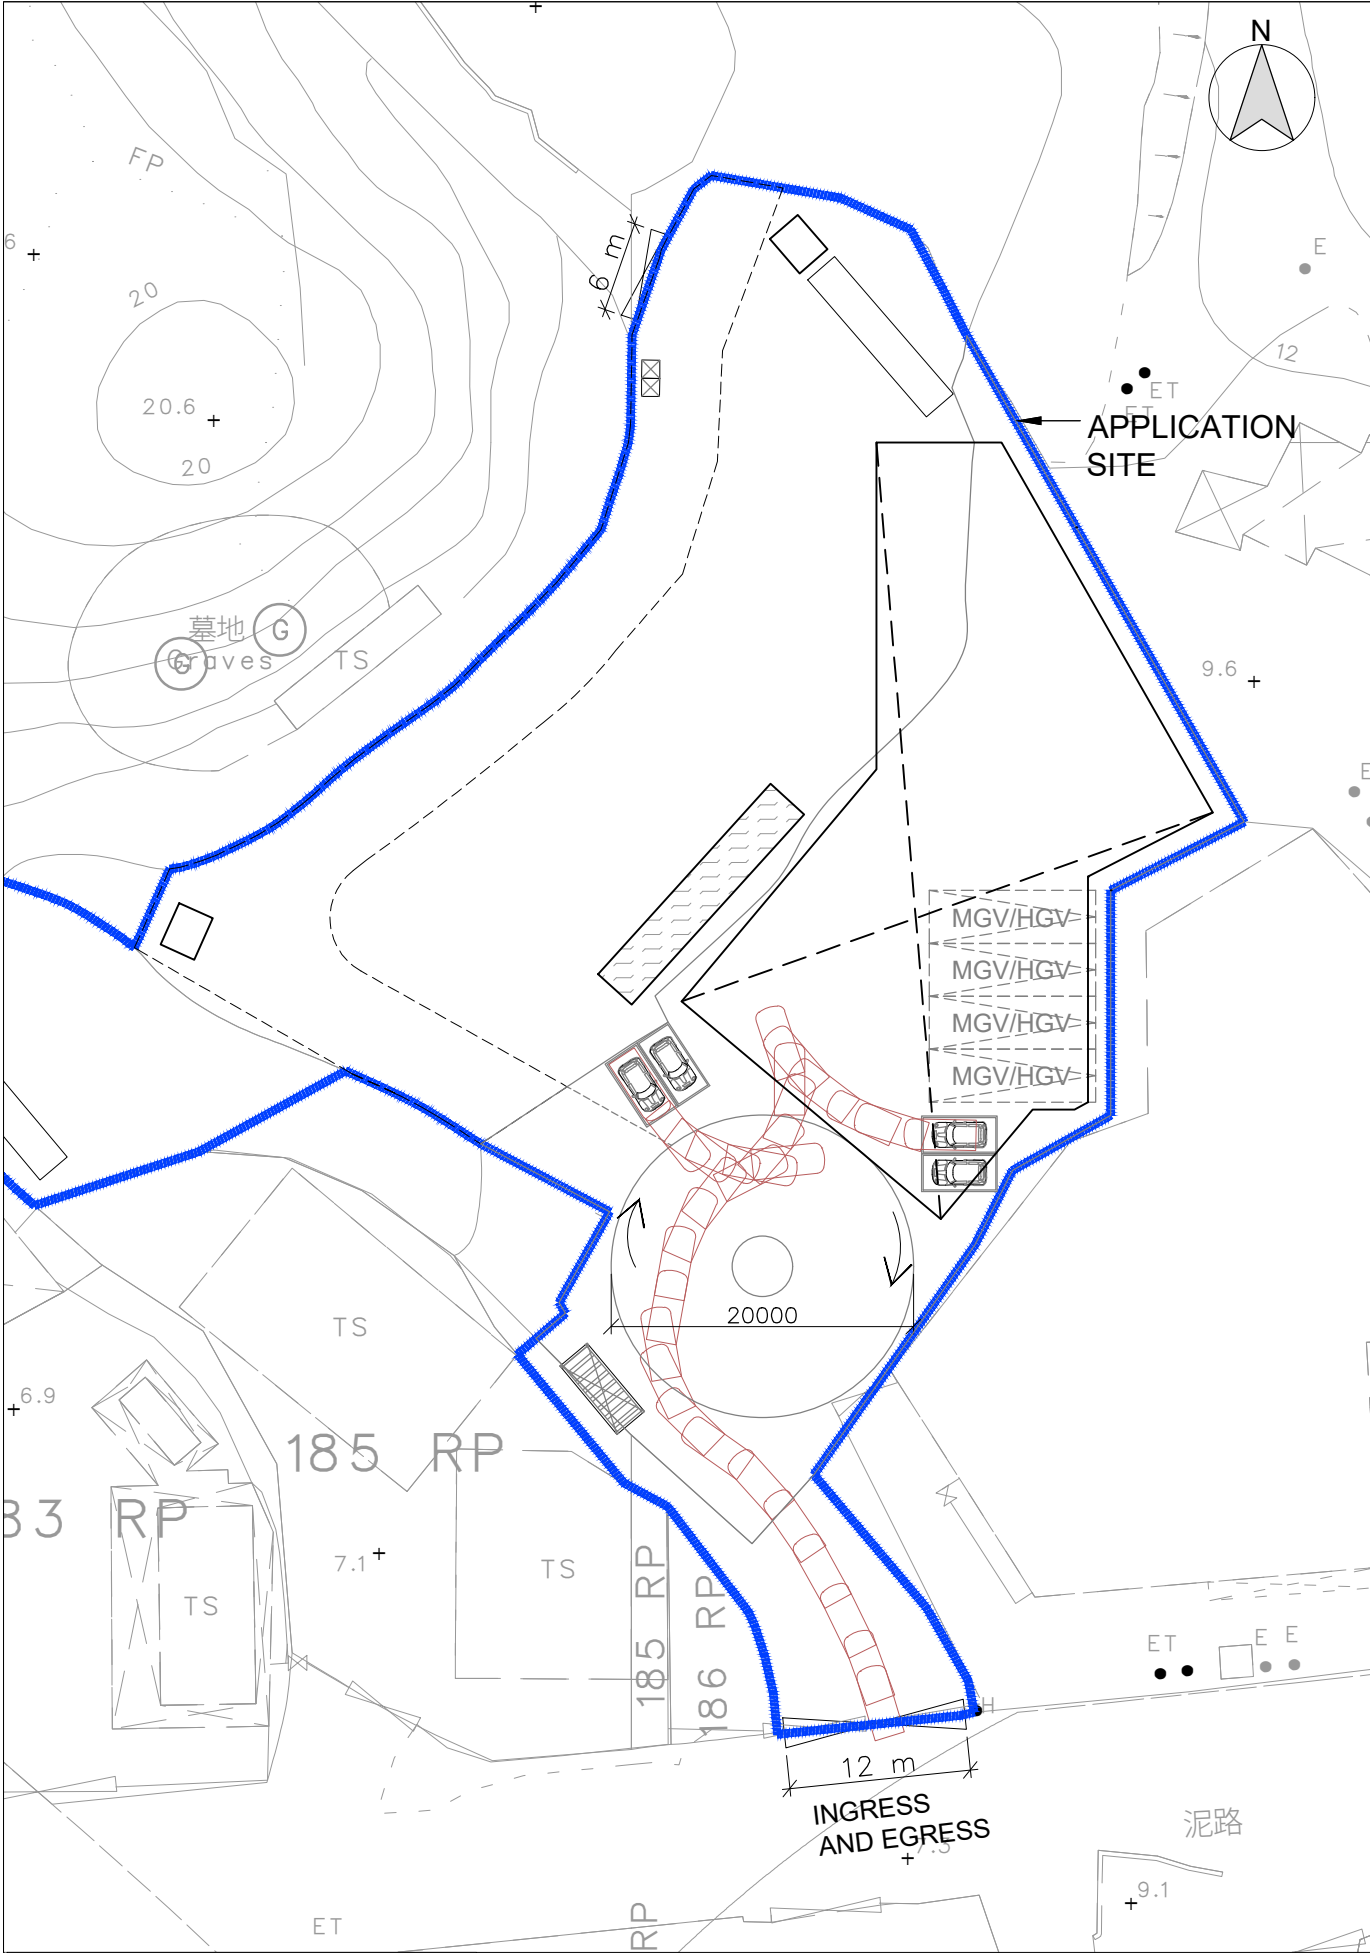

LEGEND

PRIVATE CAR SIZE =
(2.0 x 4.7) APPROX.

PATH OF PRIVATE CAR IN

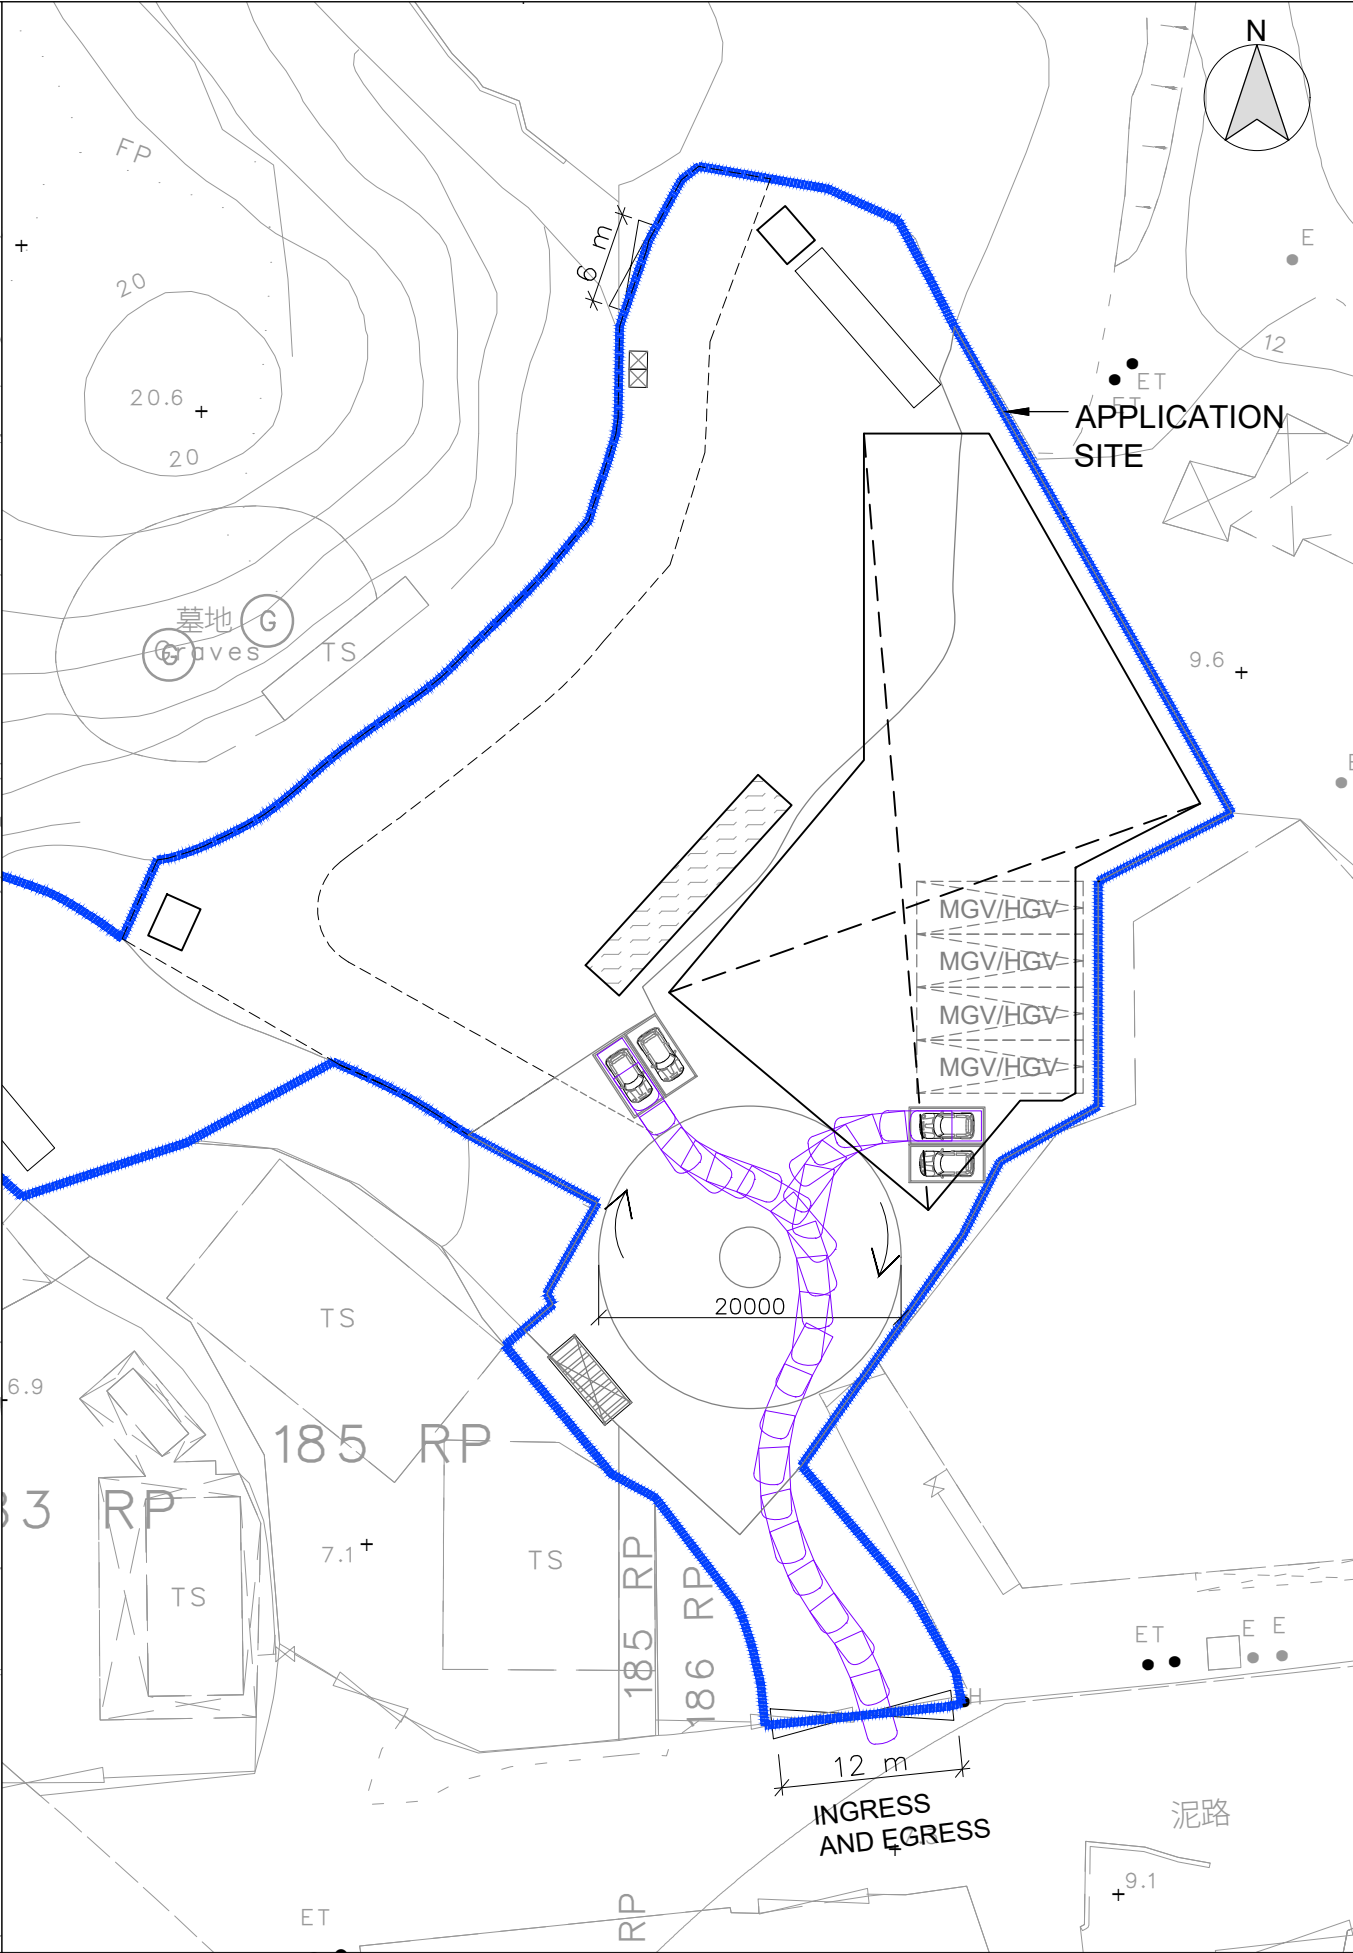

PATH OF PRIVATE CAR OUT

B.D. Reference
M.W. Reference
L.D. Reference
F.S.D. Reference

Notes
Copyright Reserved nothing may be reprinted or utilized in any form or by any means without written permission from the M&D.

REV	DESCRIPTION	DATE

M&D


Planning and Construction Consultant Ltd.

Project
LOTS 187S.A(PART),188(PART) AND 169(PART) IN D.D.52 AND ADJOINING GOVERNMENT LAND, FU TEI AU, SHEUNG SHUI, NEW TERRITORIES

Application
擬議臨時可循環再造物料回收中心及露天貯存五金廢料連附屬設施及相關挖土及填土工程為期三年

Drawing Title
PROPOSED SWEEP PATH ANALYSIS (PRIVATE CAR)


Scale 1:500 (A3)	Revisions —
Designed by LW 校核 設計	Drawn by Arthur 比例 繪圖人
Checked by LW 日期 工程項目	Date 02-SEP-2026 日期
Job No. —	Drawing No. TD-02 圖號

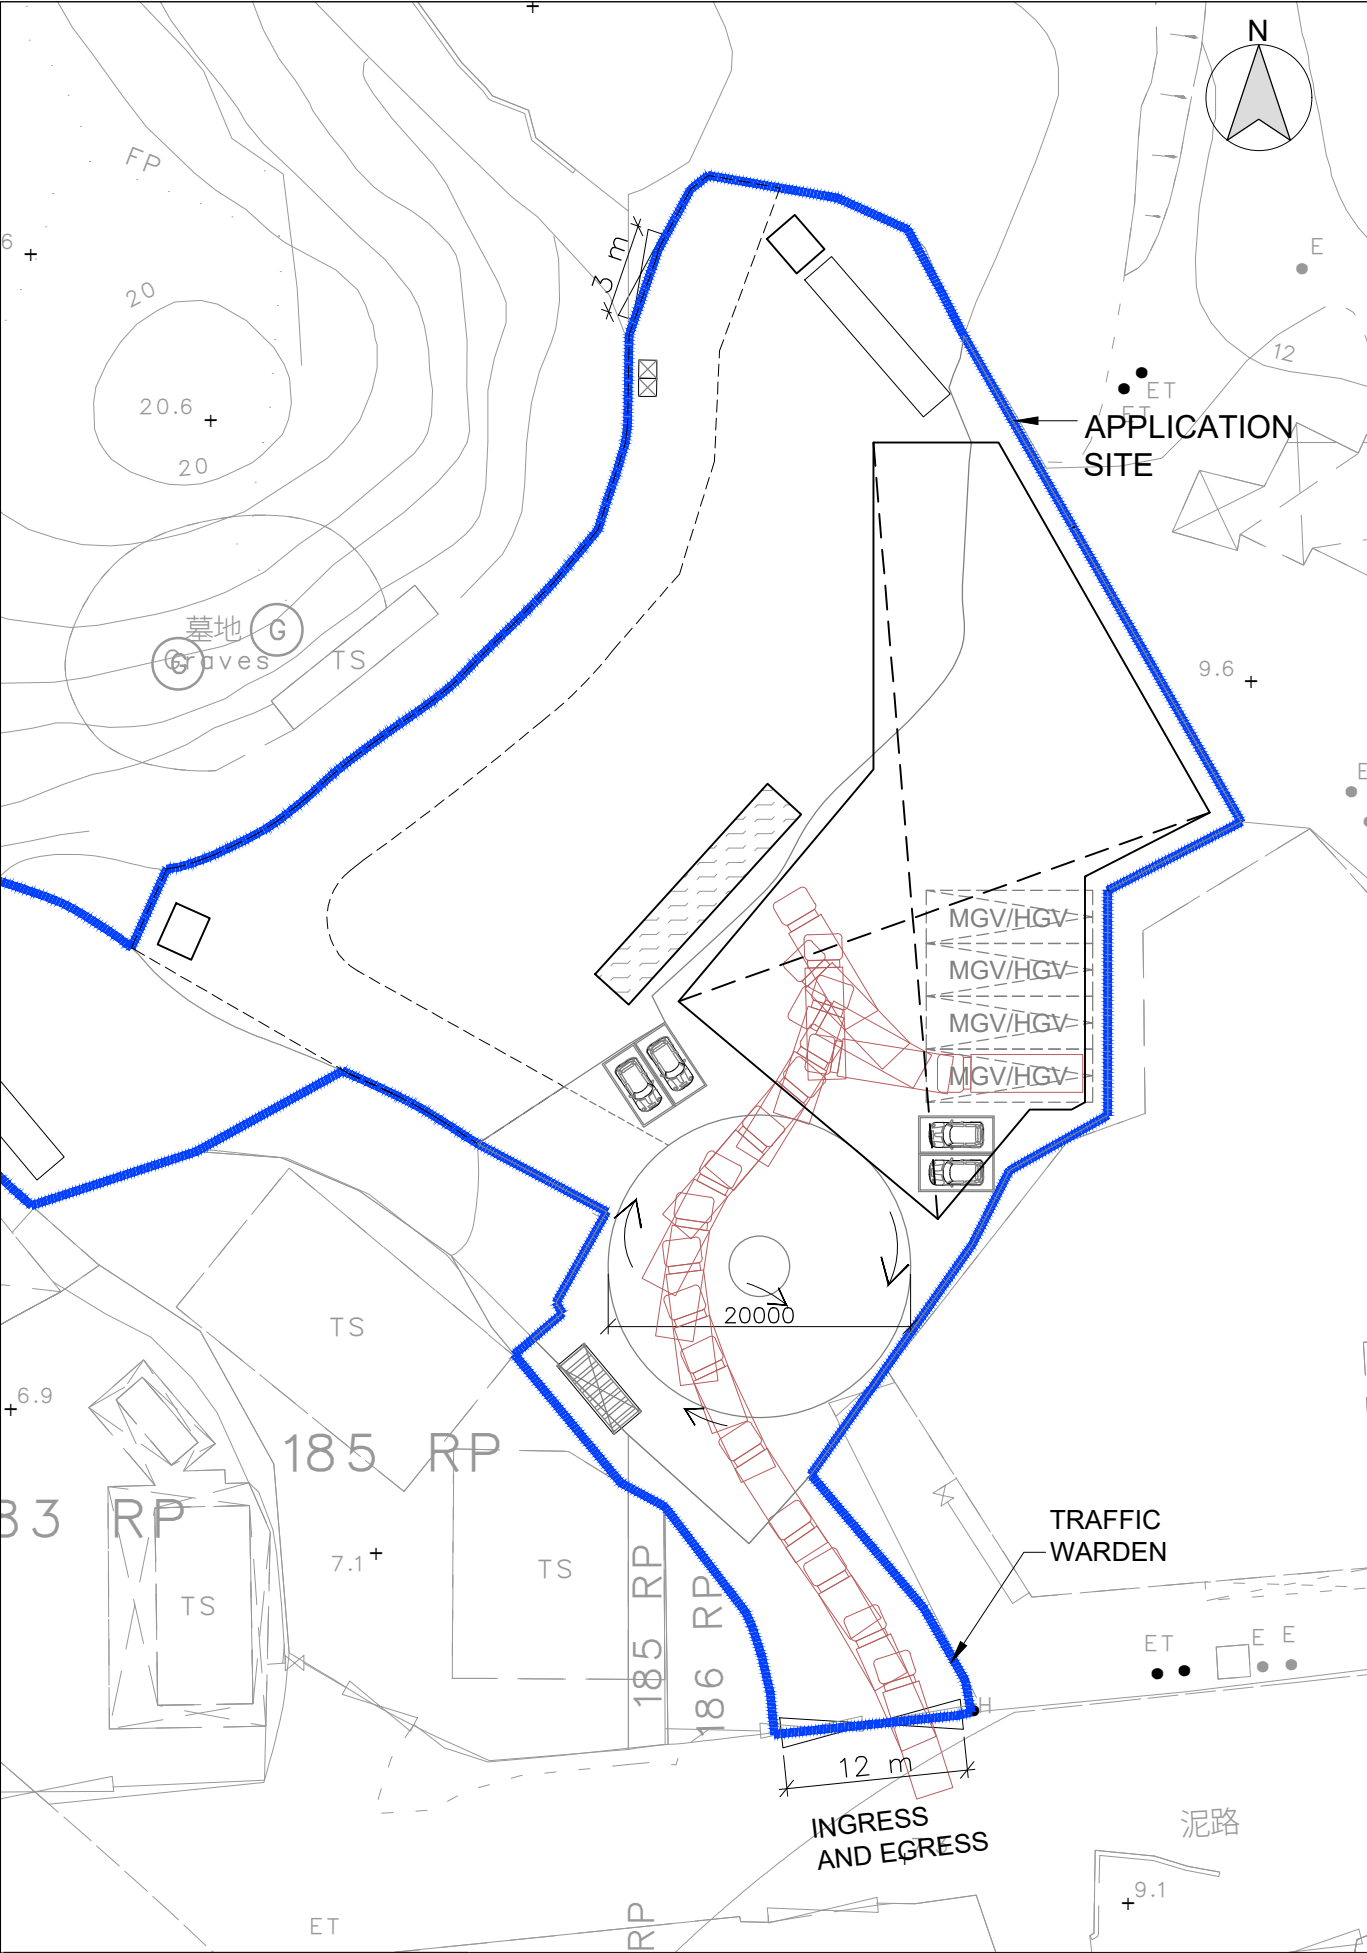

LEGEND

MGV/HGV (Rigid) SIZE = (2.5x11m) APPROX.

PATH OF MEDIUM GOODS VEHICLE/
HEAVY GOODS VEHICLE (Rigid) IN

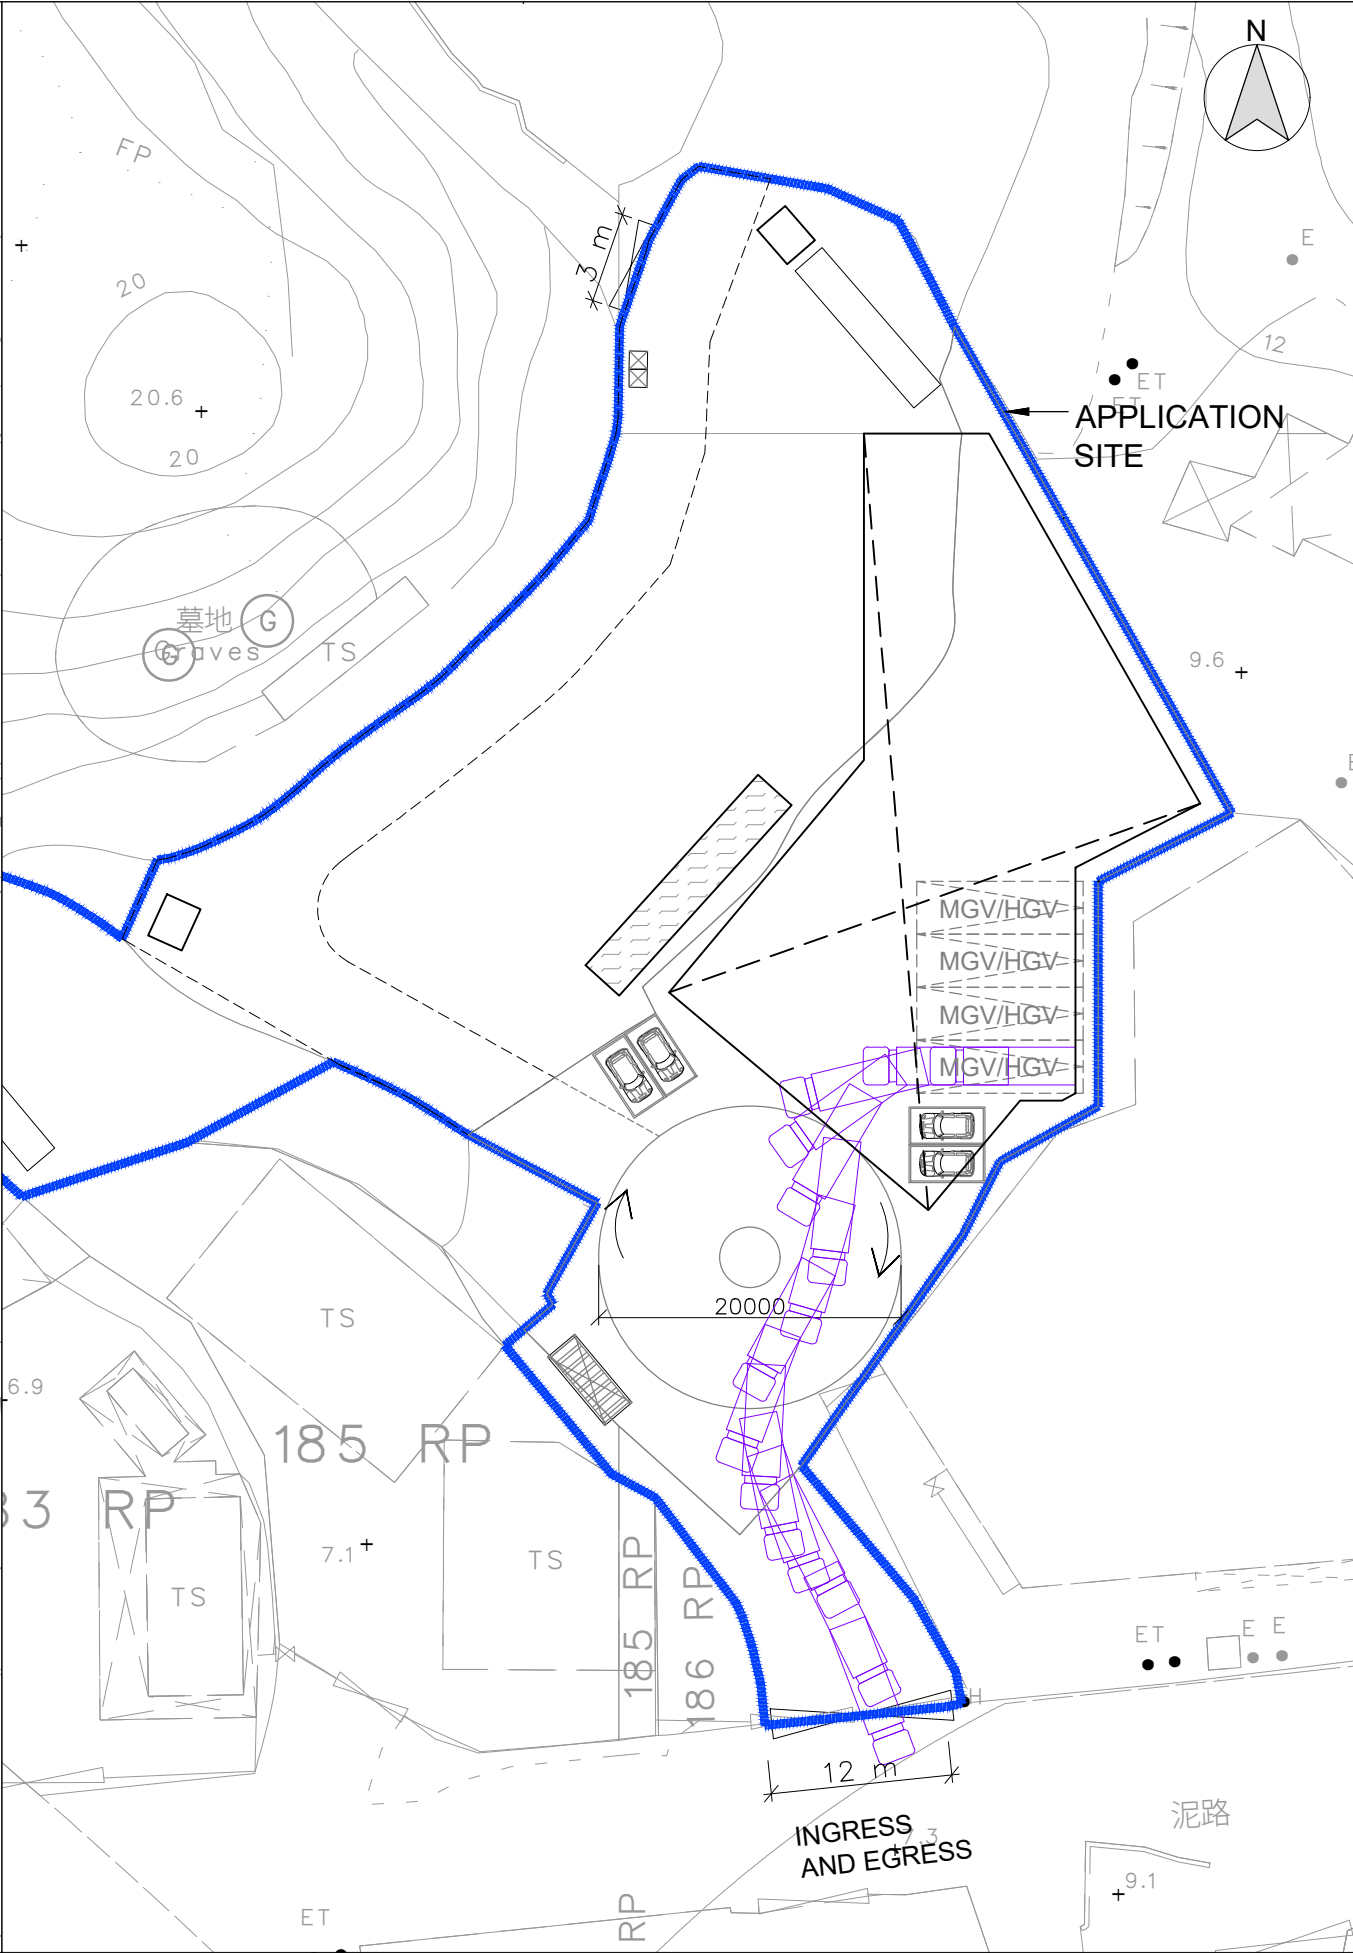

PATH OF MEDIUM GOODS VEHICLE/
HEAVY GOODS VEHICLE (Rigid) OUT

B.D. Reference
M.W. Reference
L.D. Reference
F.S.D. Reference

Notes
Copyright Reserved nothing may be reprinted or utilized in any form or by any means without written permission from the M&D.

REV	DESCRIPTION	DATE

Project
LOTS 187S.A(PART),188(PART) AND 169(PART) IN D.D.52 AND ADJOINING GOVERNMENT LAND, FU TEI AU, SHEUNG SHUI, NEW TERRITORIES

Application
擬議臨時可循環再造物料回收中心及露天貯存五金廢料連附屬設施及相關挖土及填土工程為期三年

Drawing Title
PROPOSED SWEEP PATH ANALYSIS (MGV/HGV VEHICLE (Rigid))

Scale
1:500 (A3)

Revisions
—

Designed by
LW

Drawn by
Arthur

Checked by
LW

Date
02-SEP-2026

Job No.
—

Drawing No.
TD-03