
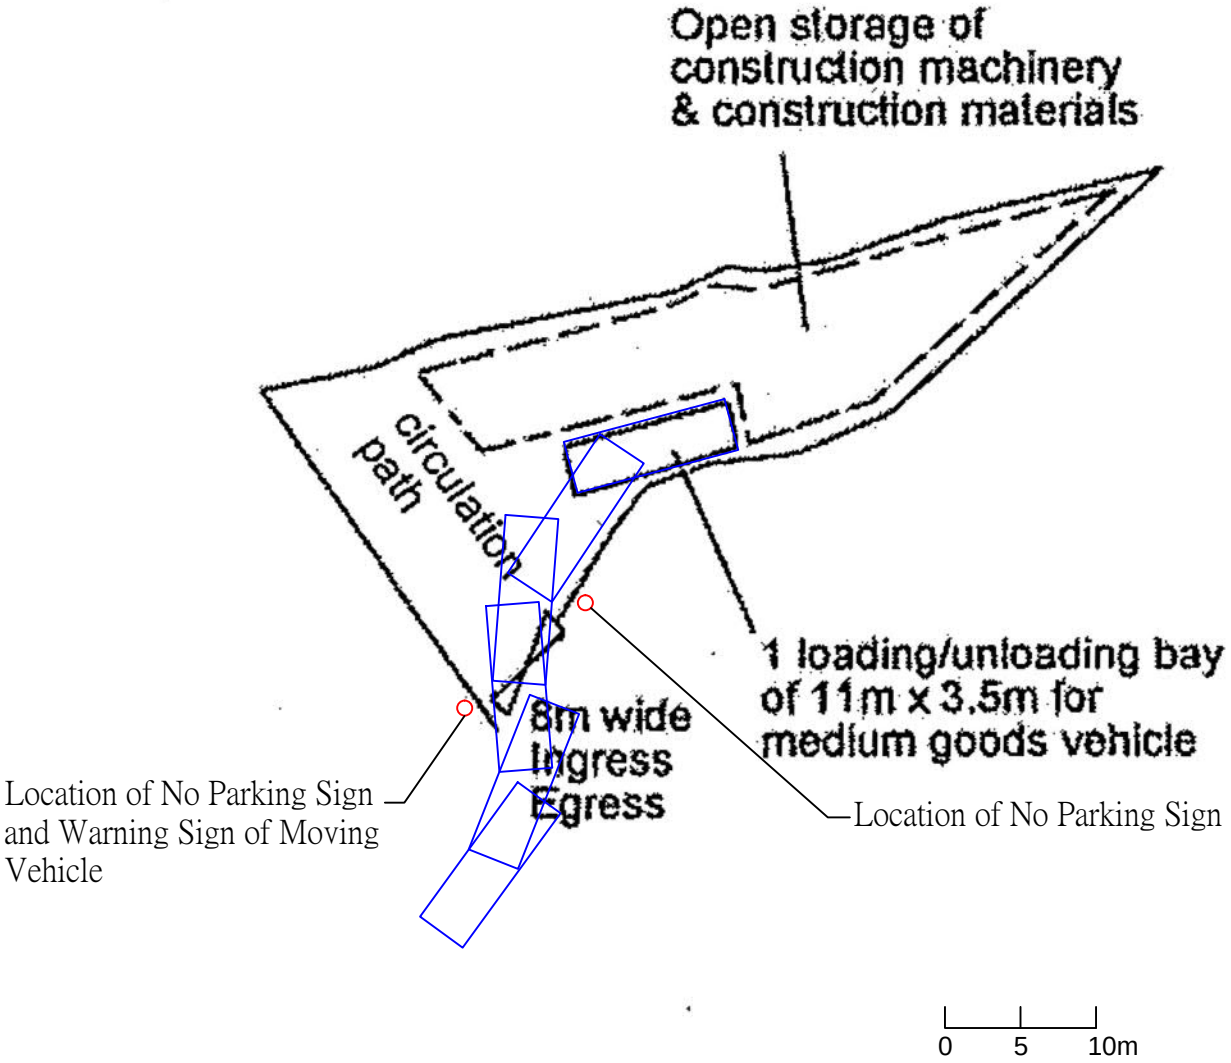


正宏工程顧問公司 CHING WAN ENGINEERING CONSULTANT COMPANY	Title: Swepth Path of Entering The Site	HLH–P01
Project: **Proposed Temporary Open Storage of Construction Machinery and Construction Materials for a Period of 3 Years atLot 160 (Part) in D.D. 87, Hung Lung Hang, New Territories** **(Application Number:A/NE-HLH/66)**	Drawn by: DM Check by: DM	Date: 23–10–2026 Scale: ––––

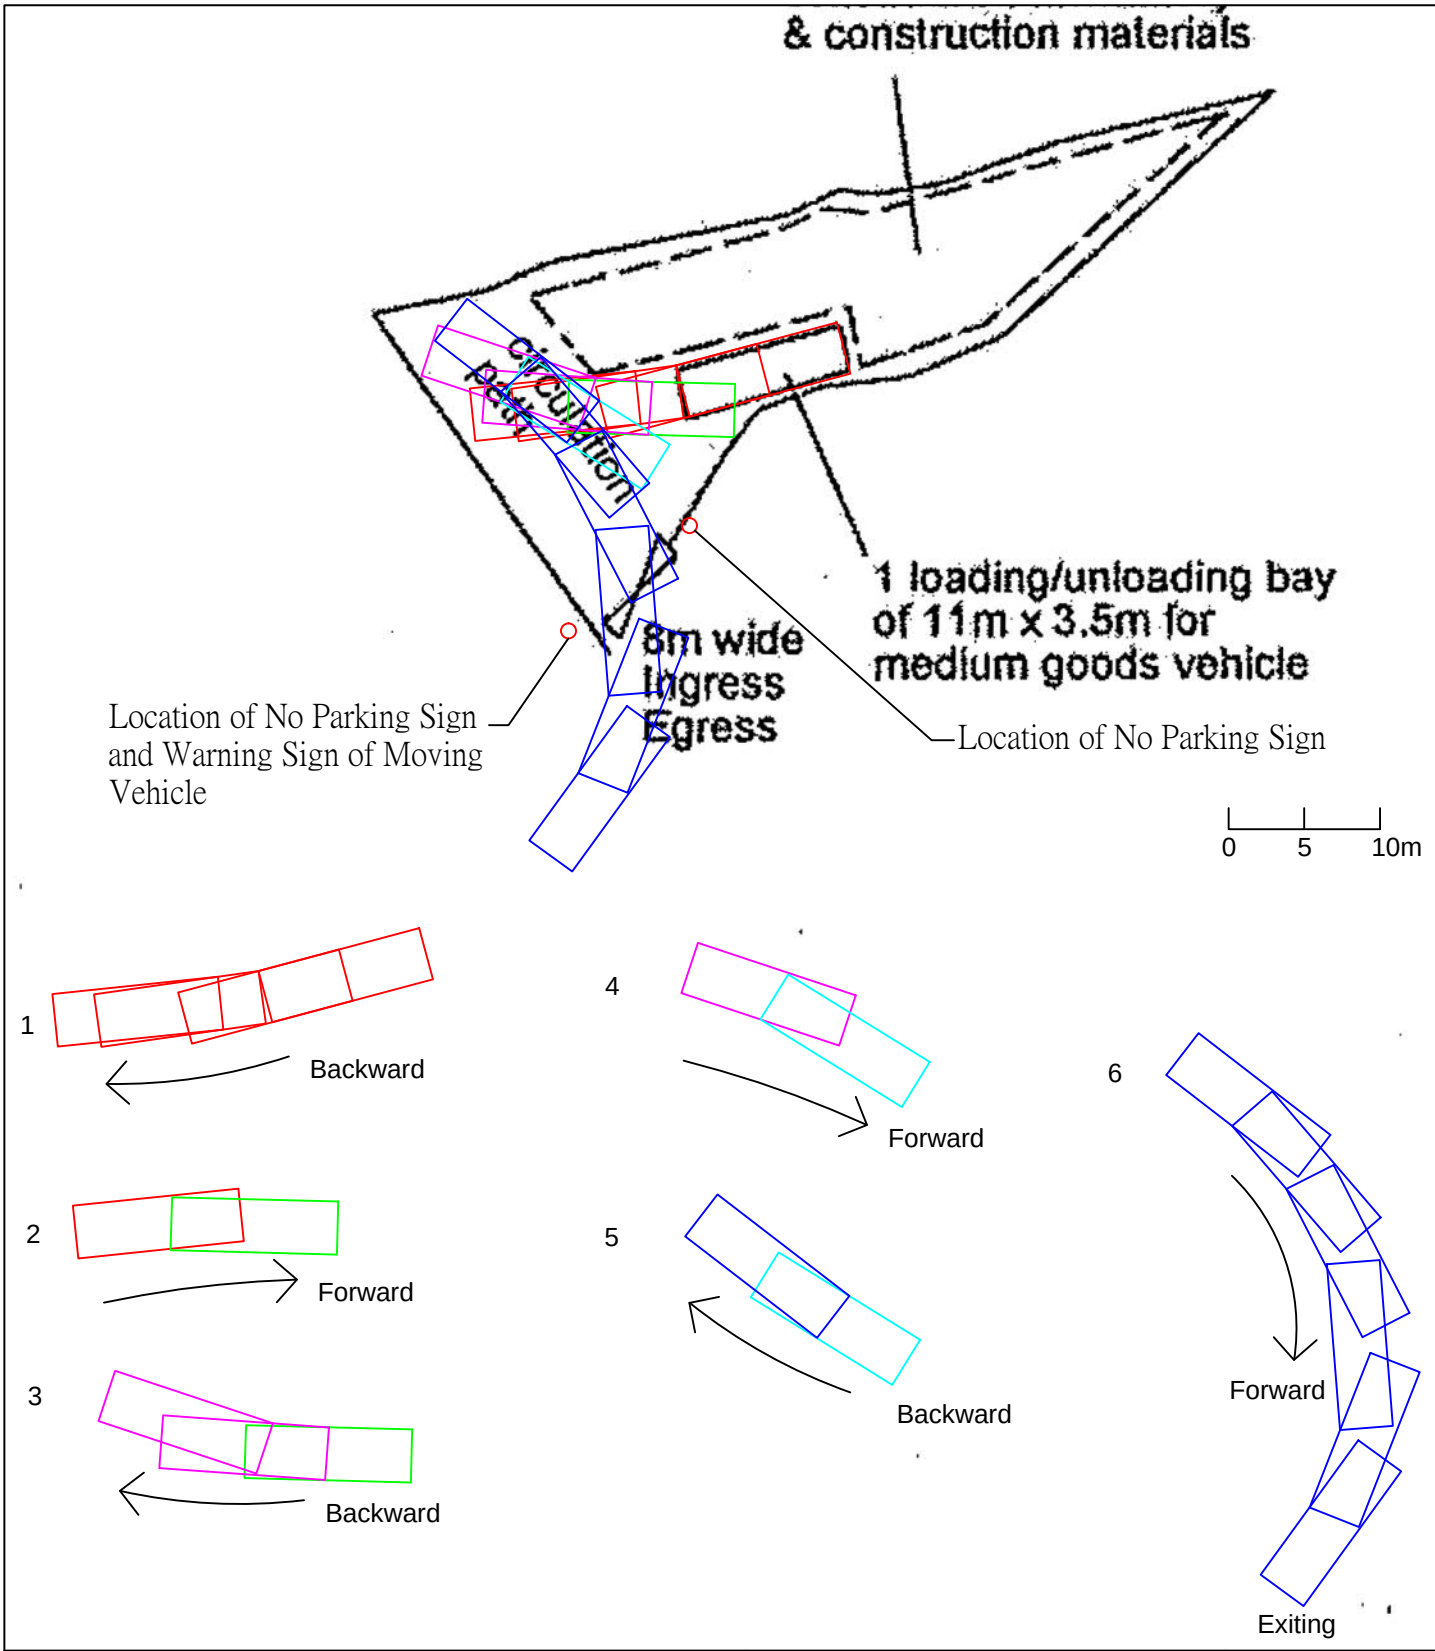

正宏工程顧問公司 CHING WAN ENGINEERING CONSULTANT COMPANY	Title: Swepth Path of Exiting The Site	HLH–P02
Project: **Proposed Temporary Open Storage of Construction Machinery and Construction Materials for a Period of 3 Years atLot 160 (Part) in D.D. 87, Hung Lung Hang, New Territories** **(Application Number:A/NE-HLH/66)**	Drawn by: DM Check by: DM	Date: 23–10–2026 Scale: ––––