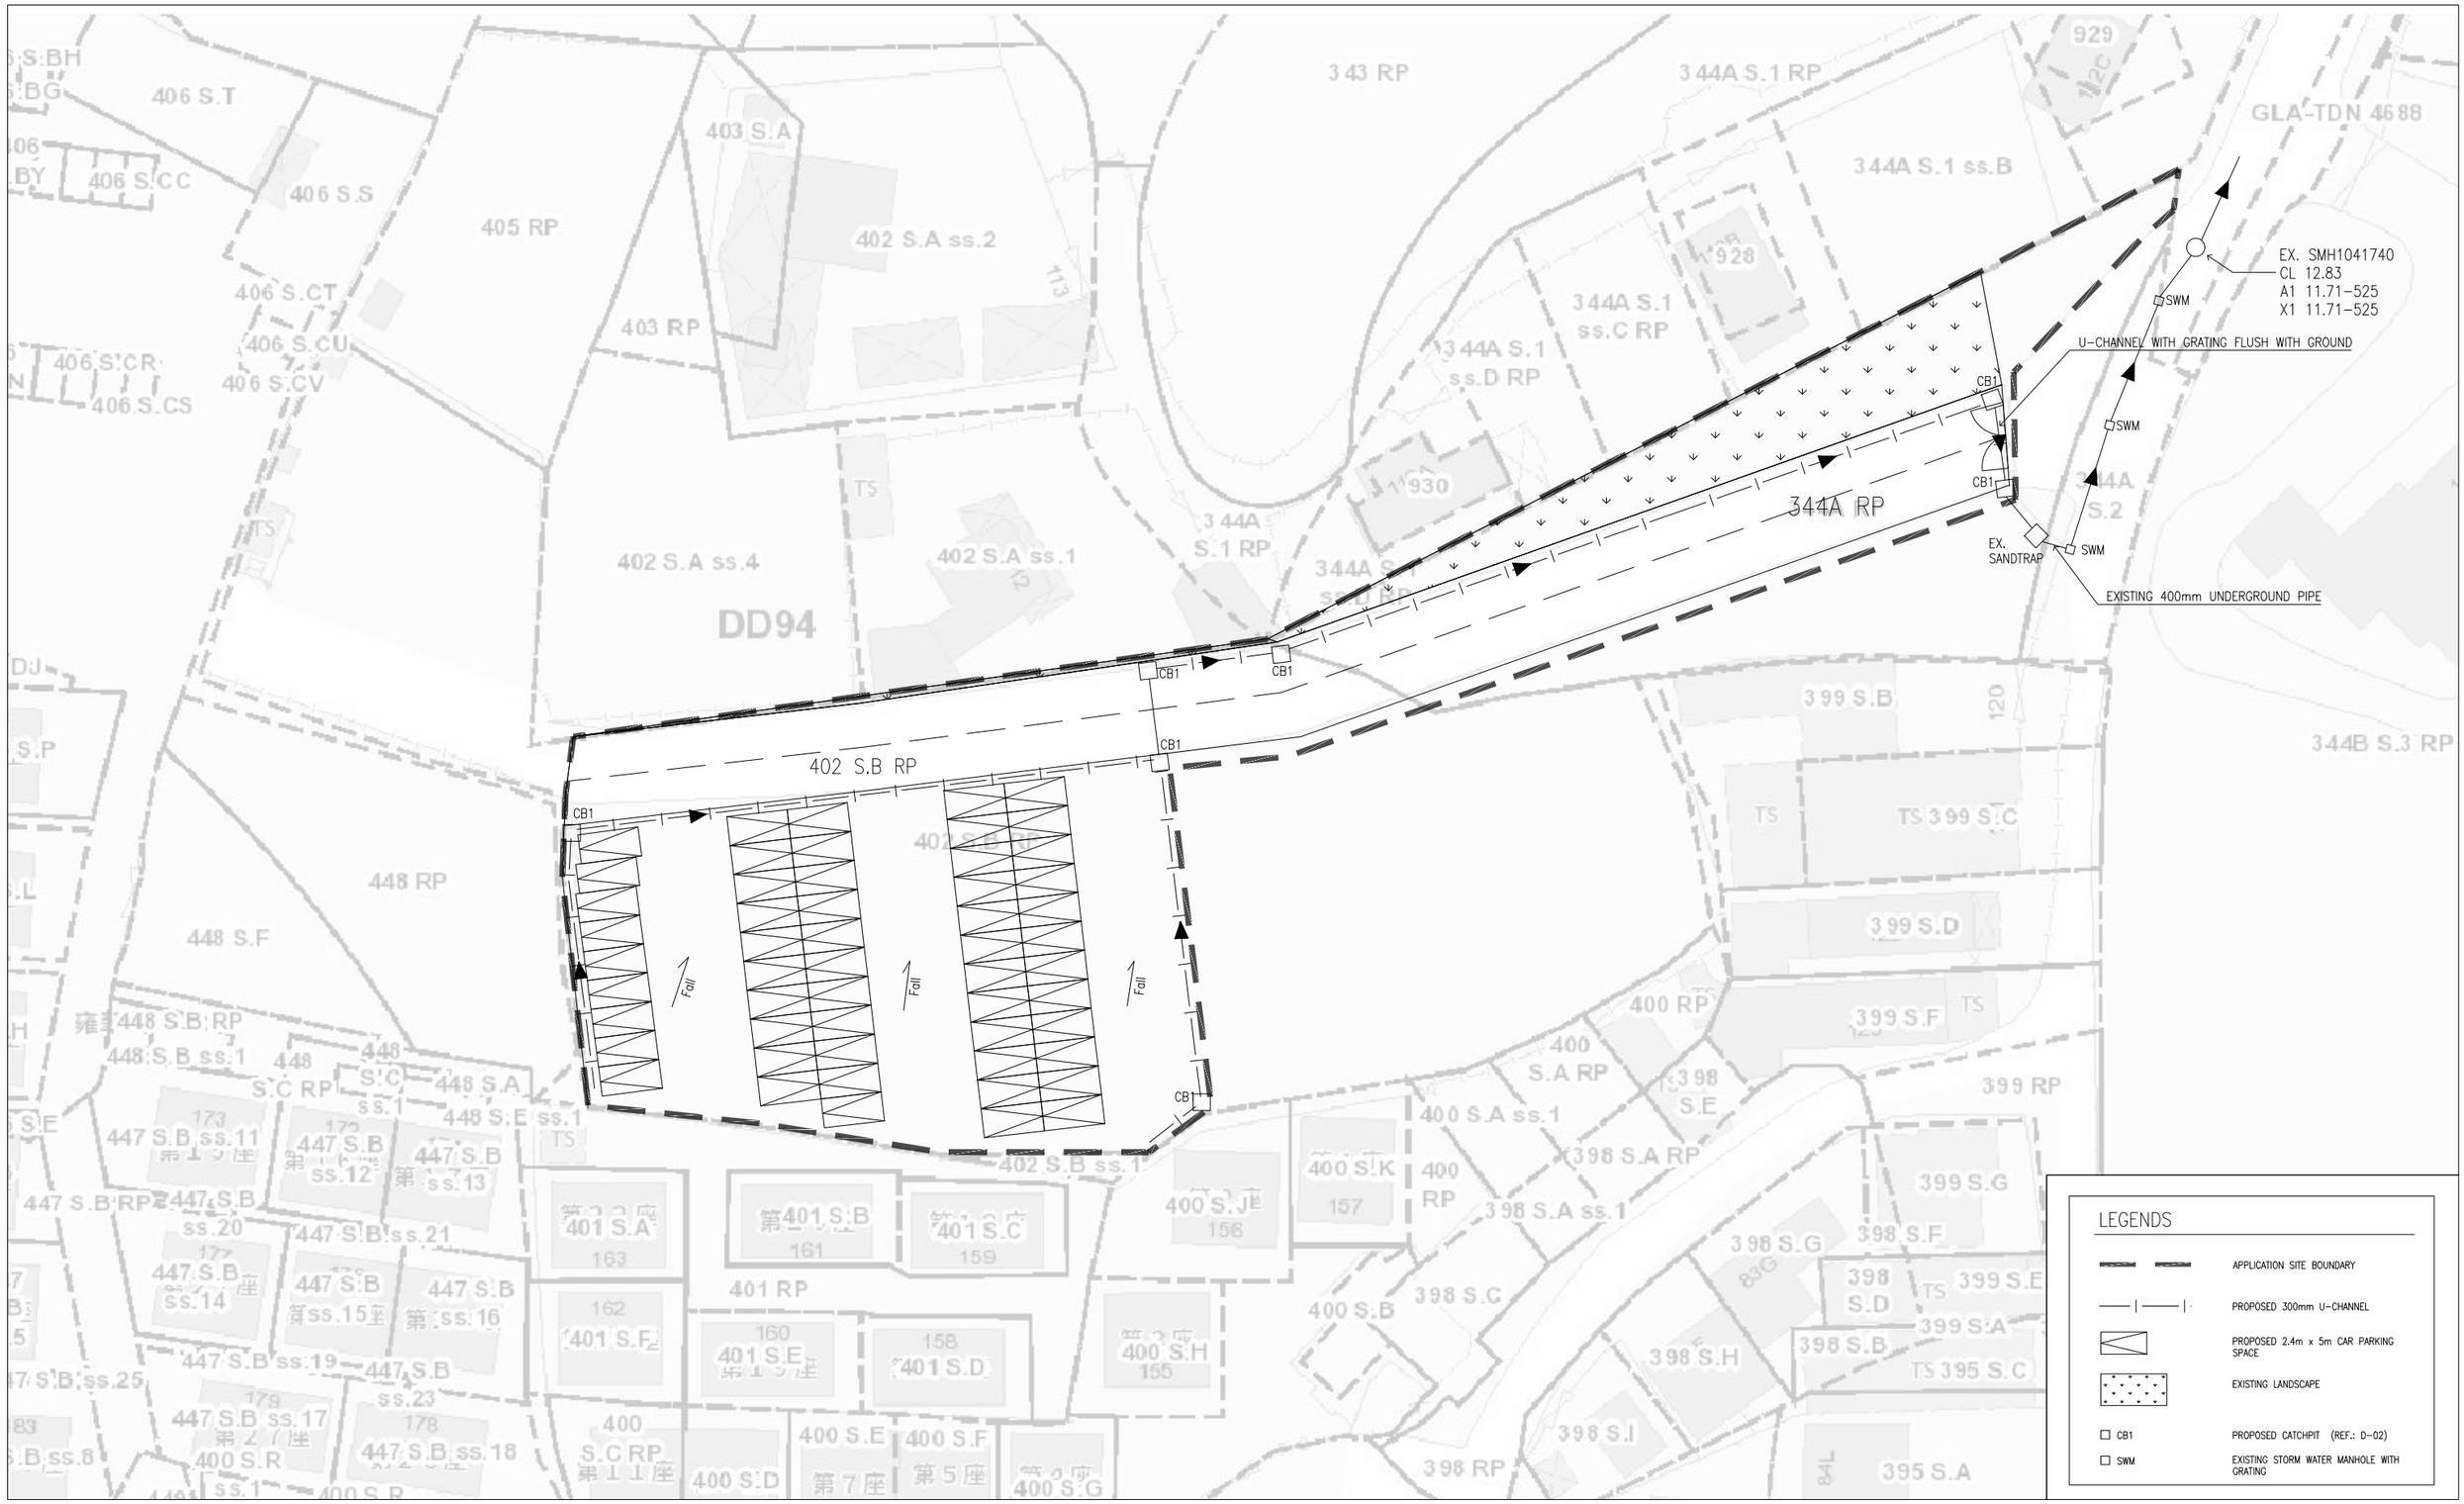


**FOTTON ELA ARCHITECTS LTD.**
李兆民建築師有限公司

ALL MEASUREMENTS MUST BE CHECKED AT THE SITE – DO NOT SCALE DRAWINGS – ALL DRAWING SPECIFICATIONS AND THEIR COPY RIGHT ARE THE PROPERTY OF ENGINEERS, ARCHITECTS, DESIGNERS, AND SHALL BE RETURNED AT THE COMPLETION OF THE WORK – THIS DRAWING IS NOT VALID FOR CONSTRUCTION PURPOSES UNLESS EXPRESSEDLY CERTIFIED.

PROJECT PROPOSED TEMPORARY OPEN SPACE CAR PARK AT LOT NOS. 344A RP (PART),402 S.B RP (PART) IN DD94, HANG TAU TAI PO, SHUENG SHUI, NEW TERRITORIES

DRAWING TITLE
PROPOSED LAYOUT PLAN

DRAWING NO. D-01

SCALE 1:500

PROJECT REF.

CAD REF. \\192.168.99.101\Server 2008\Fotton ELA Project\Fotton Project\New Territories\18016999 坑頭大布DD94 LOTS 344A RP 402SB 448RP HANG TAU\2022 Temp Carpark\Pre Approval\Drawings\drainage plan-3 (3) 2013.dwg

| Rev. | Date | Description | Drawn by | Checked by | Approved by |
|---|---|---|---|---|---|
| | 05-2022 | | | | |
| A | 07-2023 | | | | |