B. D. REFERENCE:	
F. S. D. REFERENCE:	FP 19 / 24422

NOTES:
1. ALL DIMENTSIONS ARE IN MILLIMETER.

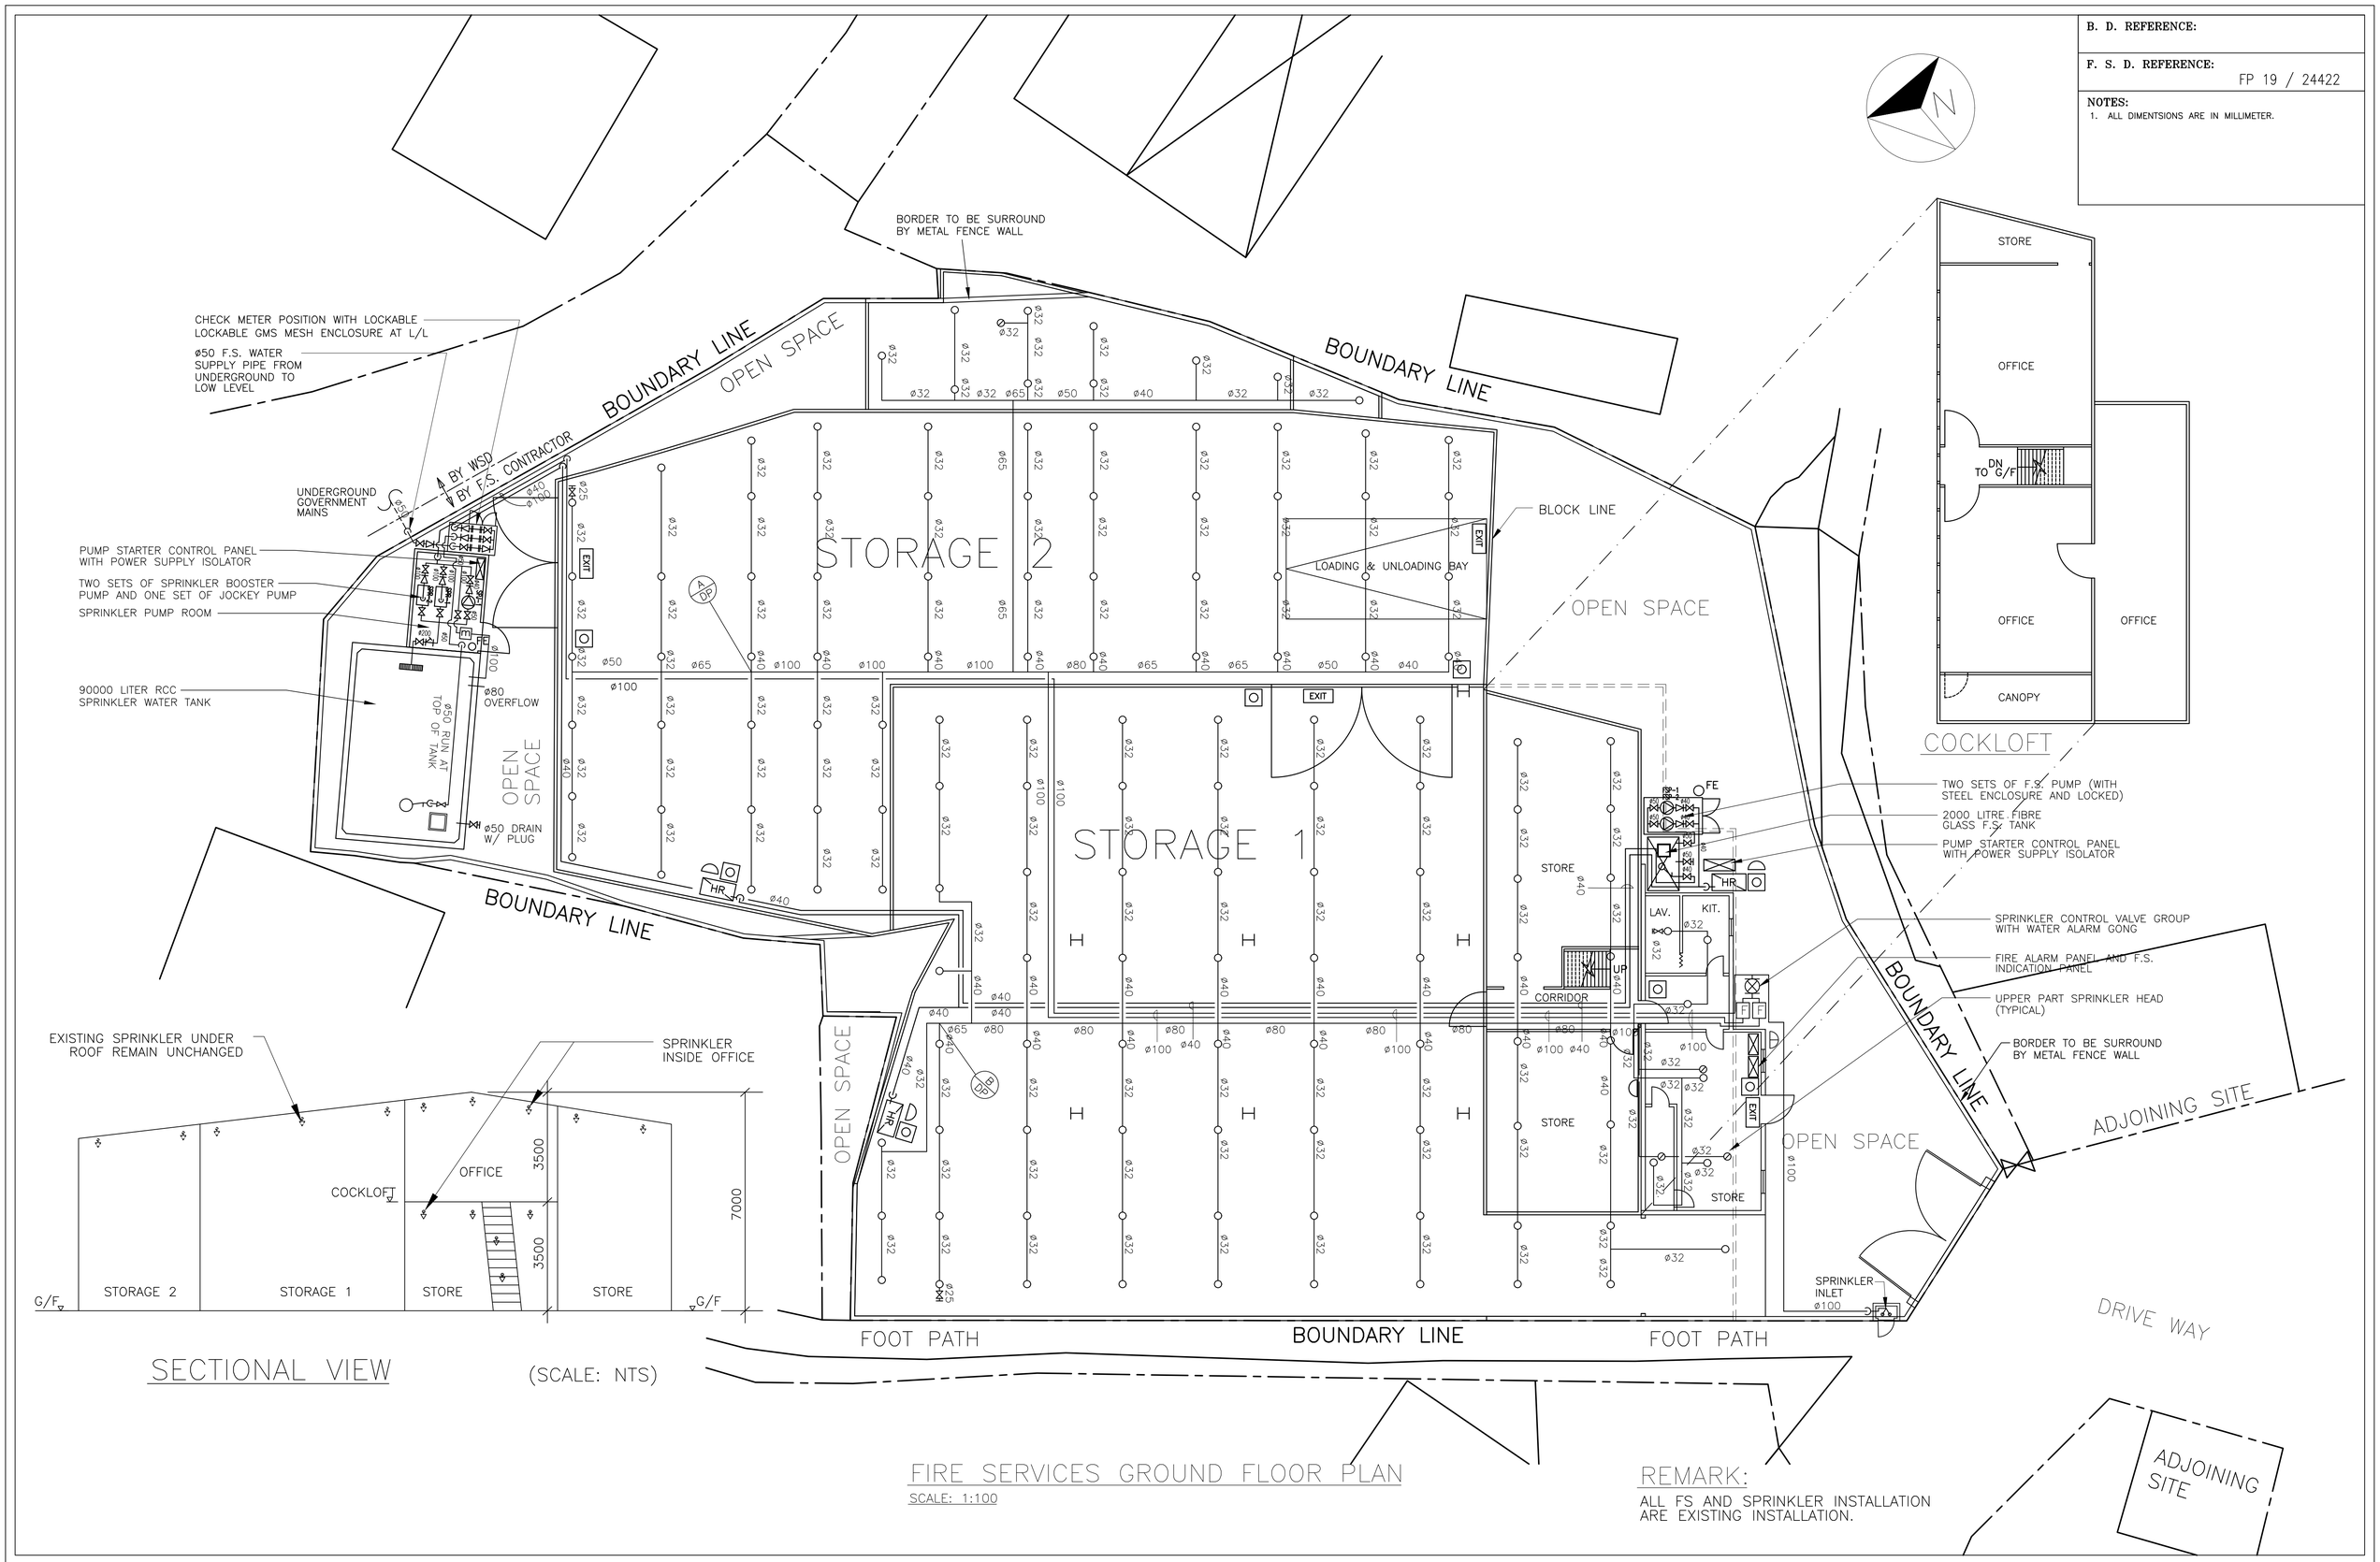

FS CONTRACTOR	CLIENT	PROJECT	TITLE
WING KAI ENG. CO. No. 8, 7/F., Kingsford Industrial Centre, 13 Wang Hoi Road, Kowloon Bay, Kln Tel:27561722 Fax:27951775		LOTS 1618 (PART), 1619 (PART) AND 1620 (PART) IN D.D.100 AND ADJOINING GOVERNMENT LAND, YING PUN HA TSUEN, KWU TUNG SOUTH, SHEUNG SHUI, N.T.	FIRE SERVICES GROUND LAYOUT PLAN

REV.	REVISION:	DATE:	BY:
0	REVISION	06/2026	

SCALE:	1:100 @A1	JOB NO.:	
DRAWN:	CAD		WK260627
CHECKED:		DRAWING NO.:	FS-2
DATE:	JUN 2026	REV.	0