Attachment 4

Location of Sceptic Tanks and Site Photos

Figure 3.1 Layout Plan

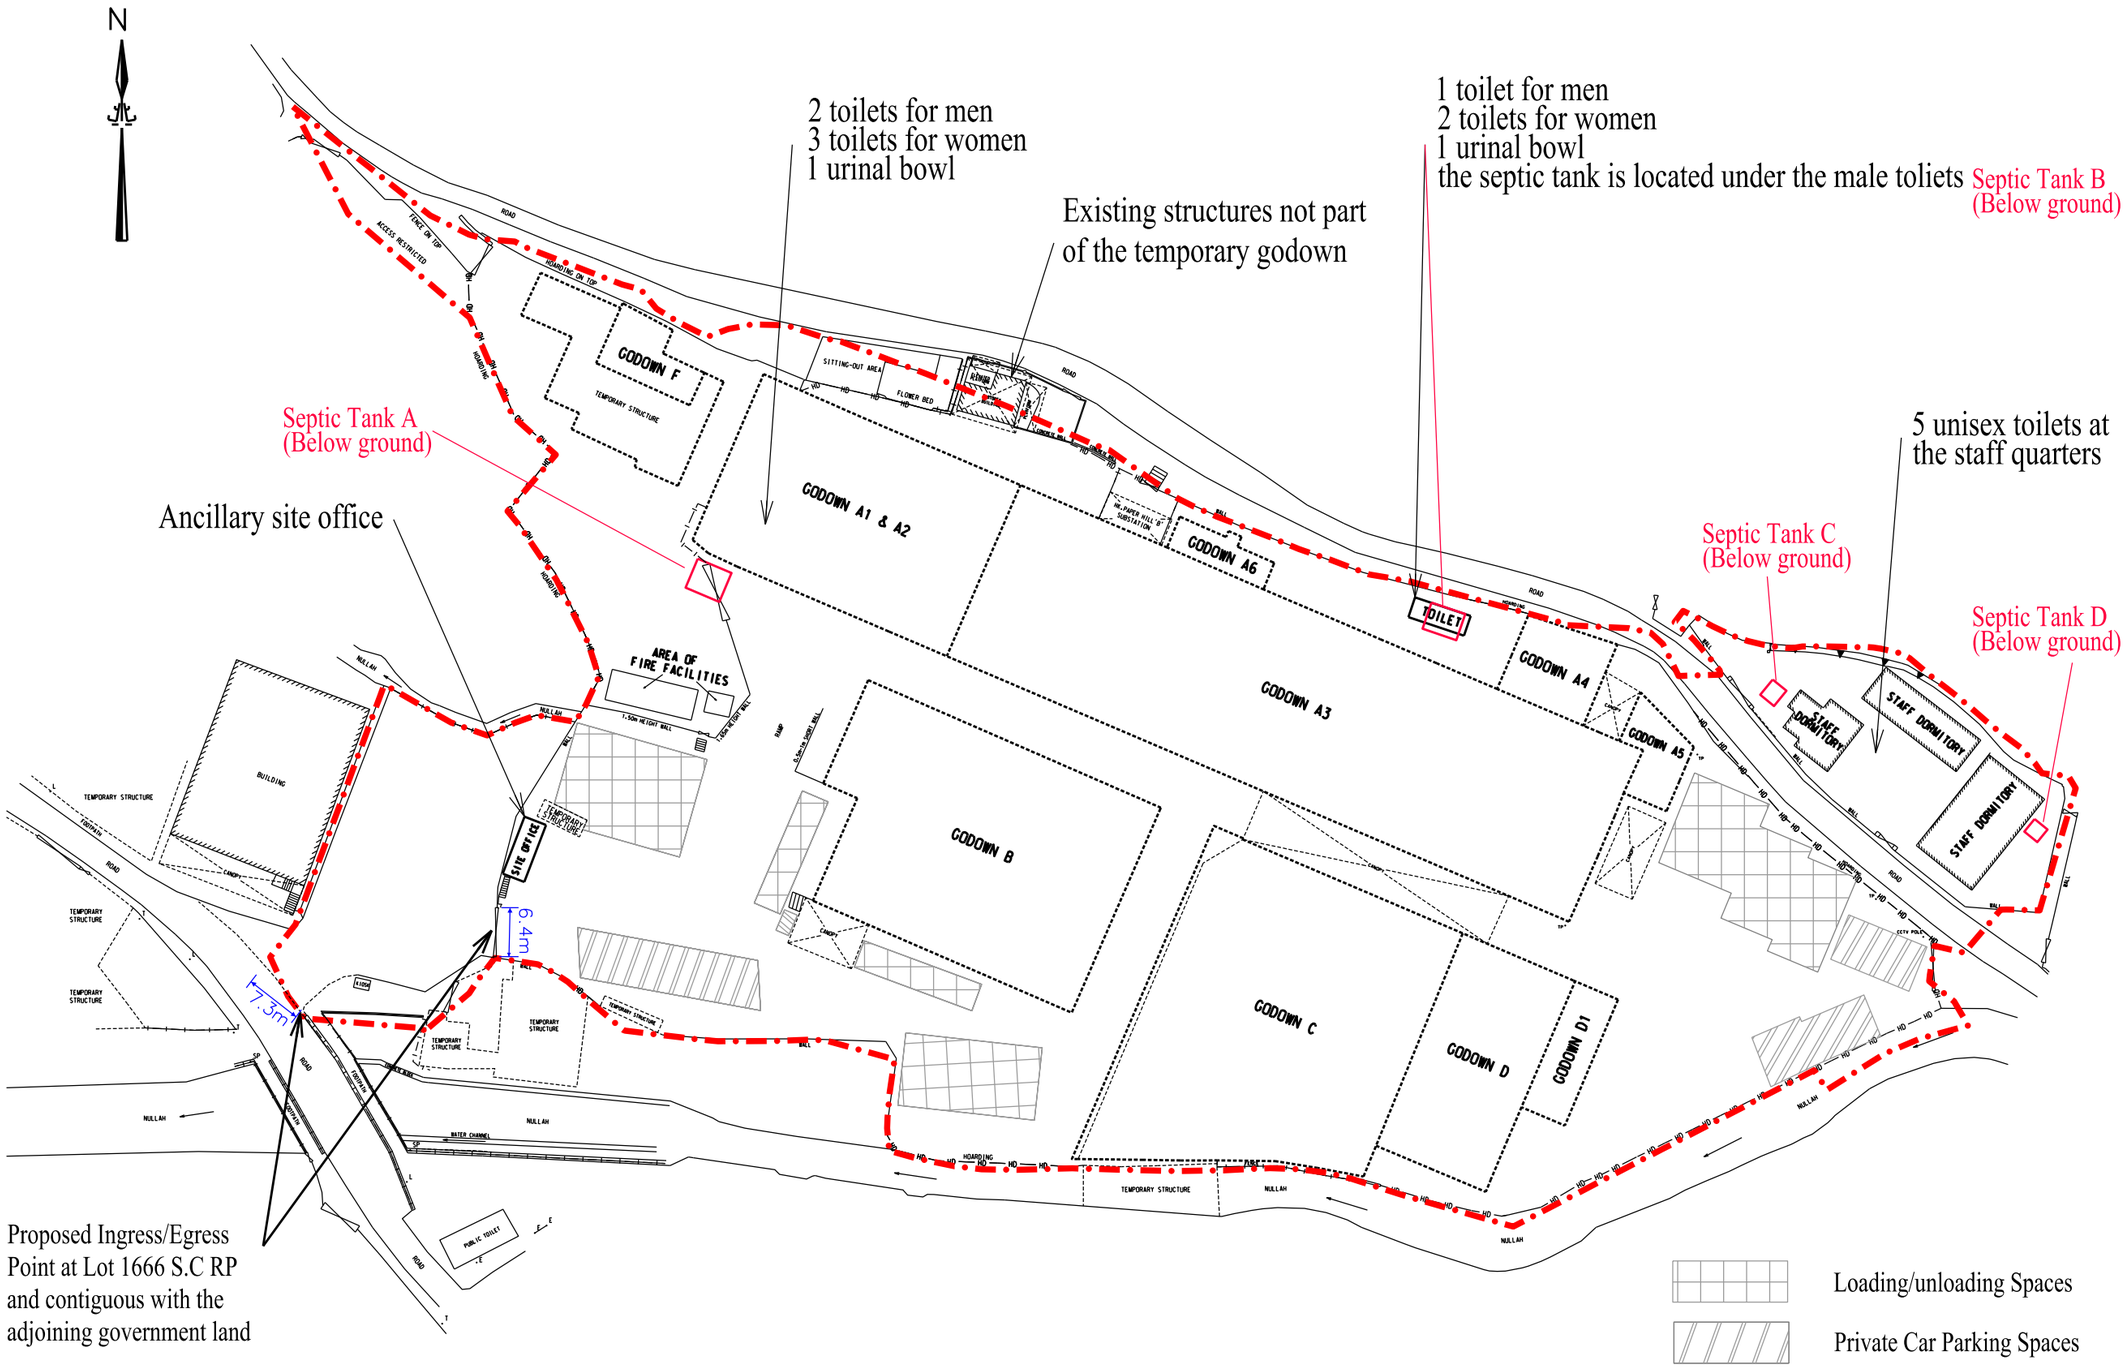

Note: The car parking spaces and loading/unloading spaces are for indication only.

Existing Layout of 25 private Lots in D.D.100 and the Adjoining Government Land in Ying Pun, Kwu Tung South

SCALE 1:800 AT A3

Date: 29 July 2026