
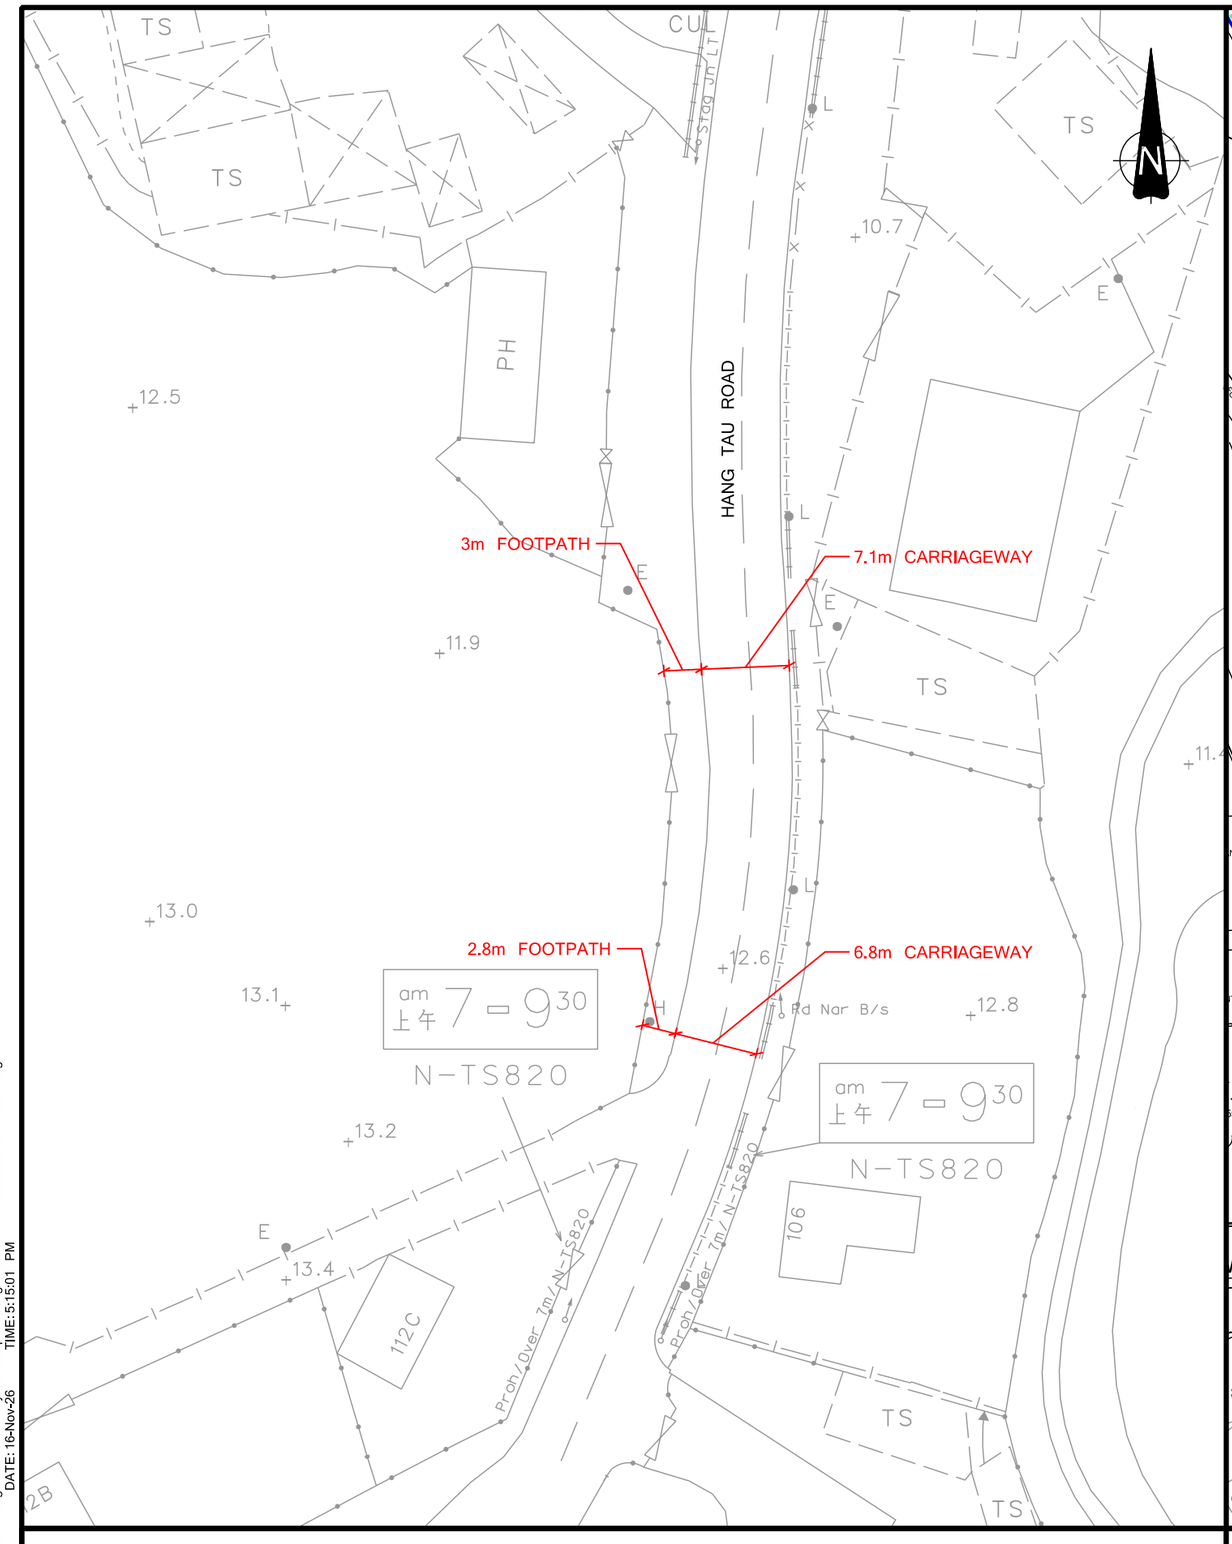


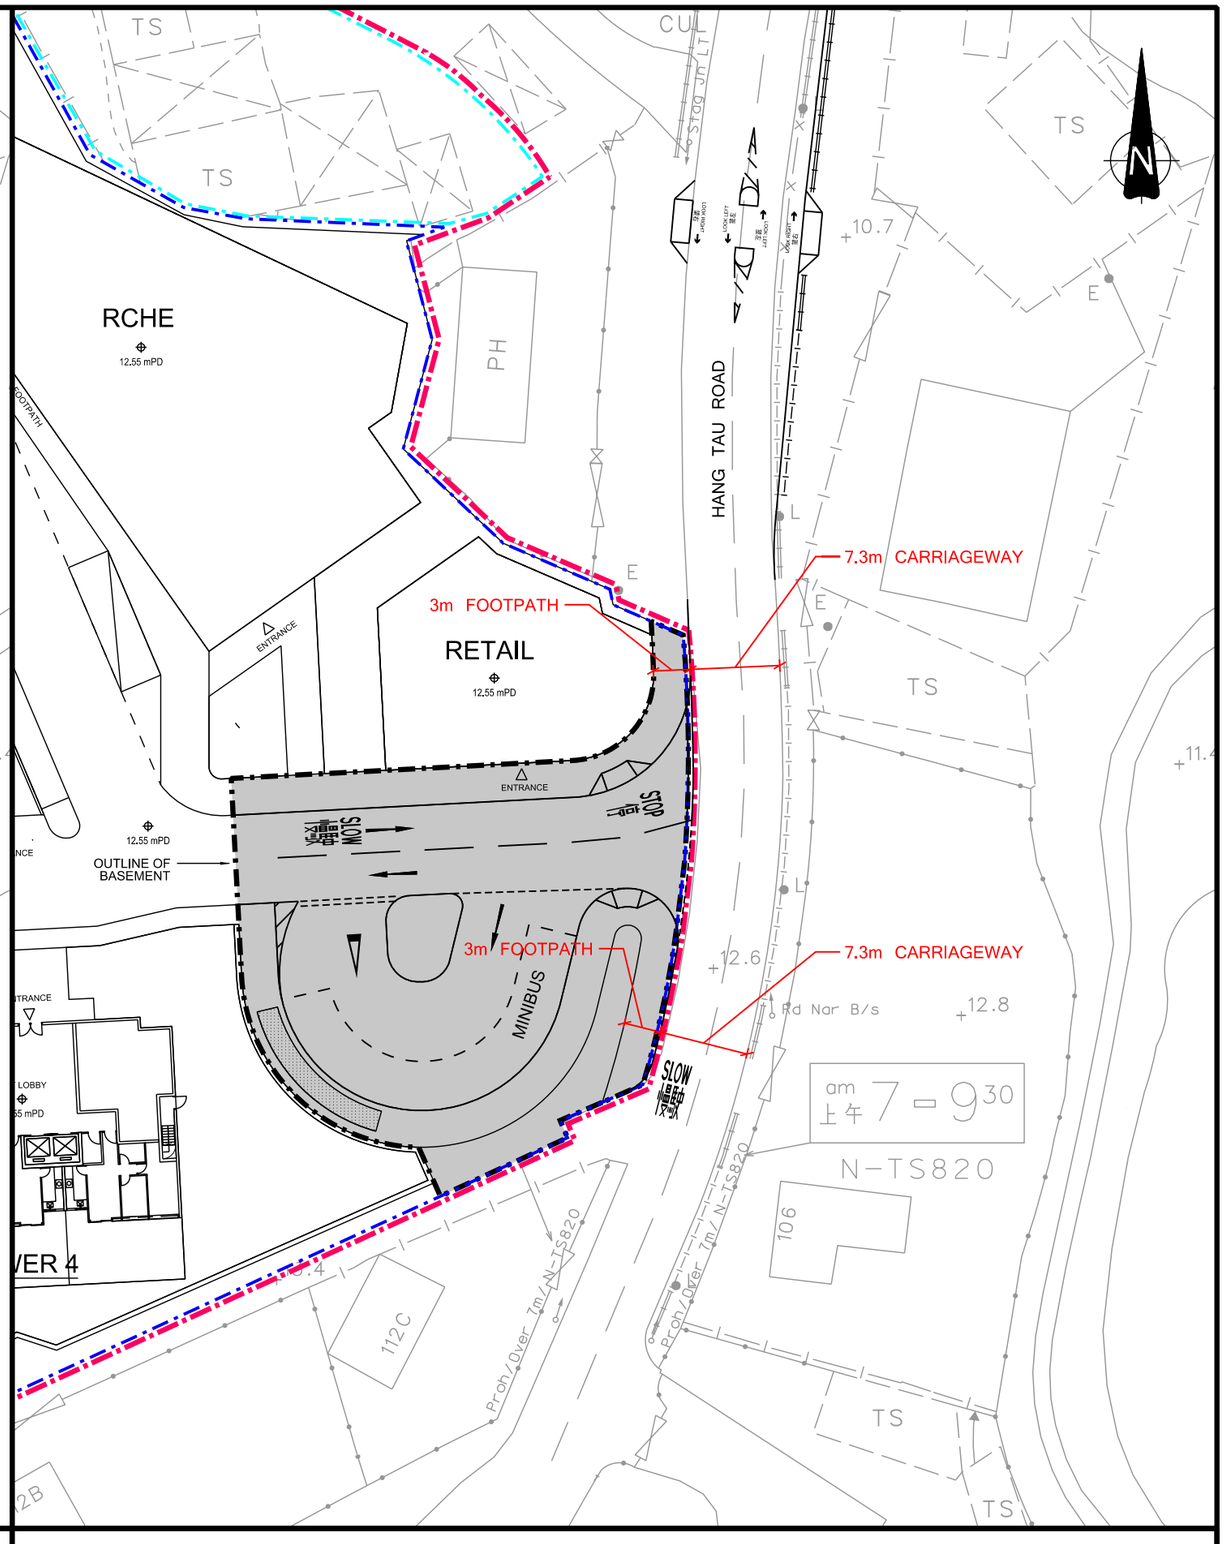

CURRENT SITUATION

PROPOSED ROAD WIDENING UNDER THE PROPOSED SCHEME (A/NE-KTS/581)

FILENAME: C:\Users\lkwong\OneDrive - SystraGroup\Working\20261116\CHK50808310\TIA3\SK1.dgn
PRINTED BY: lkwong
DATE: 16-Nov-26
TIME: 5:15:01 PM

Original Size : A3

RCHE

FOOTPATH

PARKING & LOADING / UNLOADING FOR RCHE

3m FOOTPATH

HANG TAU ROAD

MINIBUS

FOOTPATH

LOADING BAY (COMMERCIAL)

SHOPS

COMMERCIAL CAR PARK

3m FOOTPATH

7.3m CARRIAGEWAY

RCHE

12.55 mPD

RETAIL

12.55 mPD

ENTRANCE

OUTLINE OF BASEMENT

3m FOOTPATH

7.3m CARRIAGEWAY

MINIBUS

SLOW 慢

STOP 停

am 上午 7 - 9.30

N-TS820

Proh/Over 7m/N-TS820

PROPOSED ROAD WIDENING UNDER THE NOTIONAL SCHEME (Y/NE-KTS/13)

PROPOSED ROAD WIDENING UNDER THE PROPOSED SCHEME (A/NE-KTS/581)

FILENAME: C:\Users\lkwong\OneDrive - SystraGroup\Working\20261116\CHK50808310\TIA3\SK2.dgn
PRINTED BY: lkwong
DATE: 16-Nov-26
TIME: 5:12:36 PM

Original Size : A3