


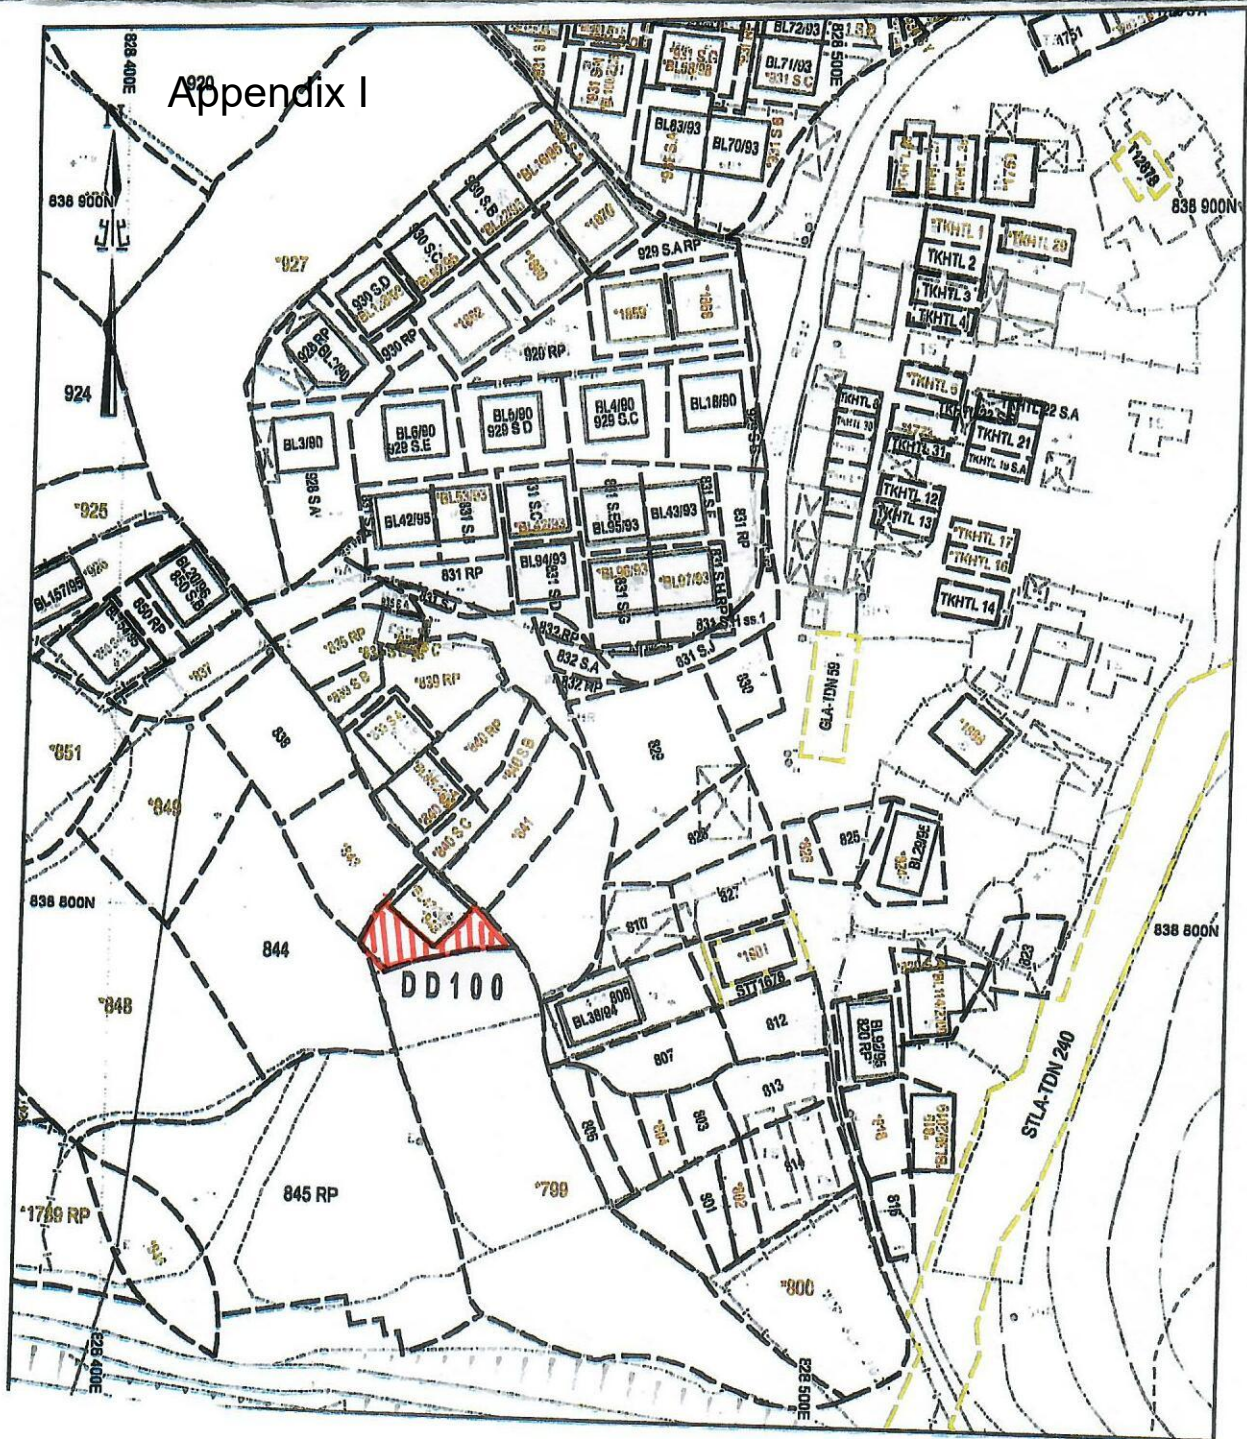


LEGEND



Application Site: Area : 104 sq. m (Not to Scale
For indicative Only)

Location: Lot 842 (part) in D.D. 100 , Hang Tau ,Kwu Tung South, Sheung Shui, N.t.

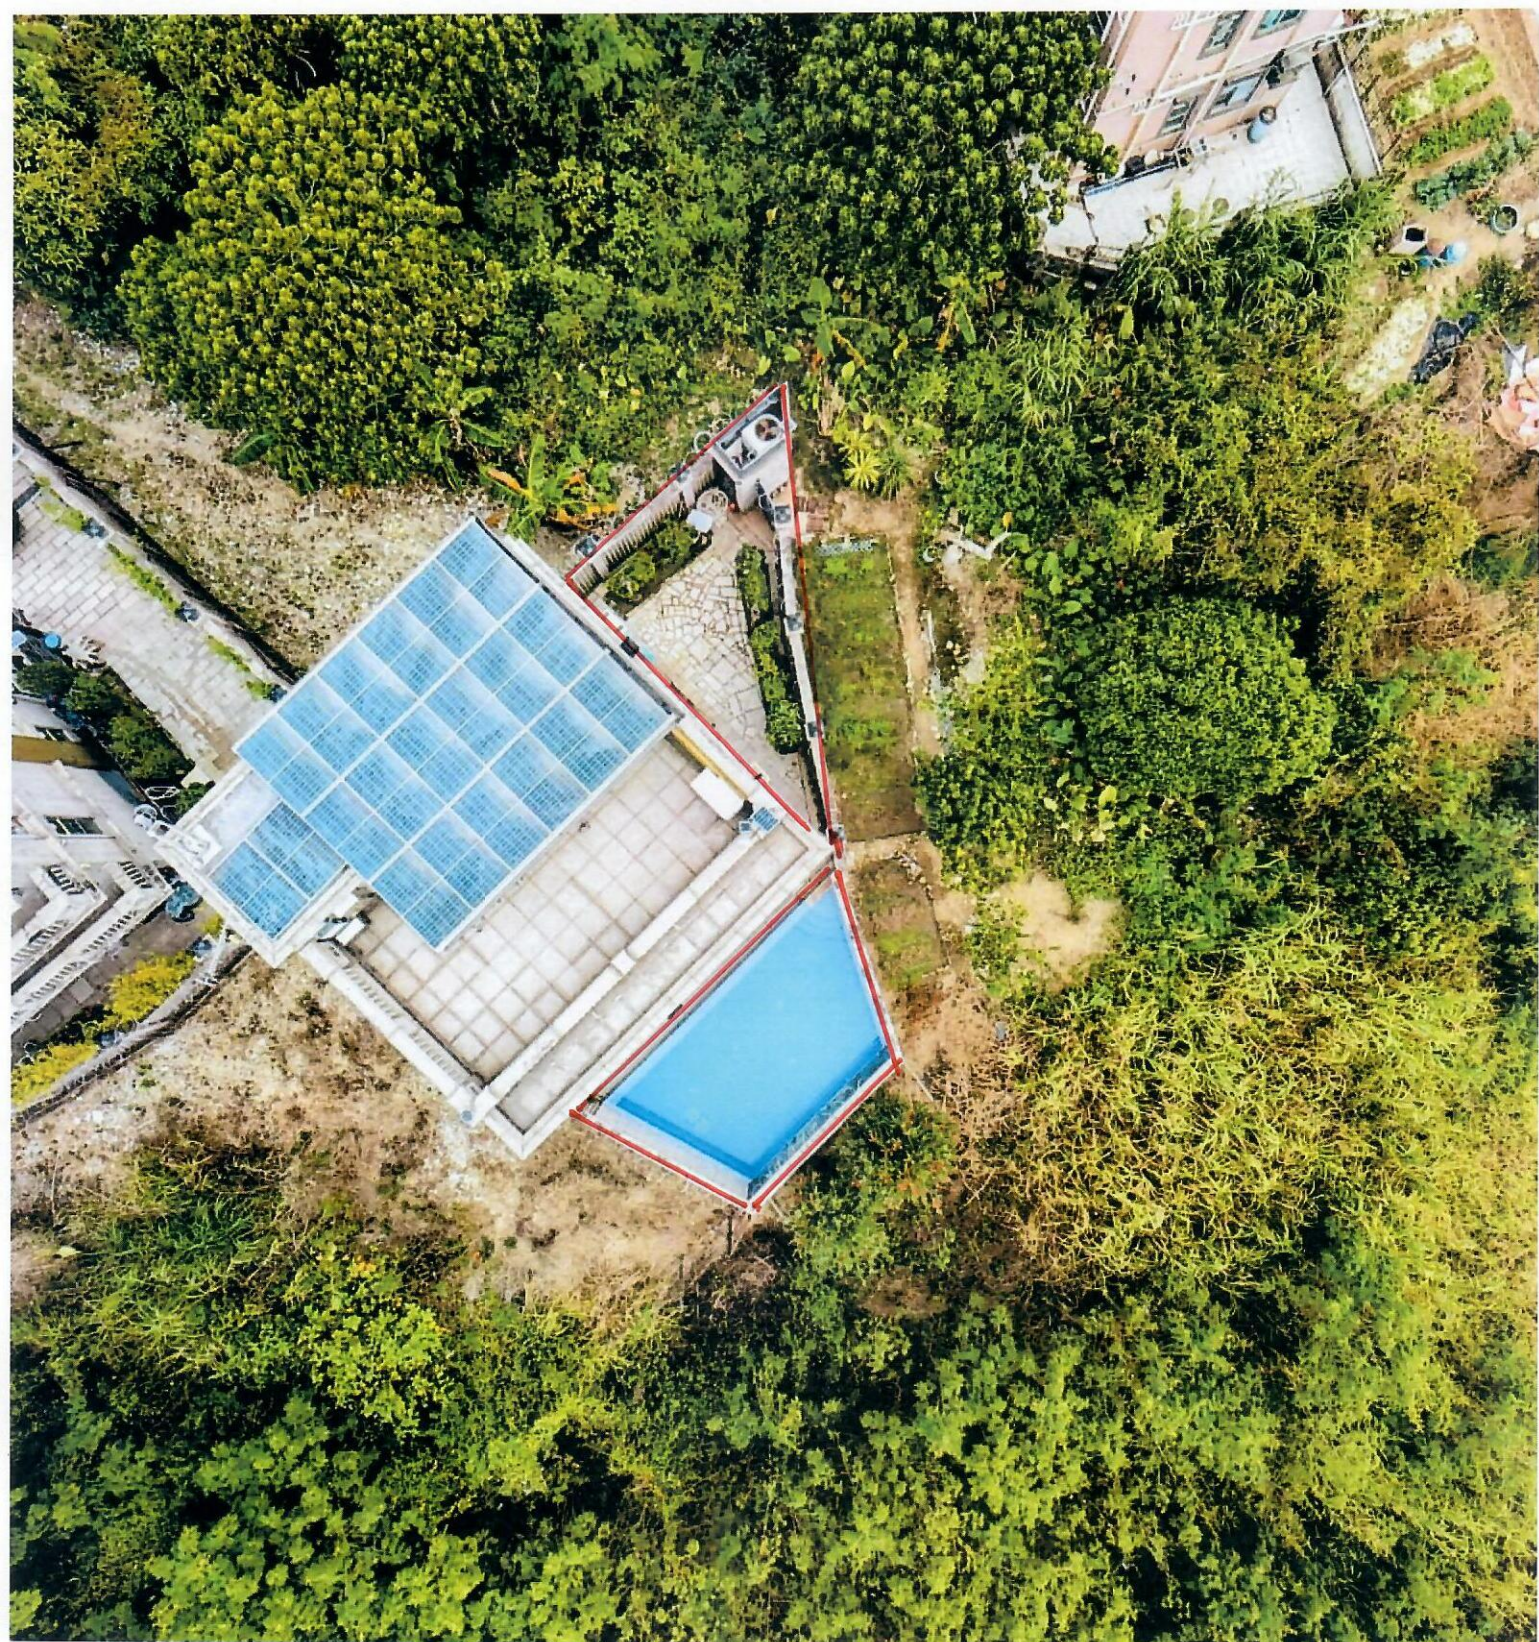


Appendix III-Aerial Photo 5 showing the current situation of the Application Site

LEGEND




Application Site



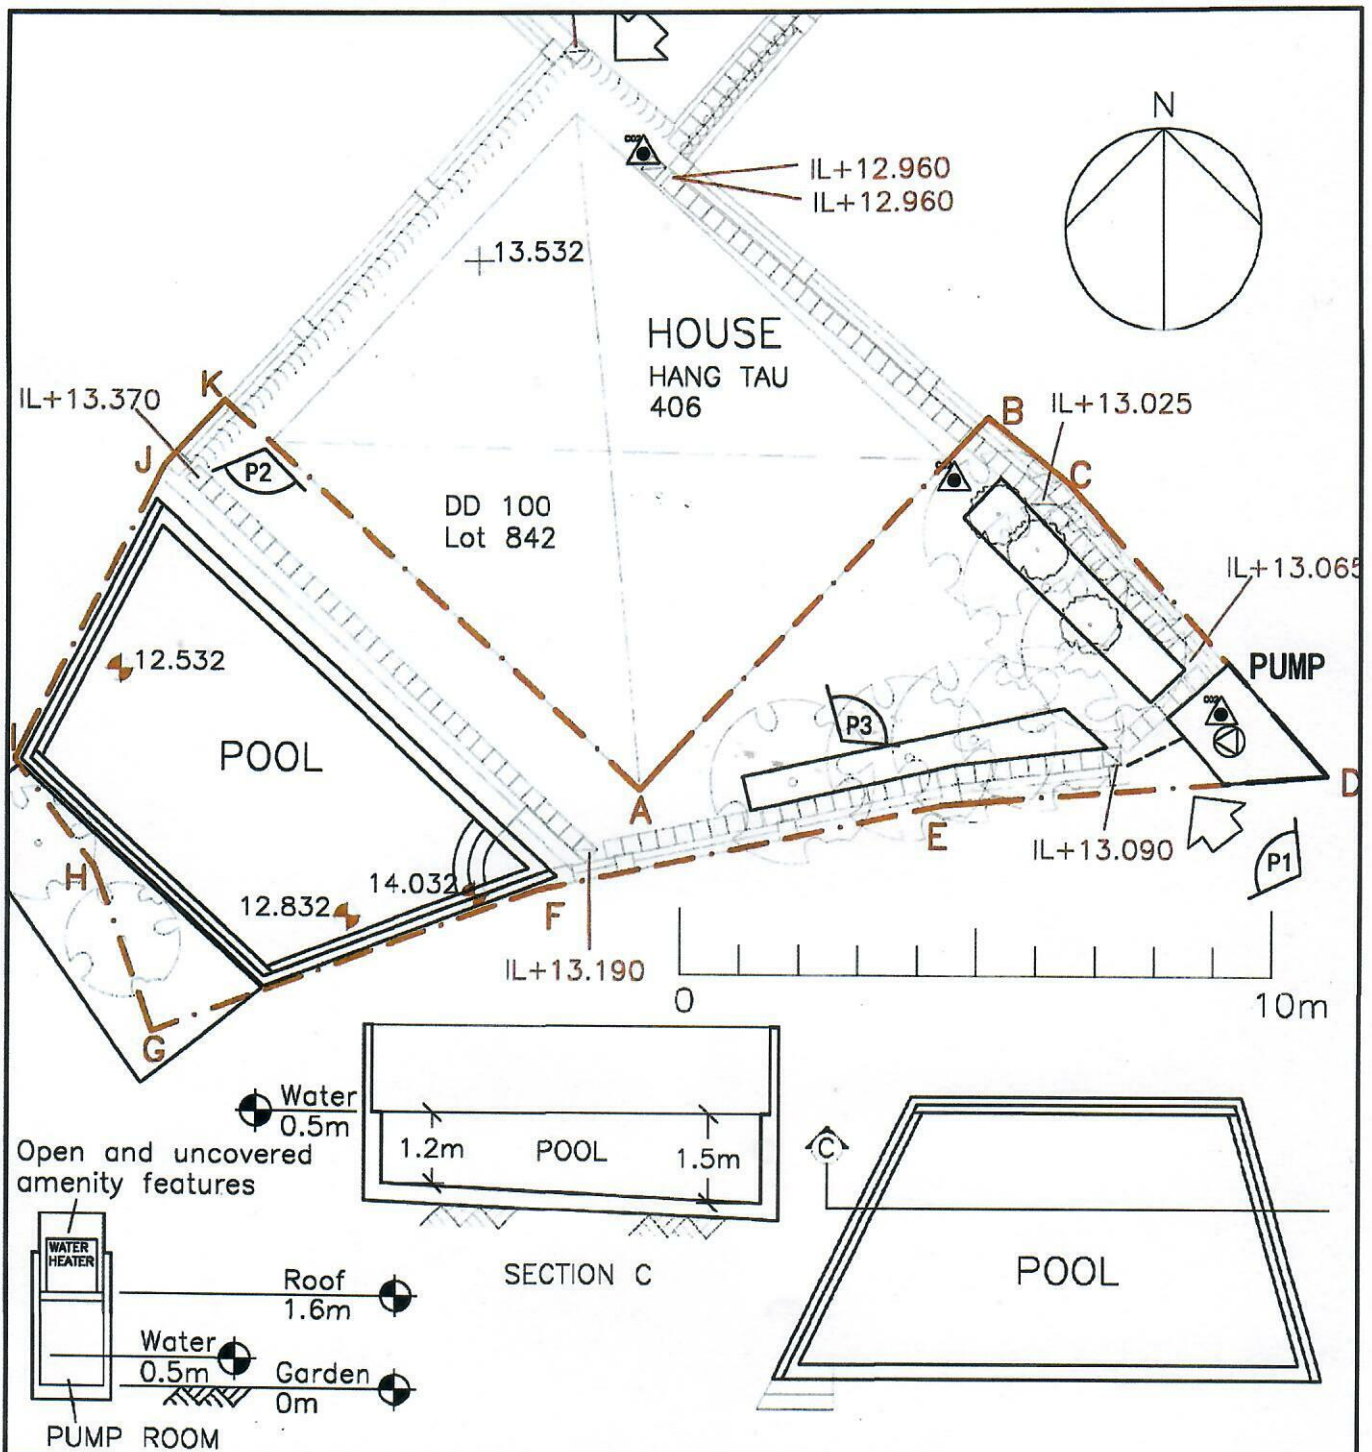

LEGEND (Scale 1:200@A4)

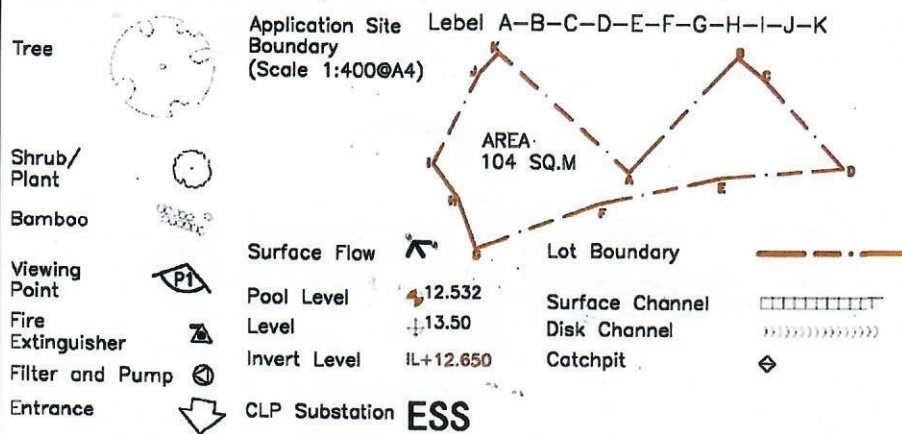

Appendix V

Proposed Temporary Private Swimming Pool and Private Garden for a Period of 3 Years at Lot 842 (Part) in DD 100 Hang Tau, Kwu Tung South, Sheung Shui, N.T.

Swimming Pool & Pump Room Structural Plan (Not to Scale)

Date: Sept., 2026