


[illegible]

Location Plan for Lot 840 S.B, 840 S.C & 840 RP in DD 100
(Extract from Lot Index Plan No. ags_S00000154074_0001 of Land Information Centre)

Appendix II-Plan showing the Locations of Swimming Pool, Pump Room & Garden

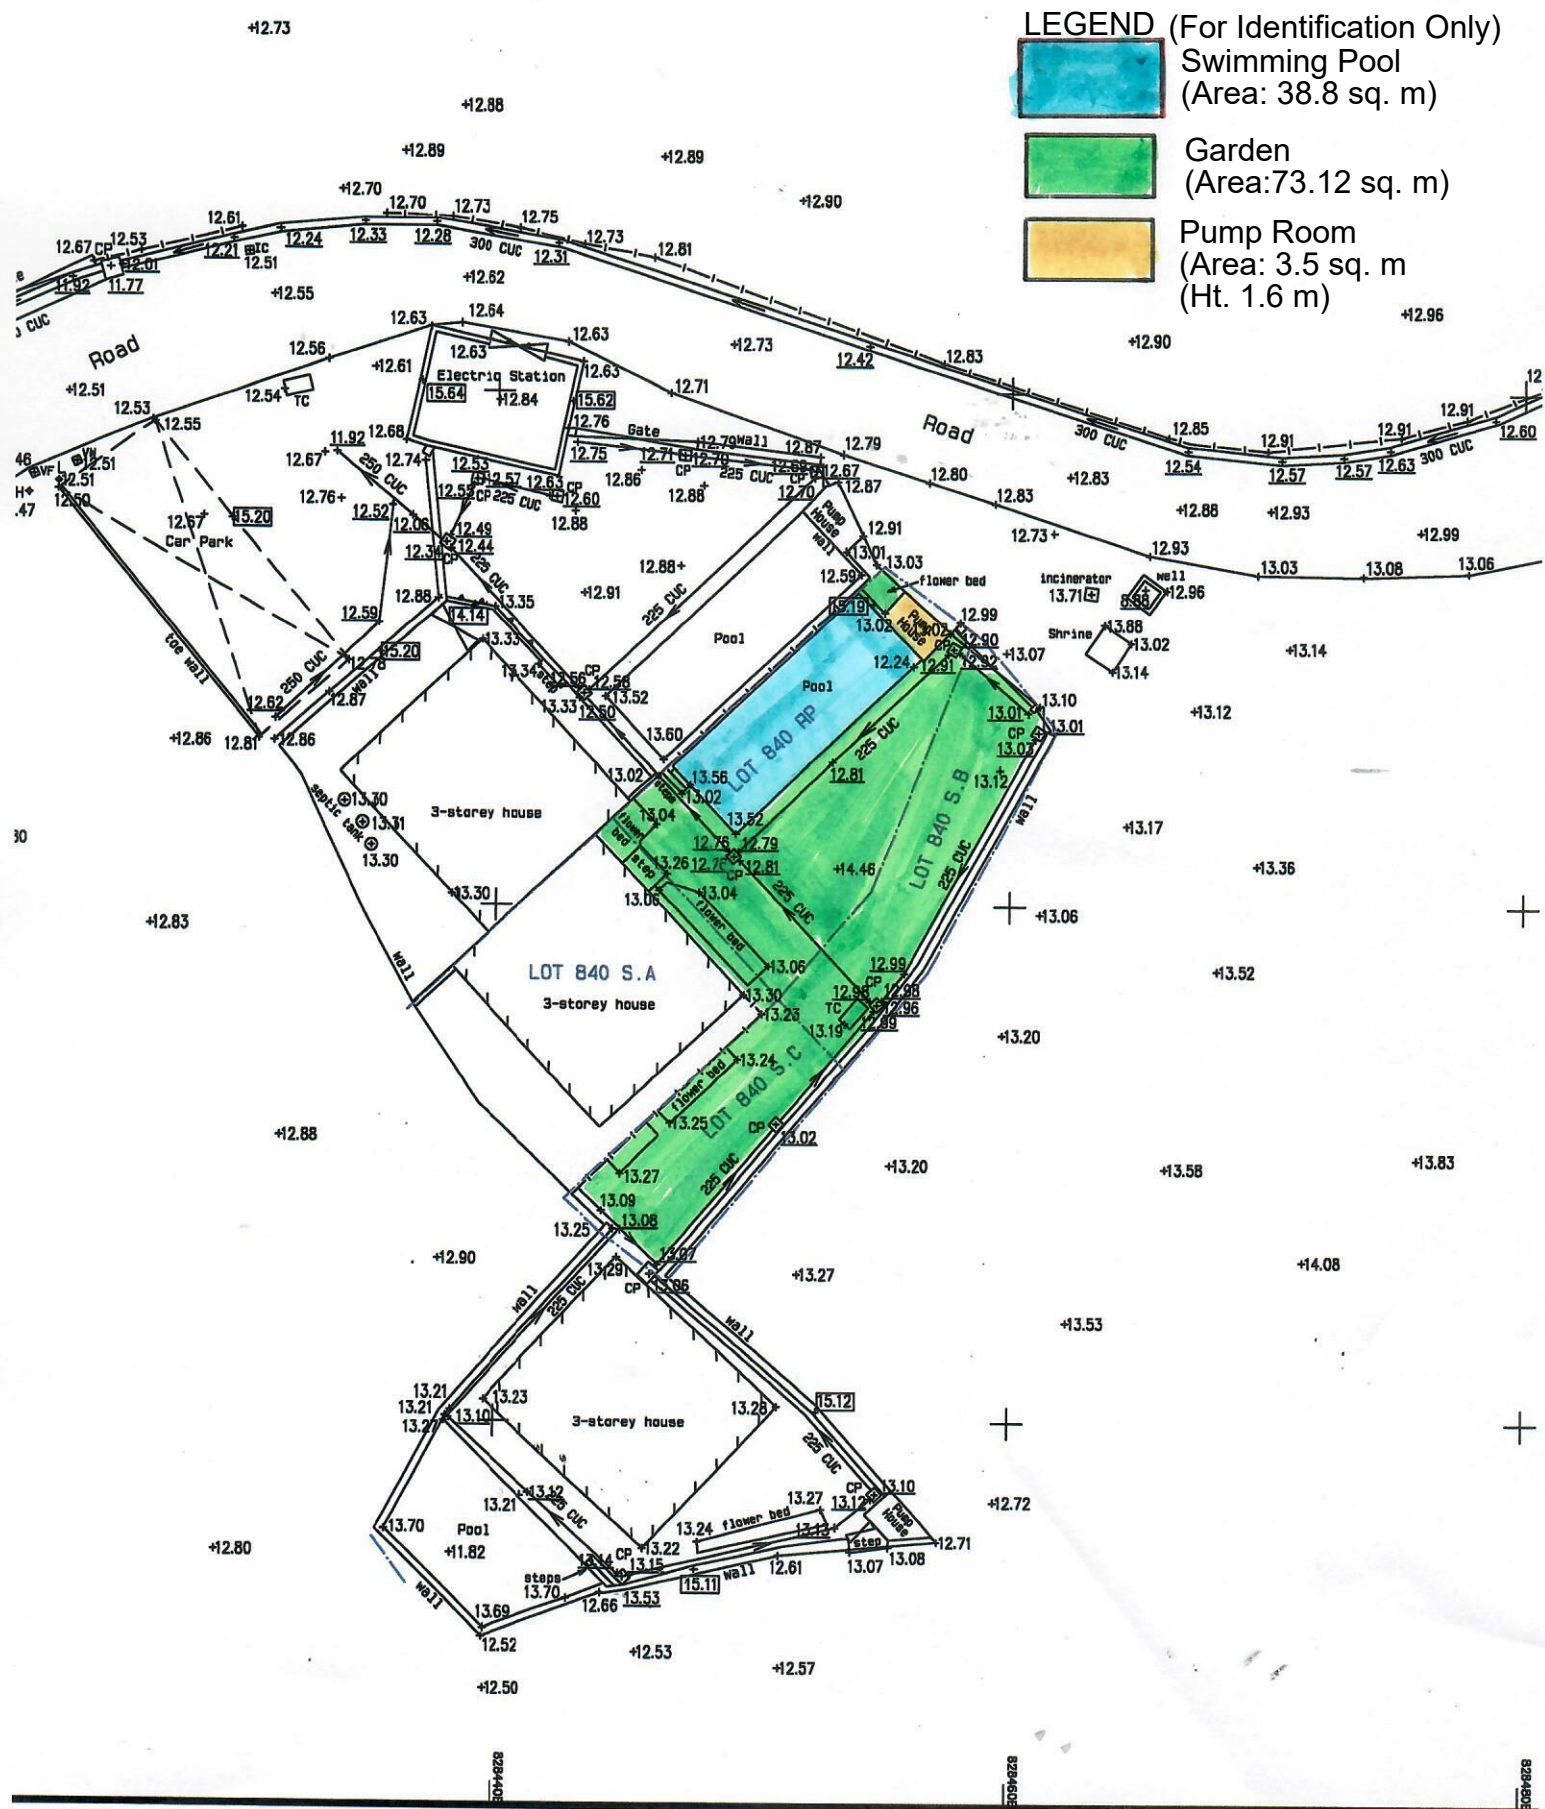


Appendix III




LEGEND



Application Site-Lot Nos. 840 S.B, 840 S.C & 840 RP in DD 100

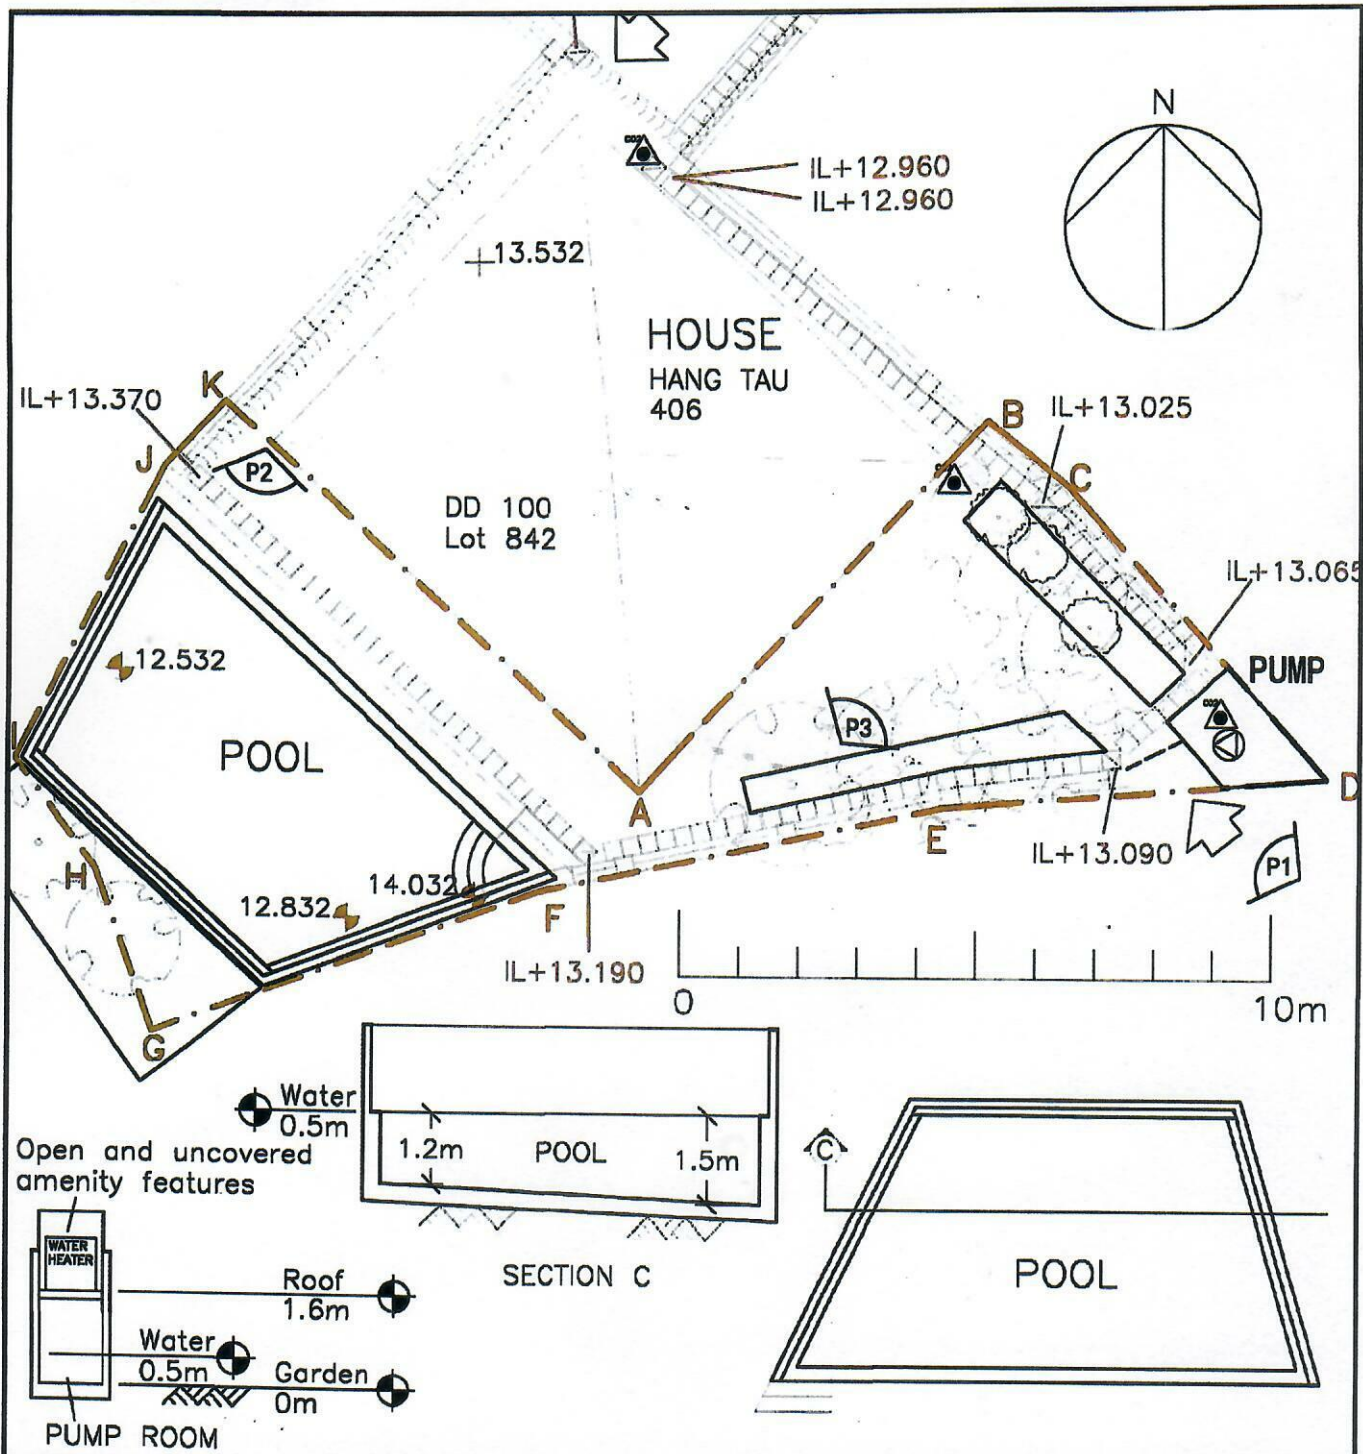

LEGEND (Scale 1:200@A4)

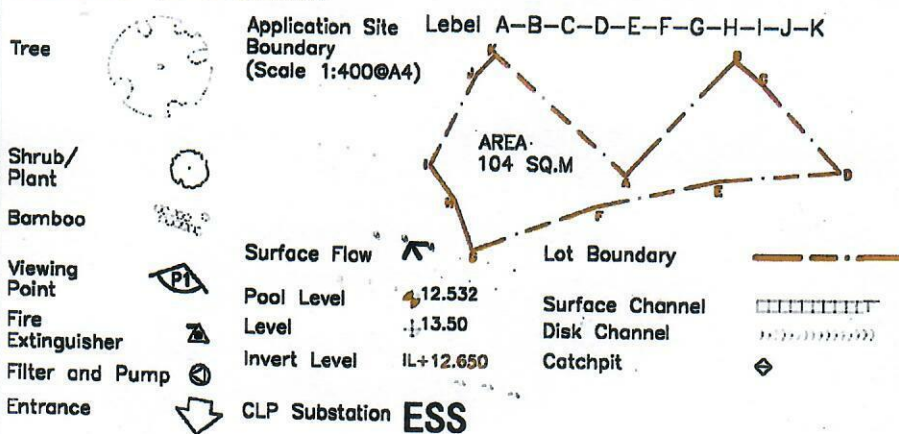

Appendix V

Application for Temporary Private Swimming Pool and Private Garden for a period of 3 Years at Lot 840 S.C, 840 S.B & 840 RP in DD 100 Hang Tau, Kwu Tung South, Sheung Shui, N.T.

For Identification Only

Date: September, 2026

Appendix VI

Plan Showing the Access to and from the Application Site

Application for Temporary Private Swimming Pool and Private Garden for a Period of 3 Years at Lot 840 S.B, 840 S.C and 840 RP in DD 100

