

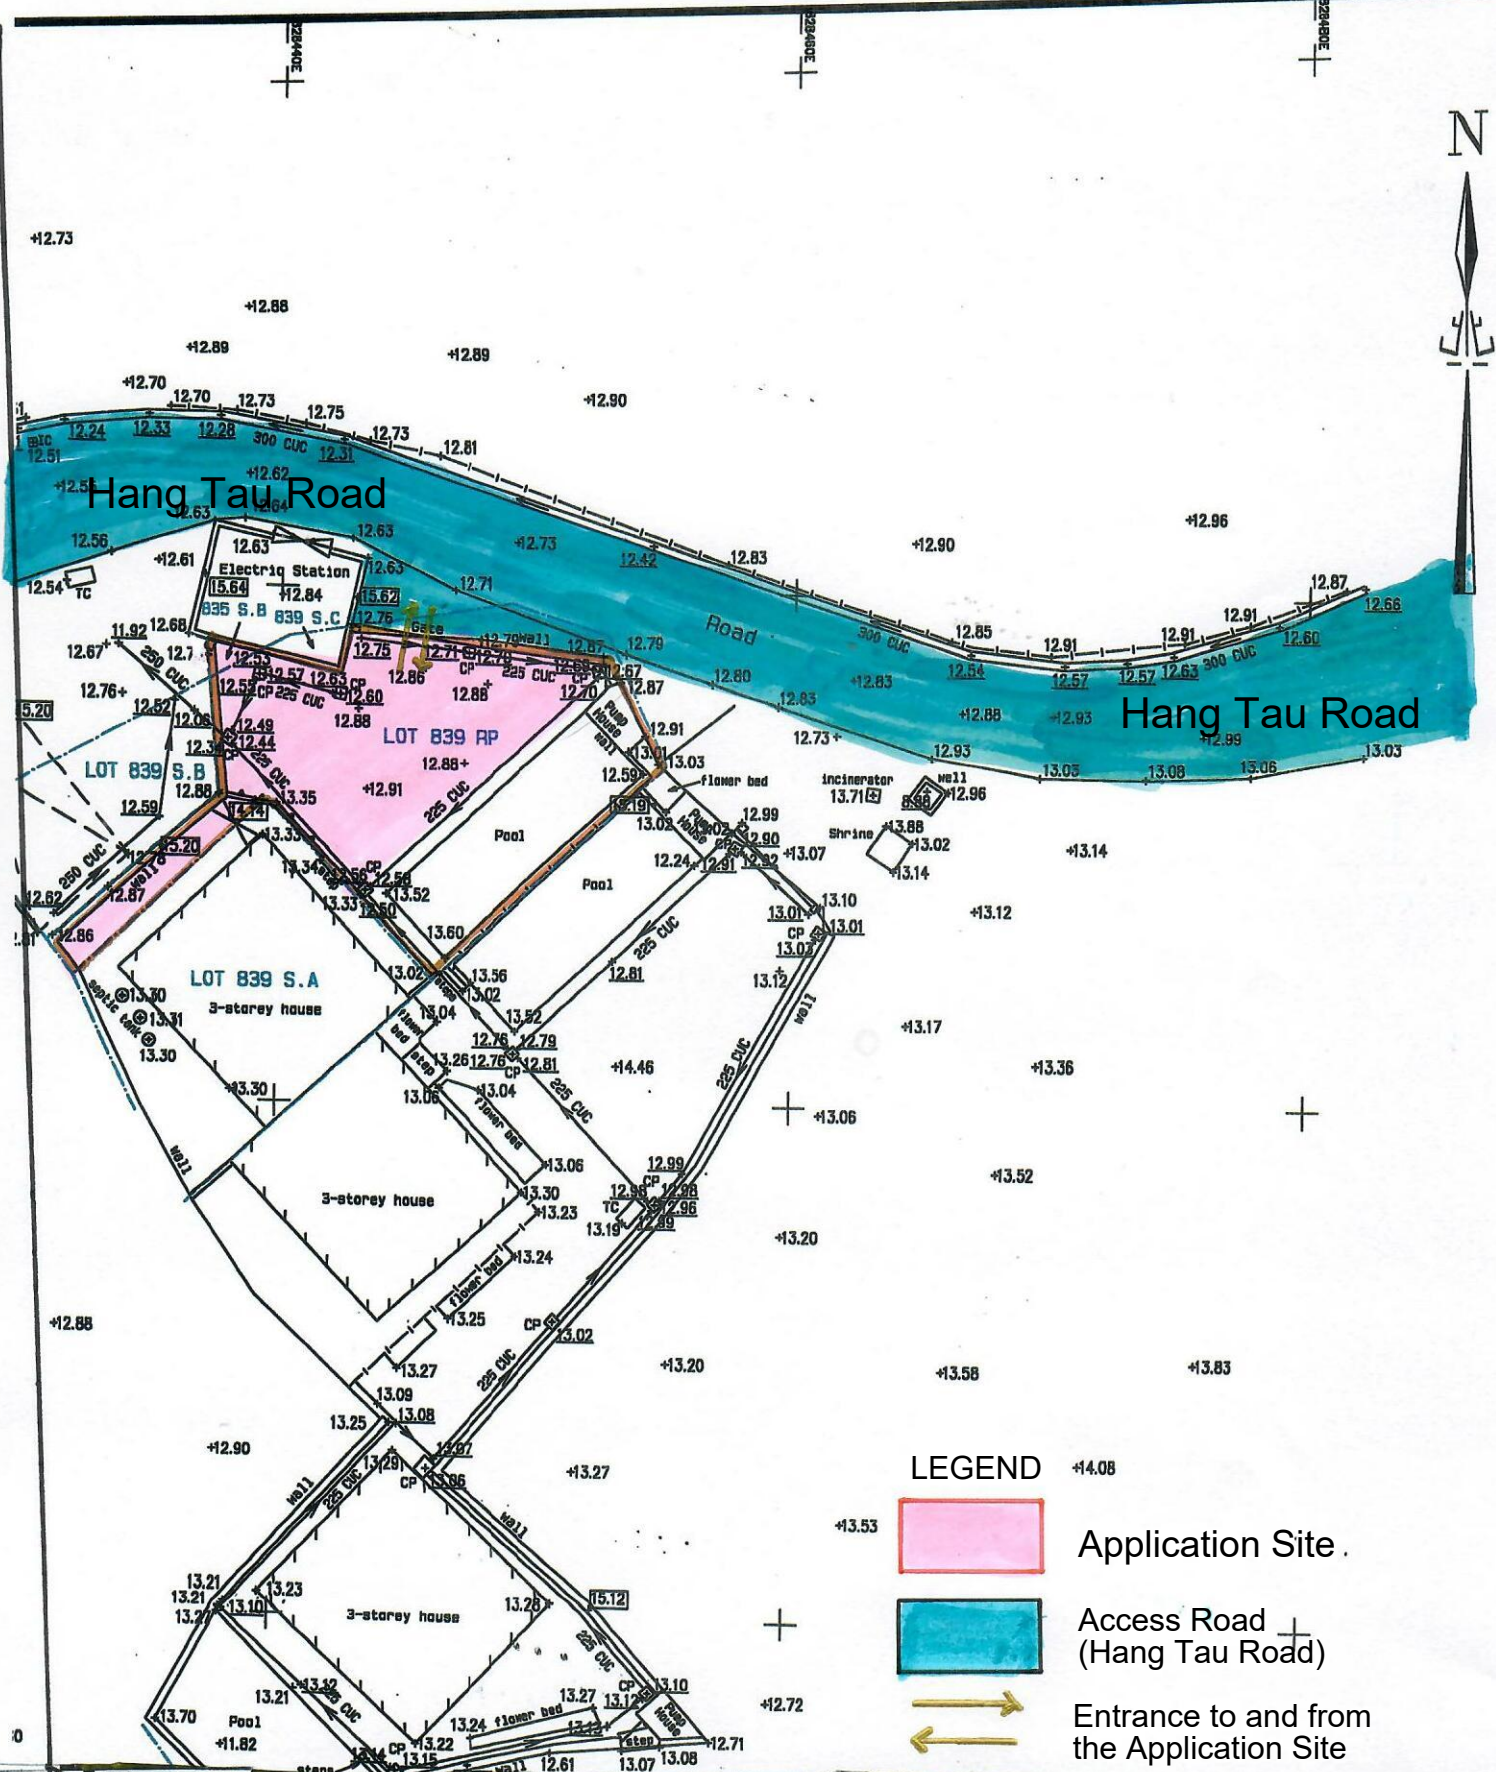


Figure-02


Plan Showing the Access to and from the Application Site

Date: Sept., 2026


S.16 Planning Application for Proposed Temporary Private Swimming Pool and Private Garden for a Period of 3 Years at Lot 835 S.B and 839 (Part) in DD100 Hang Tau, Kwu Tung South, Sheung Shui, New Territories

Scale: 1:200

MC Man Chi Consultants And Construction Limited

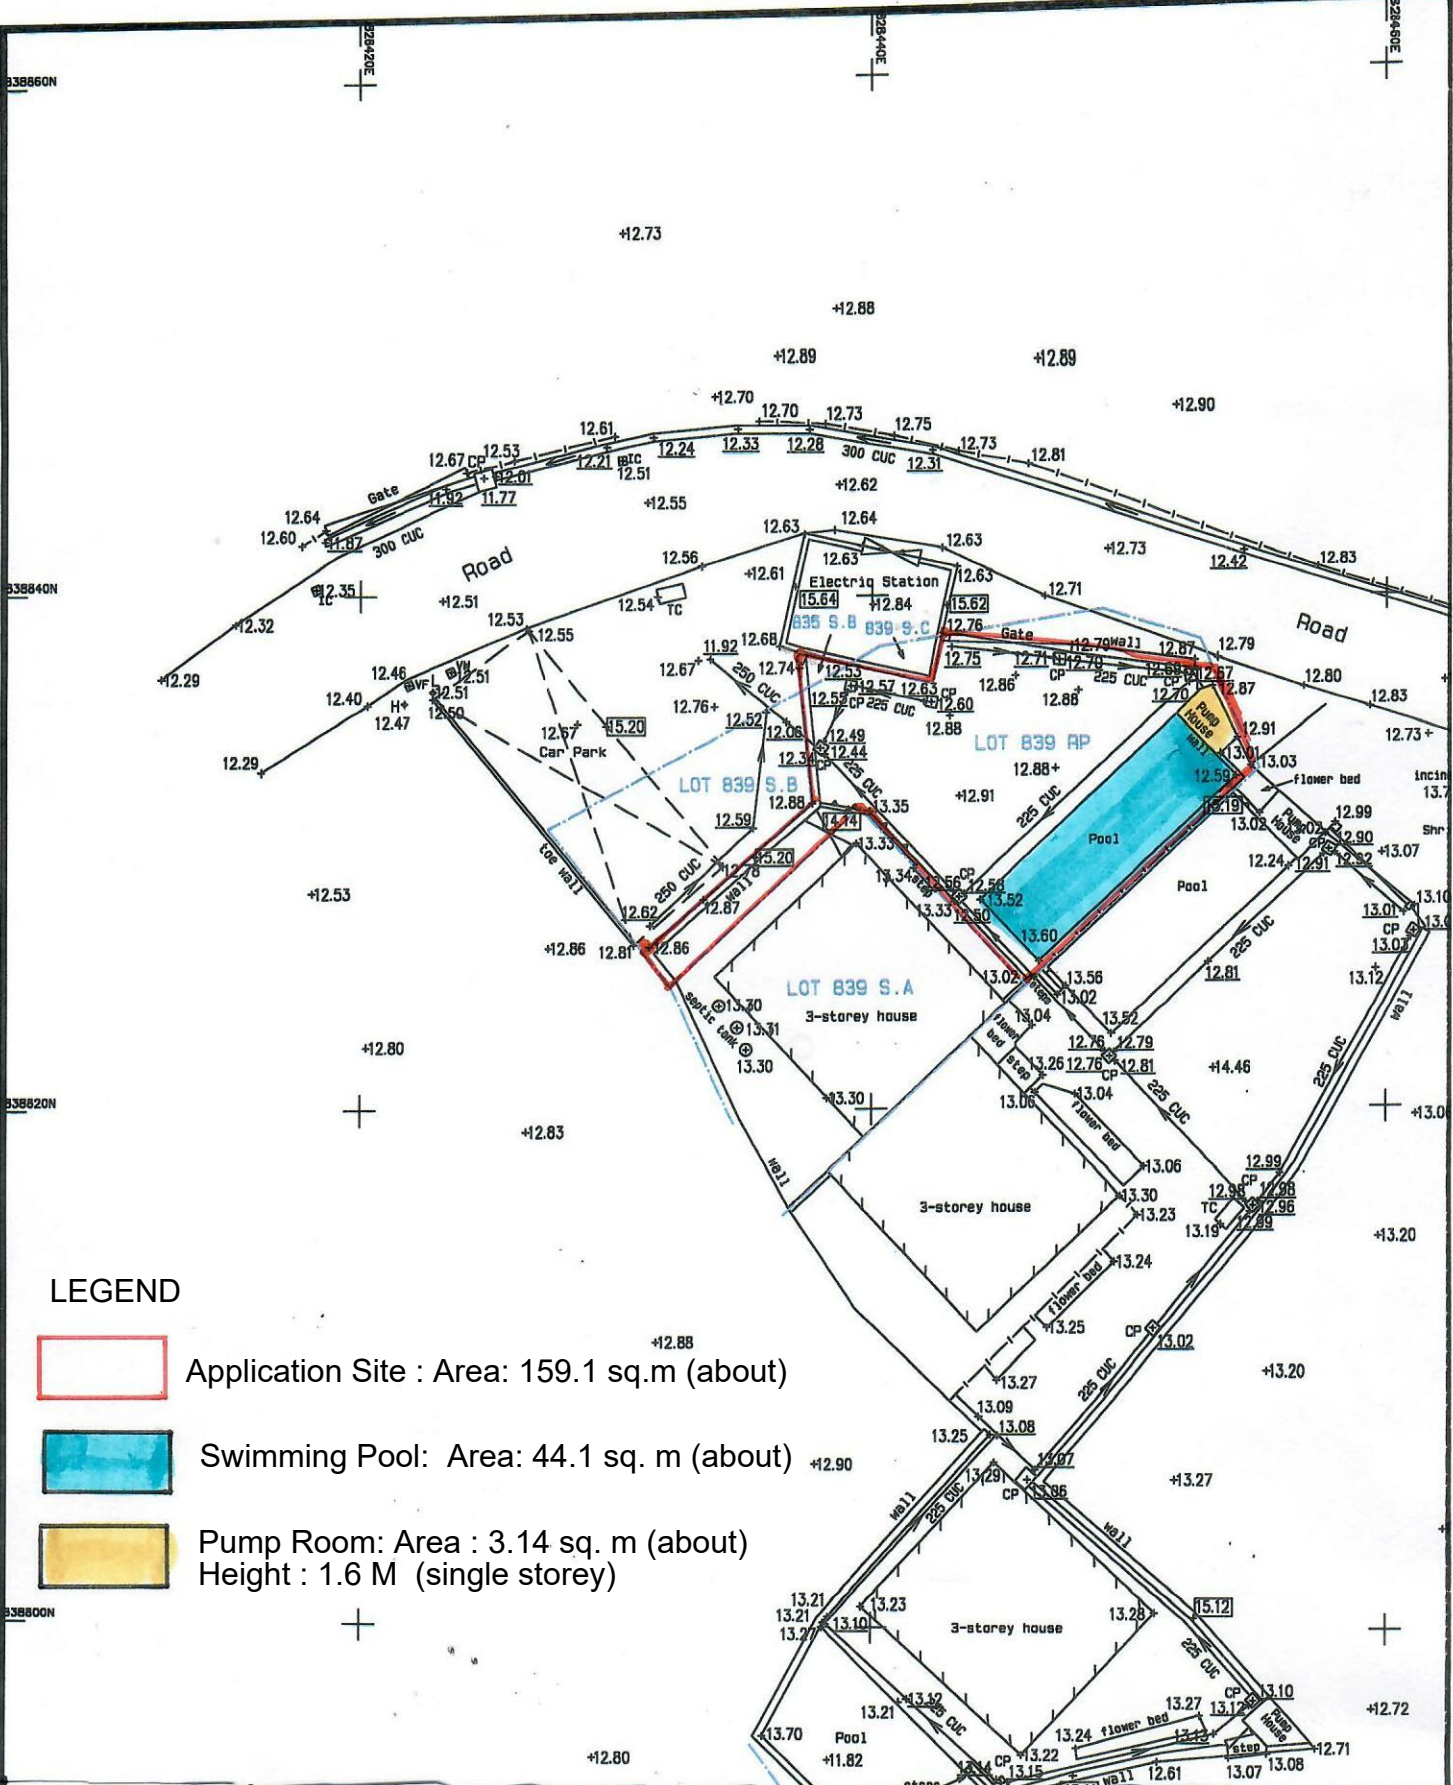

LEGEND

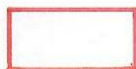

Application Site : Area: 159.1 sq.m (about)



Swimming Pool: Area: 44.1 sq. m (about)



Pump Room: Area : 3.14 sq. m (about)
Height : 1.6 M (single storey)

Figure-03
Plan Showing
the location of
the Swimming
Pool & Pump
Room

S.16 Application for Temporary
Private Swimming Pool and
Private Garden for a Period of
3 Years at Lot 835 S.B & 839 RP
in DD 100 , Hang Tau, Kwu Tung
South, Sheung Shui, N. T.

Scale: 1:200

Date : Sept., 2026



LEGEND



Application Site

S.16 Application for Proposed Private Swimming Pool and Private Garden for a Period of 3 Years at Lot 835 S.B & 839 RP in DD 100 HanTau , Kwu Tung South, Sheung Shui, N.T.

Figure-04

Aerial Photo showing the current situation of the Application Site

Date: September, 2026

MC Man Chi
Consultants And Construction Limited