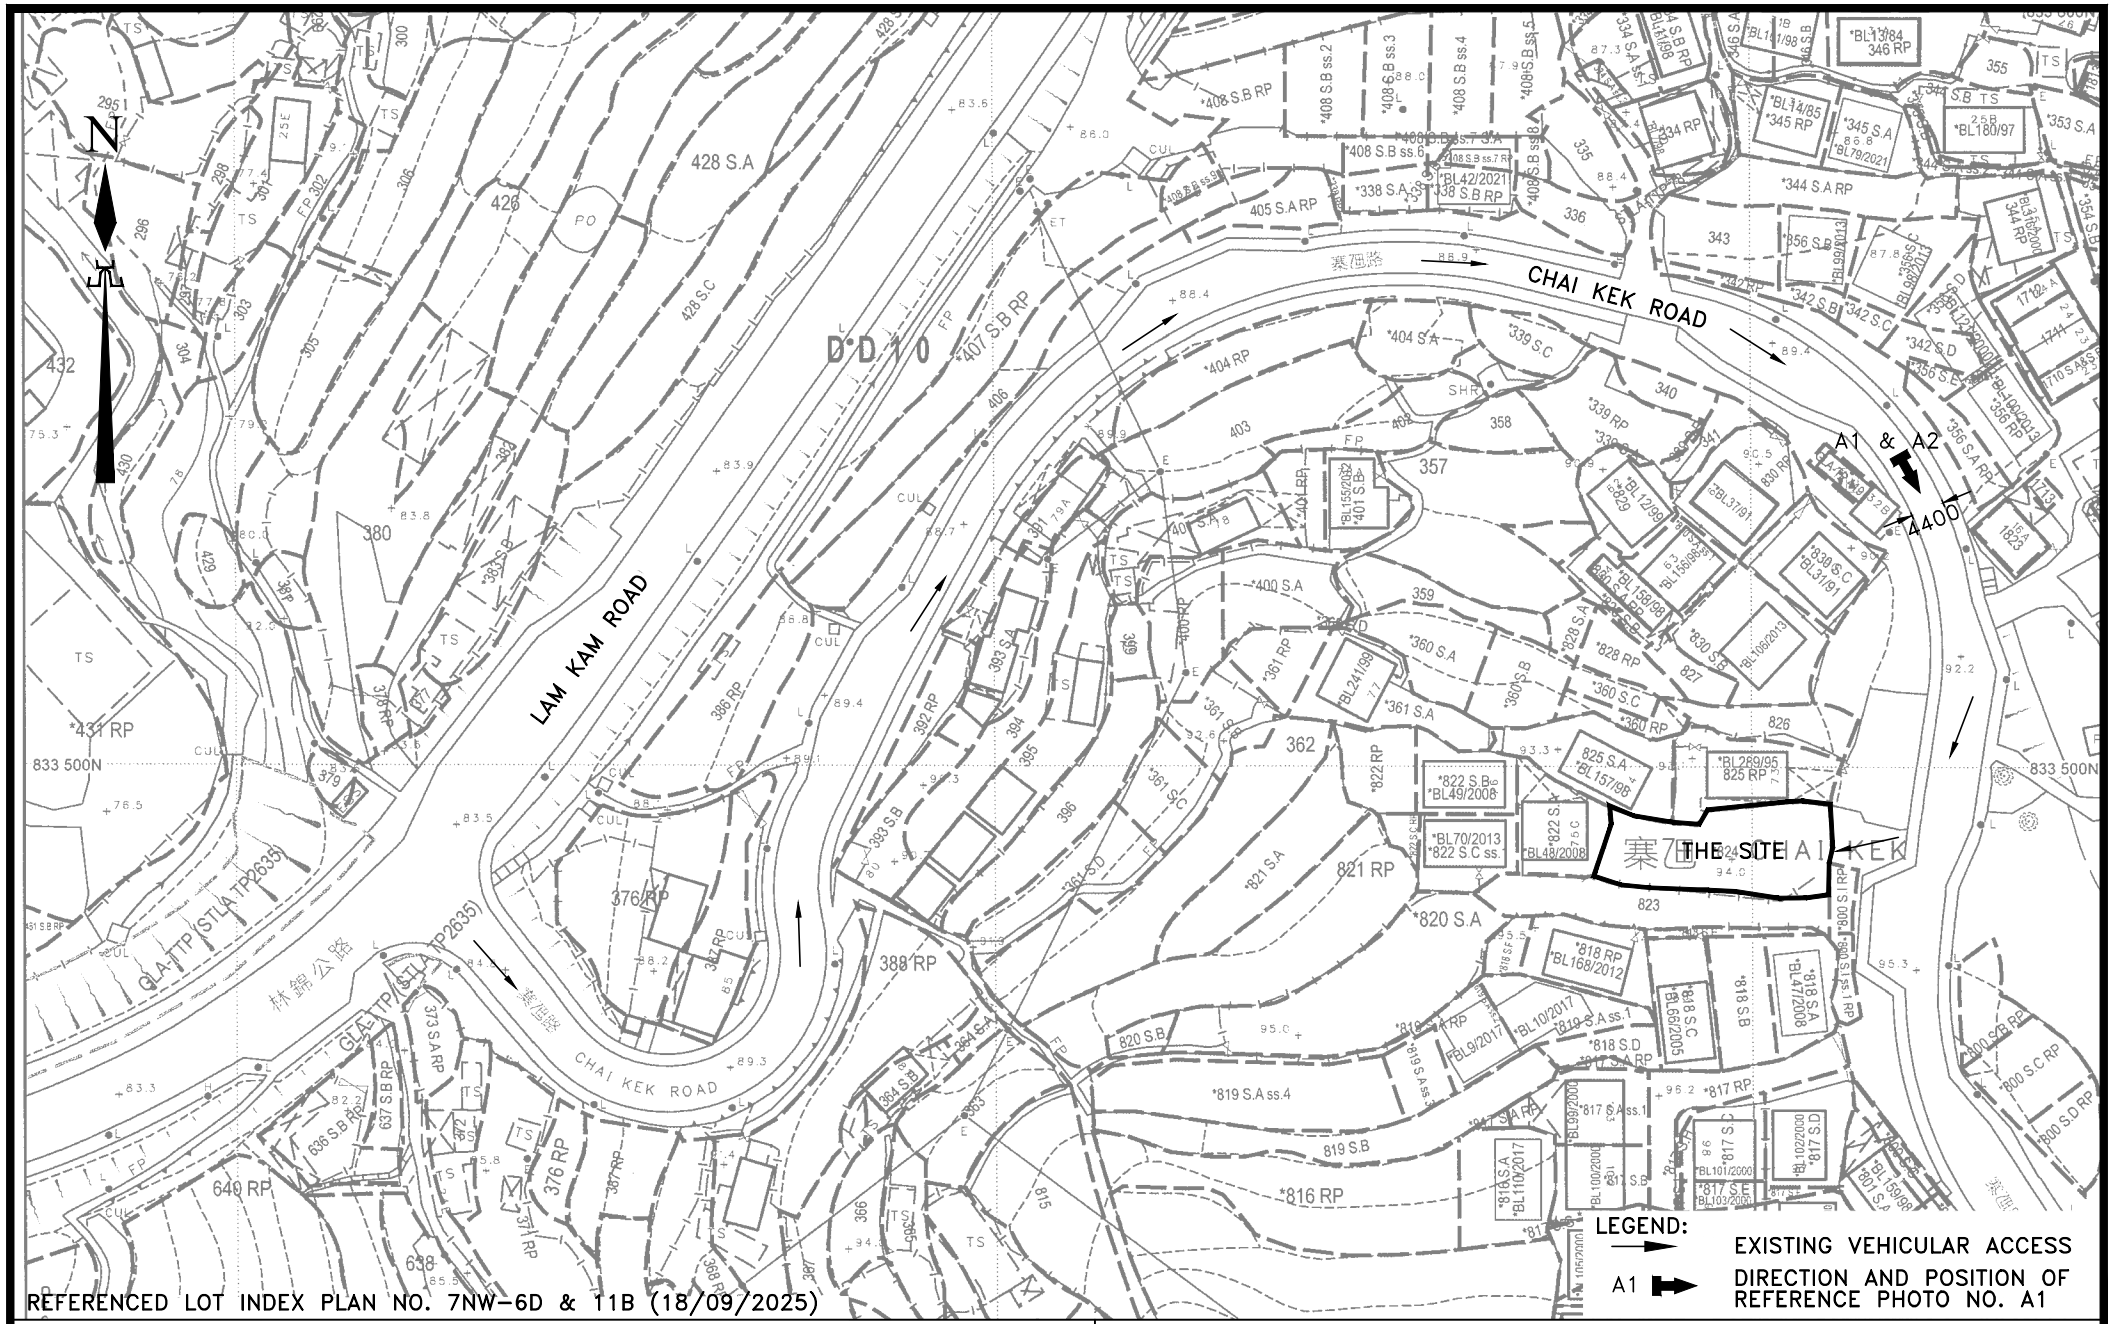

REFERENCED LOT INDEX PLAN NO. 7NW-6D & 11B (18/09/2025)

HENG FAI CONSULTING LIMITED
恒輝專業顧問有限公司
UNIT 1, 7/F, METROPOLE SQUARE, 2 ON YIU STREET, SHEK MUN, SHATIN, NEW TERRITORIES
電話：2687 6556
傳真：2687 6596

PROJECT: TEMPORARY PRIVATE VEHICLE PARK (PRIVATE CARS ONLY) ON LOT NO. 824 IN D.D. 10, CHAI KEK, TAI PO, N.T.

TITLE : SITE PLAN	DWG. NO. : 19/03/T01A	SCALE : 1 : 1000
		DATE : 14/03/2026

D:\Projects\D.D. 10 Chai Kek\LOT 824\CAR PARK\T01A.dwg