


Annex 2

Swept path analysis

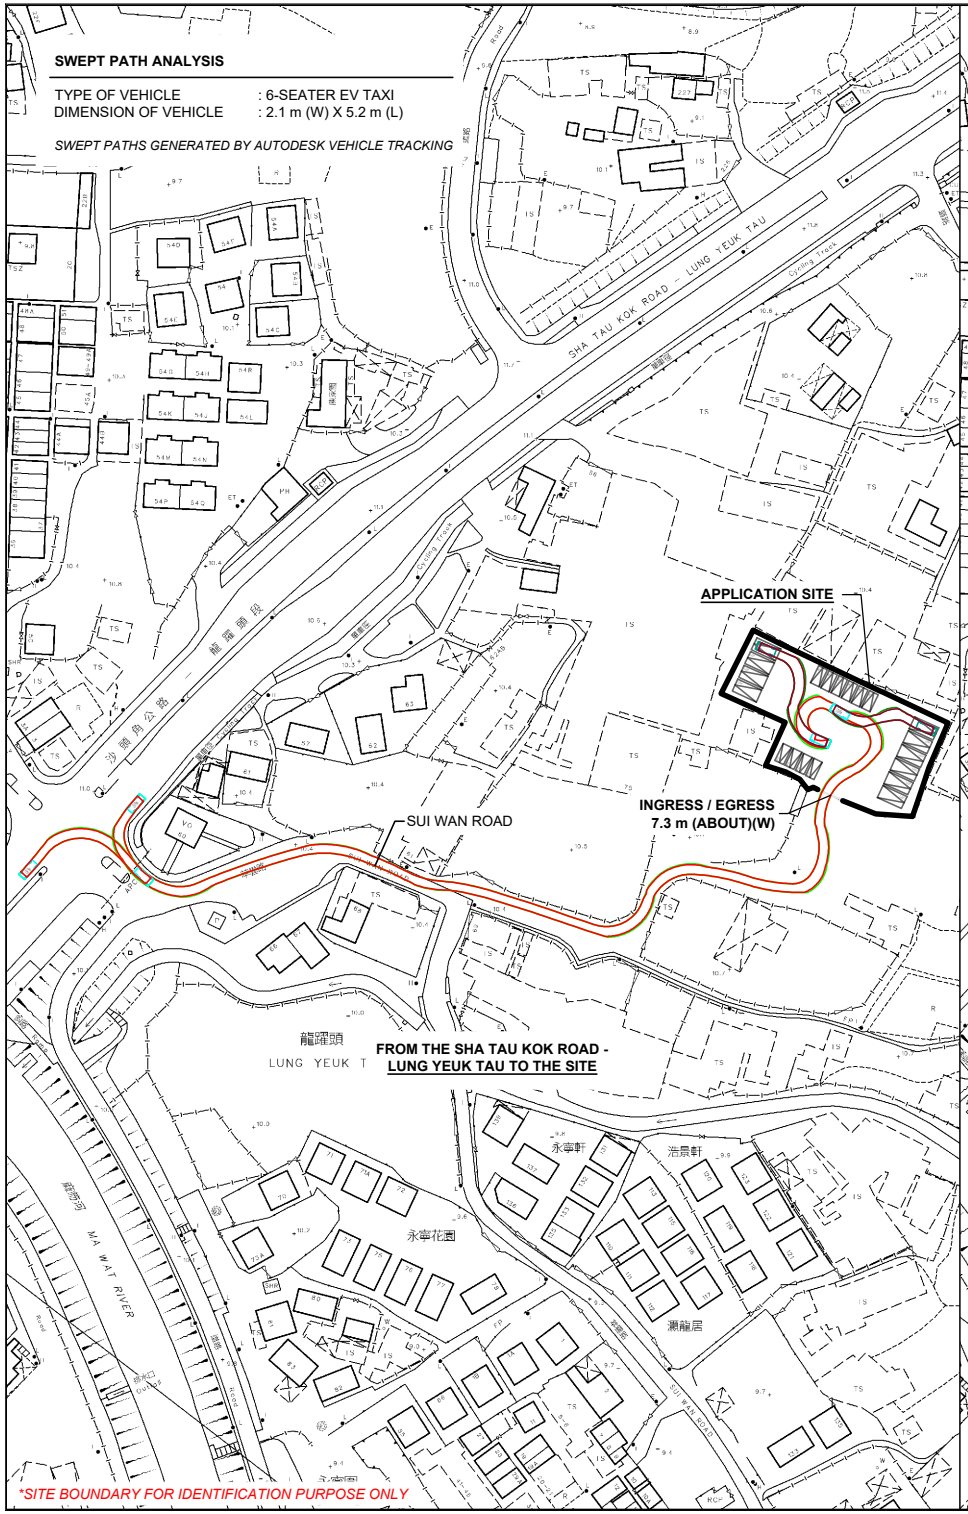

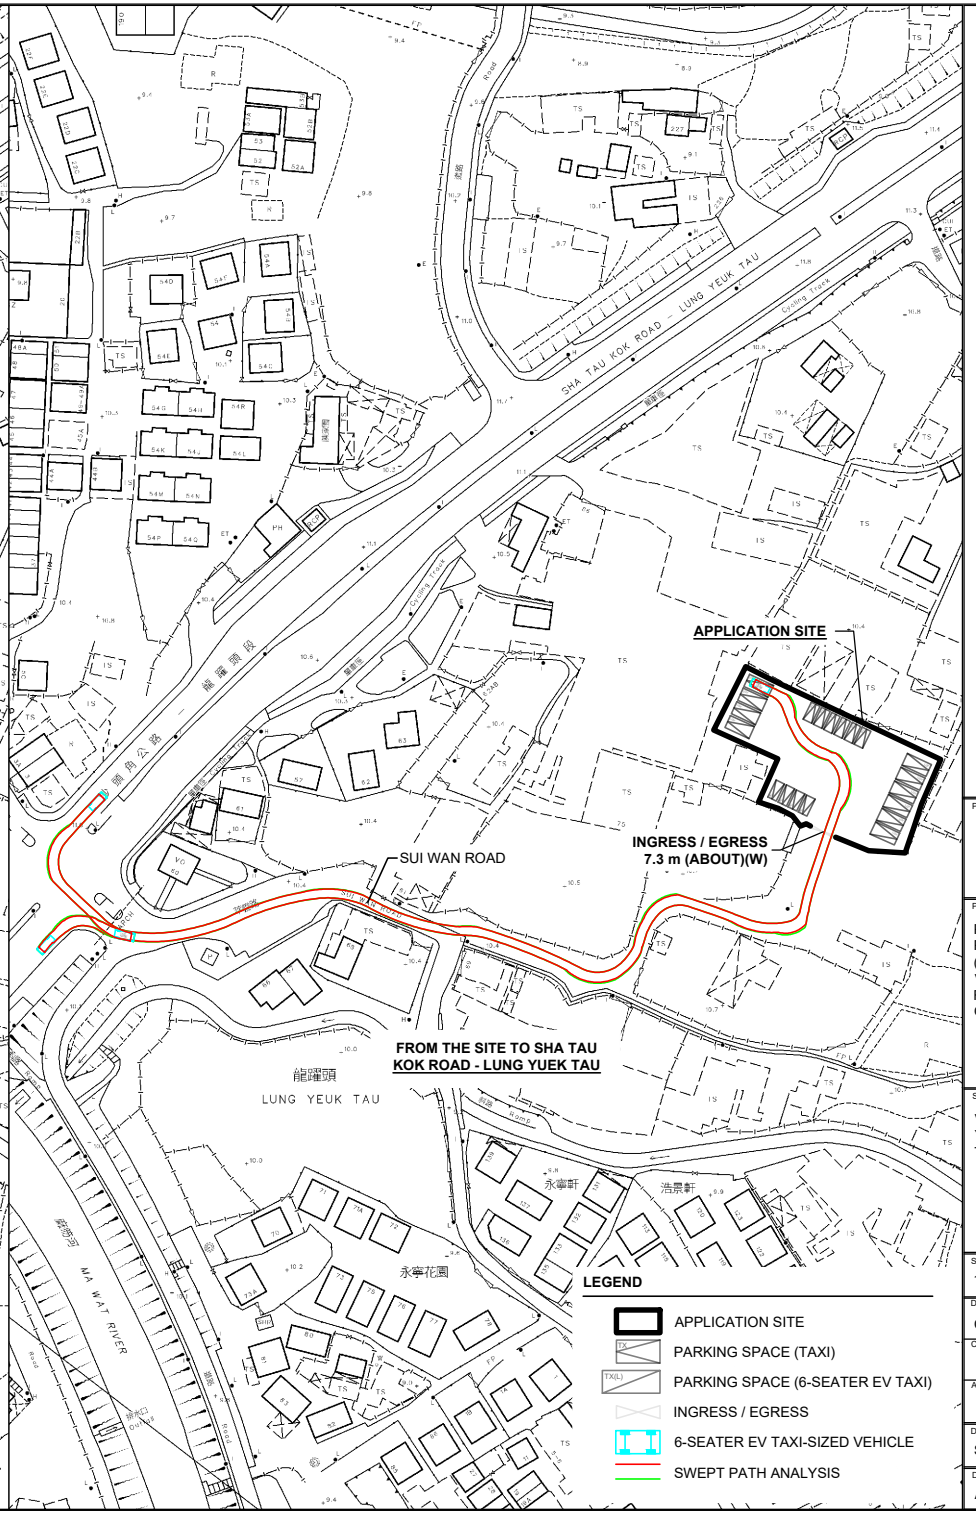

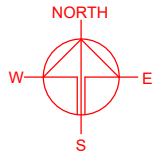

PLANNING CONSULTANT

R-RICHES PLANNING LIMITED

PROJECT

PROPOSED TEMPORARY PUBLIC VEHICLE PARK (EXCLUDING CONTAINER VEHICLE) AND ASSOCIATED FILLING OF LAND FOR A PERIOD OF 3 YEARS

SITE LOCATION

VARIOUS LOTS IN D.D. 83, LUNG YEUK TAU, FANLING, NEW TERRITORIES

SCALE


1 : 2000 @ A4

DRAWN BY	DATE
CC	29.10.2026
CHECKED BY	DATE
APPROVED BY	DATE

DWG. TITLE

SWEPT PATH ANALYSIS

DWG NO.	VER.
ANNEX 2 PLAN 01	001

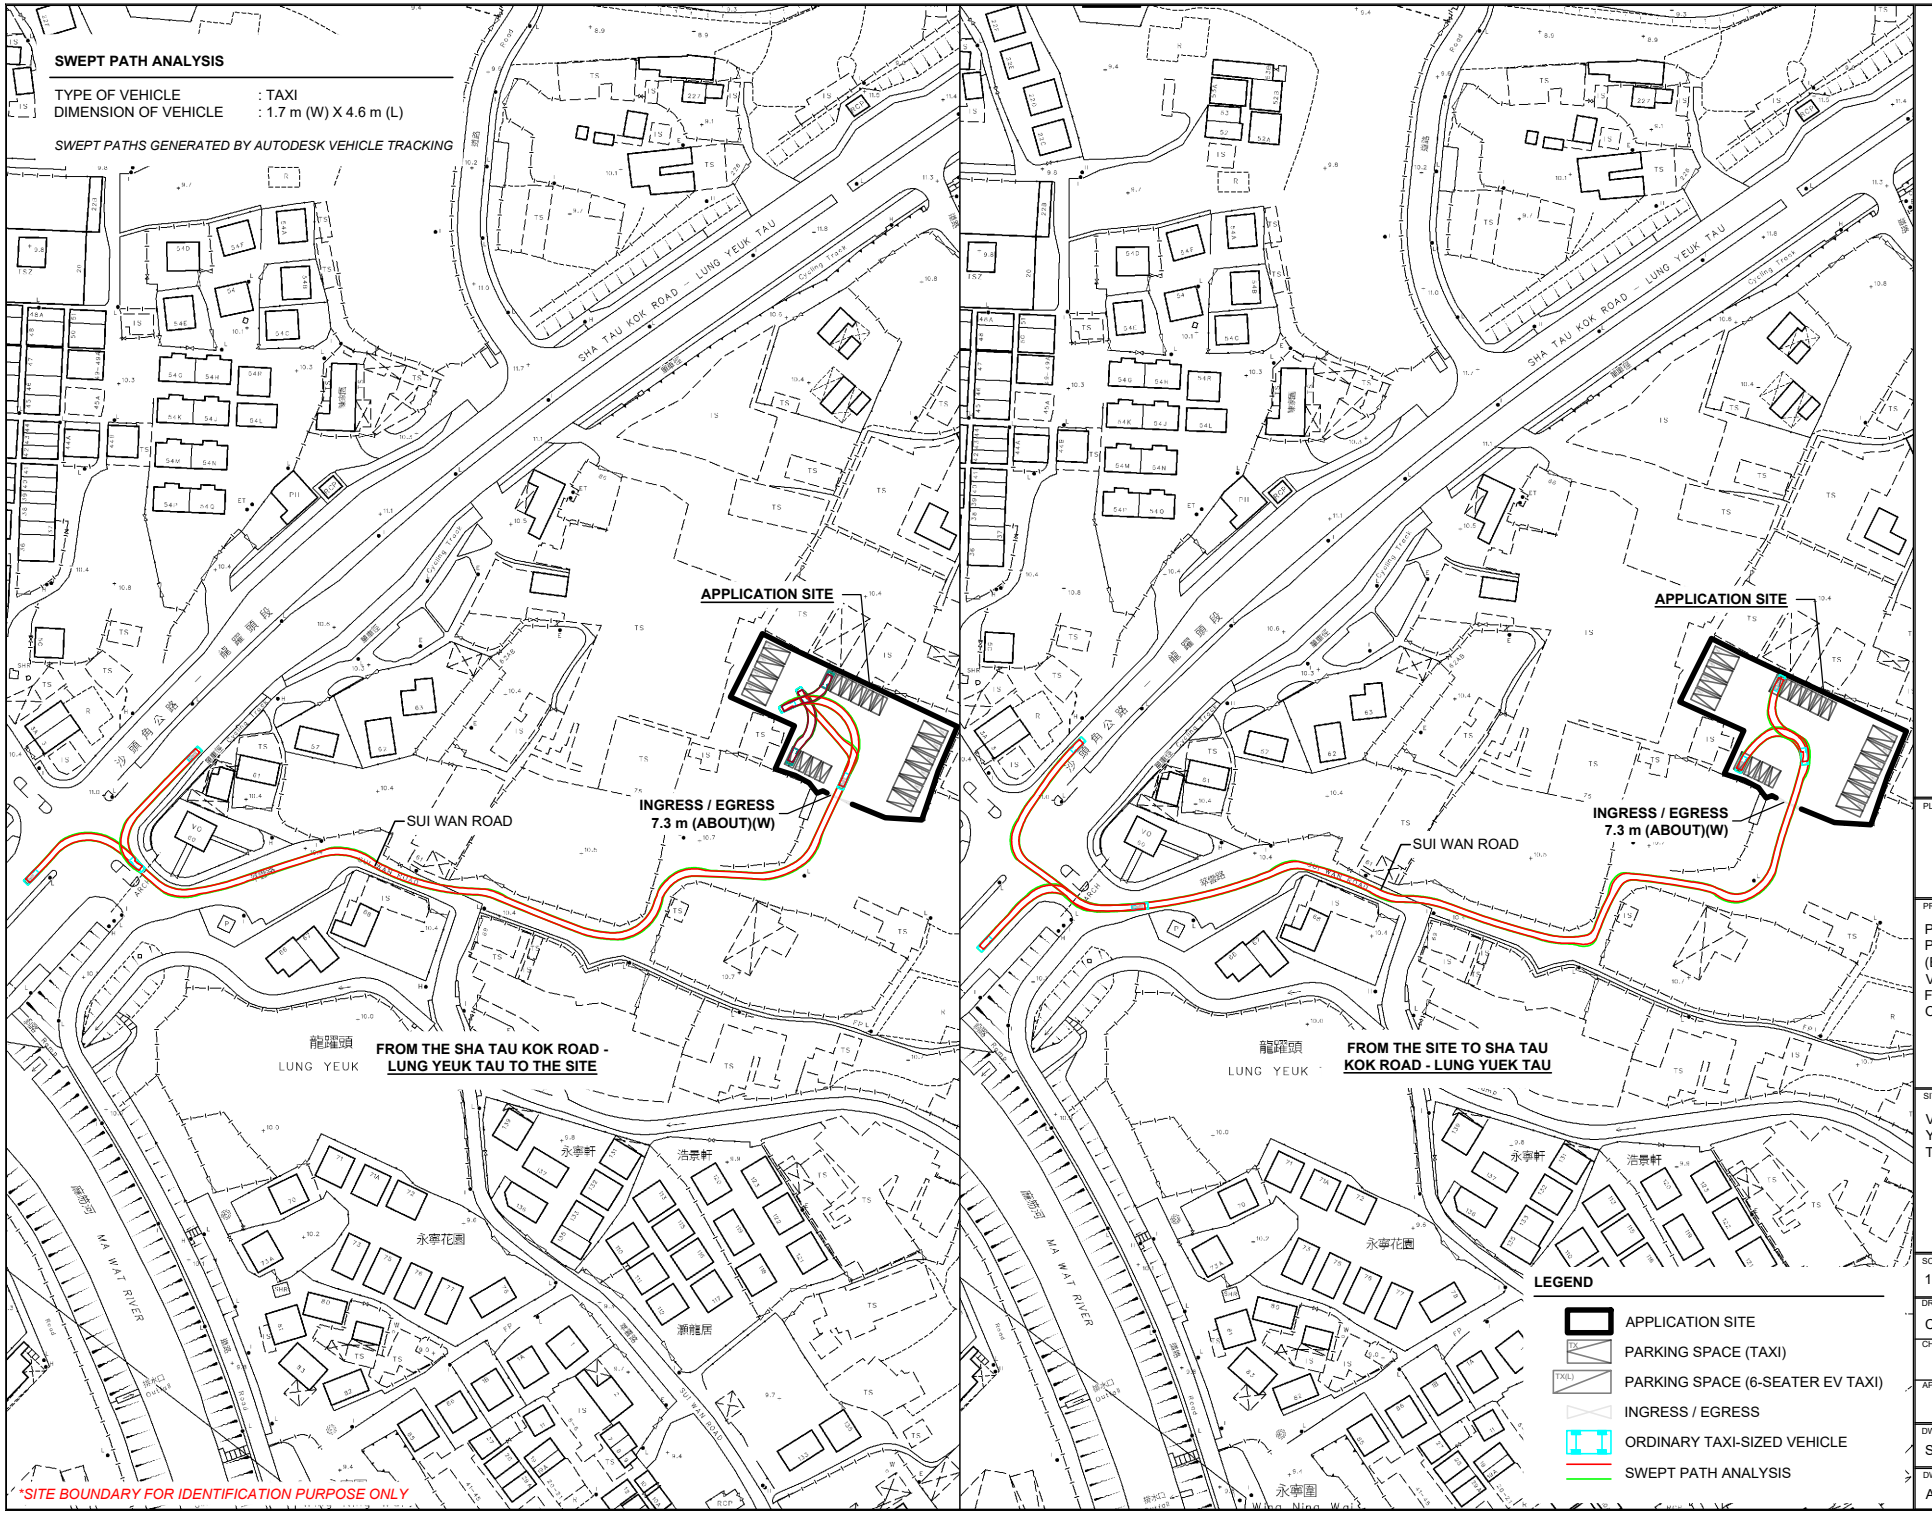

PLANNING CONSULTANT

R-RICHES PLANNING LIMITED

PROJECT

PROPOSED TEMPORARY PUBLIC VEHICLE PARK (EXCLUDING CONTAINER VEHICLE) AND ASSOCIATED FILLING OF LAND FOR A PERIOD OF 3 YEARS

SITE LOCATION

VARIOUS LOTS IN D.D. 83, LUNG YEUK TAU, FANLING, NEW TERRITORIES

SCALE	
1 : 2000 @ A4	
DRAWN BY	DATE
CC	29.10.2026
CHECKED BY	DATE
APPROVED BY	DATE

DWG. TITLE

SWEPT PATH ANALYSIS

DWG NO.	VER.
ANNEX 2 PLAN 02	001

Annex 3


Revised layout plan and

revised pages of Form No. S16-III

DEVELOPMENT PARAMETERS

APPLICATION SITE AREA	: 1,533 m^2	(ABOUT)
COVERED AREA	: NOT APPLICABLE	
UNCOVERED AREA	: 1,533 m^2	(ABOUT)

NO STRUCTURE IS PROPOSED AT THE APPLICATION SITE.

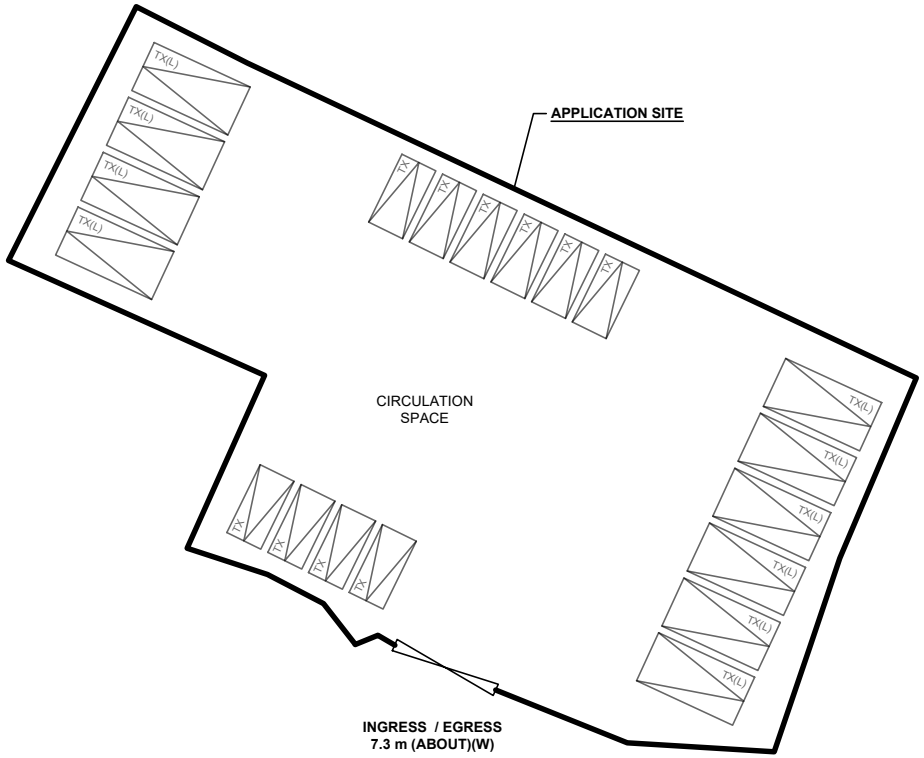

PARKING PROVISION

NO. OF TAXI PARKING SPACE	: 10
DIMENSION	: 5 m (L) x 2.5 m (W)
NO. OF 6-SEATER EV TAXI PARKING SPACE	: 10
DIMENSION	: 7 m (L) x 3.5 m (W)

**SITE BOUNDARY FOR IDENTIFICATION PURPOSE ONLY*

LEGEND

- APPLICATION SITE
- PARKING SPACE (TAXI)
- PARKING SPACE (6-SEATER EV TAXI)
- INGRESS / EGRESS

NORTH

W E

S

PLANNING CONSULTANT

R-RICHES PLANNING LIMITED

PROJECT

PROPOSED TEMPORARY PUBLIC VEHICLE PARK (EXCLUDING CONTAINER VEHICLE) AND ASSOCIATED FILLING OF LAND FOR A PERIOD OF 3 YEARS

SITE LOCATION

VARIOUS LOTS IN D.D. 83, LUNG YEUK TAU, FANLING, NEW TERRITORIES

SCALE

1 : 500 @ A4

DRAWN BY	DATE
CC	29.10.2026
REVISED BY	DATE
APPROVED BY	DATE

DWG. TITLE

LAYOUT PLAN

DWG NO.	VER.
ANNEX 3	001