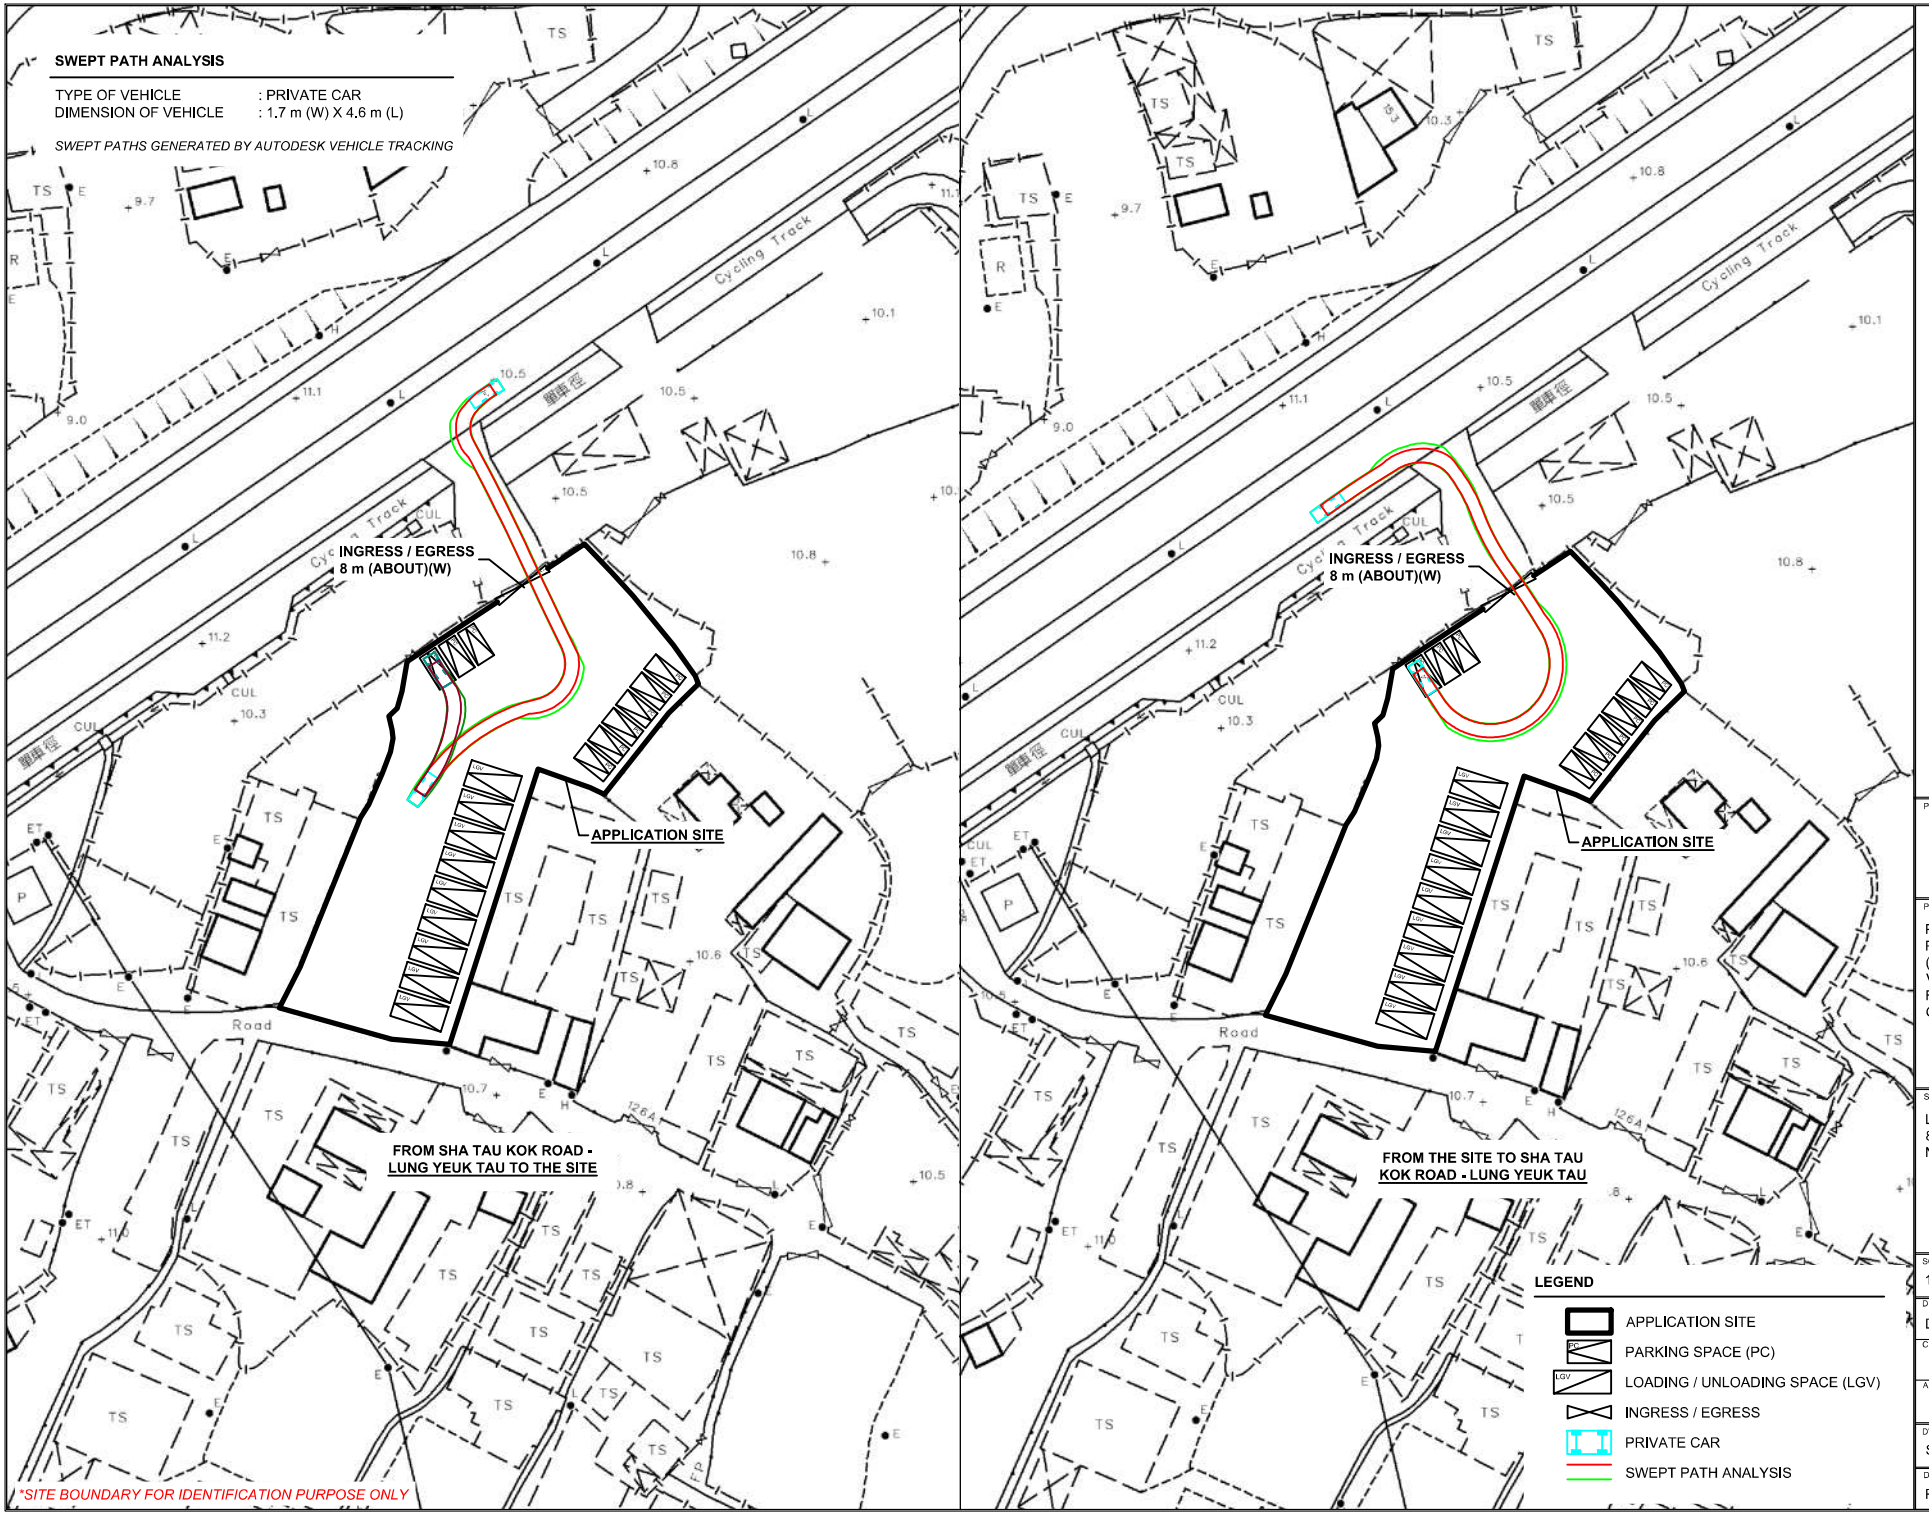


NORTH
W E
S

PLANNING CONSULTANT
R-RICHES PLANNING LIMITED

PROJECT
PROPOSED TEMPORARY PUBLIC VEHICLE PARK (EXCLUDING CONTAINER VEHICLE) AND ASSOCIATED FILLING OF LAND FOR A PERIOD OF 3 YEARS

SITE LOCATION
LOT 1475 S.B RP (PART) IN D.D. 83, LUNG YEUK TAU, FANLING, NEW TERRITORIES

SCALE
1 : 1000 @ A4

DRAWN BY	DATE
DN	4.11.2026
CHECKED BY	DATE
APPROVED BY	DATE

DWG. TITLE
SWEPT PATH ANALYSIS

DWG NO.	VER.
PLAN 6	001