


LOCATION PLAN

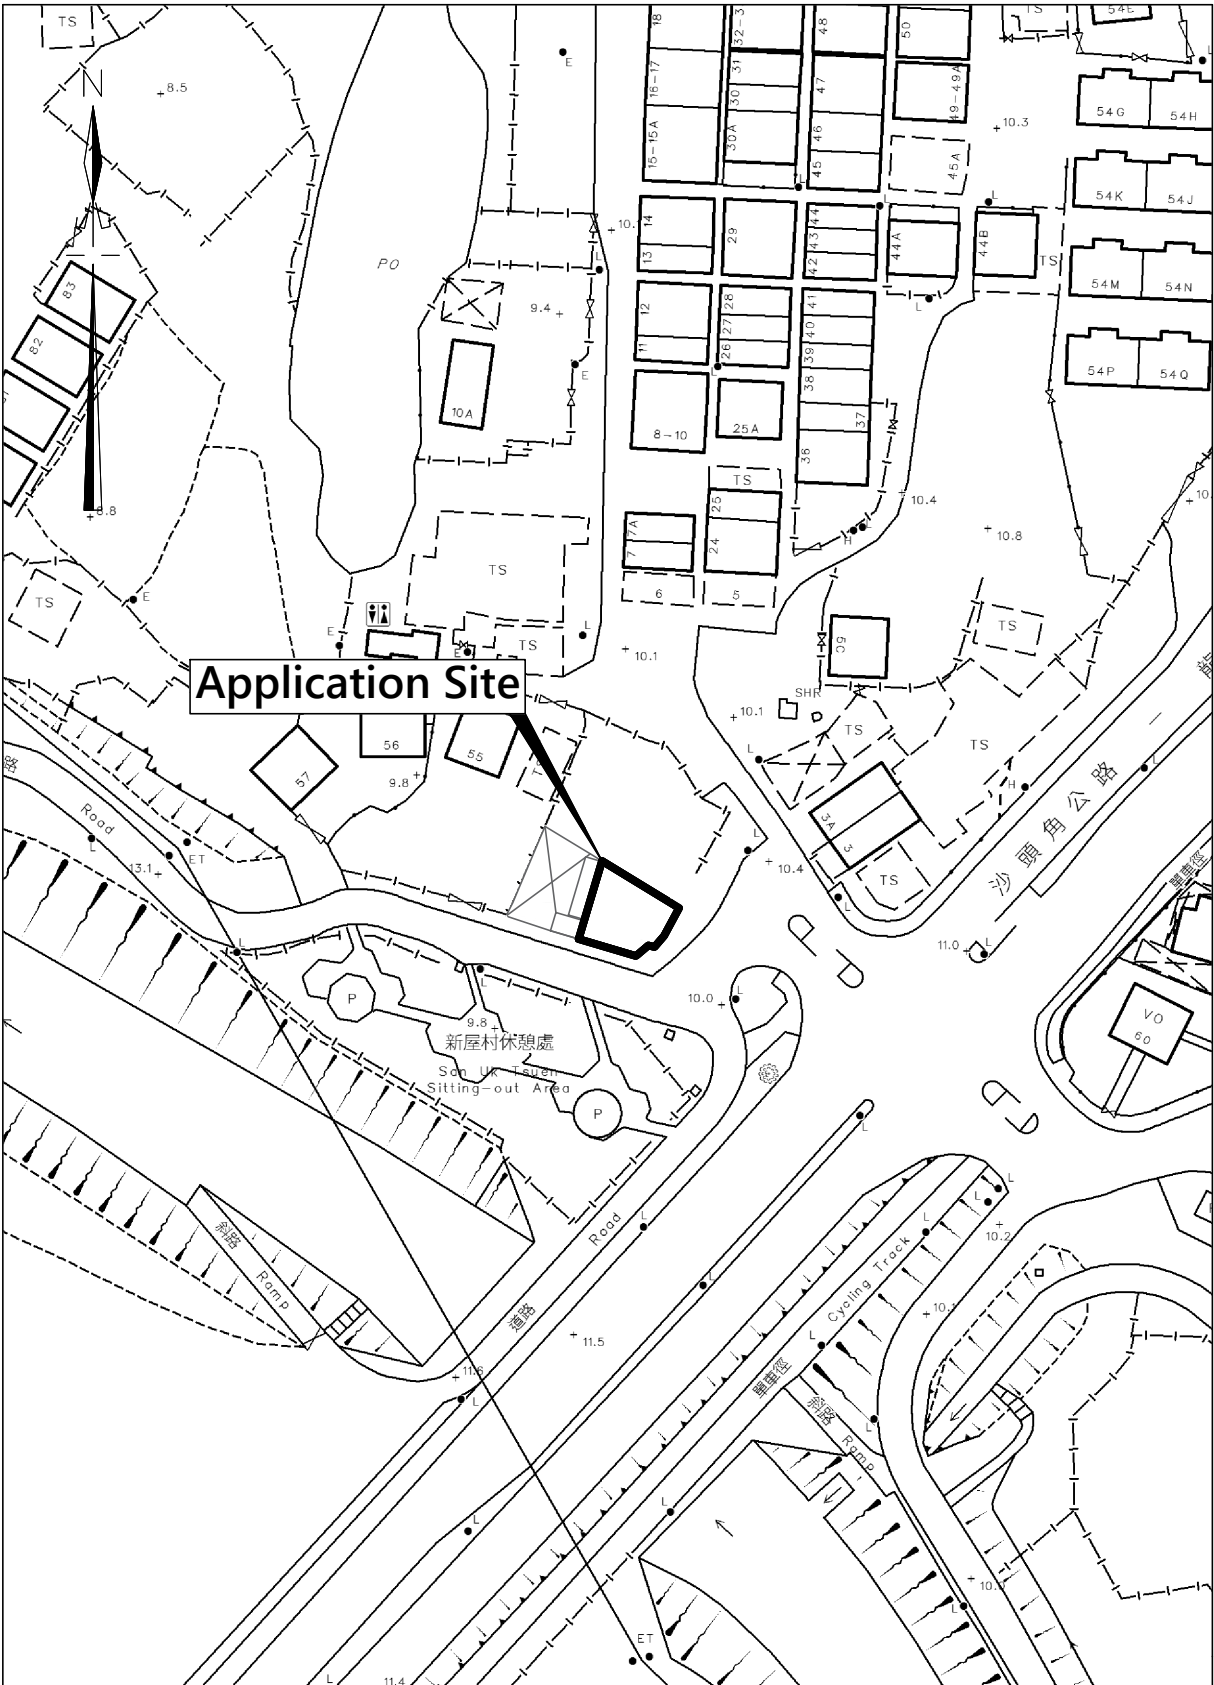

卓 弘 測 量 服 務 公 司
CHUO WANG SURVEY SERVICES COMPANY


Scale :
1 : 1000

Survey Sheet No. :
3-SW-8A

Date :
07-09-2026

Figure No. :
LOP/01

LAYOUT PLAN

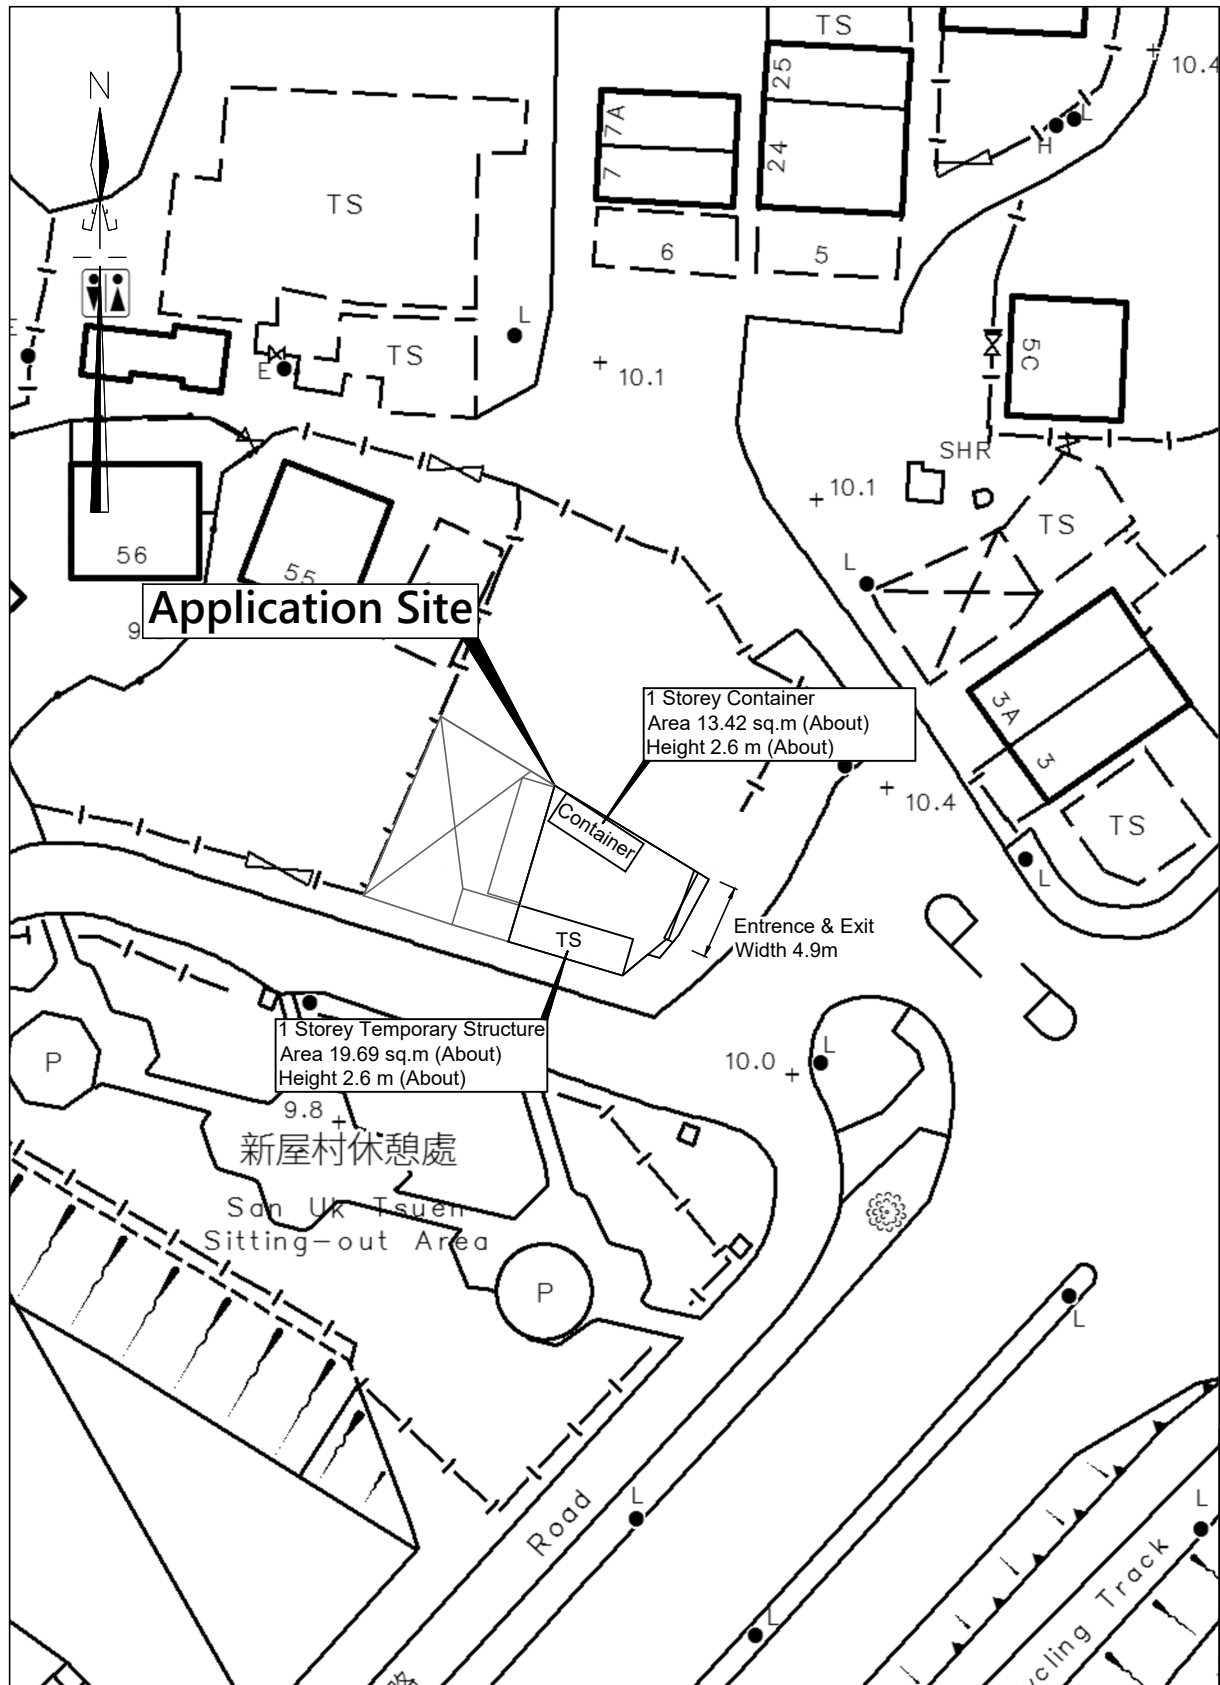

卓 弘 測 量 服 務 公 司
CHUO WANG SURVEY SERVICES COMPANY

Scale :	1 : 500	Survey Sheet No. :	3-SW-8A
Date :	07-09-2024	Figure No. :	LAP/01