


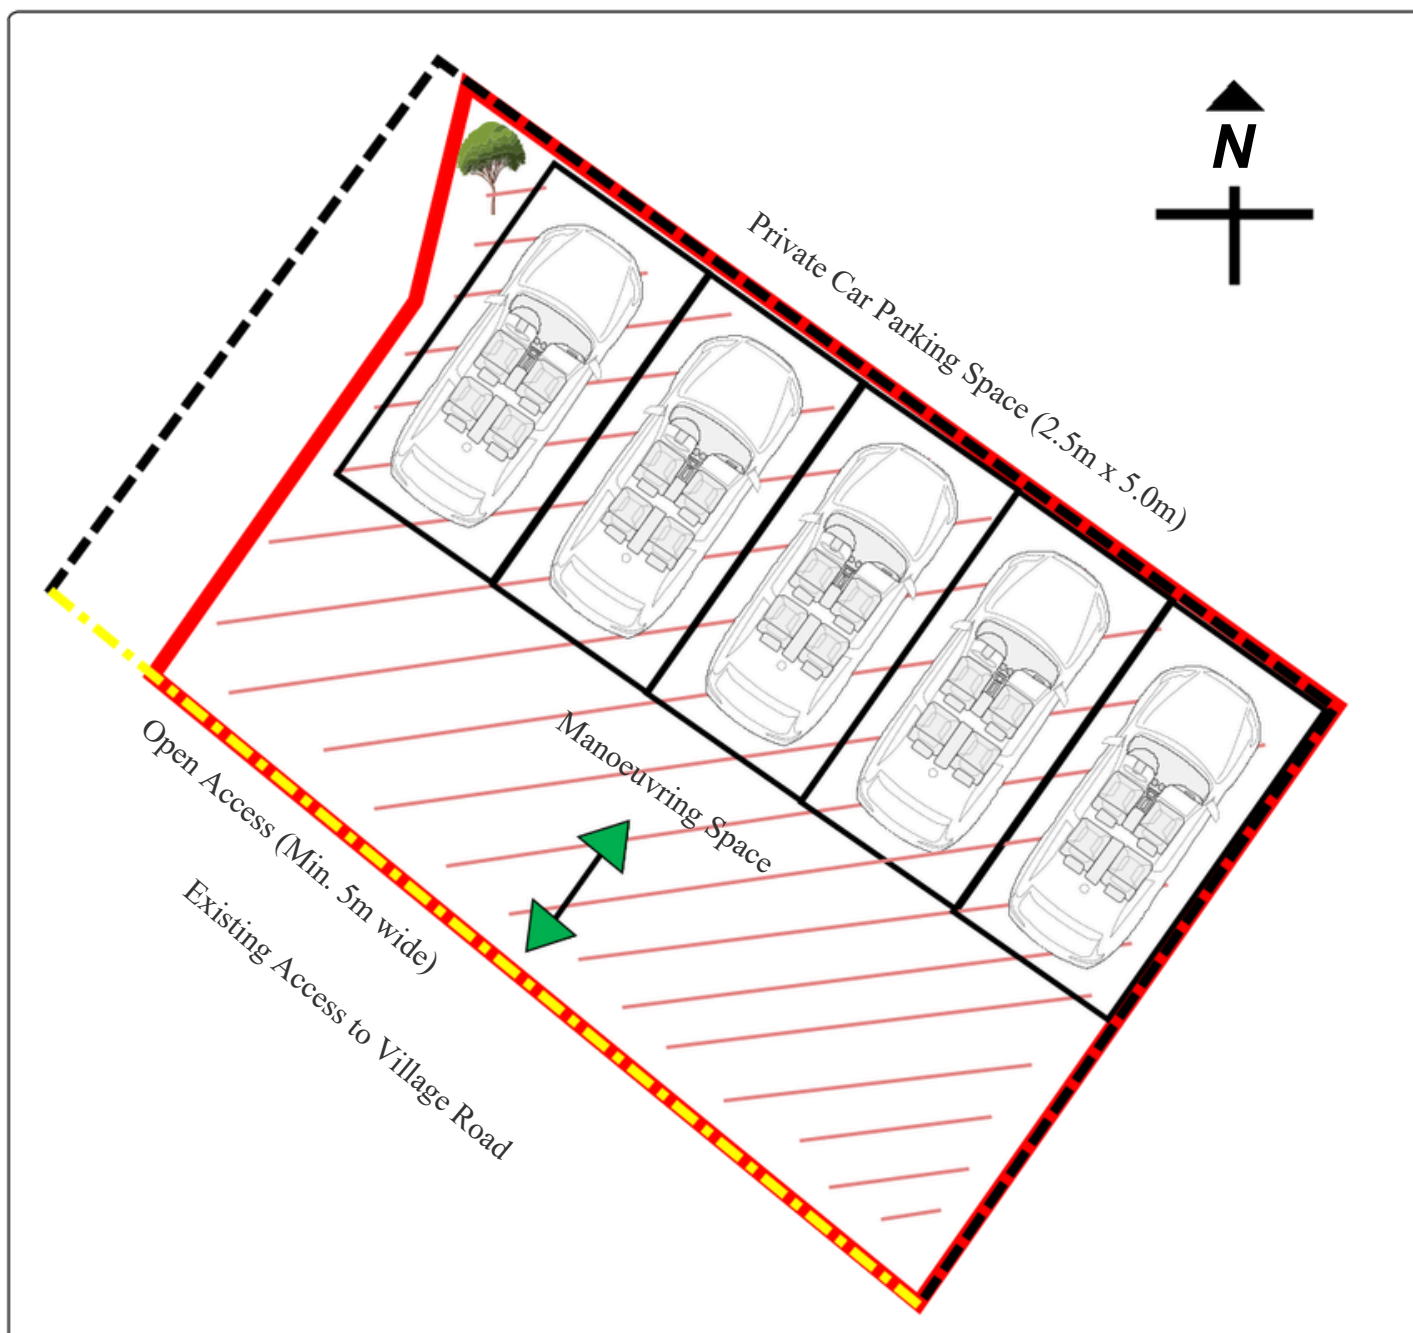

-  Application Site Boundary (申請地點界線)
-  Vehicular Ingress / Egress (車輛出入口)
-  Existing Boundary Wall (現有圍牆)
-  Proposed Landscaping Area (擬議園境綠化區)
-  Proposed paving area (about 84 sq.m. will be paved with permeable and free-draining red bricks or sand bricks)
擬議填土工程範圍 (大約 84 平方米將鋪設透水且疏離排水的紅磚或沙磚)

擬議臨時私人停車場 (私家車) 及相關填土工程 (為期三年)

LOT 1564 S.B ss.3 (Part) and LOT 1564 S.B RP (Part)
in DD76, New Territories

19 August 2026

Proposed Layout Plan

Scale: 1:100

0 5 METRES