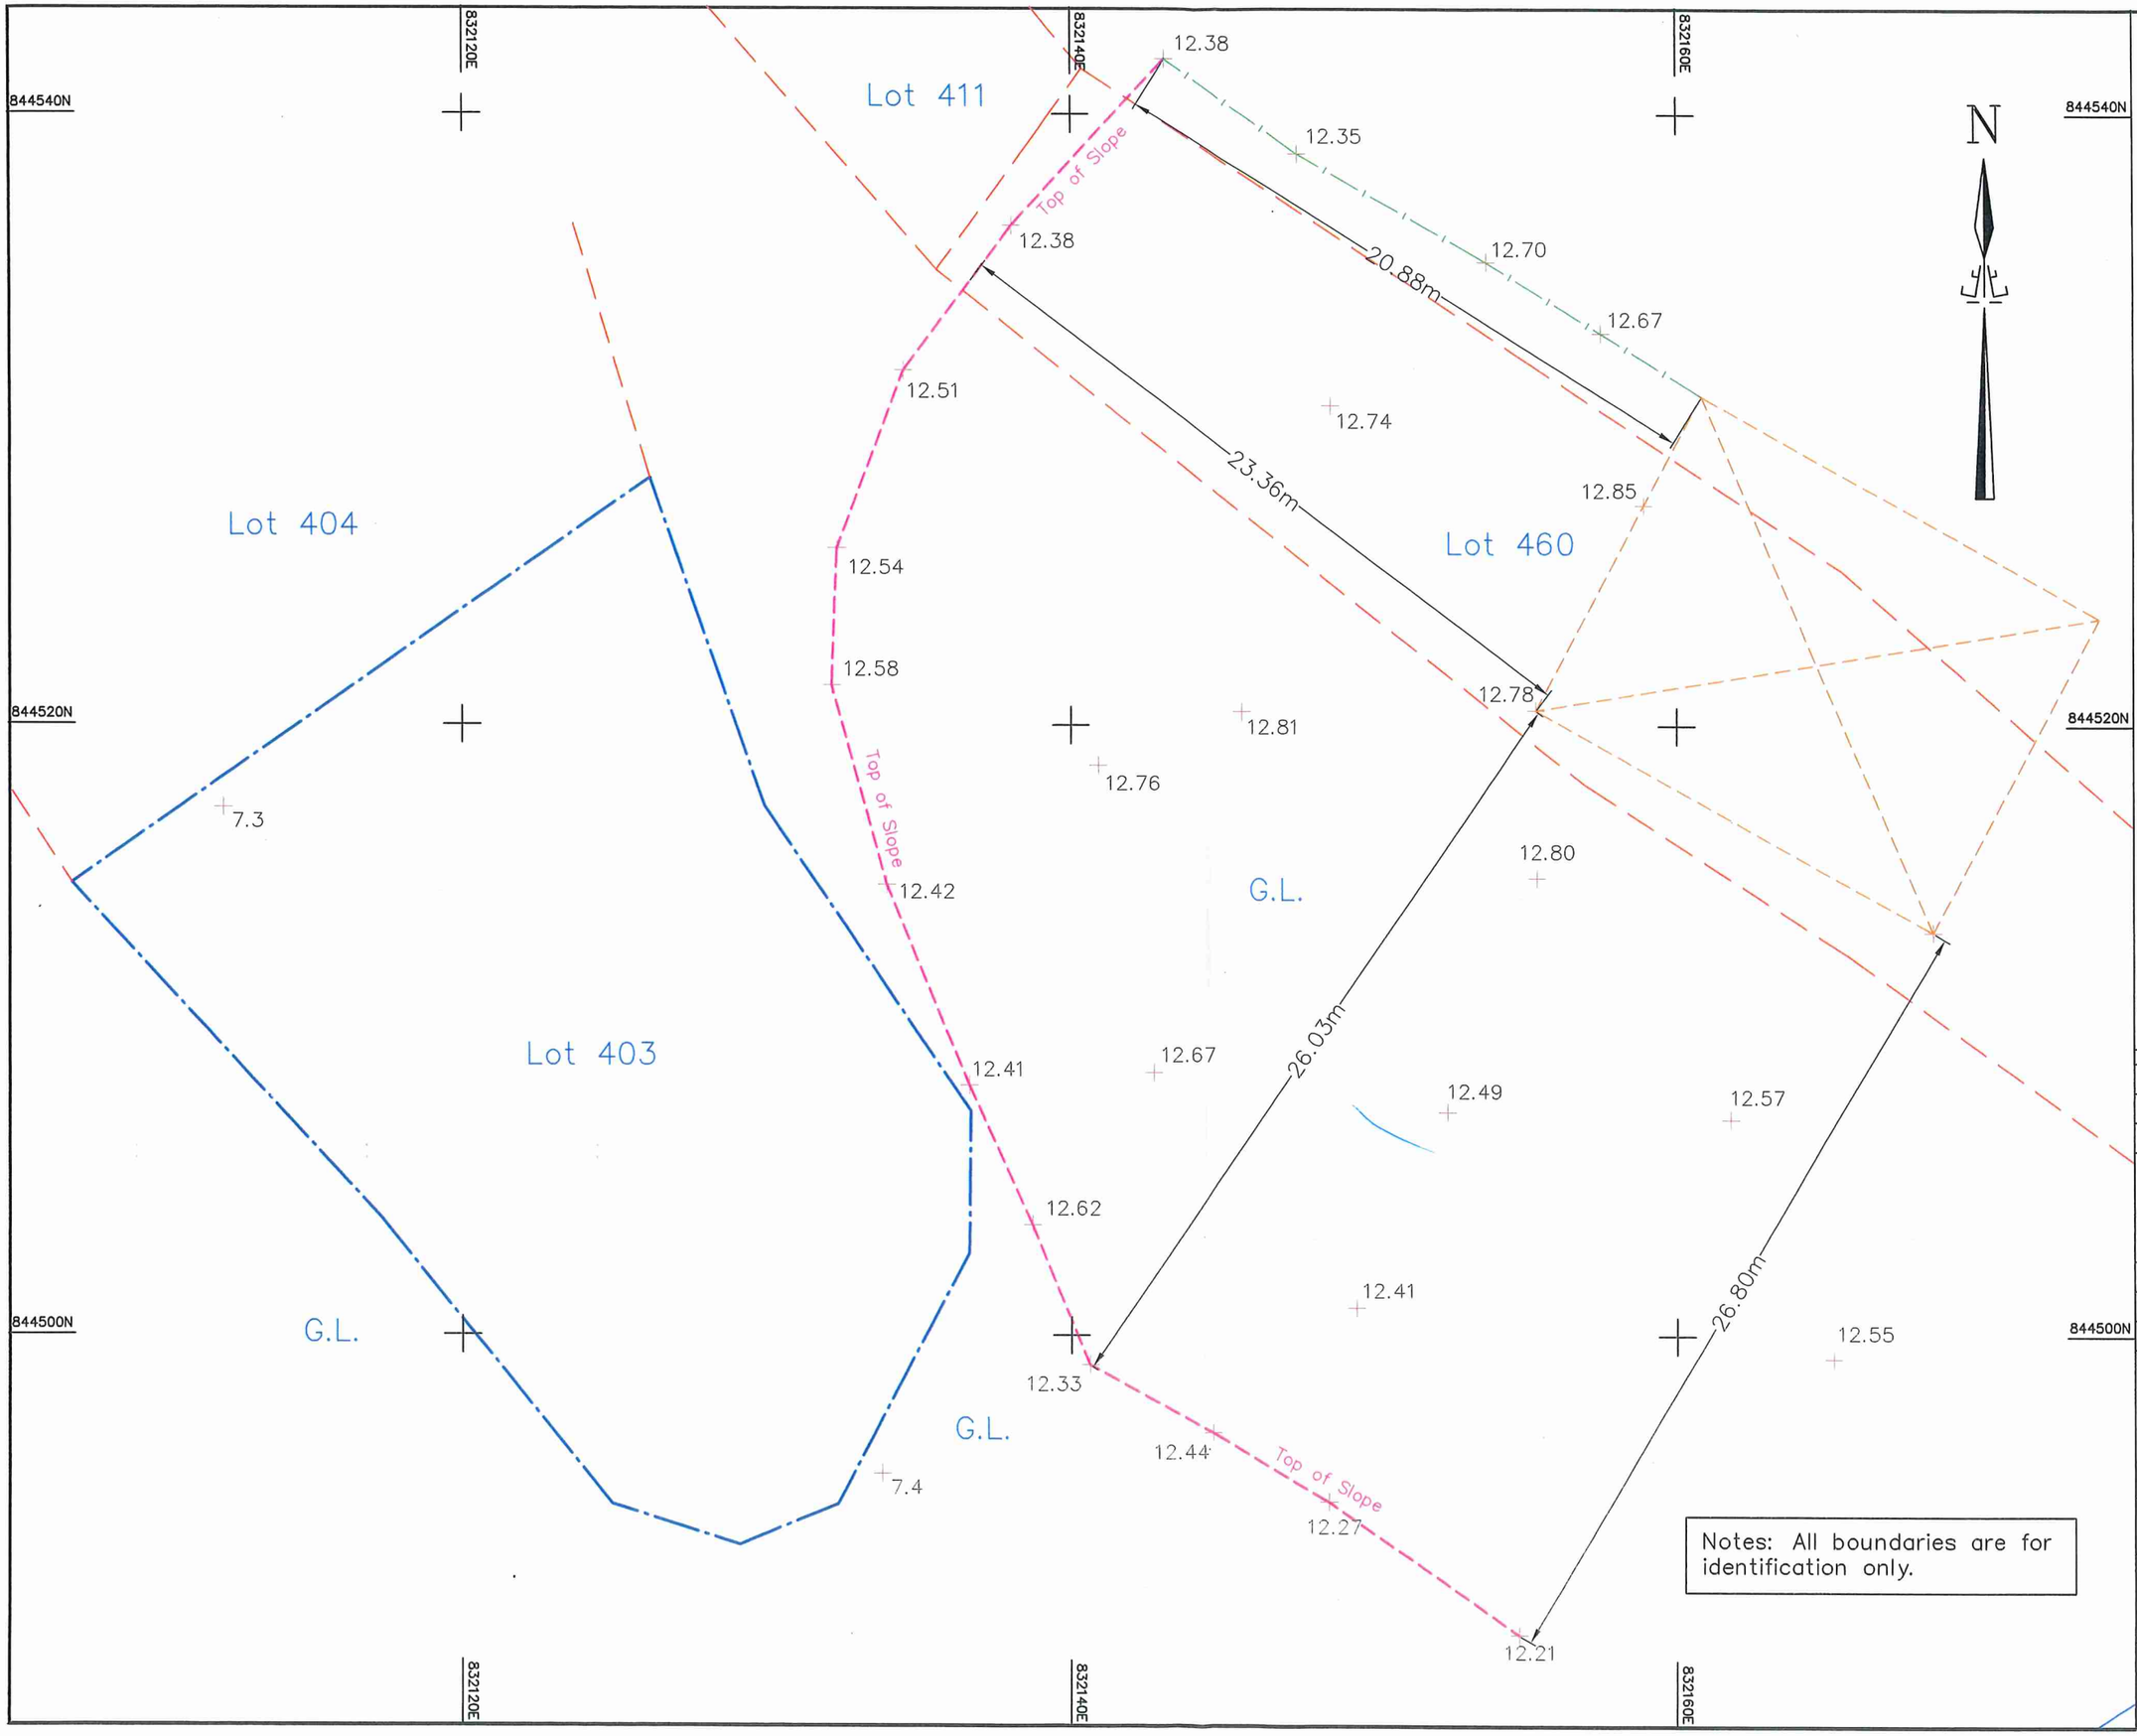

Notes: All boundaries are for identification only.

NOTES :
1. MEASUREMENTS BASED ON HONG KONG METRIC GRID & PRINCIPAL DATUMN. ALL UNITS IN METRES.
2. ALL SPOT LEVEL POSITIONS ARE INDICATED BY THE DECIMAL POINT OR A CROSS

ABBREVIATION

ARCH	ARCHWAY
BH	BOREHOLE
BS	BOUNDARY STONE
WIP	WORKS IN PROGRESS
CL	COVER LEVEL
Col	COLUMN
Conc	CONCRETE
CS	CONCRETE STAND
Cvl	CULVERT
DW	DRAINAGE WORKS
E	ELECTRIC POLE
EB	ELECTRIC BOX
ET	ELECTRIC TRANSFORMER
FB	FLOWER BED
FIG	FEED INTO GROUND
FP	FOOTPATH
G	GULLY
H	FIRE HYDRANT
HWM	HIGH WATER MARK
IC	INSPECTION COVER
IL	INVERT LEVEL
L	LAMP POST
Lat	LATRINE
MH	MANHOLE
PB	PEDESTRIAN BARRIER
PH	PUMP HOUSE
PWD	PUBLIC WORKS DEPARTMENT
SC	STEPPED CHANNEL
SP	SIGN POLE
SEP	SEPTIC TANK COVER
T	TELEPHONE POLE
TB	TRAFFIC LIGHT CONTROL BOX
TC	TELEPHONE COMPANY
TL	TRAFFIC LIGHT
TS (a)	TEMPORARY STRUCTURE (a)
UC	U-SHAPED CHANNEL
WL	WELL
WS	WATER SERVICES
WT	WATER TANK
WW	WATERWORKS
WO	WATER OUTLET
BN	BENCH

SYMBOLS

	TBM (TEMPORARY BENCH MARK) CONTROL STATION
	ARTIFICIAL SLOPE
D: 0.15 H: 5 S: 5	TREE WITH DIAMETER HEIGHT & SPREAD
	CLIFF QUARRY
	WATER COURSE
	FENCE
	VERTICAL MASONRY (RETAINING WALL)
	CONCRETE DRAIN & CULVERT
	TOE WALL
HWM	HIGH WATER MARK
20	CONTOURS INTERPOLATED AT ONE METRE INTERVAL
	BOULDER & ROCK
	BOLLARD AT ROAD
	CATCH PIT
	GRATING
MF	MANHOLE FOUL WATER
MS	MANHOLE STORM WATER
MH	MANHOLE (UNCLASSIFIED)
	MANHOLE TELEPHONE
	MANHOLE WATERWORKS
	BUILDING
	HANDRAIL OR FREE STANDING WALL
	SIGN BOARD
	STEEL COVER
	VALVE (UNCLASSIFIED)
F	VALVE FIRE
G	VALVE GAS
W	VALVE WATERWORKS
1.23	SPOT LEVEL
1.23	INVERT LEVEL
W	WATER POINT
	SITE BOUNDARY
	TREE PIT
P	PAVILION

	Name	Date
Surveyed	C Y Lau	Aug., 2025
Checked	T H Chan	Sep., 2025
Drawn	C Y Lau	Aug., 2025

Approved by :

T. H. CHAN (MRICS, MHKIS, RPS(LS), ALS)
Date 19th September, 2025

Contract no.

File no.

Project no.

Drawing Title

TOPOGRAPHIC SURVEY OF
G.L near Lot 403
IN D.D. 90
AT LIN MA HANG, North

SCALE 1 : 200

Drawing no. TOPO/DN/0948

Rev.

T.H. & Associates Limited
G/F, 37 Po Yick Street
Tai Po, N.T.
Tel: 26577726 Fax: 26588757