

The road markings shown are for reference only.


Area Type	Value
Main Building Footprint	1272 m ²
Top Left Building Footprint	550 m ²
Top Right Building Footprint	230 m ²
Middle Right Building Footprint	320 m ²
Bottom Right Building Footprint	230 m ²
Bottom Center Building Footprint	115 m ²
Left Buffer Zone (non-building area)	60 m ²
Right Buffer Zone (non-building area)	59.3 m ²
Small Yellow Area	14.8 m ²
Hatched Area	29.8 m ²
Other Hatched Area	330 m ²
Total Site Area	6454 m² (about)

Legend	 16 tons trucks Loading /Unloading space 3.5m(w) x 12 m(L)
--------	--


Light Goods Vehicle Loading /Unloading space
3.5m(w) x 7 m(L)

Scale 1: 1000	Swept Path Plan Lot.751 S.B RP,.751 S.B ss.1 in D.D.82 Ta Kwu Ling	Plan 4.9
------------------	--	----------

Plan 4.9

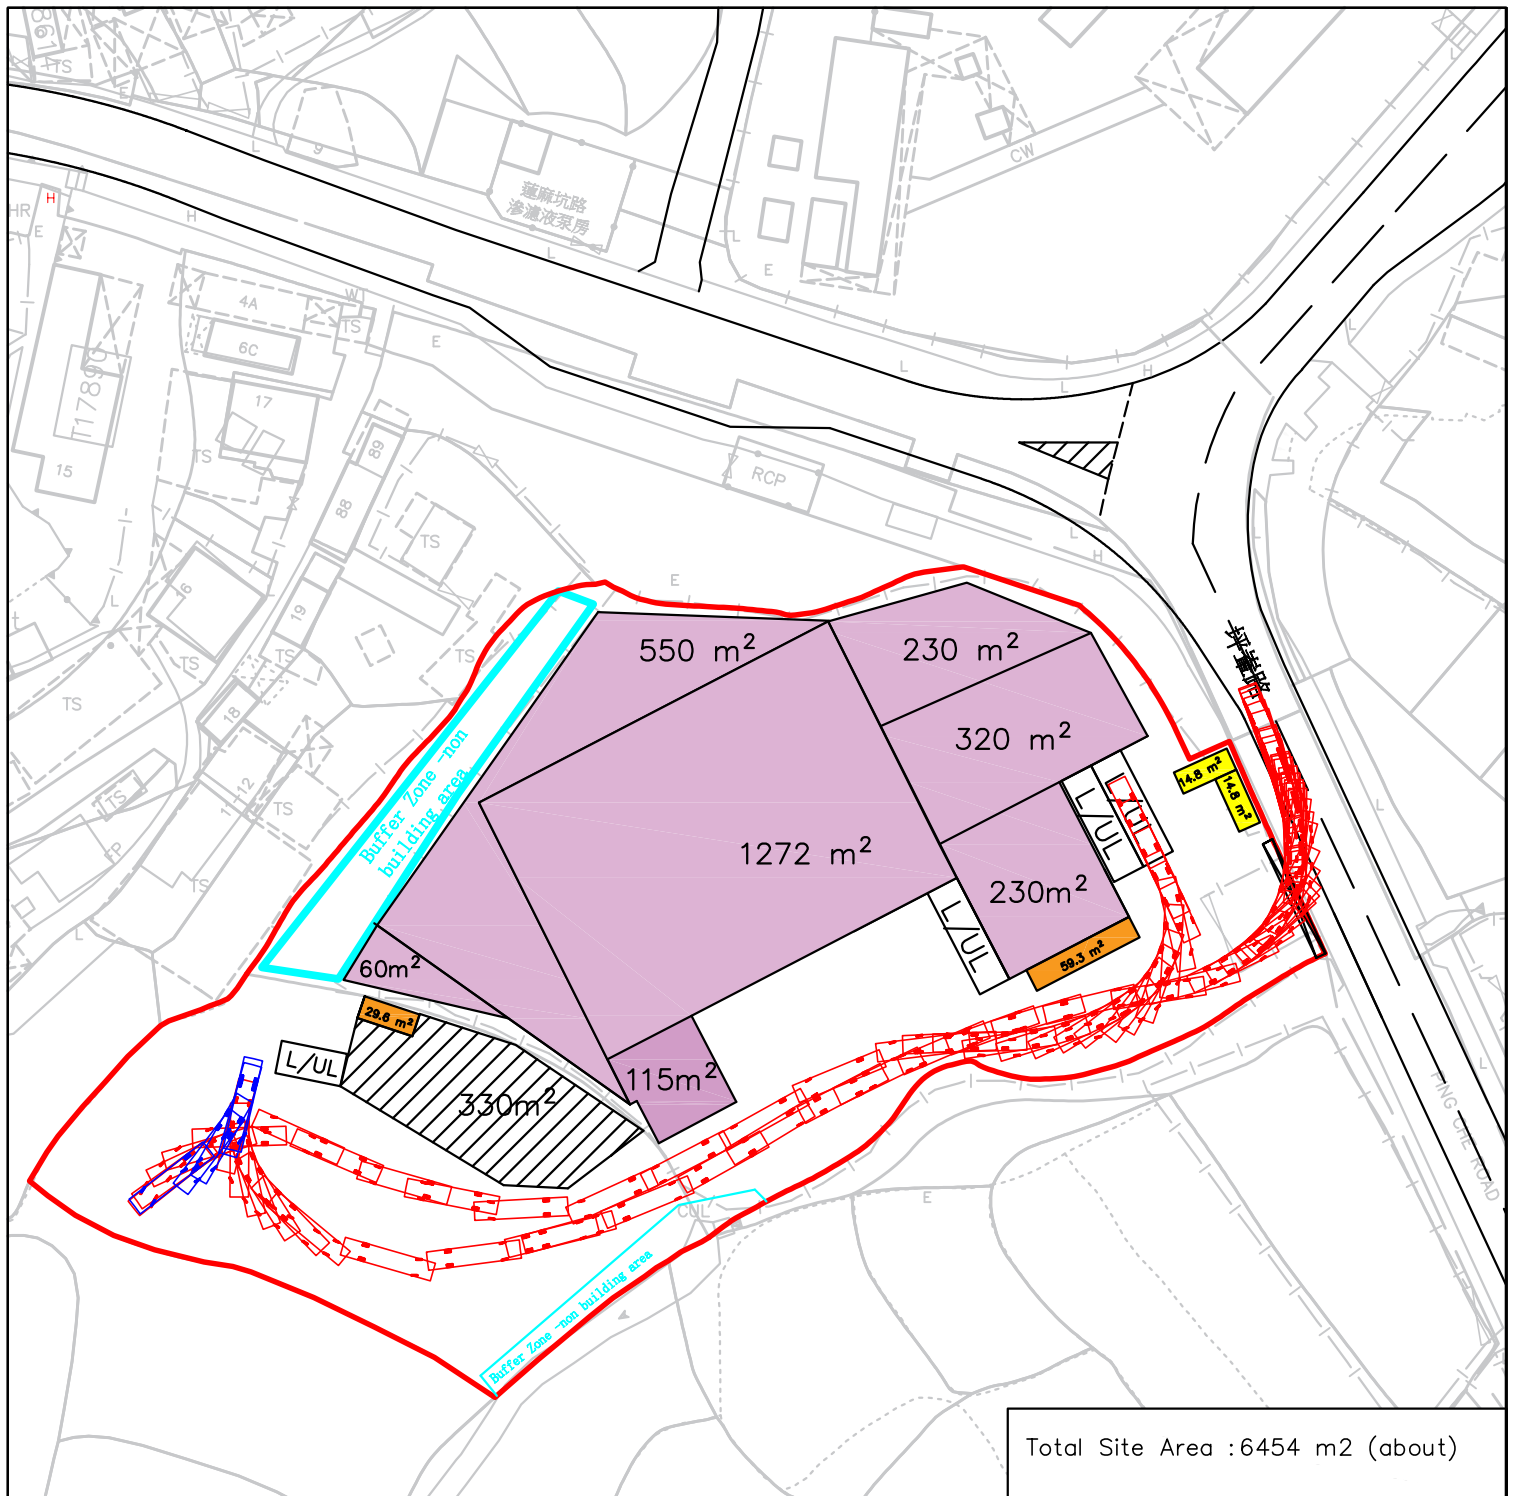

Legend

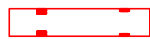

16 tons trucks Loading /Unloading
space 3.5m(w) x 12 m(L)



Light Goods Vehicle Loading /Unloading space
3.5m(w) x 7 m(L)


Scale

1: 1000


Swept Path Plan

Lot.751 S.B RP,.751 S.B ss.1
in D.D.82 Ta Kwu Ling

Plan 4.9(a)

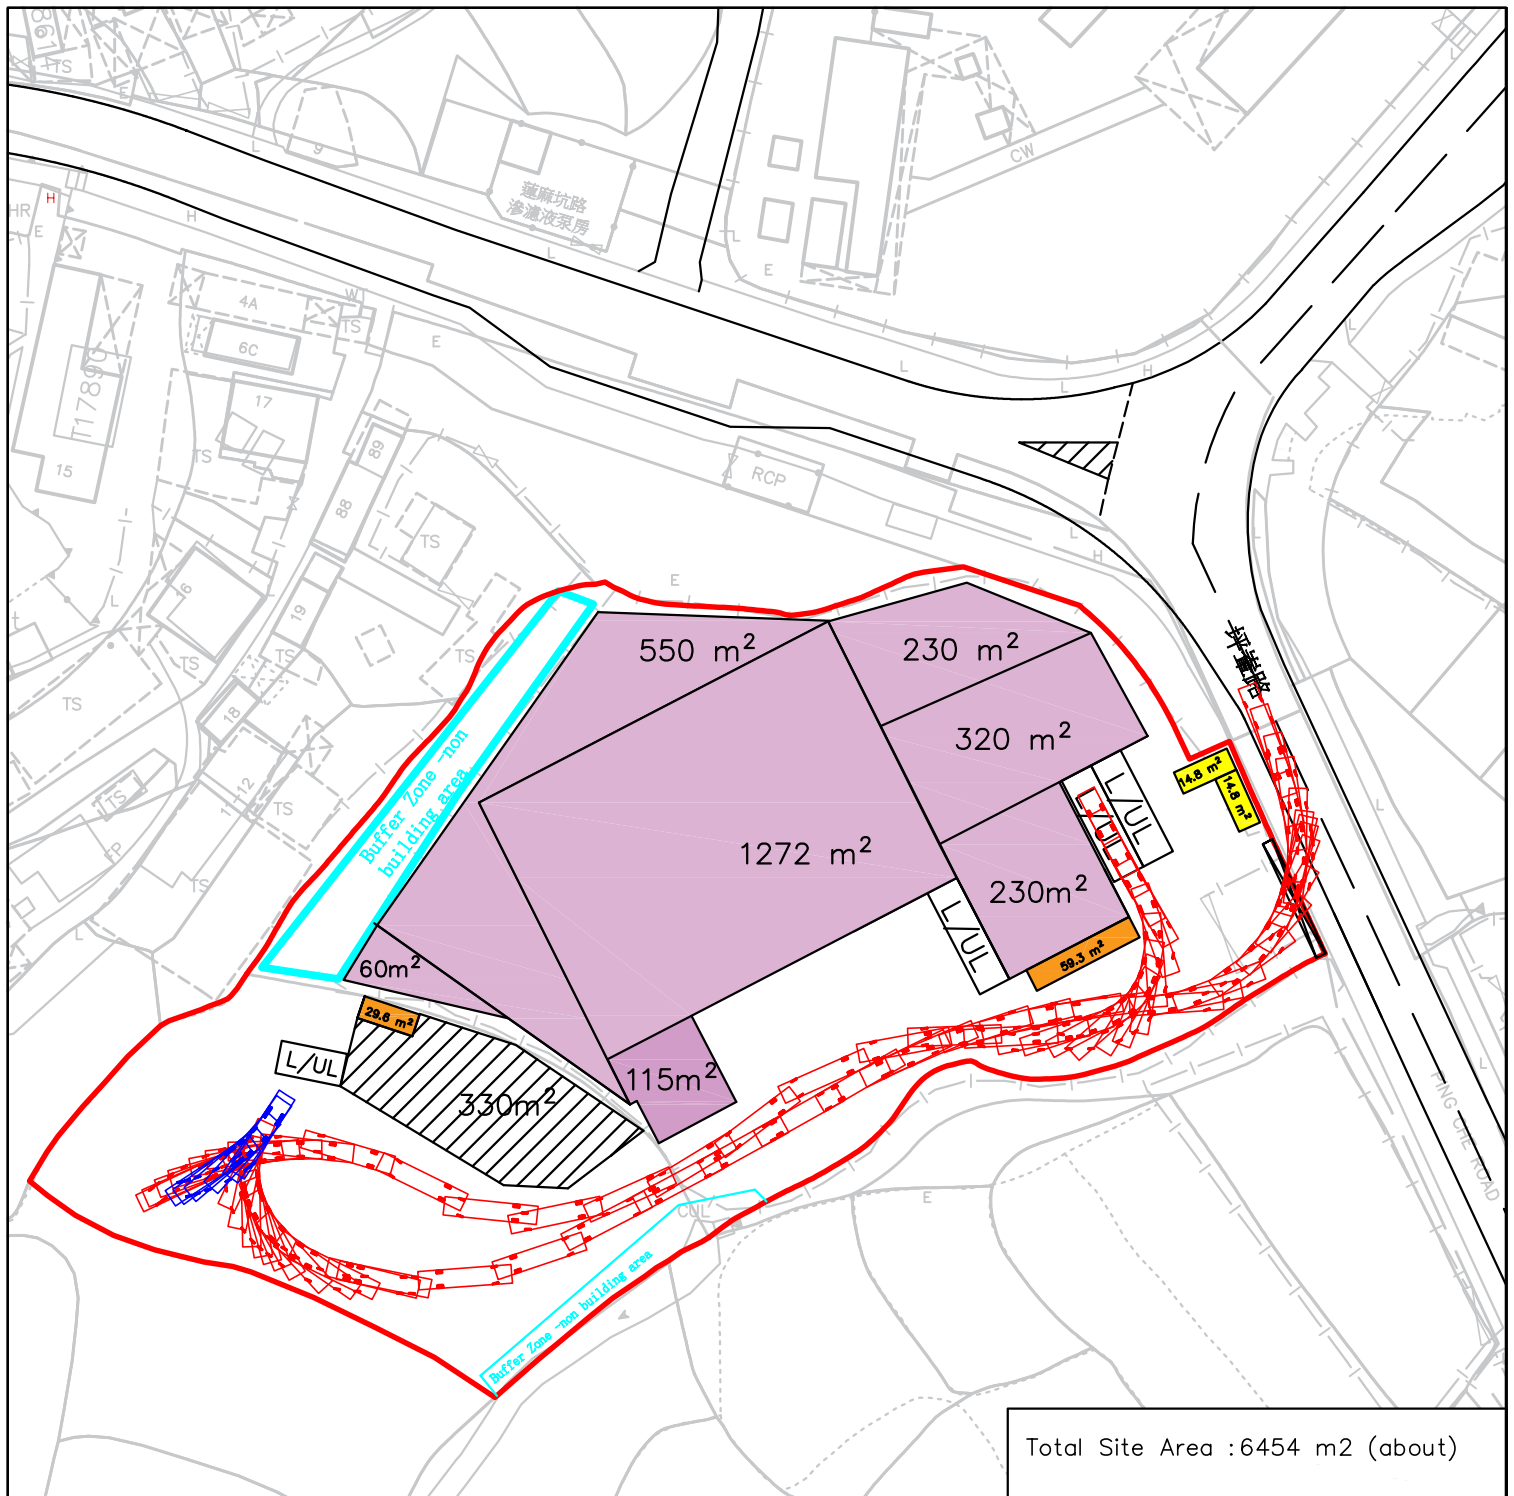

Legend

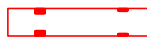

16 tons trucks Loading /Unloading
space 3.5m(w) x 12 m(L)



Light Goods Vehicle Loading /Unloading space
3.5m(w) x 7 m(L)

Scale

1: 1000

Swept Path Plan

Lot.751 S.B RP,.751 S.B ss.1
in D.D.82 Ta Kwu Ling

Plan 4.9(a)