


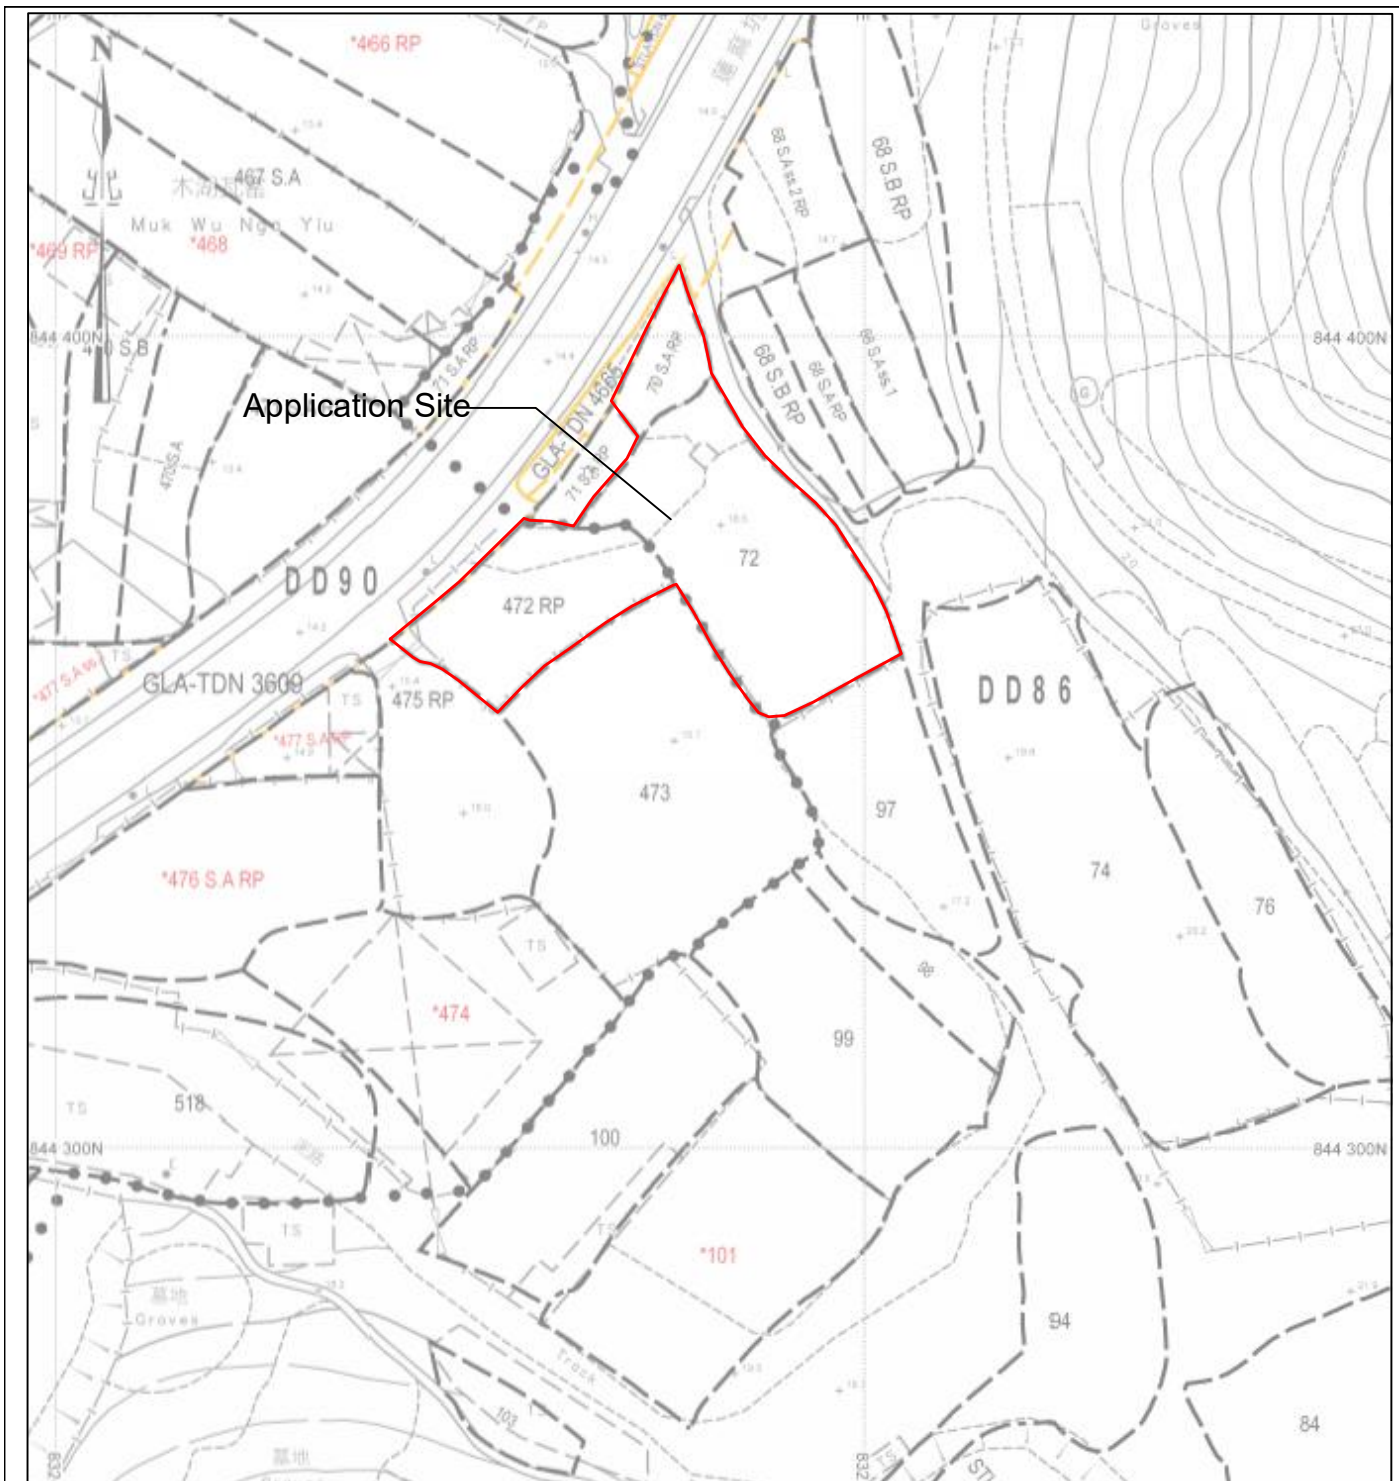

Total Site Area: 1335m<sup>2</sup>(About)

YING SHING  
(HOPEWELL)  
ENGINEERING  
CO.LTD.

# Location Plan

## Annex 2

Scale 1:1000

Aug 2026

