


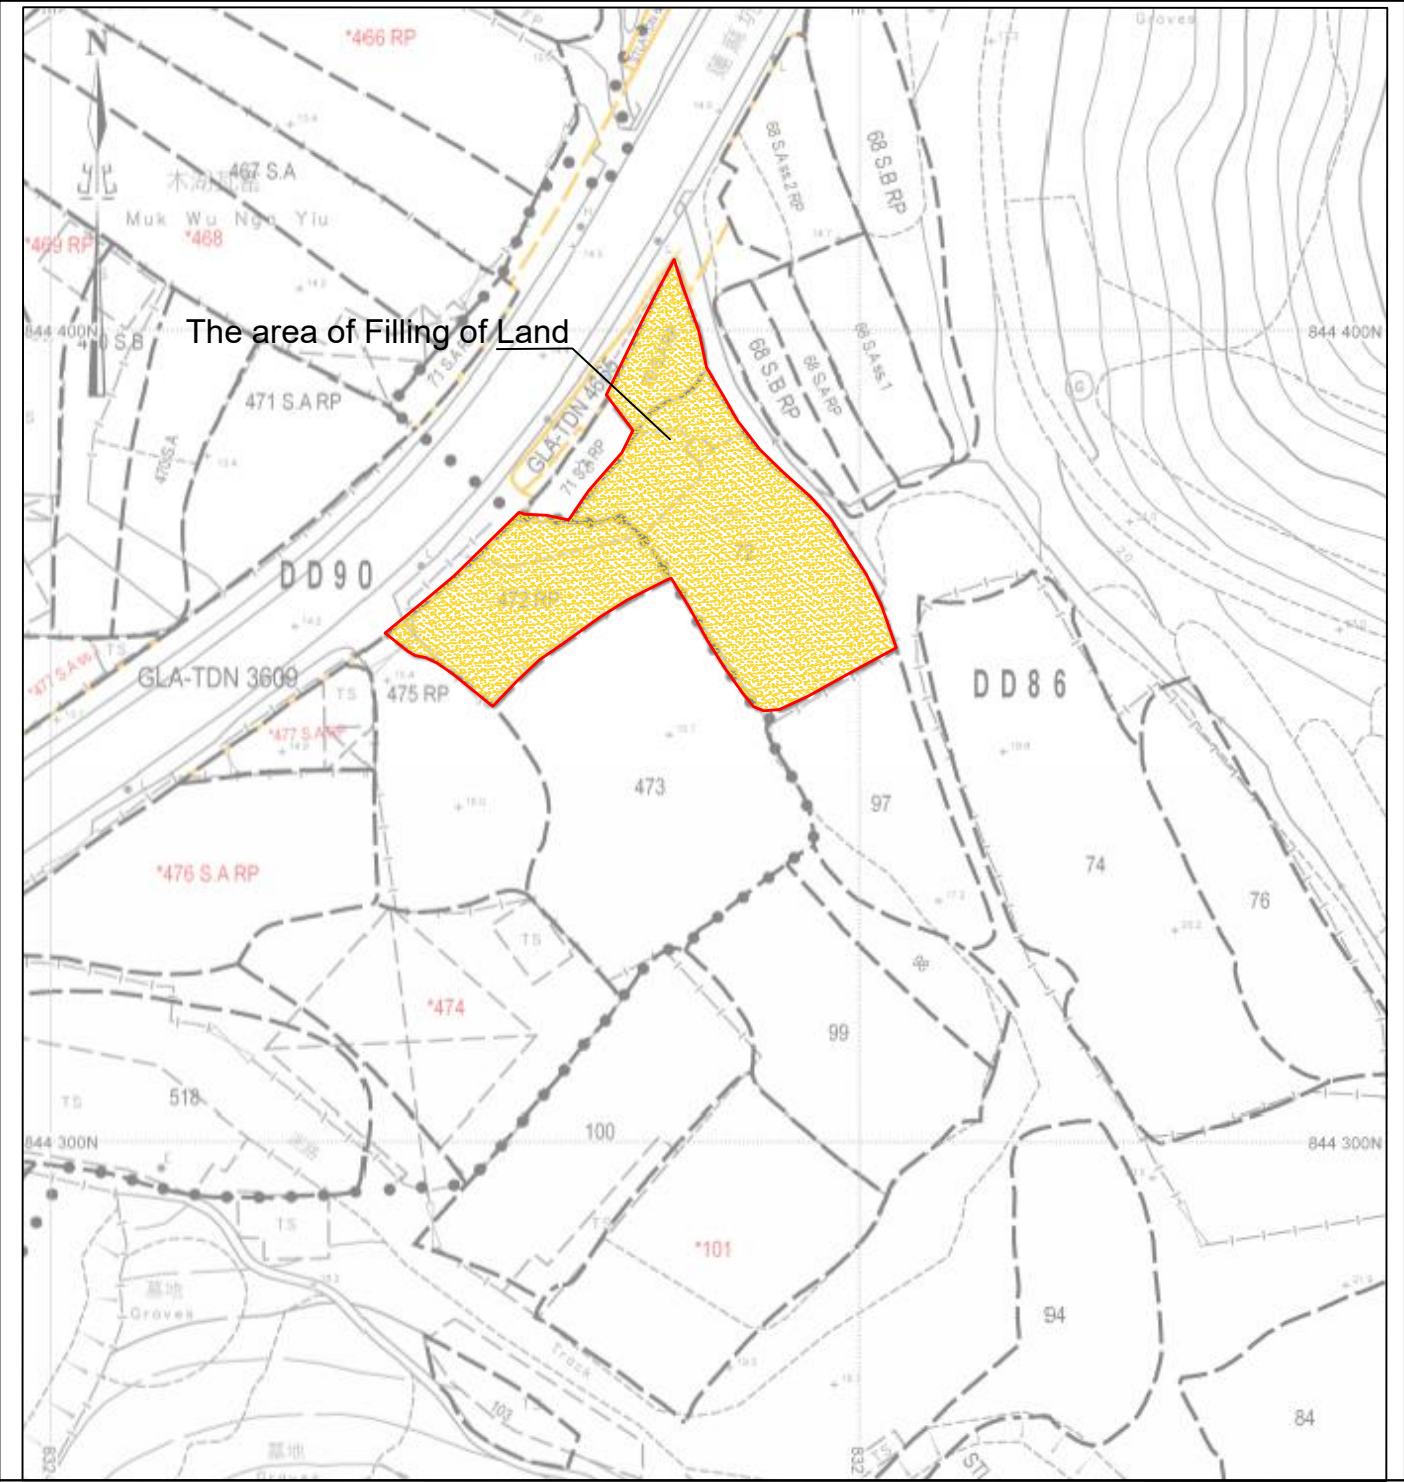

Total Site Area: 1335m²(About)

YING SHING (HOPEWELL) ENGINEERING CO.LTD.	Filling of Land Plan	Annex 3
	Scale 1:1000 0 10 20 30 40 50 m	Aug 2026