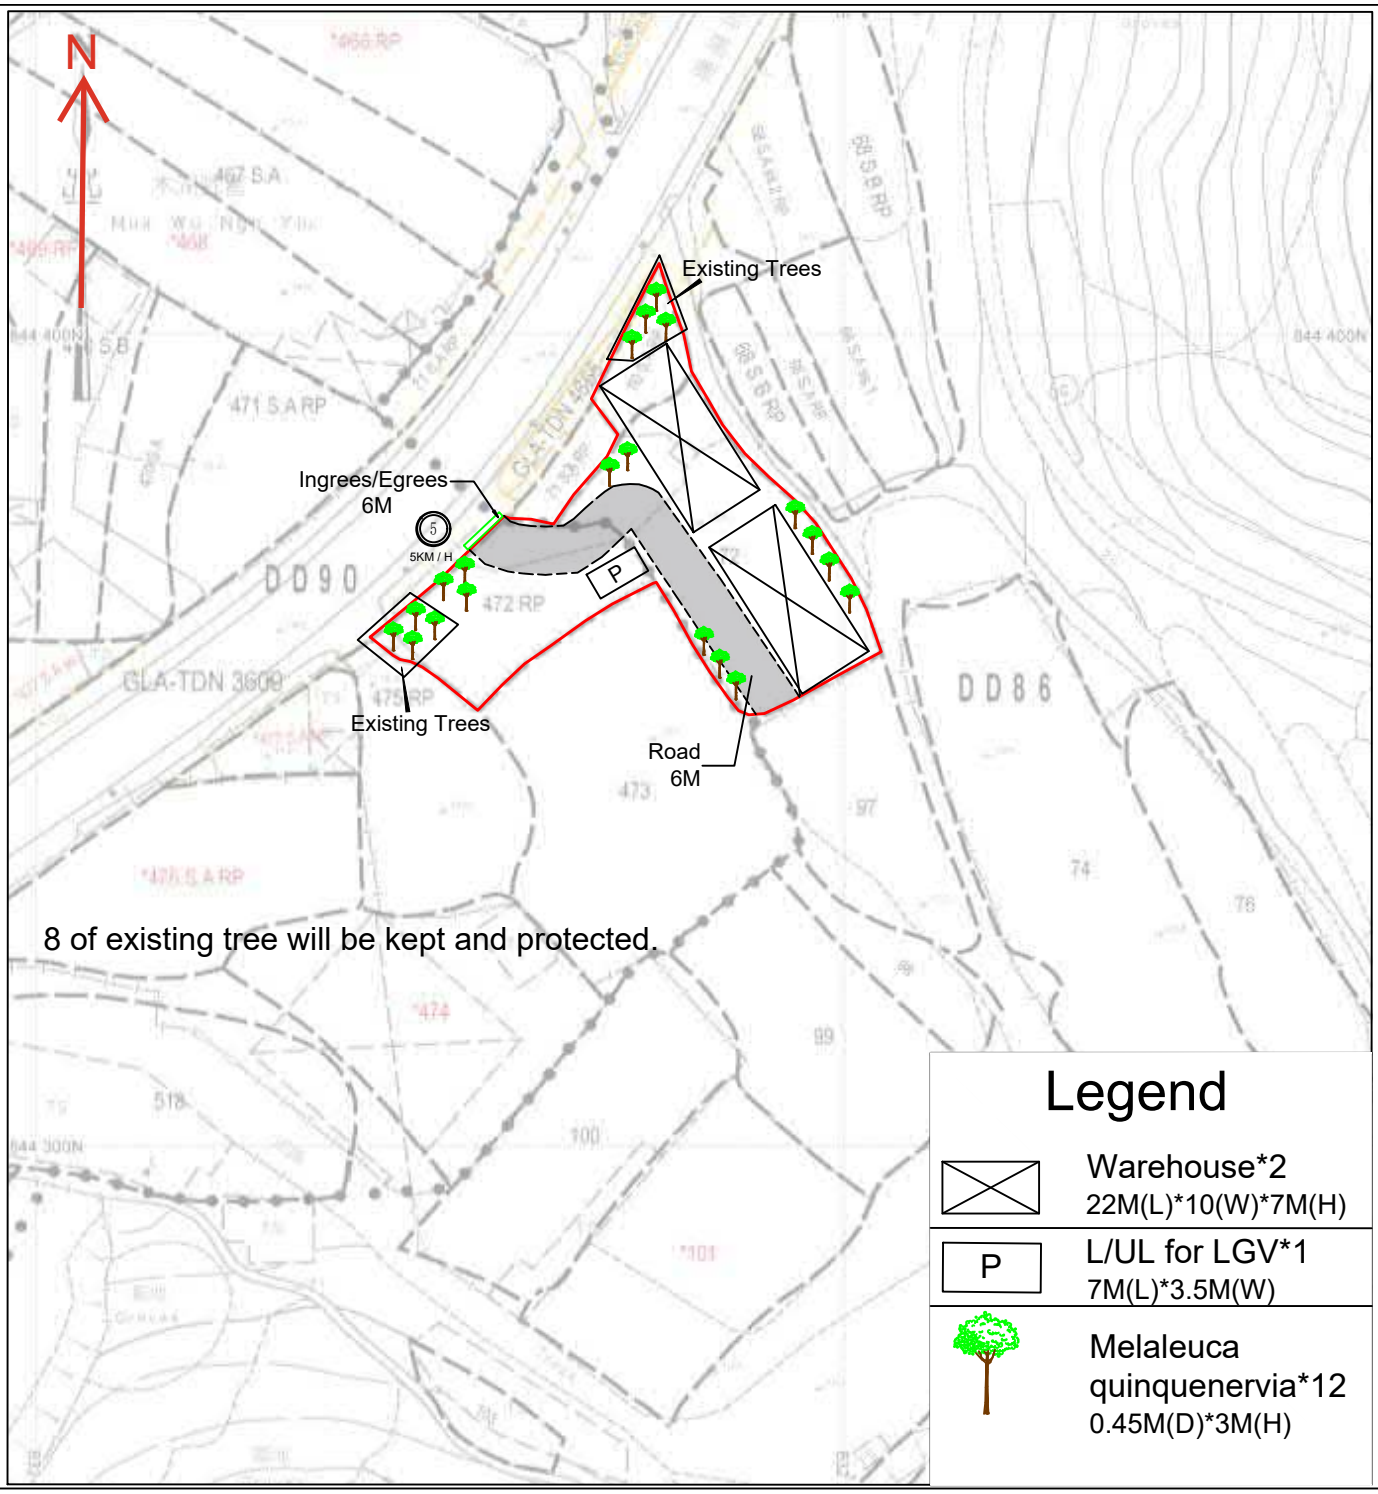


Total Site Area: 1335㎡(About)

YING SHING (HOPEWELL) ENGINEERING CO.LTD.	Landscape Plan	Annex 1
	Scale 1:1000 0 10 20 30 40 50 m	October 2026