

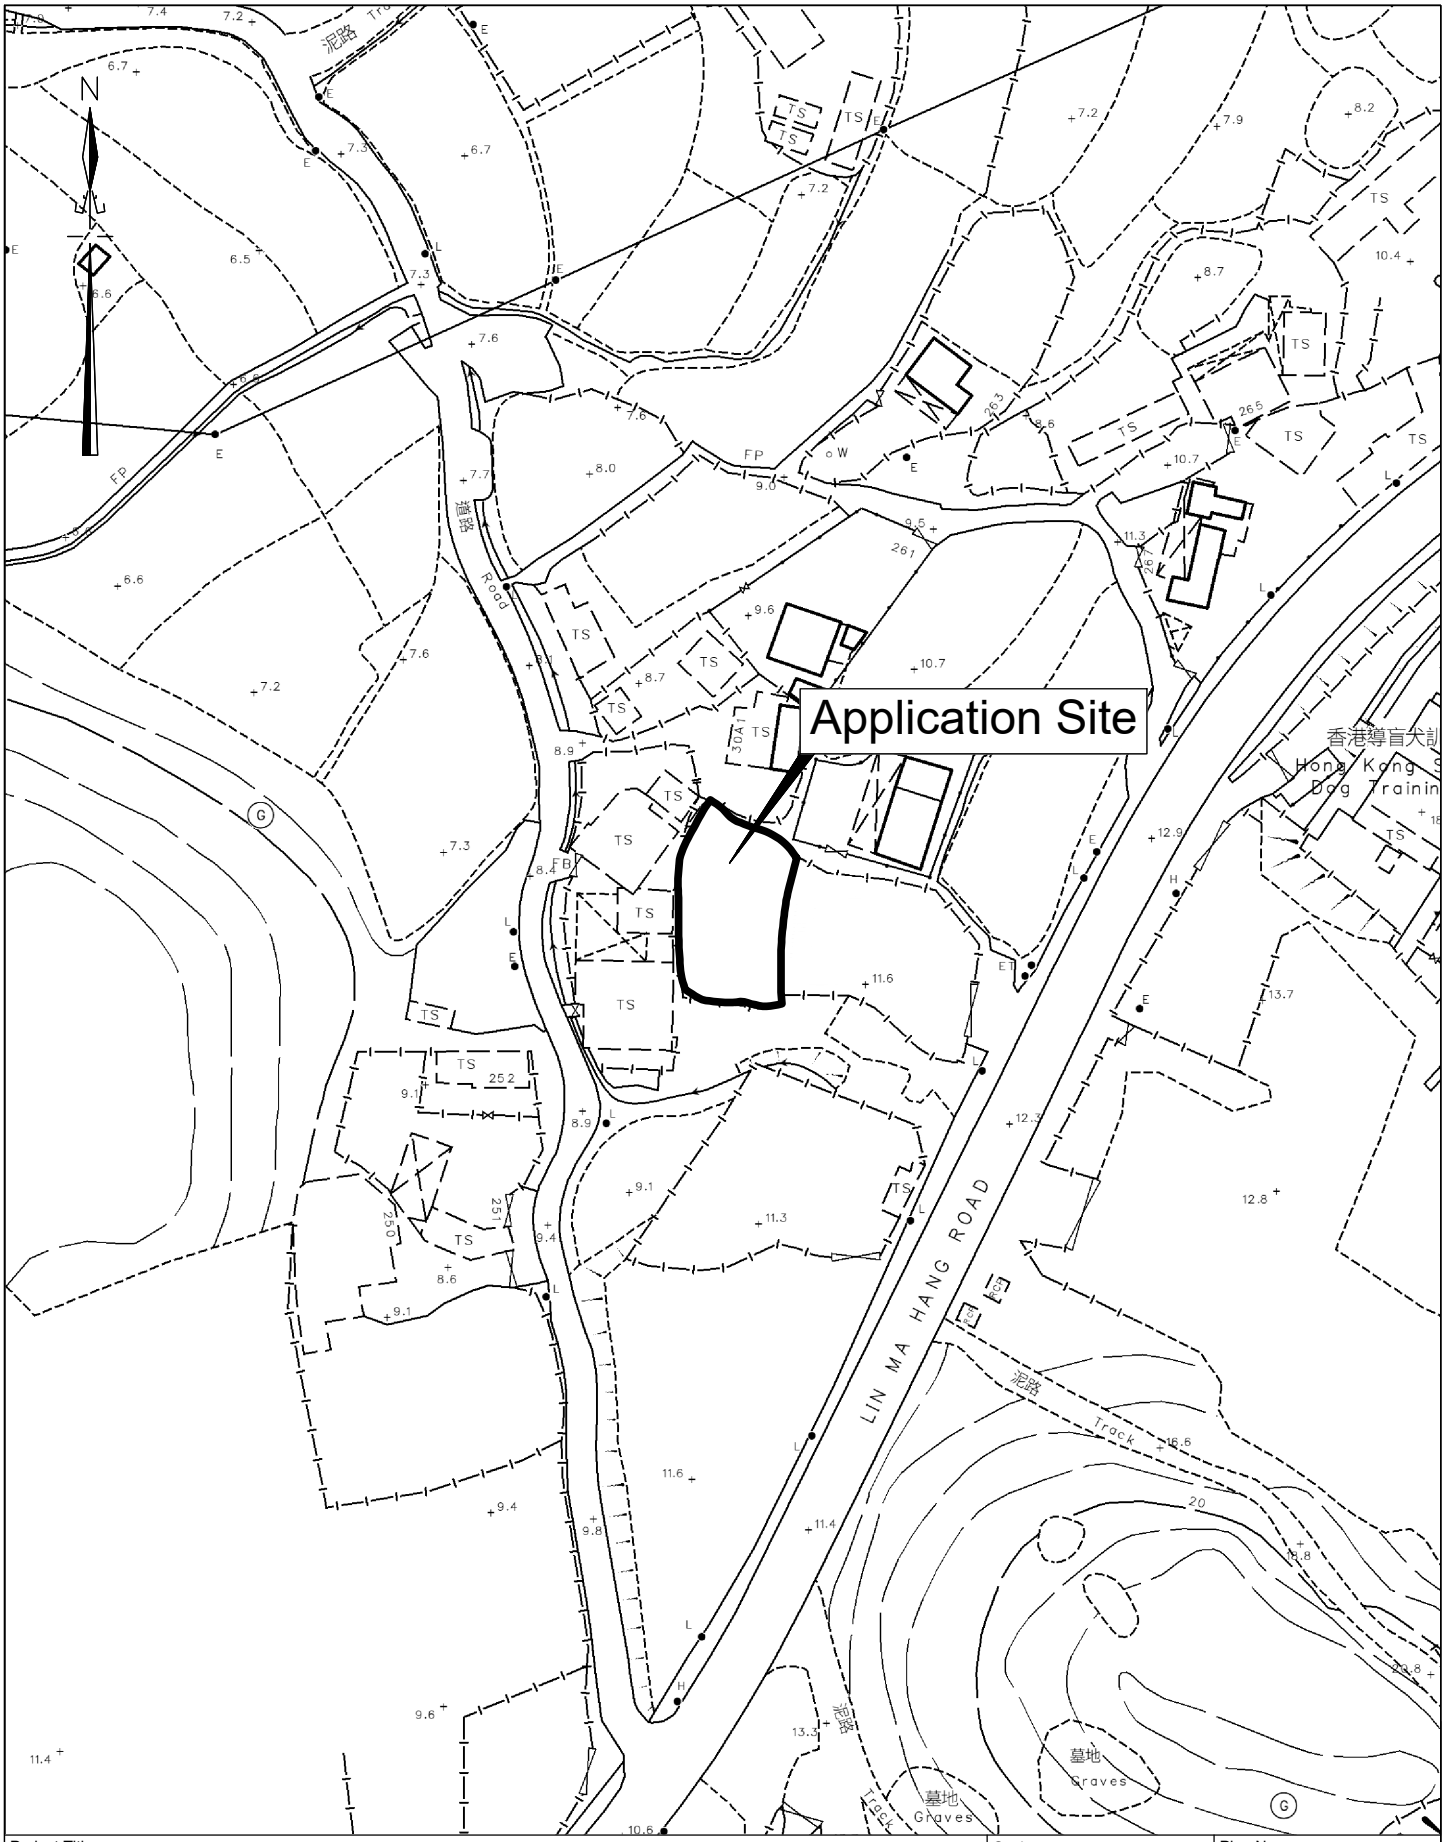



Project Title : Proposed Temporary Warehouse for Storage of Decoration Materials for a period of 3 years	Scale : 1 : 1000	Plan No. : CW/584/90/LOP
	Date : 25-08-2026	Survey Sheet No. : 3-NW-17A
Drawing Title : Location Plan (D.D. 90 Lot No. 584)	卓弘測量服務公司 CHUO WANG SURVEY SERVICES COMPANY	

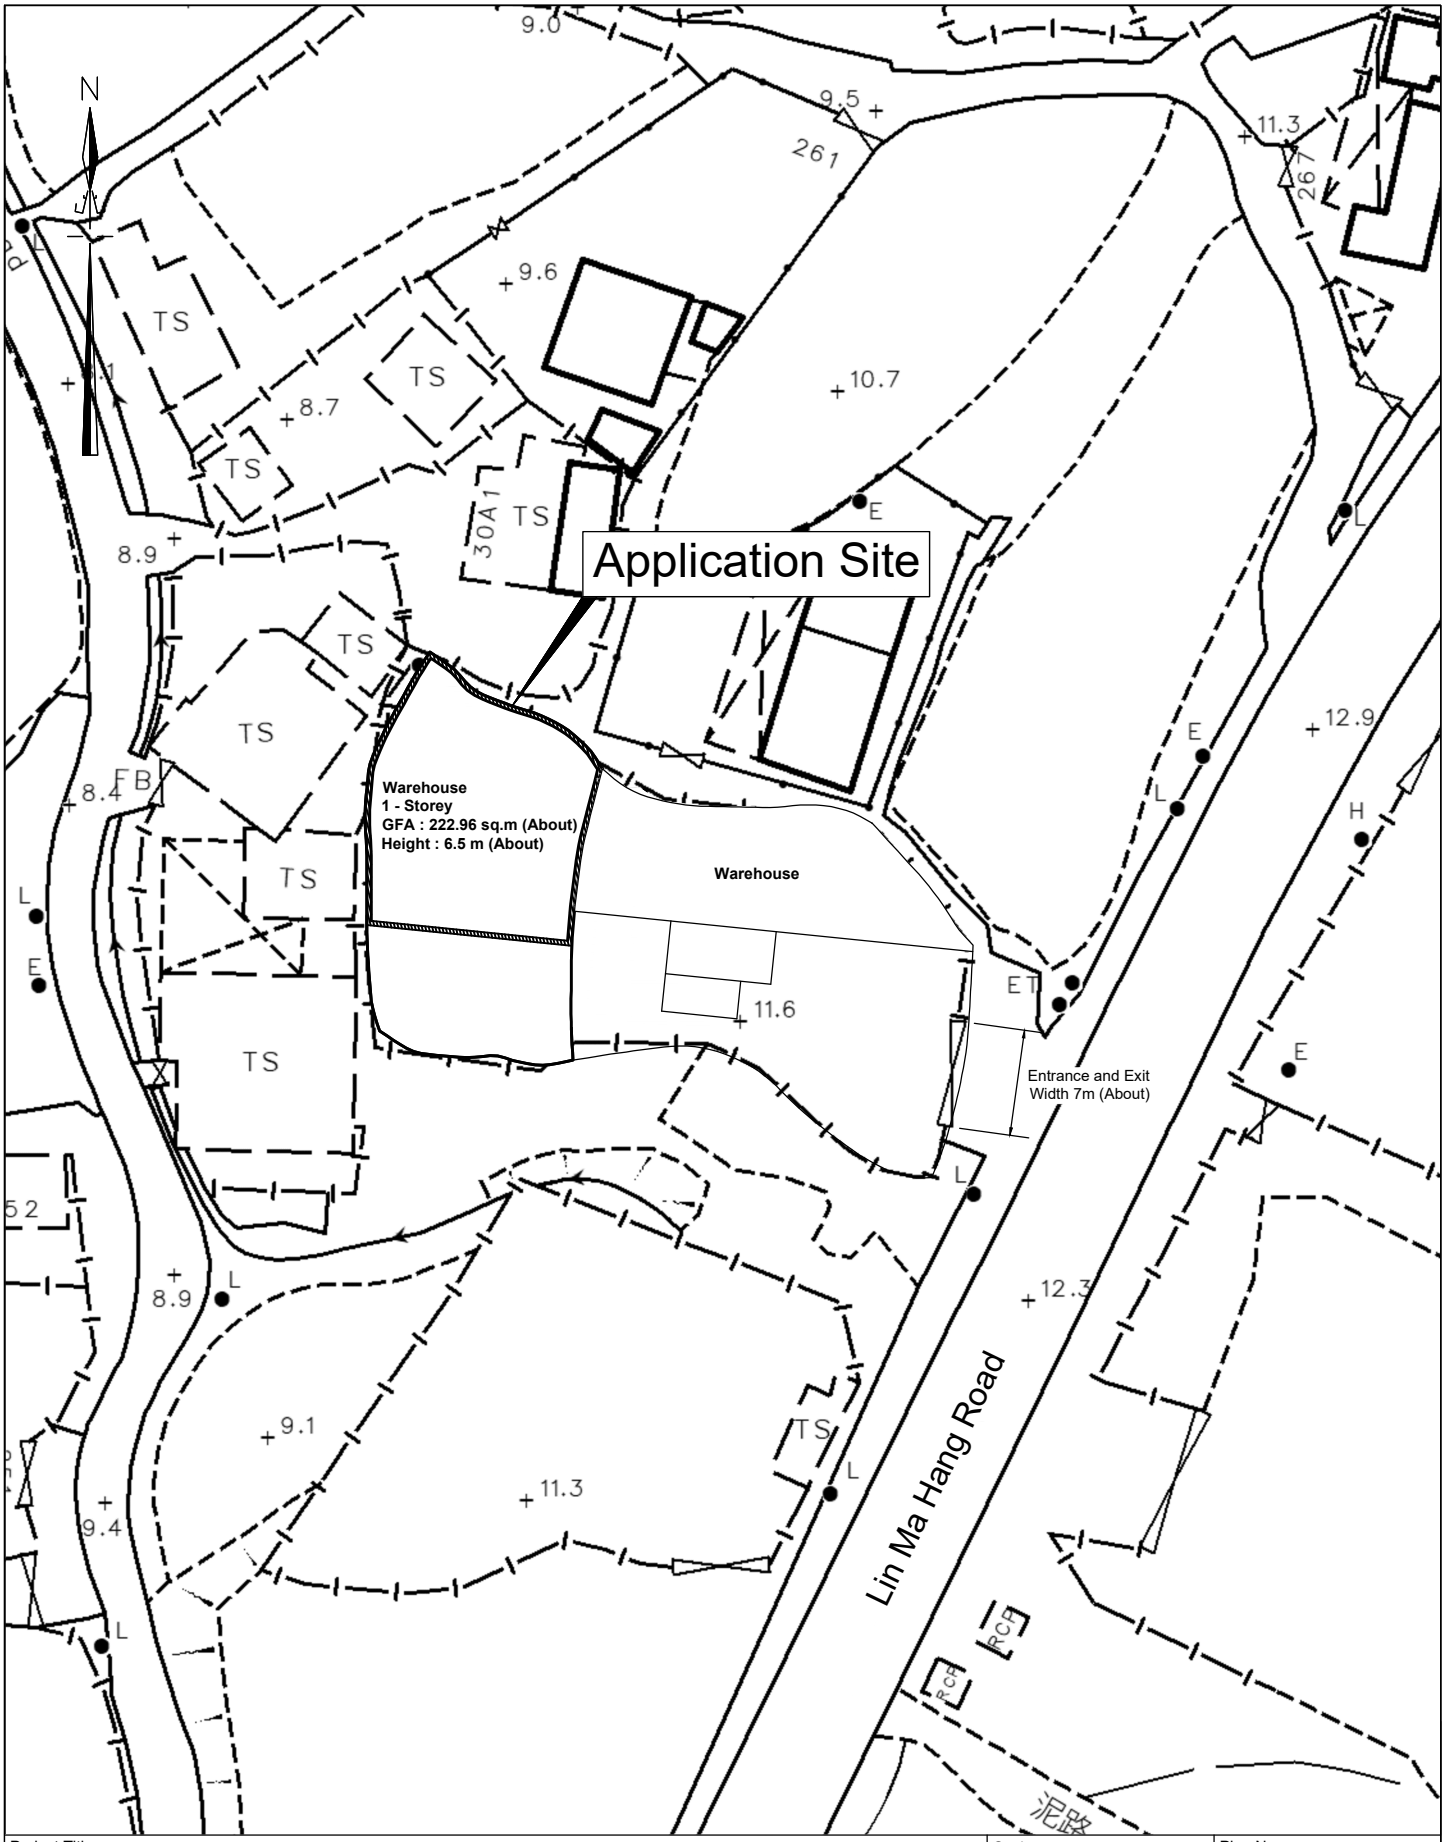

Project Title : Proposed Temporary Warehouse for Storage of Decoration Materials for a period of 3 years	Scale : 1 : 500	Plan No. : CW/584/90/LOP
	Date : 25-08-2026	Survey Sheet No. : 3-NW-17A
Drawing Title : Layout Plan (D.D. 90 Lot No. 584)	卓 弘 測 量 服 務 公 司 CHUO WANG SURVEY SERVICES COMPANY	

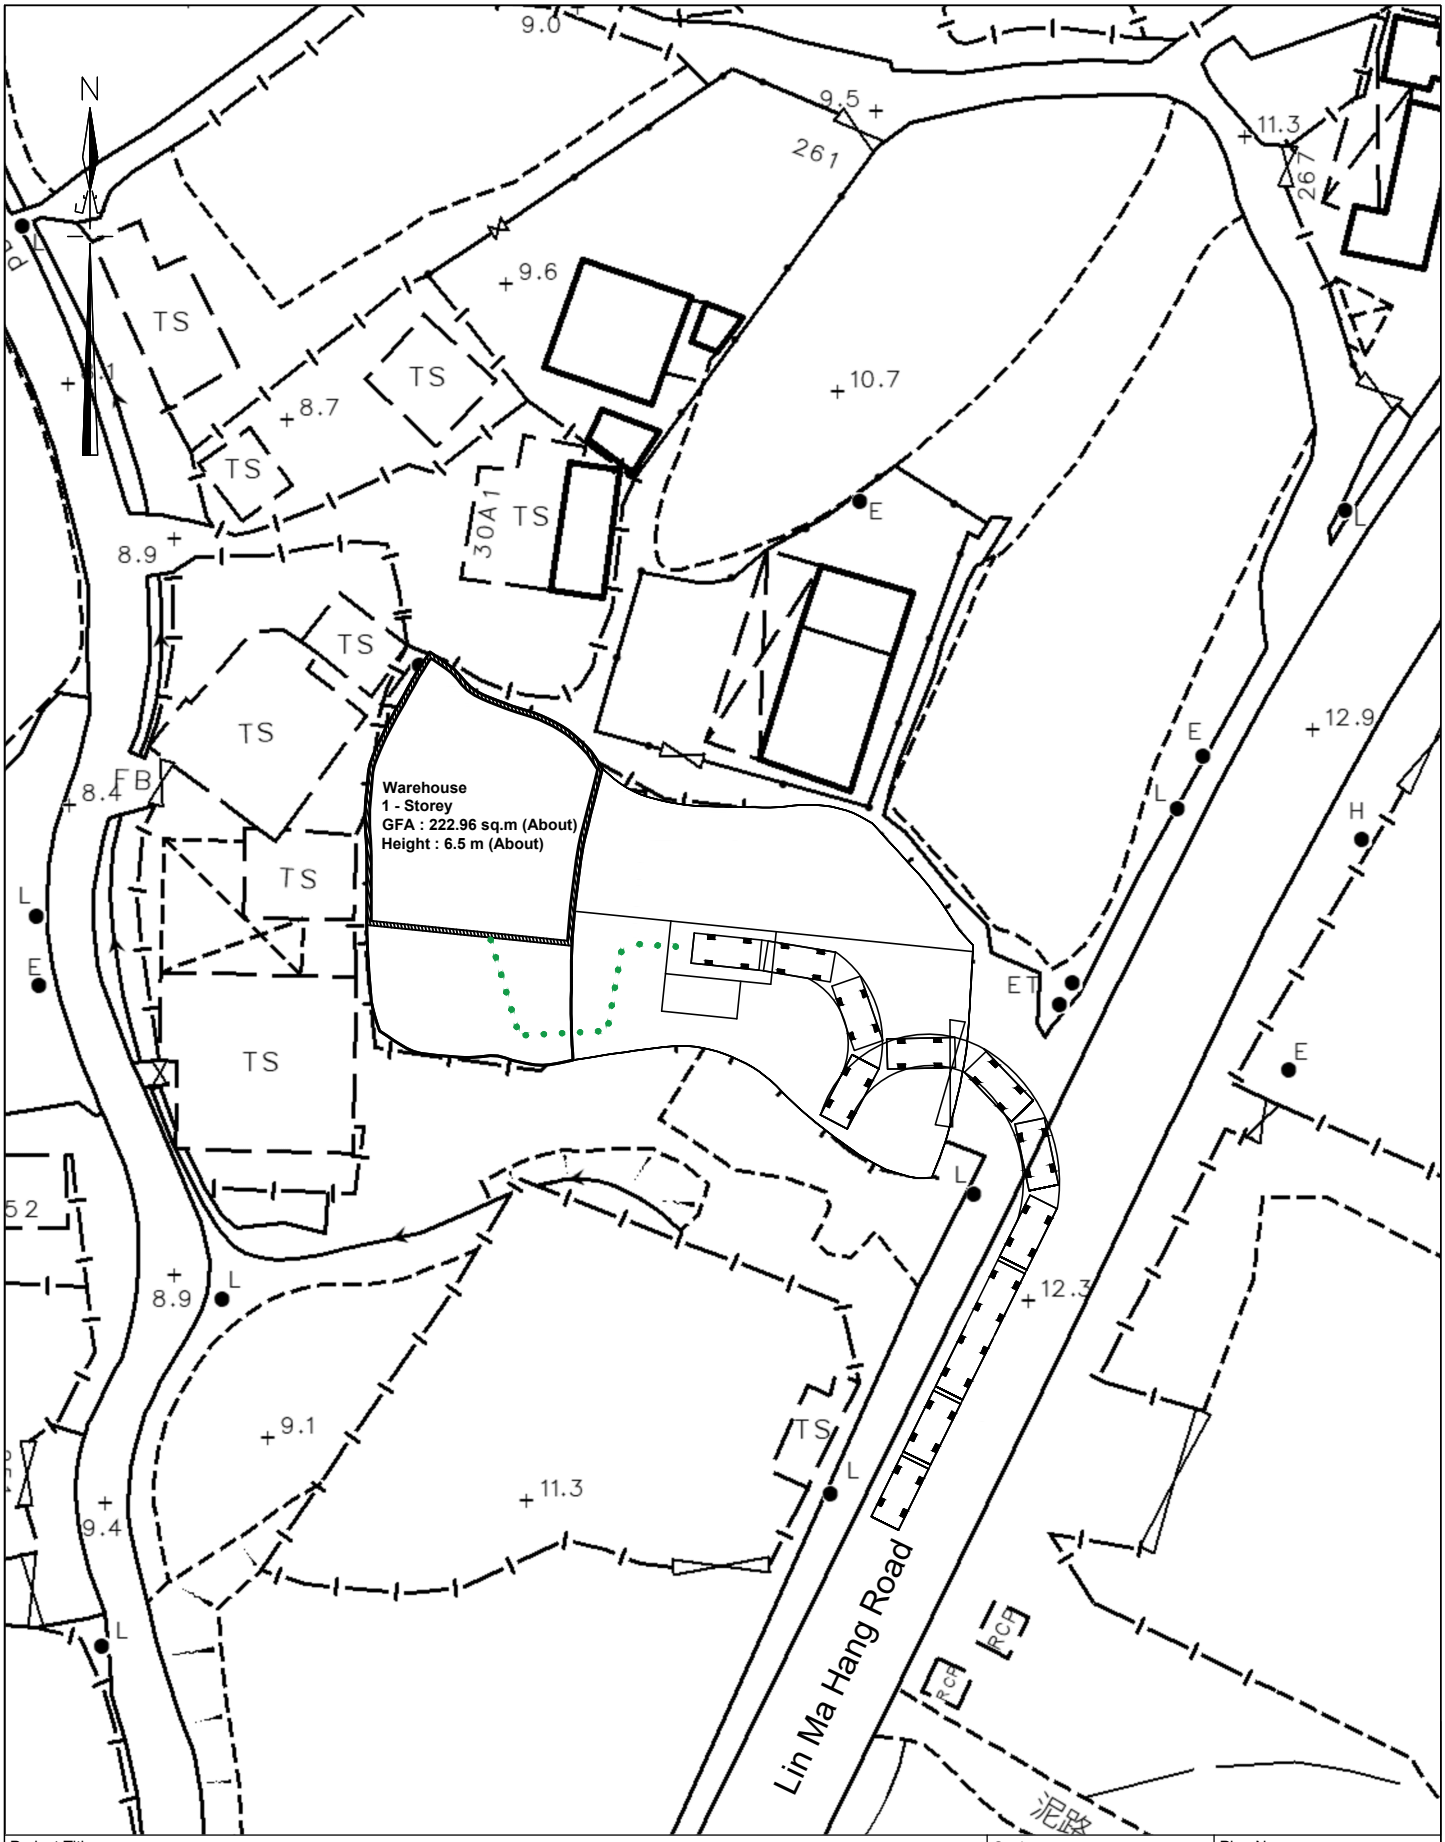

Project Title : Proposed Temporary Warehouse for Storage of Decoration Materials for a period of 3 years	Scale : 1 : 500	Plan No. : CW/580/90/VRP2
	Date : 25-08-2026	Survey Sheet No. : 3-NW-17A
Drawing Title : Vehicle Routing Plan (D.D. 90 Lot No. 584)	卓 弘 測 量 服 務 公 司 CHUO WANG SURVEY SERVICES COMPANY	

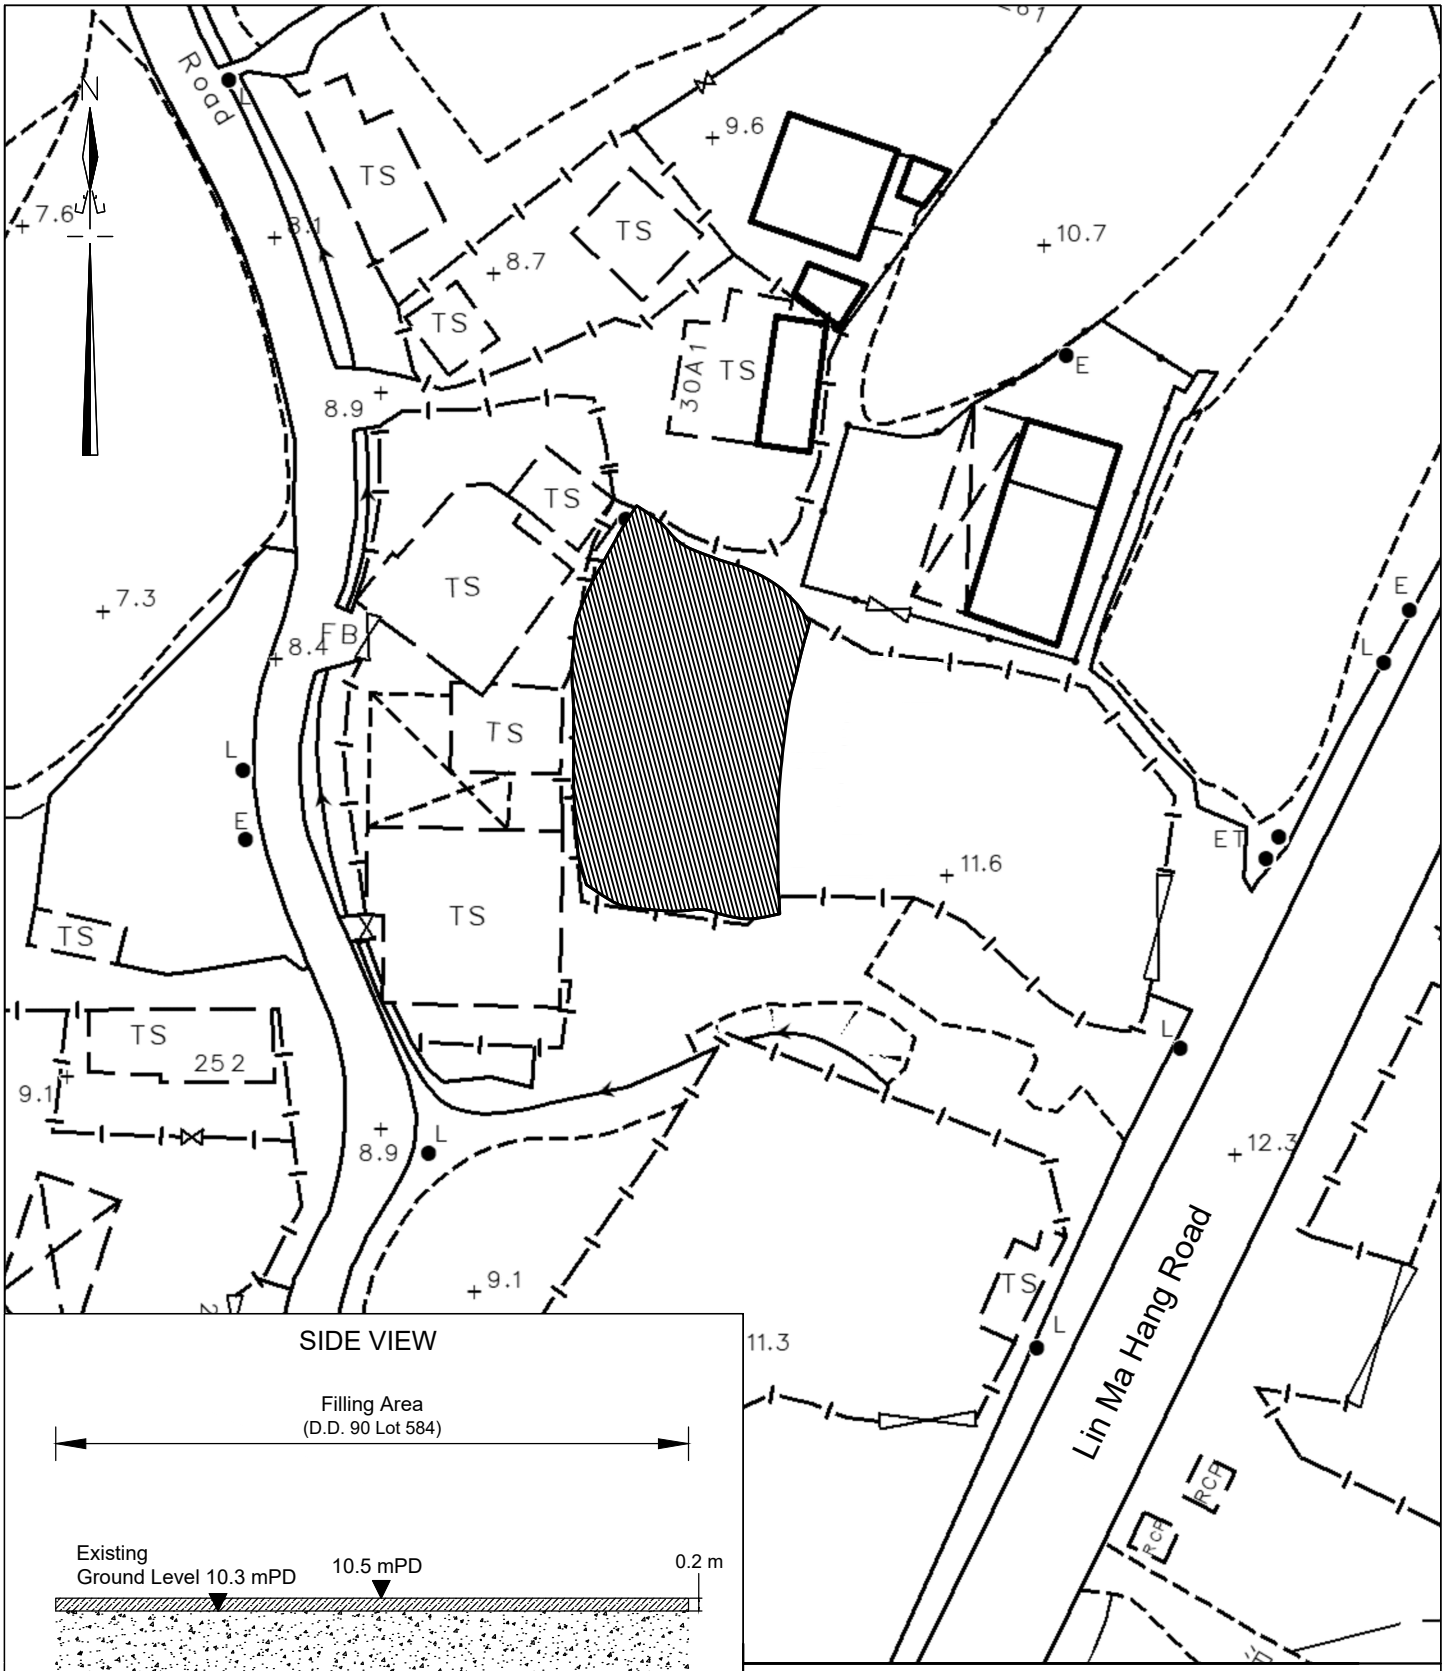

Legend :

Filling Area (Concrete)

Project Title : Proposed Temporary Warehouse for Storage of Decoration Materials for a period of 3 years	Scale : 1 : 500	Plan No. : CW/584/90/FP
	Date : 25-08-2026	Survey Sheet No. : 3-NW-17A
Drawing Title : Filling Plan (D.D. 90 Lot No. 584)	卓 弘 測 量 服 務 公 司 CHUO WANG SURVEY SERVICES COMPANY	