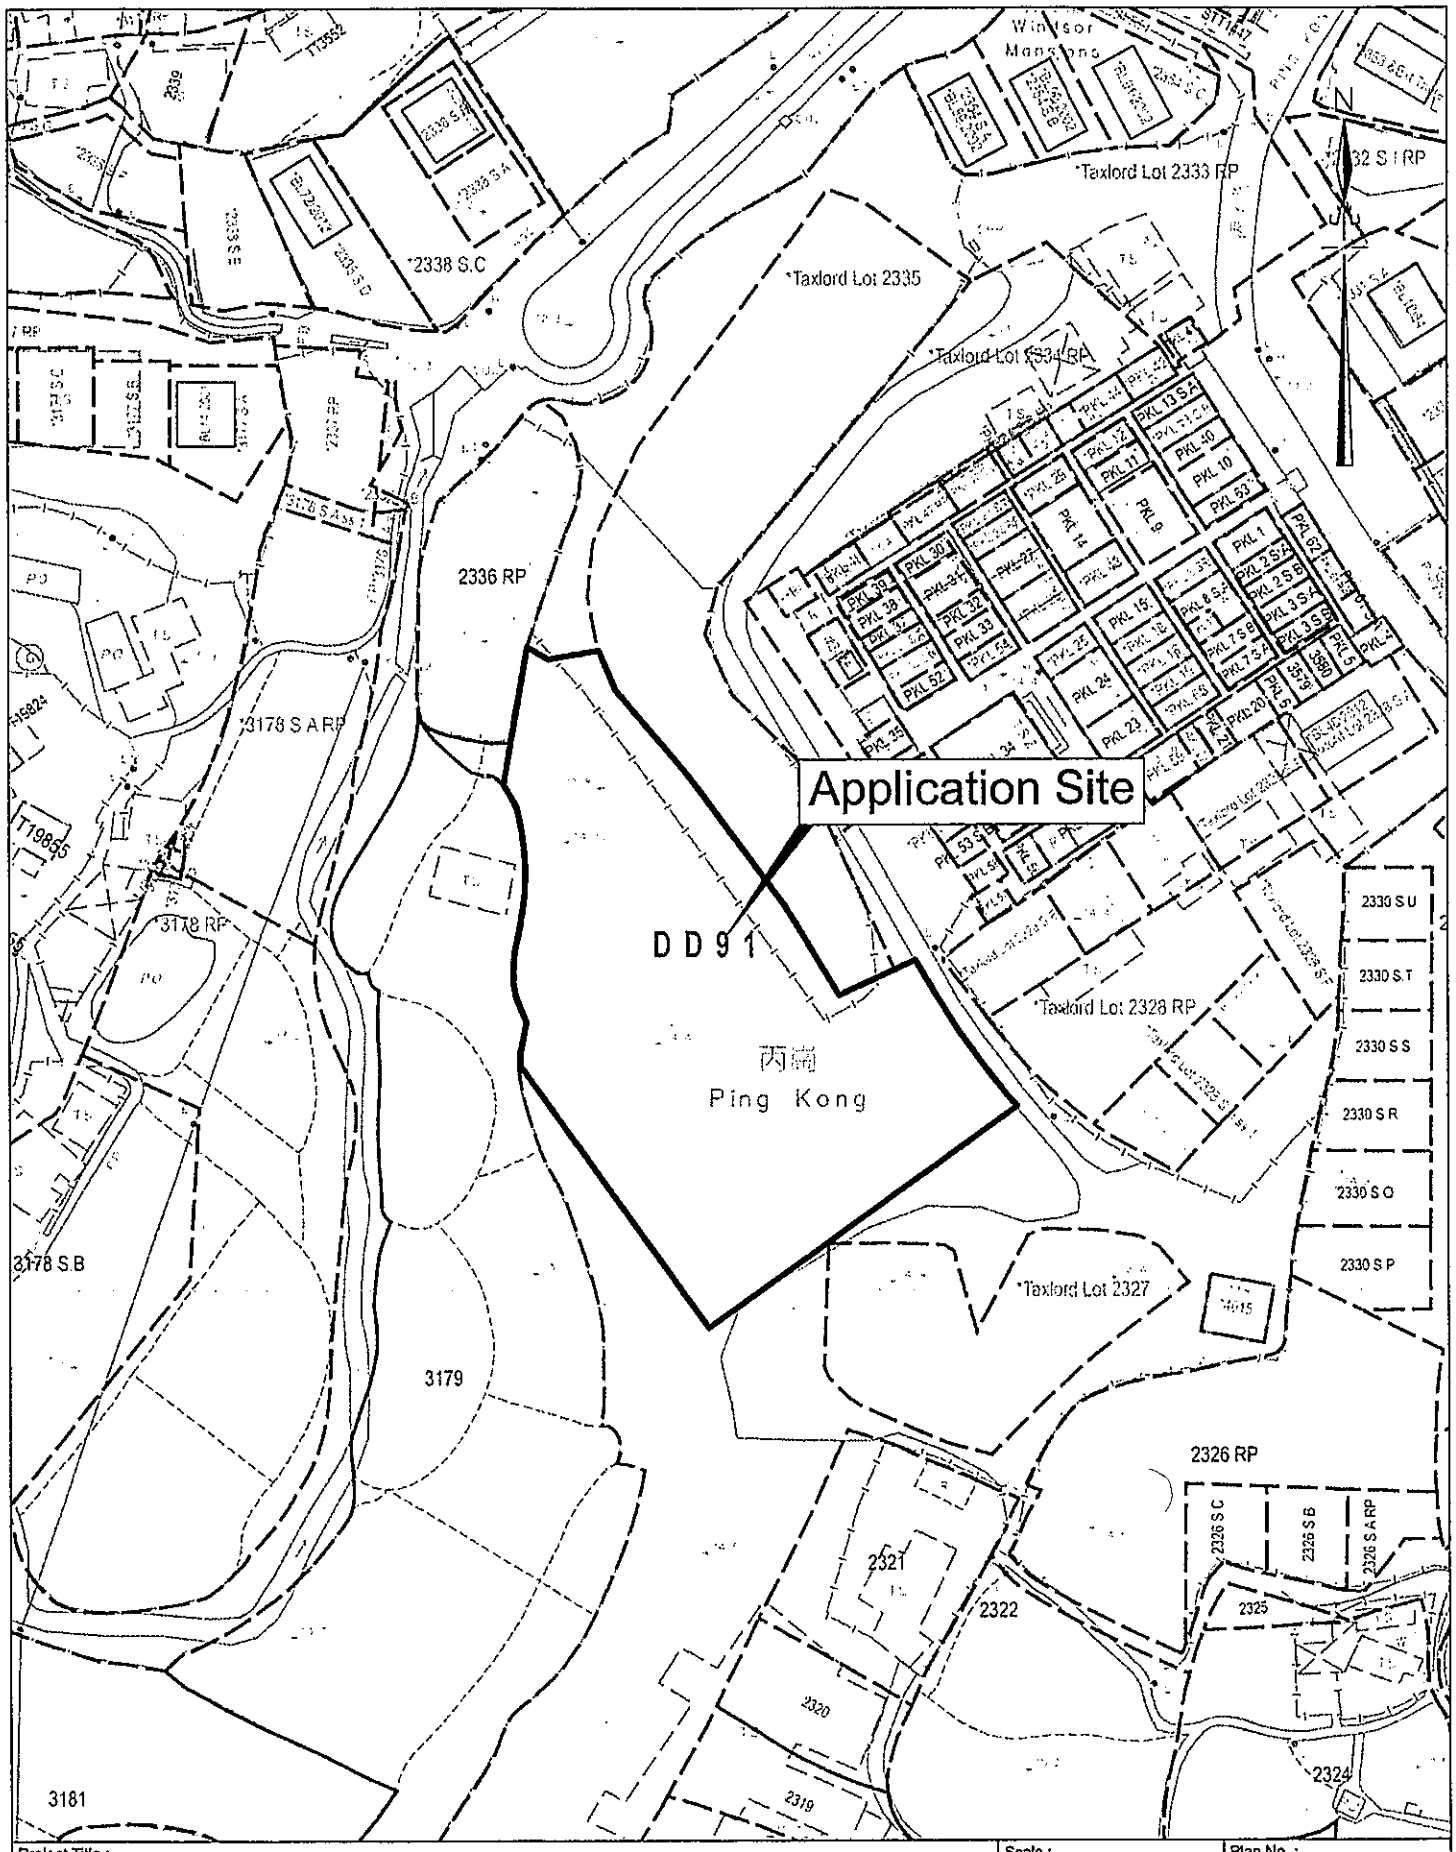

Project Title :	Scale :	Plan No. :
Proposed New Territories Exempted House - Small House	1 : 1000	CW/91/GL/LOP
	Date : 25-05-2025	Survey Sheet No. : 3-SW-11C

Drawing Title :

Location Plan
(D.D. 91 Government Land Near Lot No. 3179, Ping Kong, Sheung Shui, N.T.)

卓 弘 測 量 服 務 公 司
CHUO WANG SURVEY SERVICES COMPANY
1/F, Block A, Wo Tai Building, No. 2-24, Wo Tai Street, Luen Wo Hui, Fanling, N.T.
Telephone : 26831600 Mobile : 66862636 Fax : 26831380
E-mail - chuowang.ssc@gmail.com / h.y.pang@hotmail.com