


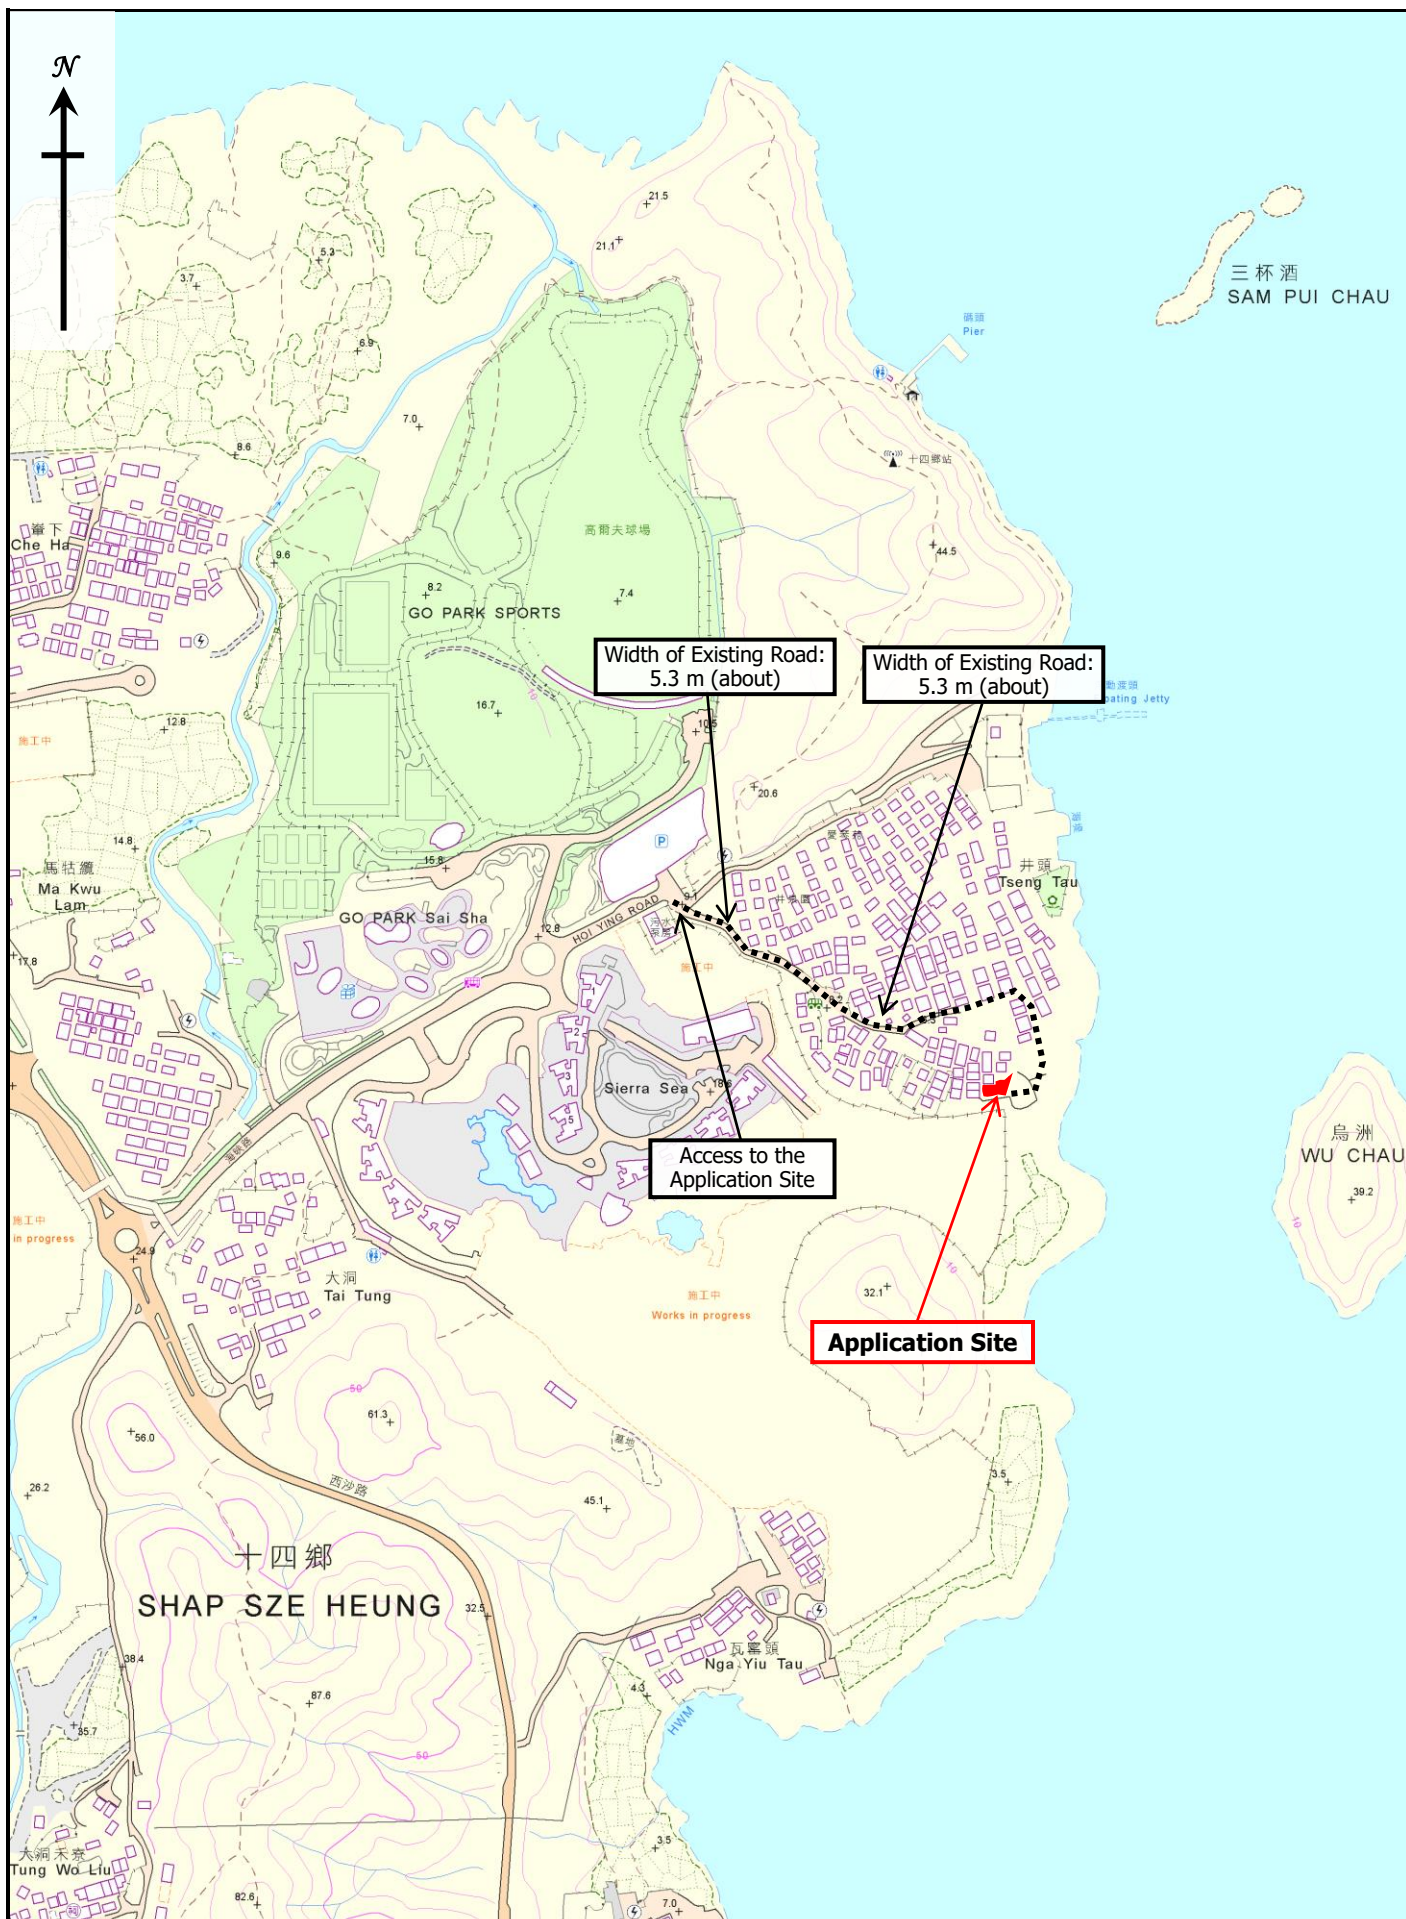

LOCATION PLAN

Figure 1

Not to Scale



GRANDMAX SURVEYORS LIMITED
俊濠測量師行有限公司

