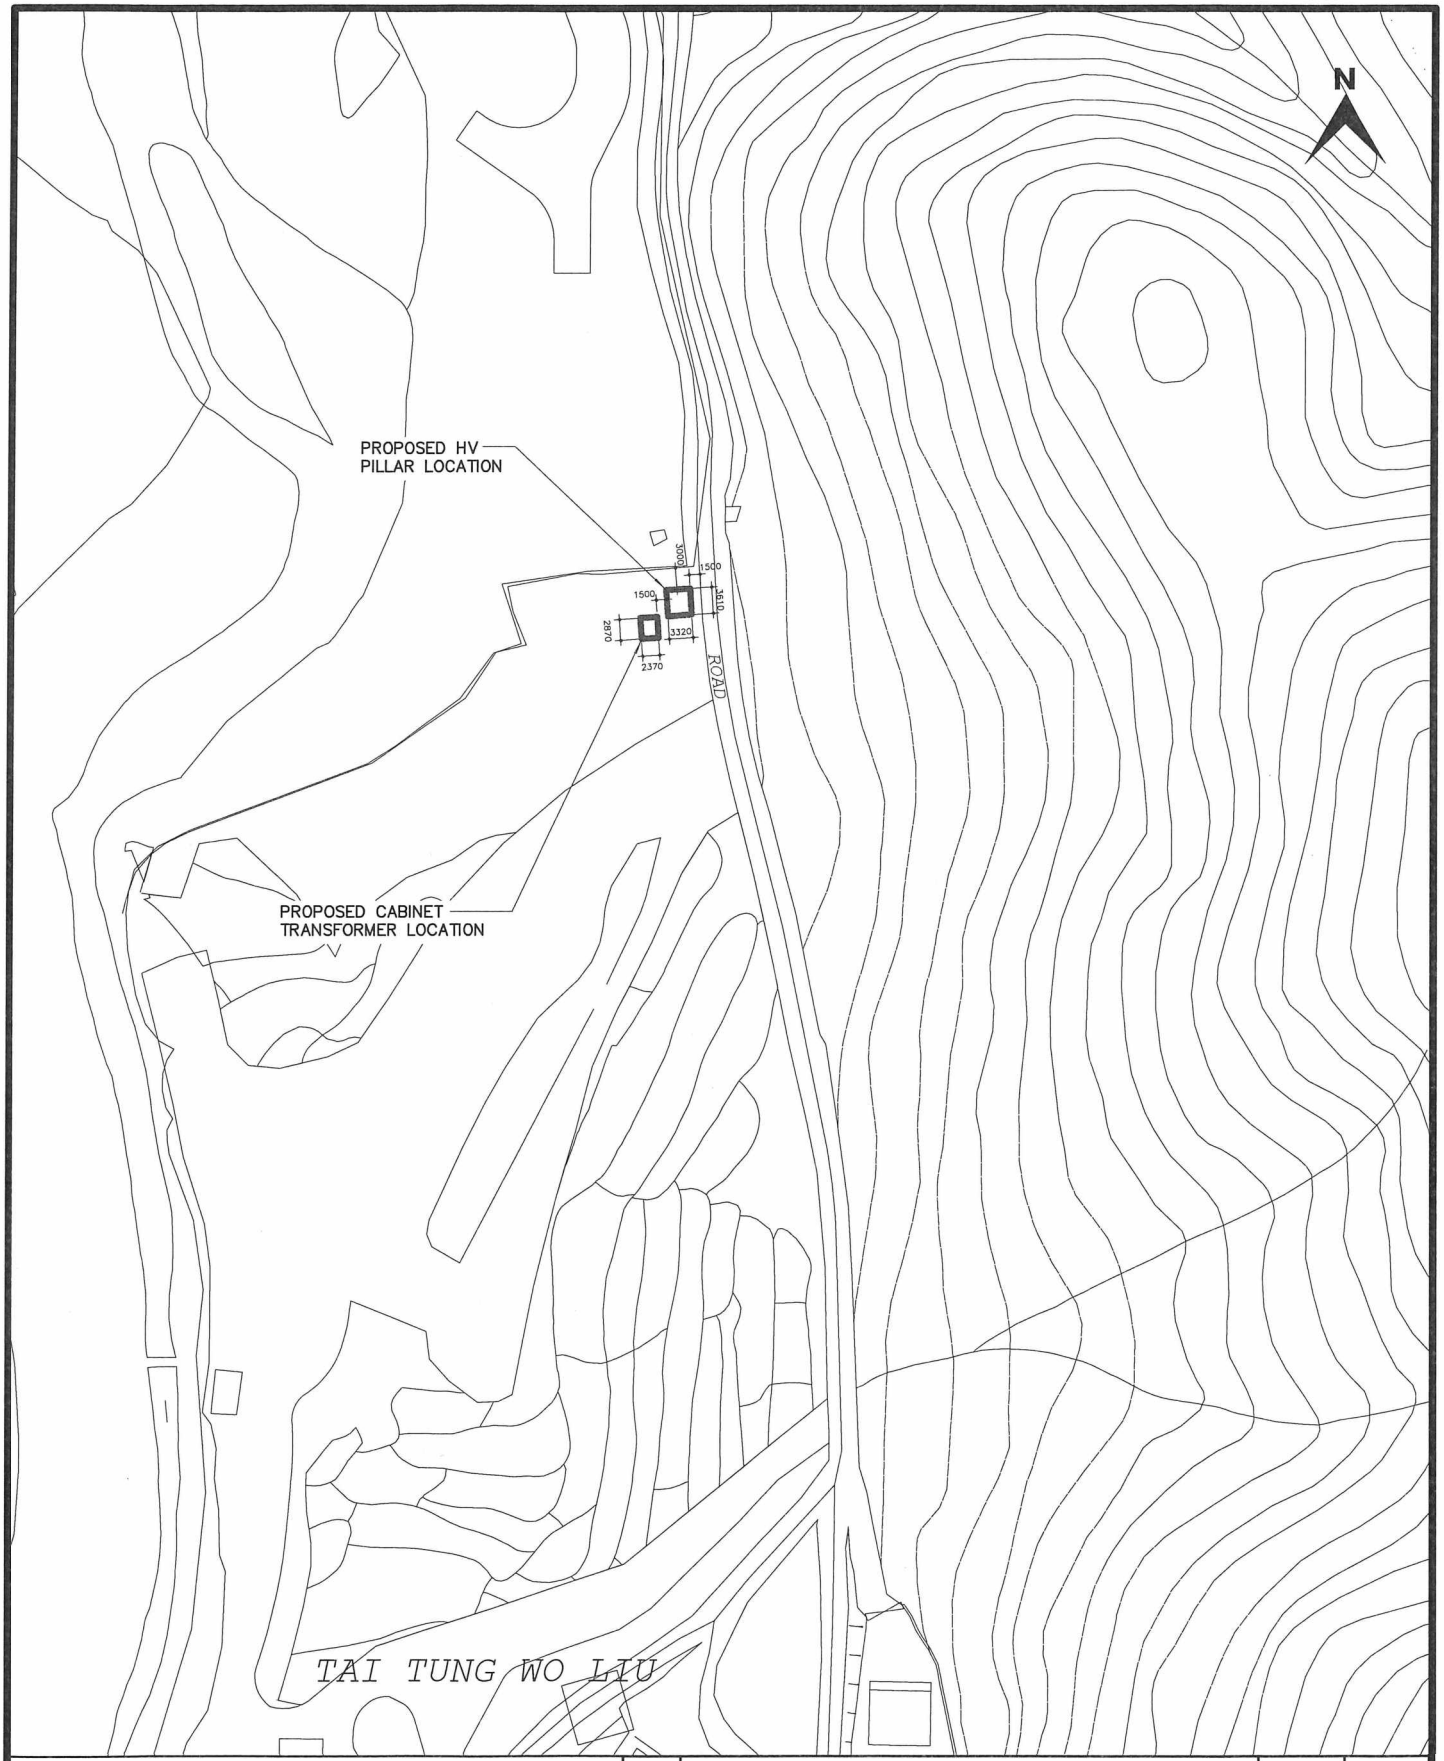


REV.	DESCRIPTION	DATE	CHK.

CLP 中電

TITLE:

LOCATION PLAN FOR PROPOSED CABINET TRANSFORMER AND HV PILLAR FOR TAI TUNG WO LIU


DRAWN: LIU YING KA	DATE: 27-04-2026
CHECKED: FUNG WAI FUNG	APPROVED: NG CHI HO
SCALE: 1 : 1000	SHEET(S) IN SET: 1 / 1

PROJECT NO.: SK250168


DRAWING OFFICE — WE

DRG. NO. WE/G/2026-003


[PROPRIETARY] ALL RIGHTS RESERVED AND REPRODUCTION IN ANY FORM MUST BE APPROVED BY CLP POWER

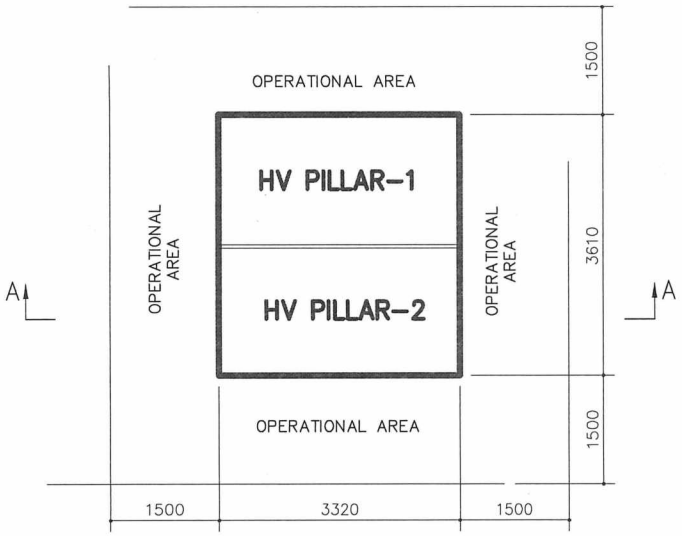

PLAN VIEW

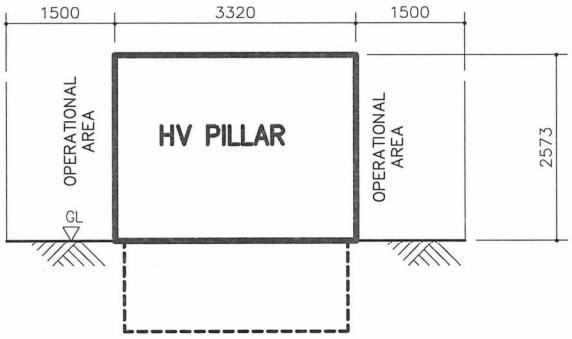

SECTION A – A

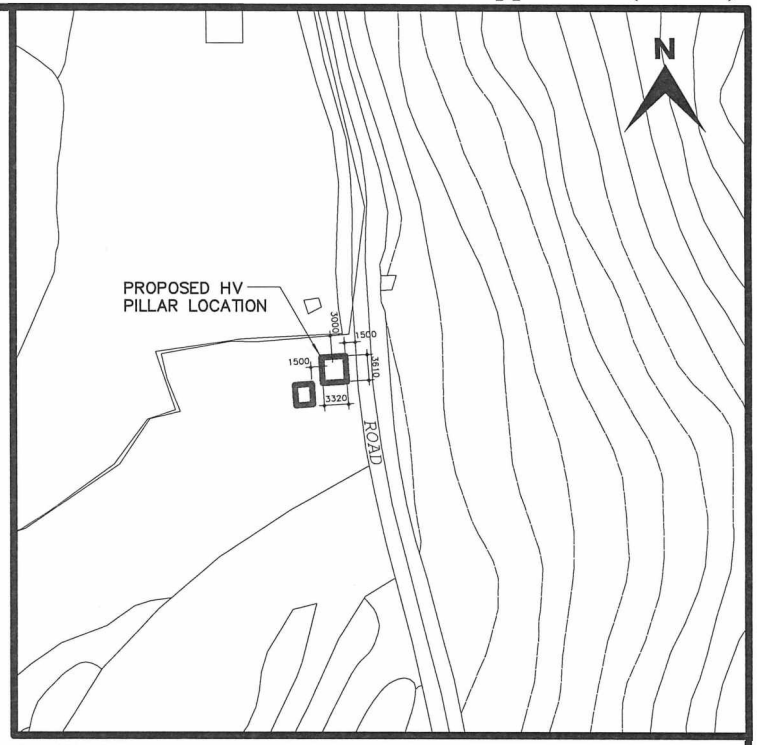

BLOCK PLAN SURVEY MAP No. 08NW16C
SCALE = 1 : 1000
(ALL DIMENSIONS IN mm)

CLP 中電

DRAWN: LIU YING KA	DATE: 27-04-2026
CHECKED: FUNG WAI FUNG	APPROVED: NG CHI HO
SCALE: 1 : 100mm(A4)	SHEET(S) IN SET: 1 / 1
DRAWING OFFICE – WE	

REV.	DESCRIPTION	DATE	CHK.


TITLE:

LOCATION PLAN FOR PROPOSED HV PILLAR FOR TAI TUNG WO LIU


PROJECT NO.: SK250168

DRG. NO. WE/G/2026-002


[PROPRIETARY] ALL RIGHTS RESERVED AND REPRODUCTION IN ANY FORM MUST BE APPROVED BY CLP POWER

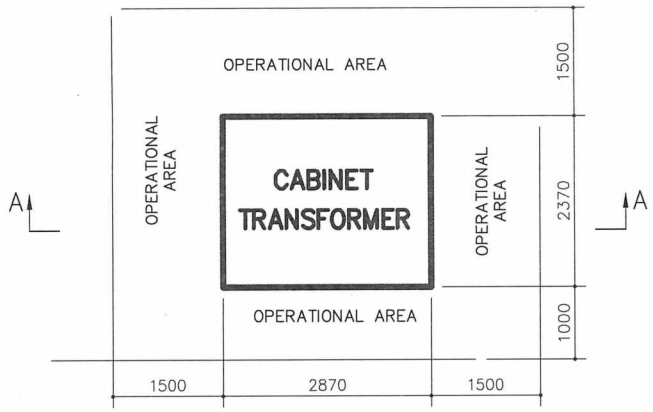

PLAN VIEW

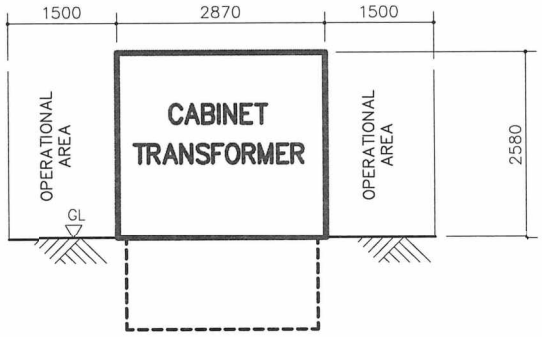

SECTION A – A

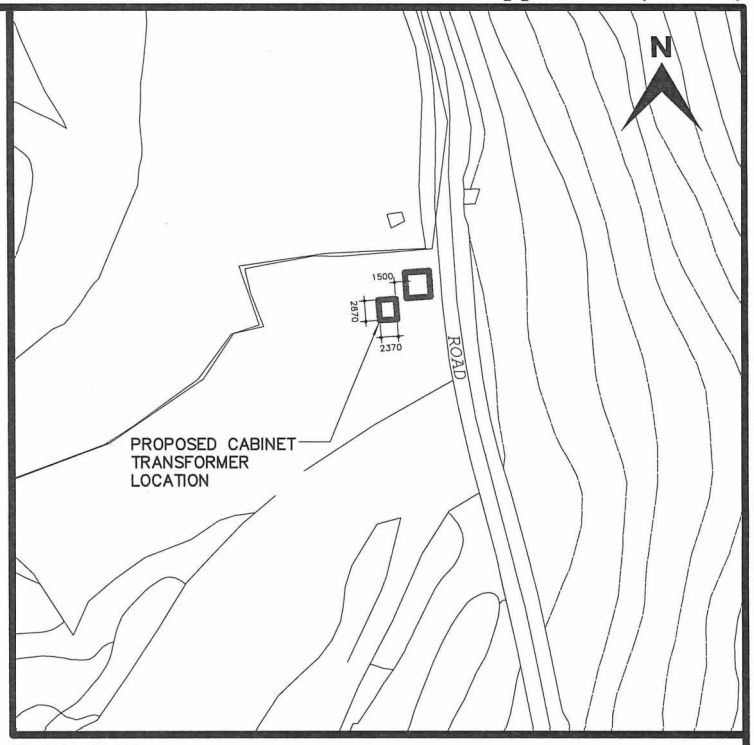

BLOCK PLAN SURVEY MAP No. 08NW16C
SCALE = 1 : 1000
(ALL DIMENSIONS IN mm)

CLP 中電

DRAWN: LIU YING KA	DATE: 27-04-2026
CHECKED: FUNG WAI FUNG	APPROVED: NG CHI HO
SCALE: 1 : 100mm(A4)	SHEET(S) IN SET: 1 / 1
DRAWING OFFICE – WE	

REV.	DESCRIPTION	DATE	CHK.

TITLE:

LOCATION PLAN FOR PROPOSED CABINET TRANSFORMER FOR TAI TUNG WO LIU

PROJECT NO.: SK250168

DRG. NO. WE/G/2026-001

[PROPRIETARY] ALL RIGHTS RESERVED AND REPRODUCTION IN ANY FORM MUST BE APPROVED BY CLP POWER