

☐Urgent ☐Return receipt ☐Expand Group ☐Restricted ☐Prevent Copy

Adrian Tsz Hin TAM/PLAND

寄件者: king king <[REDACTED]>
寄件日期: 2026年09月14日星期一 20:54
收件者: tpbpd/PLAND
副本: Adrian Tsz Hin TAM/PLAND
主旨: A/NE-TKL/843
附件: TKL843-ltr-09.pdf

類別: Internet Email

Dear Sir,

Please see attached letter. Thank you.

Best Regards,

Patrick Tsui

Mobile: [REDACTED]

Total: 3 pages

Date: 14 September 2026

TPB Ref.: A/NE-TKL/843

By Email

Town Planning Board
15/F, North Point Government Offices
333, Java Road
North Point
Hong Kong
(Attn: The Secretary)

Dear Sir,

**Temporary Warehouse for Storage of Metal for a Period of 3 Years
and Filling of Land at Lot 554 S.A ss.2 (Part) in D.D.77, Ng Chow
South Road, Ta Kwu Ling, N.T.**

This letter intends to supersede our letter dated 13.9.2026.

The updated FSI proposal in response to the comments of Director of Fire Services is attached herewith. The updated layout plan is also attached herewith in support of the captioned application.

Should you have any enquiries, please feel free to contact the undersigned at [REDACTED].

Yours faithfully,



Patrick Tsui

c.c. Sha Tin, Tai Po and North District Planning Office (Attn: Mr. Adrian TAM) – By Email

F.S.NOTES:

1. GENERAL

- 1.1 FIRE SERVICE INSTALLATIONS SHALL BE PROVIDED IN ACCORDANCE WITH THE CODES OF PRACTICE FOR MINIMUM FIRE SERVICE INSTALLATIONS AND EQUIPMENT AND INSPECTION, TESTING AND MAINTENANCE OF INSTALLATIONS AND EQUIPMENT 2022 (COP 2022), FSD CIRCULAR LETTERS AND THE HONG KONG WATERWORKS STANDARD REQUIREMENTS. [SEP 2022]
- 1.2 ALL TUBES AND FITTINGS SHALL BE G.M.S. TO BS1387 MEDIUM GRADE WHERE PIPEWORK UP TO ø150mm.
- 1.3 ALL TUBES AND FITTINGS SHALL BE DUCTILE IRON TO BS EN545 K12 WHERE PIPEWORK ABOVE ø150mm.
- 1.4 ALL DRAIN PIPES SHALL BE DISCHARGED TO A CONSPICUOUS POSITION WITHOUT THE POSSIBILITY OF BEING SUBMERGED.
- 1.5 ALL PUDDLE FLANGES SHALL BE MADE OF DUCTILE IRON
- 1.6 SMOKE EXTRACTION SYSTEM(S) SHALL NOT BE PROVIDED AS THE AGGREGATE AREA OF OPERABLE WINDOW OF STRUCTURE EXCEEDS 6.25% OF THE FLOOR AREA OF THE COMPARTMENT.
- 1.7 VENTILATION/AIR CONDITIONING SYSTEM NOT TO BE PROVIDED.

2. AUTOMATIC SPRINKLER SYSTEM

- 2.1 AUTOMATIC SPRINKLER SYSTEM SHALL BE PROVIDED AND INSTALLED IN ACCORDANCE WITH LPC RULES FOR AUTOMATIC SPRINKLER INSTALLATIONS INCORPORATING BS EN 12845: 2015 (INCLUDING TECHNICAL BULLETINS, NOTES, COMMENTAR AND RECOMMENDATIONS) AND FSD CIRCULAR LETTER NO. 5/2020. THE CLASSIFICATION OF THE OCCUPANCIES WILL BE ORDINARY HAZARD GROUP III.
- 2.2 ONE 135m³ SPRINKLER WATER TANK WILL BE PROVIDED AS INDICATED ON PLAN. THE TOWN MAIN WATER SUPPLY WILL BE FED FROM SINGLE END.
- 2.3 TWO SPRINKLER PUMPS (DUTY/STANDBY) AND ONE JOCKEY PUMP SHALL BE PROVIDED IN FS PUMP ROOM LOCATED AT EXTERNAL AREA.
- 2.4 SPRINKLER CONTROL VALVE SET AND SPRINKLER INLET SHALL BE PROVIDED AS INDICATED ON PLAN.
- 2.5 A TEST VALVE SHALL BE PROVIDED FOR EACH ZONE OF SPRINKLER PIPE. THIS VALVE SHALL BE AT A CONSPICUOUS POSITION THAT WATER CAN BE DRAINED AWAY EASILY.
- 2.6 ALL SUBSIDIARY STOP VALVES TO BE ELECTRIC MONITORING TYPE.
- 2.7 ALL ELECTRIC TYPE VALVES SHOULD GIVE VISUAL SIGNALS TO FIRE SERVICE MAIN SUPERVISORY CONTROL PANEL TO INDICATE THE STATUS (OPEN/CLOSE) OF THE VALVES.
- 2.8 SECONDARY ELECTRICITY SUPPLY DIRECTLY TEE OFF BEFORE CLP'S INCOMING MAIN SWITCH SHALL BE PROVIDED FOR THE SPRINKLER PUMPS.
- 2.9 THE SPRINKLER SYSTEM DESIGN IS BASED ON THE FOLLOWINGS:
HAZARD CLASS : ORDINARY HAZARD GROUP III
TYPE OF STORAGE : POST-PALLET (ST2)
STORAGE CATEGORY : CATEGORY I
MAXIMUM STORAGE HIEGHT : 3.5m
SPRINKLER PROTECTION : CEILING PROTECTION ONLY
THE MAXIMUM STORAGE AREAS SHALL BE 50m² FOR SINGLE BLOCK
THE MINIMUM CLEARANCE AROUND EACH SINGLE STORAGE CLOCK : 2.4m

THE SPRINKLER SYSTEM DESIGN IS BASED ON THE FOLLOWINGS:
HAZARD CLASS : ORDINARY HAZARD GROUP III
TYPE OF STORAGE : FREE STANDING
STORAGE CATEGORY : CATEGORY I
MAXIMUM STORAGE HIEGHT : 4m
SPRINKLER PROTECTION : CEILING PROTECTION ONLY
THE MAXIMUM STORAGE AREAS SHALL BE 50m² FOR SINGLE BLOCK
THE MINIMUM CLEARANCE AROUND EACH SINGLE STORAGE CLOCK : 2.4m

3. FIRE DETECTOR SYSTEM

- 3.1 THE STAND-ALONE FIRE DETECTOR SHALL BE PROVIDED IN ACCORDANCE WITH THE "STAND-ALONE FIRE DETECTOR GENERAL GUIDELINES ON PURCHASE, INSTALLATION & MAINTENANCE [SEP 2021]"
- 3.2 WHERE TWO OR MORE STAND-ALONE FIRE DETECTORS ARE INSTALLED IN AN ENCLOSED STRUCTURE, ALL DETECTORS SHALL BE INTERCONNECTED (EITHER WIRED OR WIRELESSLY) SUCH THAT WHEN ONE OF THE DETECTORS IS TRIGGERED, ALL CONNECTED DETECTORS SHALL SOUND AN ALARM SIMULTANEOUSLY.

4. EMERGENCY LIGHTING

- 4.1 EMERGENCY LIGHTING SHALL BE PROVIDED IN ACCORDANCE WITH 'BS 5266-1 :2016 AND BS EN 1838 :2013", AND THE FSD CIRCULAR LETTER NO. 4/2021, COVERING ALL AREA. EMERGENCY LIGHTINGS SHALL BE BACKED UP BY BUILT-IN BATTERY AND CAPABLE OF MAINTAINING FUNCTION OF NOT LESS THAN 2 HOURS IN CASE OF POWER FAILURE

5. EXIT SIGN

- 5.1 ALL EXIT SIGNS/DIRECTIONAL EXIT SIGNS SHALL BE PROVIDED IN ACCORDANCE WITH BS 5266-1 :2016 AND FSD CIRCULAR LETTER NO. 5/2008, FOR THE BUILDING. EXIT SIGNS/DIRECTIONAL EXIT SIGNS SHALL BE BACKED UP BY BUILT-IN BATTERY AND CAPABLE OF MAINTAINING FUNCTION OF NOT LESS THAN 2 HOURS IN CASE OF POWER FAILURE.

6. PORTABLE APPLIANCES

- 6.1 PORTABLE HAND OPERATED APPLIANCES SHALL BE PROVIDED AS INDICATED ON PLAN.
- 6.2 A SUITABLE TYPE OF PORTABLE FIRE EXTINGUISHER SHALL BE PROVIDED IN LOCATIONS WHERE EASILY ACCESSIBLE BY PERSON IN CHARGE WHERE THE NO. OF F.E. SHALL BE PROVIDED ACCORDING TO THE FORMULA = [STORAGE AREA] (M²) X (0.003]
- 6.3 A 20-35 KG WHEELED TYPE DRY CHEMICAL FIRE EXTINGUISHER IN EVERY 500m² ON EVERY FLOOR OF THE PREMISES AND SHALL BE PROVIDED TO ENSURE THAT EVERY PART OF THE PREMISES CAN BE REACHED BY WHEELED TYPE DRY CHEMICAL FIRE EXTINGUISHER FROM A DISTANCE OF NOT MORE THAN 30M

LEGEND

- Ⓢ

STAND ALONE BATTERY TYPE SMOKE DETECTOR
- Ⓢ

25KG WHEELED TYPE DRY CHEMICAL FIRE EXTINGUISHER
- Ⓢ

EMERGENCY LIGHT
- EXIT

EXIT SIGN
- ↯

NON-RETURN VALVE
- Ⓢ

SPRINKLER CONTROL VALVE SET
- Ⓢ

GATE VALVE
- Ⓢ

GATE TYPE (With MONITORING)
- Ⓢ

PUMP SET
- Ⓢ

Y-TYPE STRAINER
- Ⓢ

SPRINKLER INLET
- Ⓢ

PRESSURE GAUGE
- Ⓢ

SPRINKLER HEAD (ON PLAN)
- Ⓢ

5KG DRY POWDER FIRE EXTINGUISHER
- Ⓢ

SUBSIDIARY VALVE / FLOW SWITCH
- Ⓢ

5KG CO2 FIRE EXTINGUISHER
- Ⓢ

DIRECTIONAL SIGN


Structure 1 Openable Windows Calculation

Area of Structure 1 = 800 sq.m.


Area of High Bay Window (H.B.W.) = 2.6m(H) x 20m(total length) = 52 sq.m.

Total openable window area = 52 sq.m.

= 6.5% of floor area

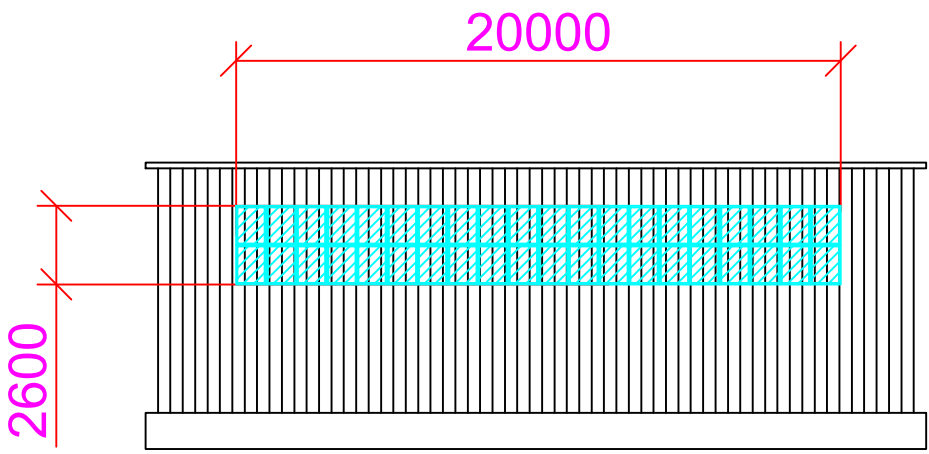

Section drawing of window opening for the structure 1

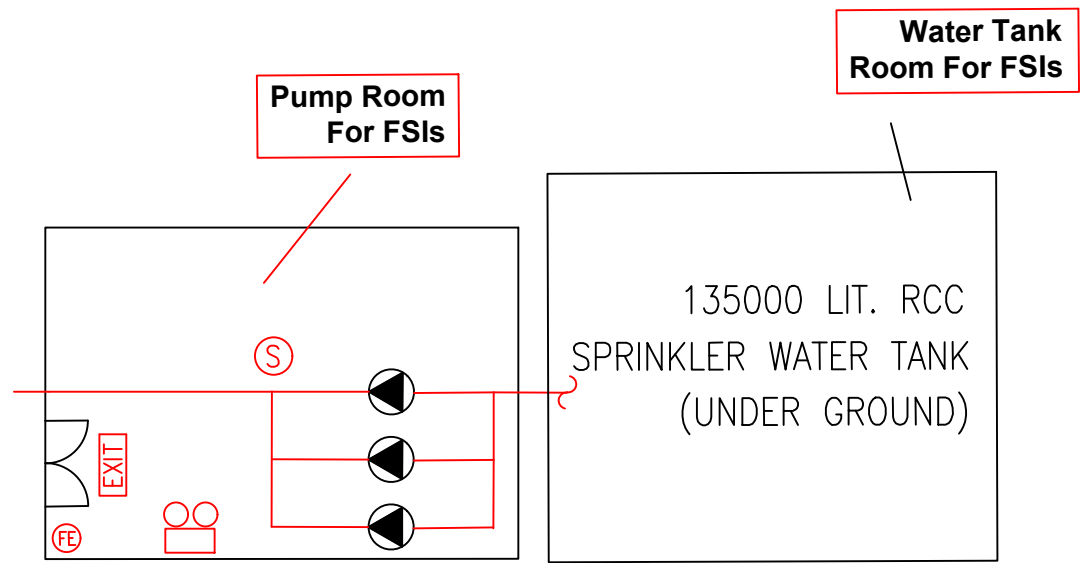

Structure 1

Warehouse for storage of metal, site office & toilet

Covered land area: Not exceeding 760m²

GFA: Not exceeding 800m²

Height: Not exceeding 8m


No. of storey: 1 (Warehouse & toilet)
2 (Site office)

Proposed site office under Structure 1


GFA: Not exceeding 80m²

Height: Not exceeding 6.5m

No. of storey: 2

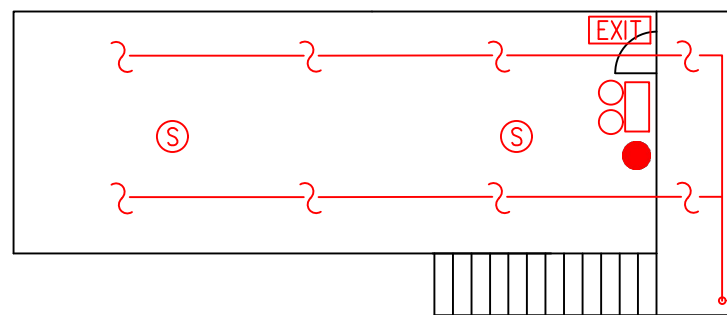

1F site office

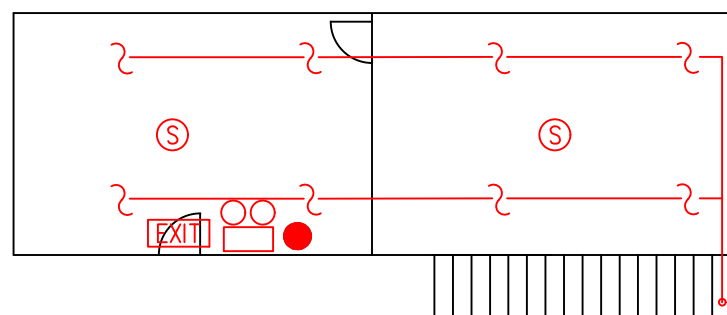

GF site office

Toilet

GFA: Not exceeding 4m²

Height: Not exceeding 3m

No. of storey: 1

Structure 2

Electricity meter room

GFA: Not exceeding 10m²

Height: Not exceeding 3m

No. of storey: 1

SPRINKLER CONTROL VALVE SET

SPRINKLER INLET

7.3m wide
Ingress/Egress

PROJECT :
Proposed Temporary Warehouse for Storage of Food Provisions and Cleaning Products for a Period of 3 Years and Associated Filling of Land for a Period of 3 Years at Lot 681 RP in D.D.118, Yuen Long, N.T.

DRAWING TITLE :
**F.S. Notes, Legend,
Fire Service Installation
Layout Plan**

REV	DESCRIPTION	DATE

ARCHITECT :


CONSULTANT :

FIRE SERVICE CONTRACTOR :

**Century Fire Service
Engineering Co., Ltd.**

	NAME	DATE
DRAWN BY	C.K.NG	11 Sep 2026
CHECKED BY		
APPROVED BY		

DRAWING NO : FS-01	REV. 0
SCALE : 1 : 250 (A1)	
SOURCE : B.O.O. Ref. BD F.S.D. Ref. FP	

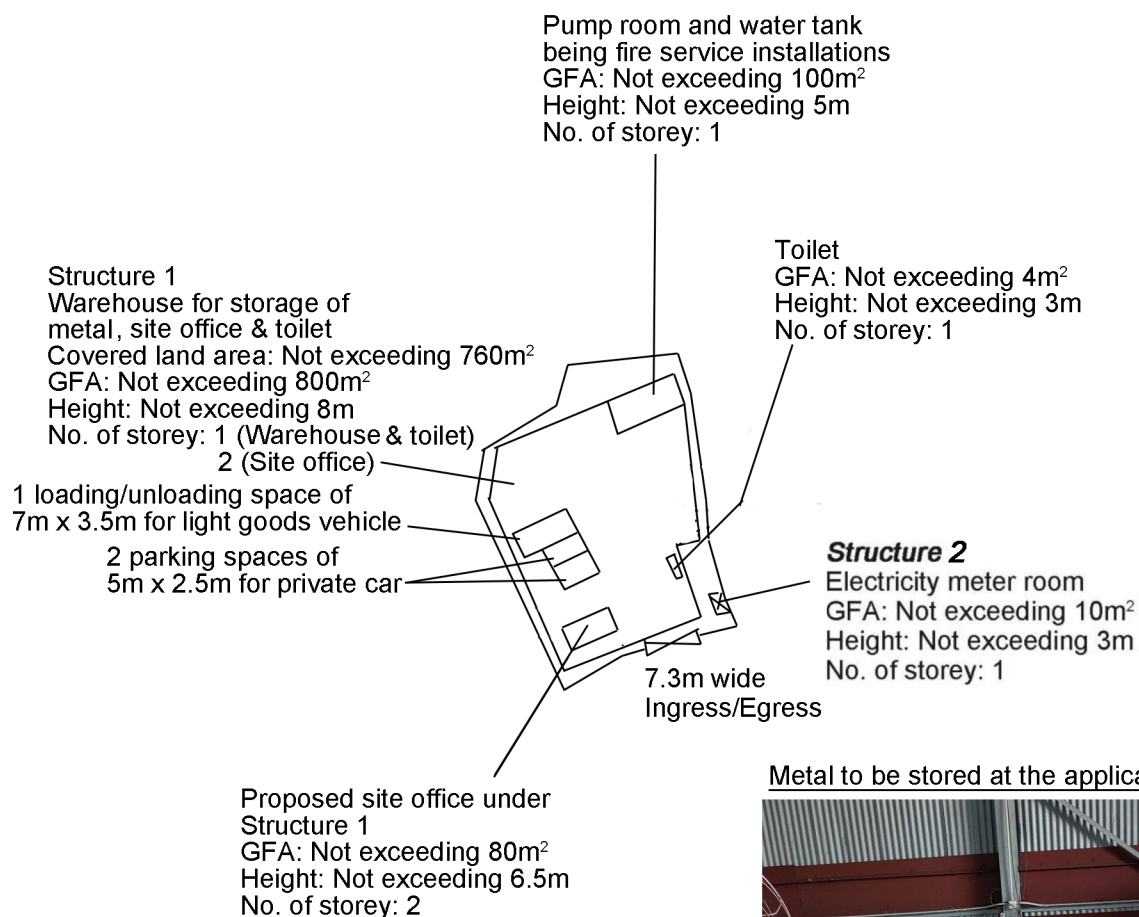

Metal to be stored at the application site



Project 項目名稱:

Temporary Warehouse for Storage of
Metal & Associated Filling of Land for a
Period of 3 Years at Lot 554 S.A ss.2
(Part) in D.D.77, Ng Chow South Road,
Ta Kwu Ling, N.T.

Drawing Title 圖目:

Proposed Layout Plan

Drawing No. 圖號:

Figure 2

Remarks 備註:

Scale 比例:

1:1000