




Model of MGW (2.5 m (w) x 10.5m (L))

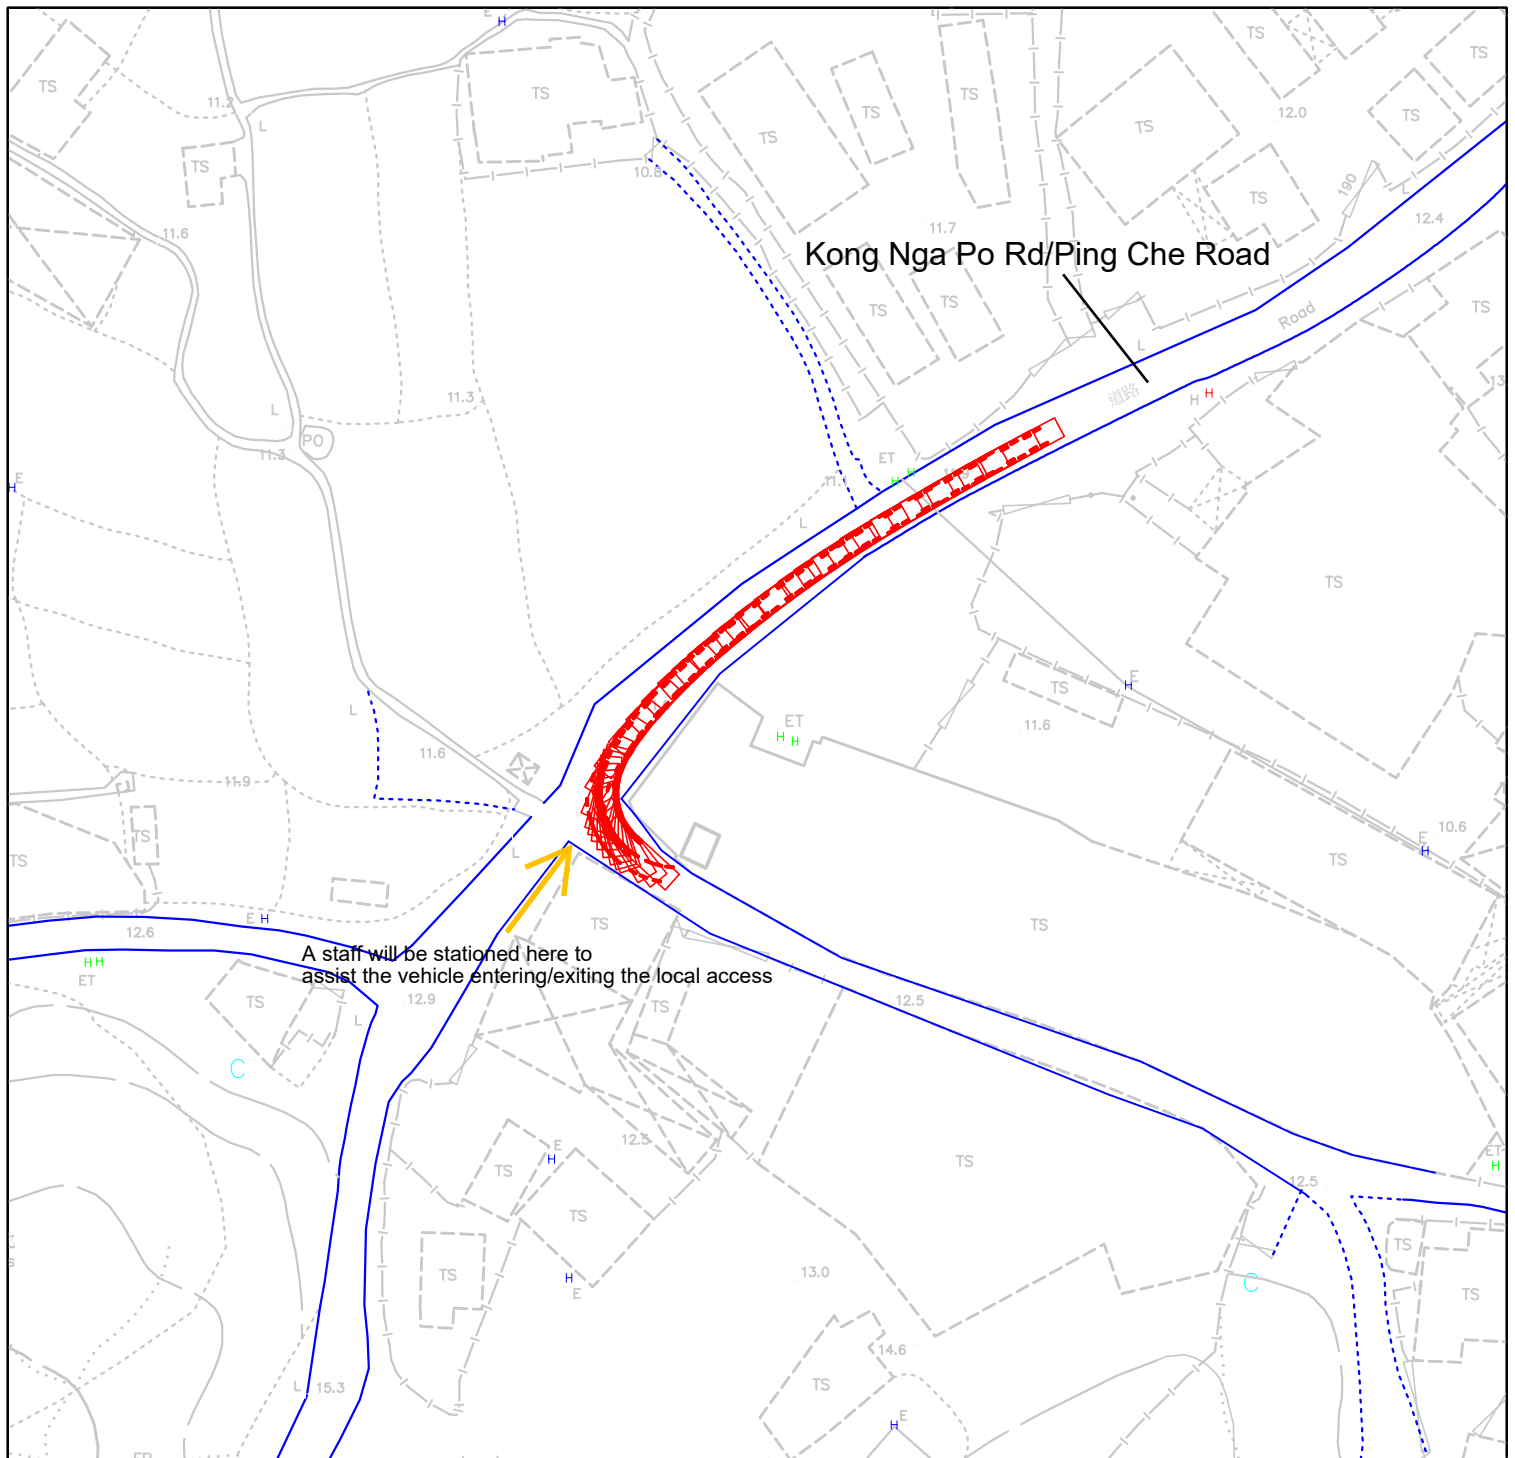


Road

Swept path plan

From Kong Nga Po Rd to local access

Not to Scale

Plan 1a

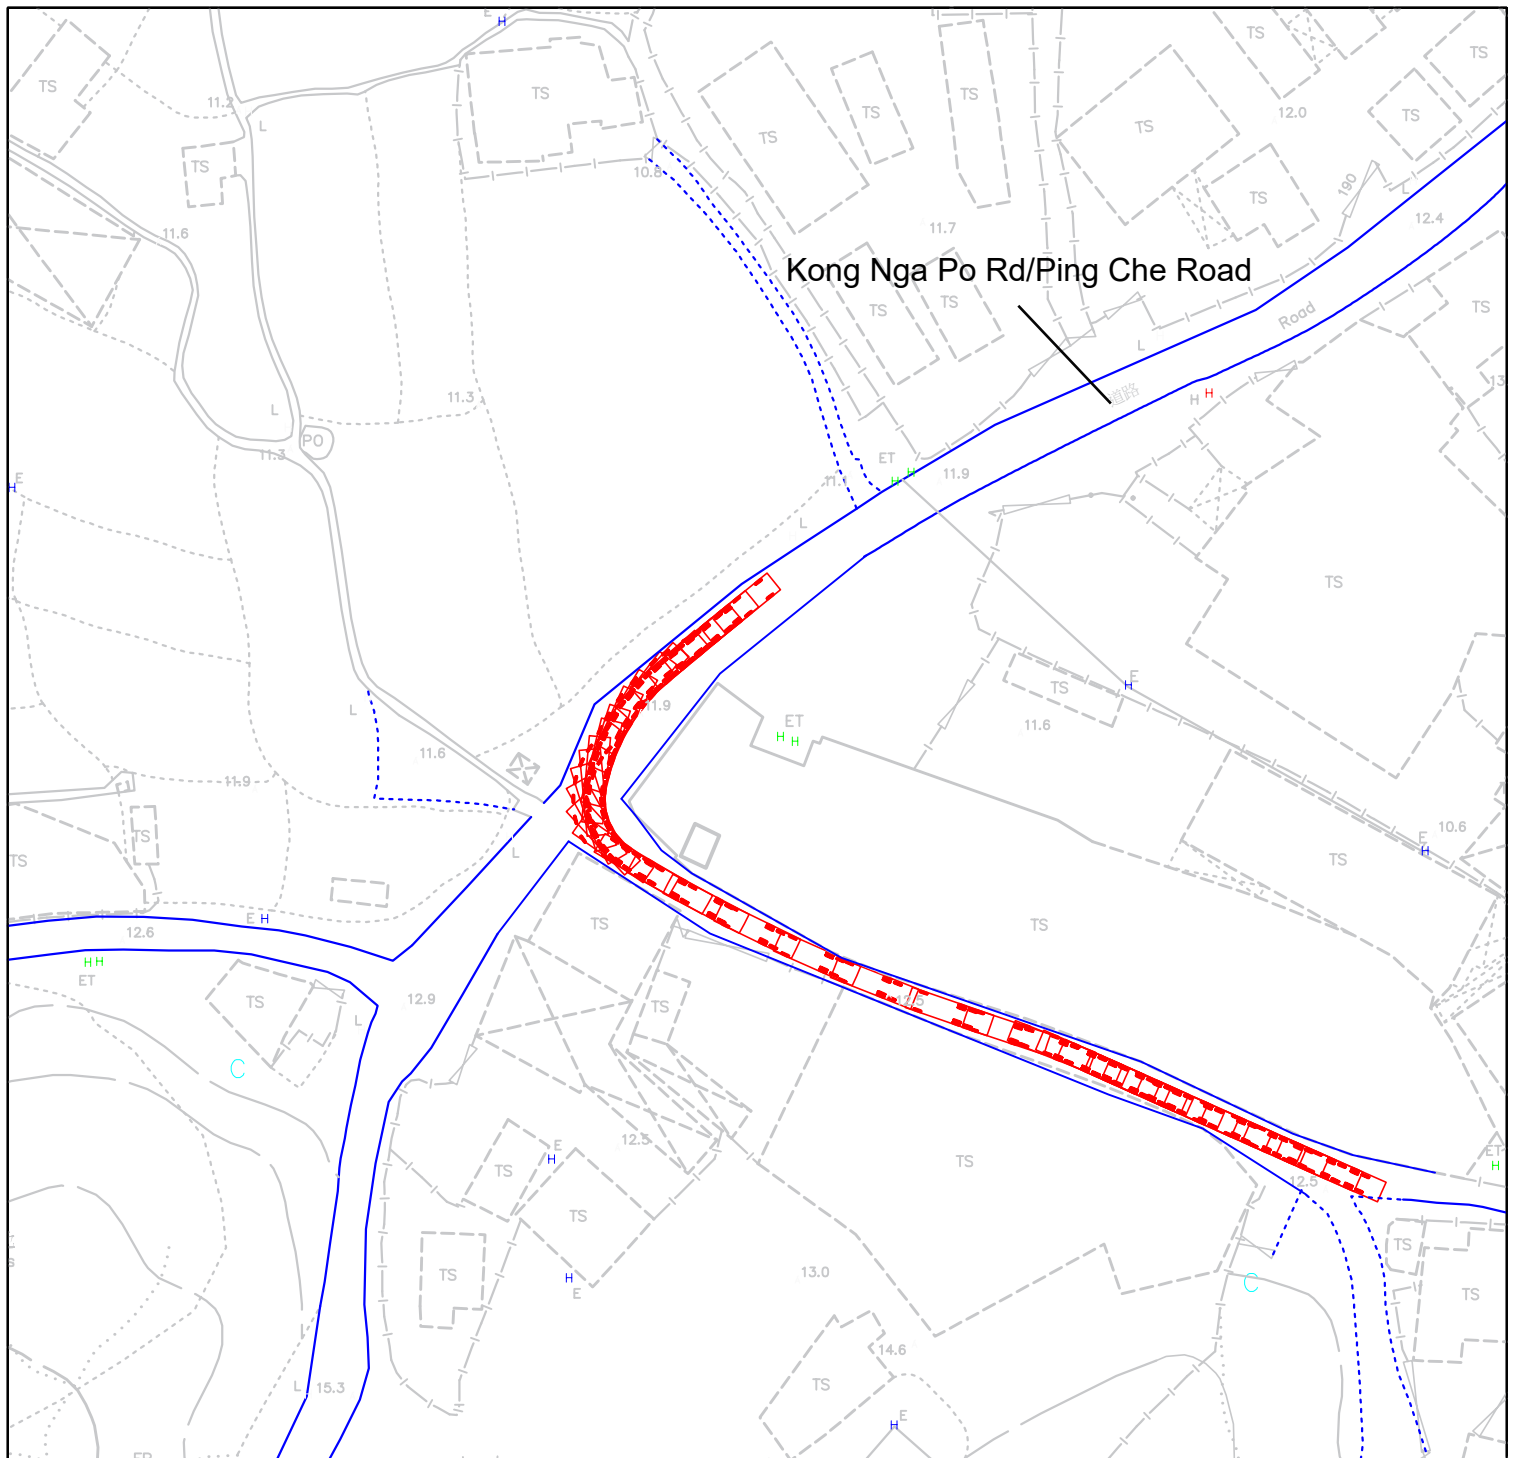

Model of MGV (2.5 m (w) x 10.5m (L))




Road

Swept path plan

Not to Scale

From local access to Kong Nga Po Rd

Plan 1b

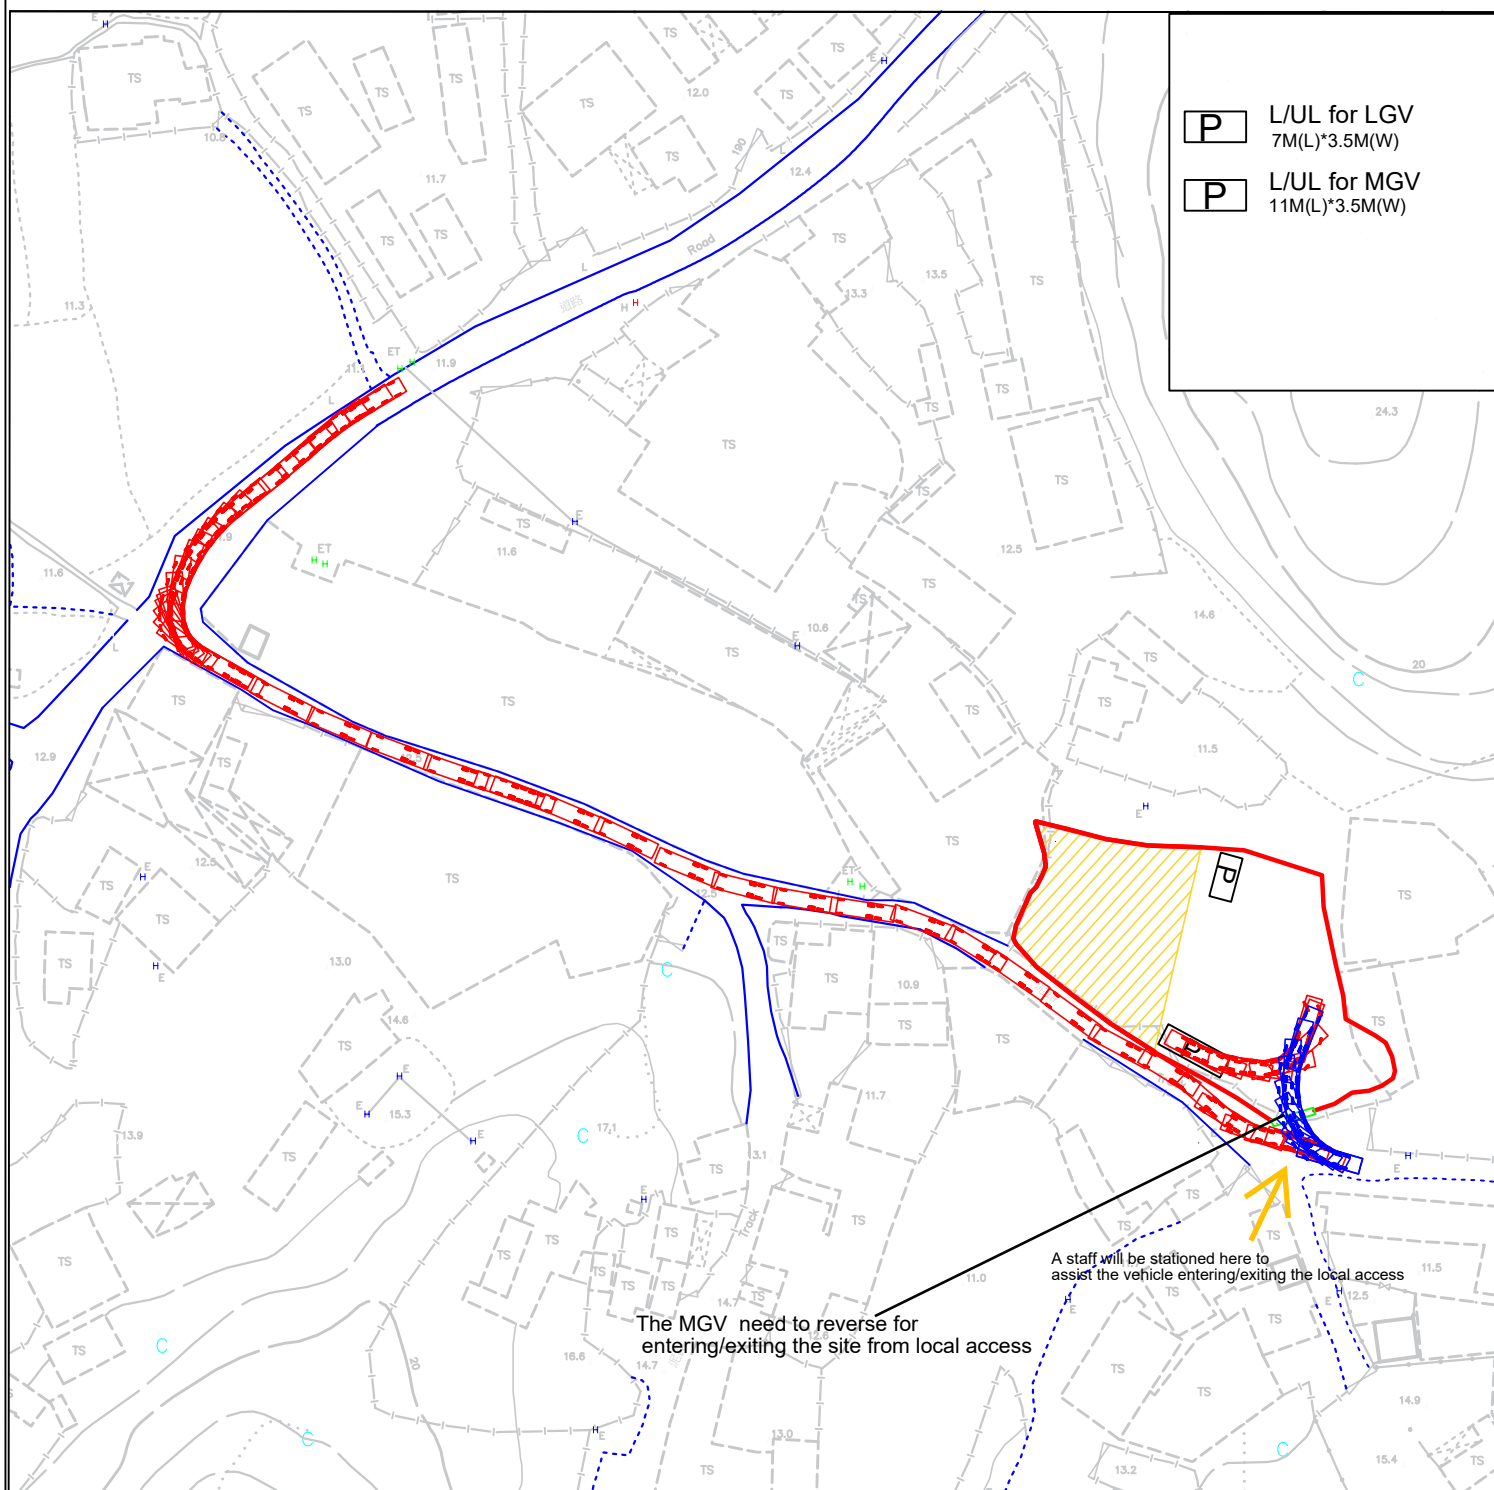

Total Site Area: 1704m²(About)


YING SHING
(HOPEWELL)
ENGINEERING
CO.LTD.

Scale 1:1000



Annex 1

Aug 2026

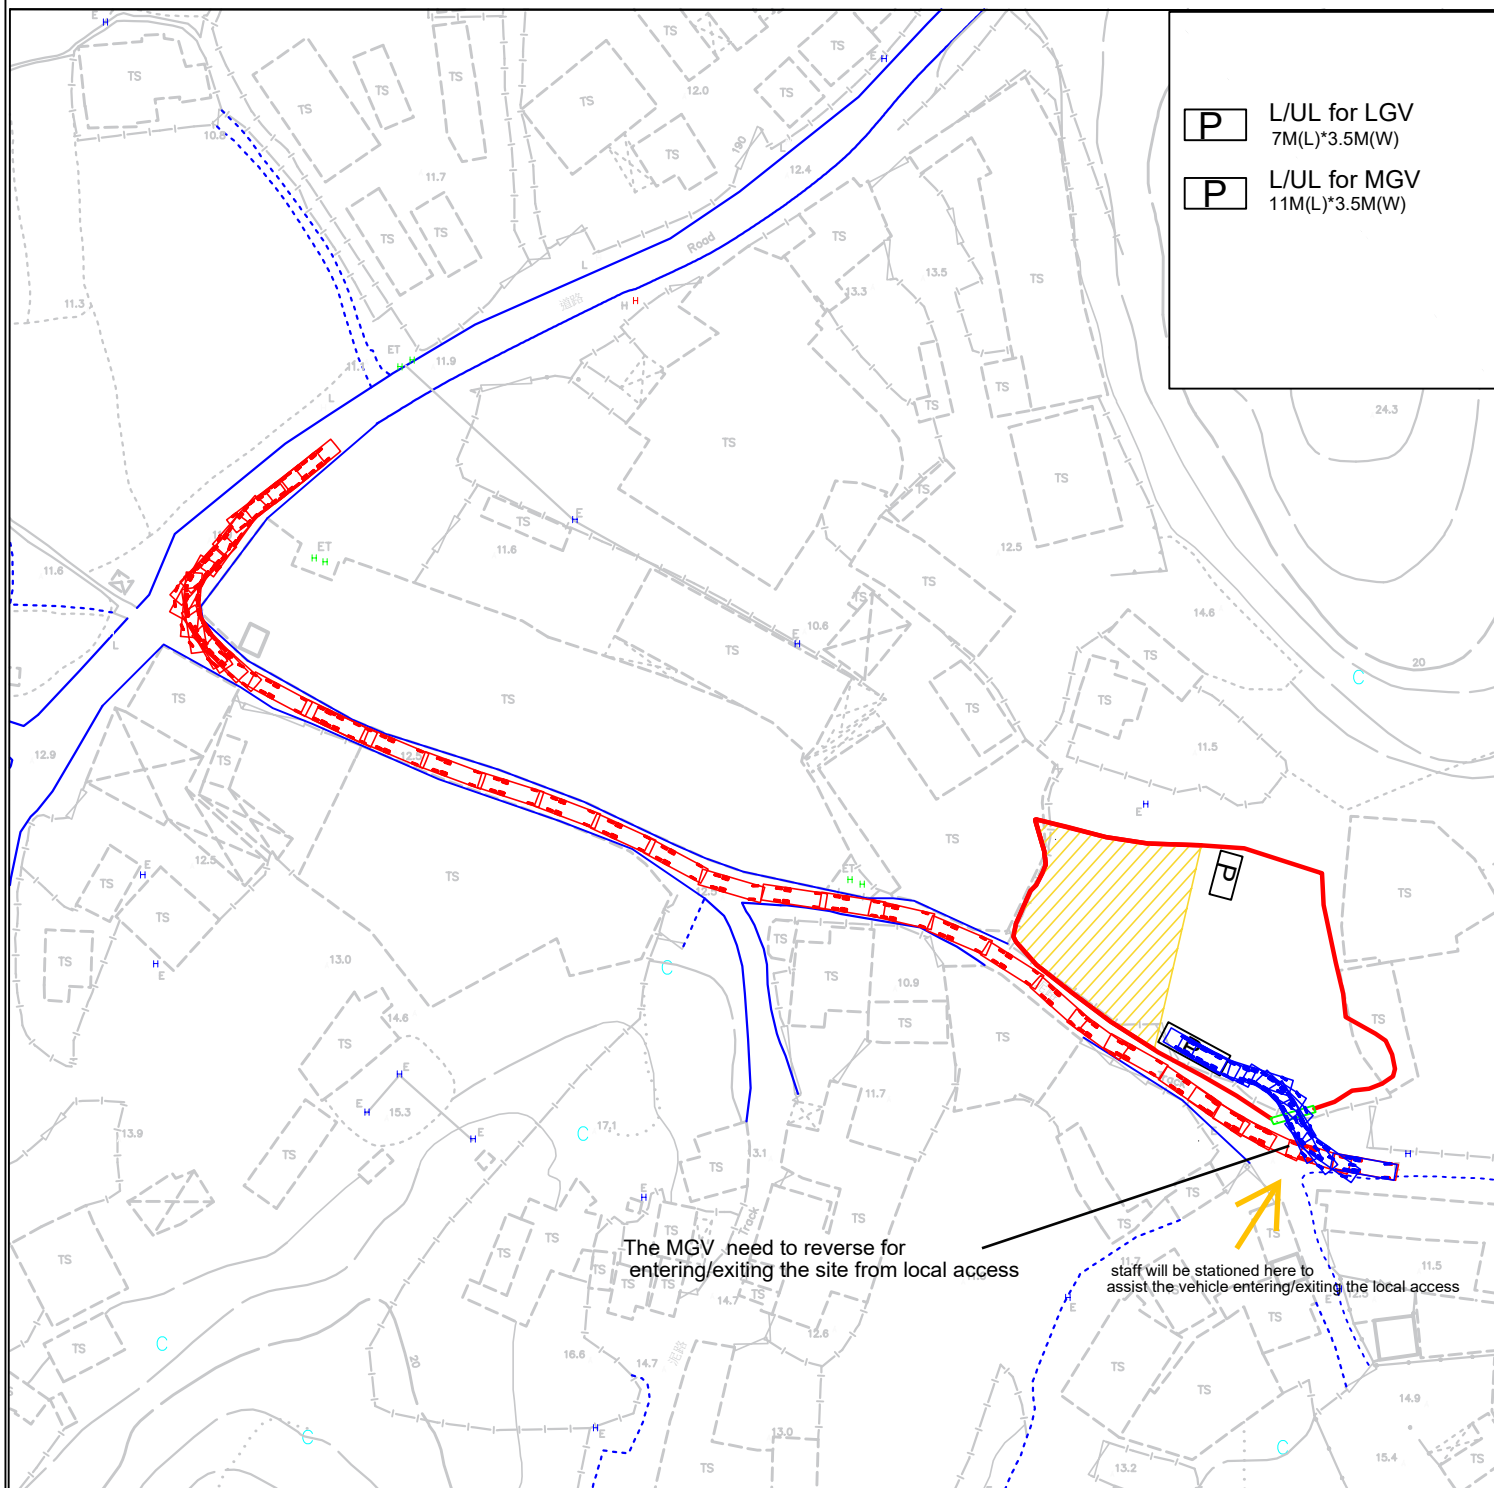

- P L/UL for LGV
7M(L)*3.5M(W)
- P L/UL for MGV
11M(L)*3.5M(W)

Total Site Area: 1704m²(About)


**YING SHING
(HOPEWELL)
ENGINEERING
CO.LTD.**

Scale 1:1000



Annex 1

Aug 2026

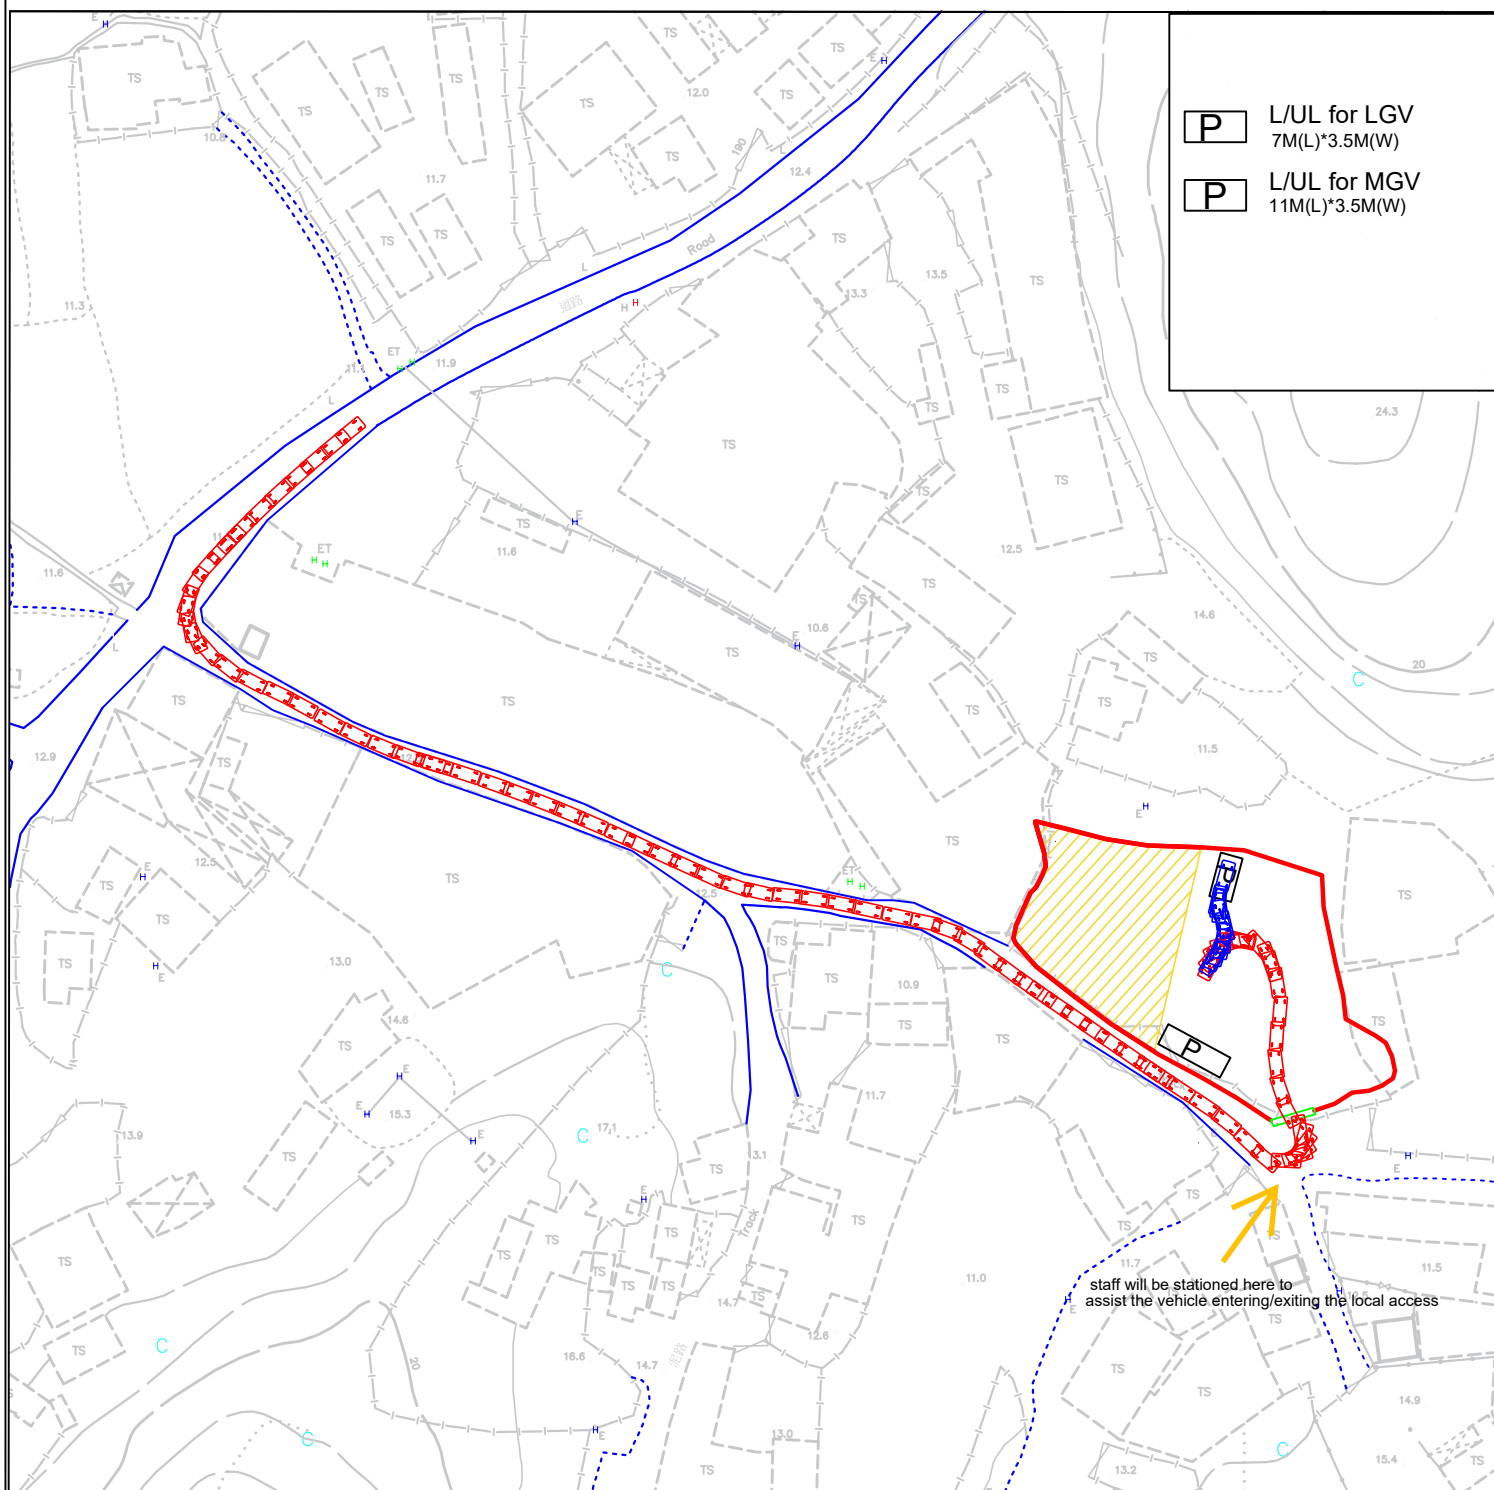

Total Site Area: 1704m²(About)


YING SHING
(HOPEWELL)
ENGINEERING
CO.LTD.

Scale 1:1000



Annex 1


Aug 2026

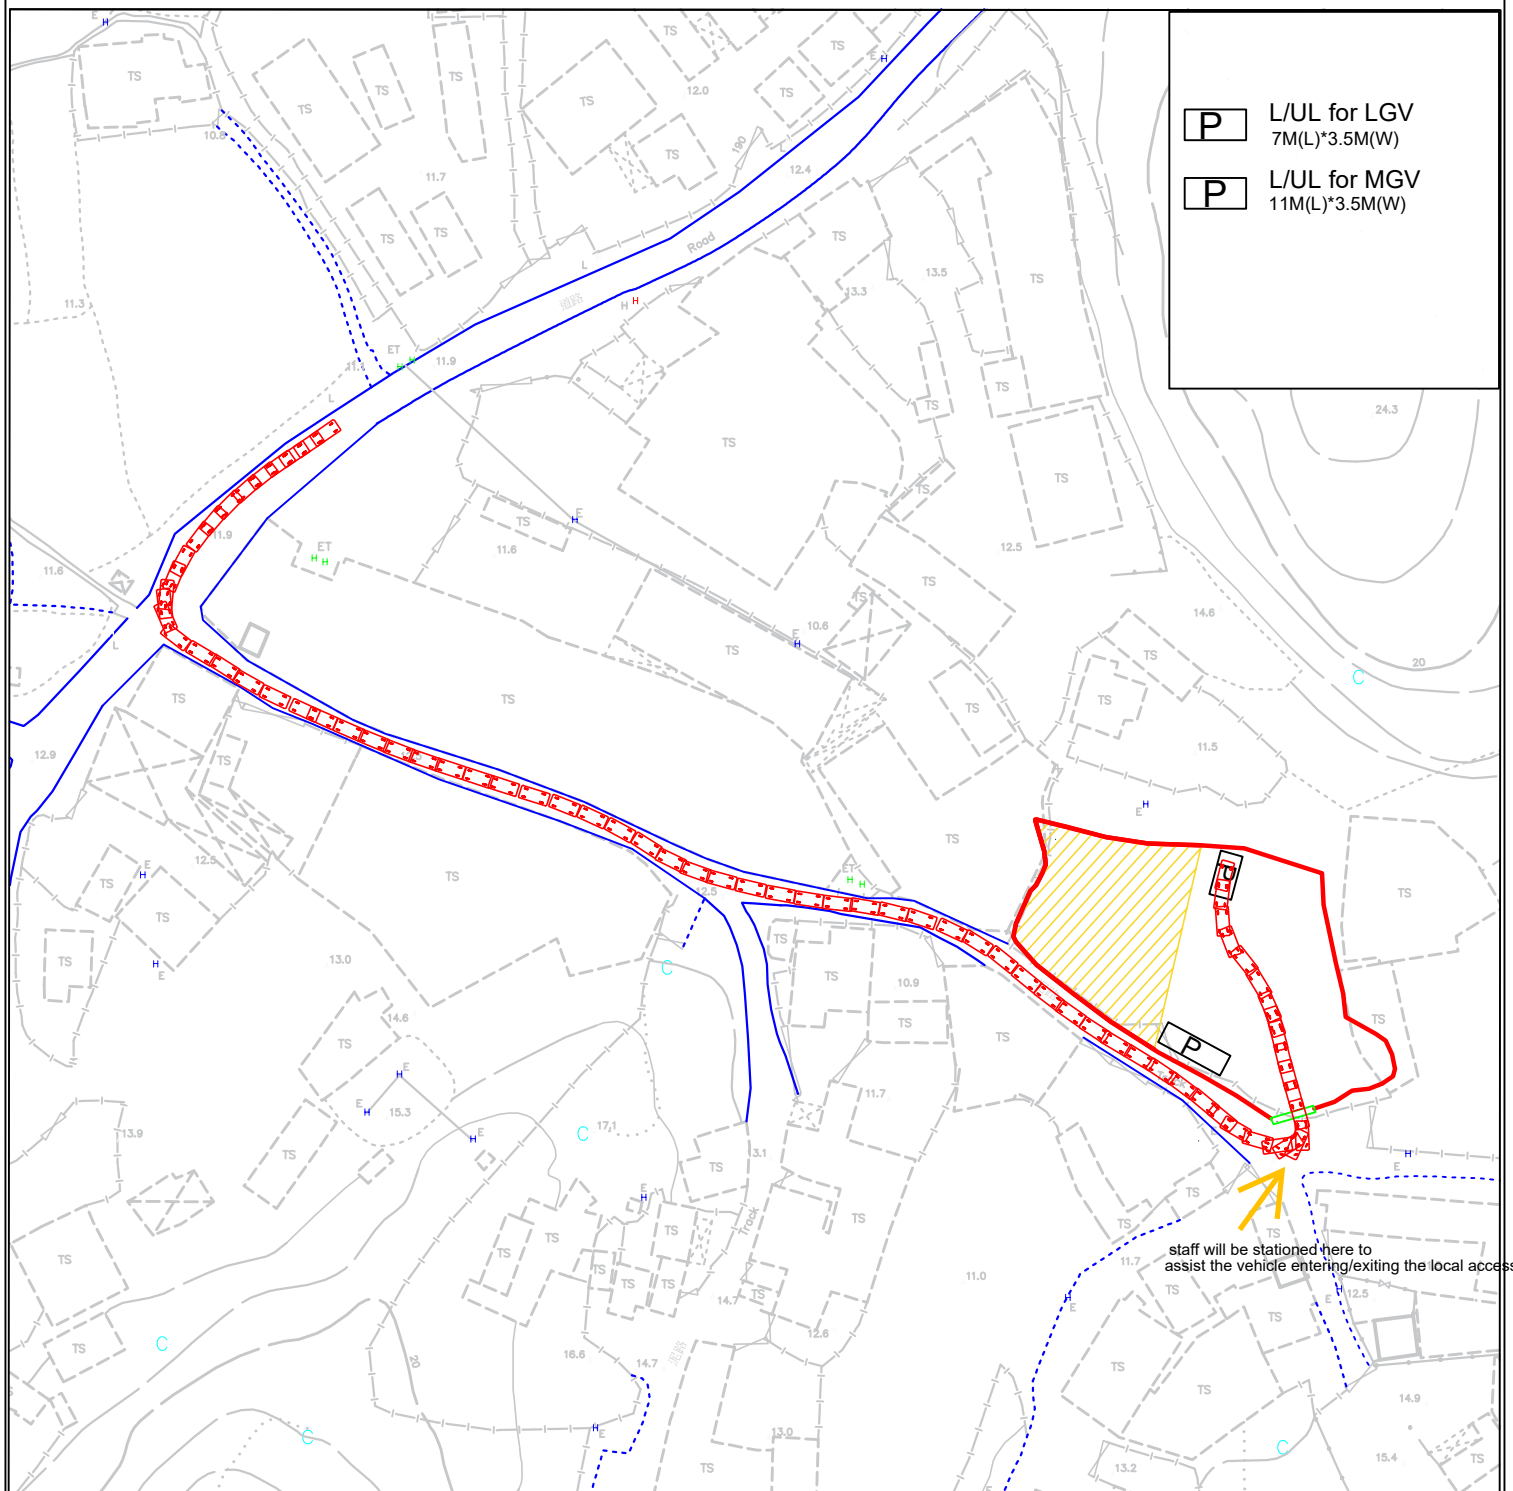

- P** L/UL for LGV
7M(L)*3.5M(W)
- P** L/UL for MGW
11M(L)*3.5M(W)

Total Site Area: 1704m²(About)

YING SHING
(HOPEWELL)
ENGINEERING
CO.LTD.

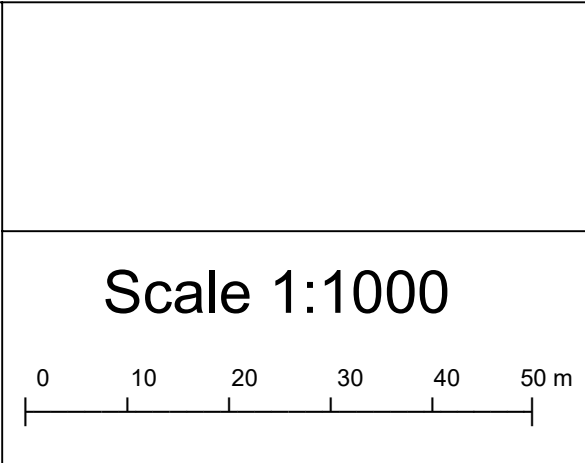

Annex 1

Aug 2026