
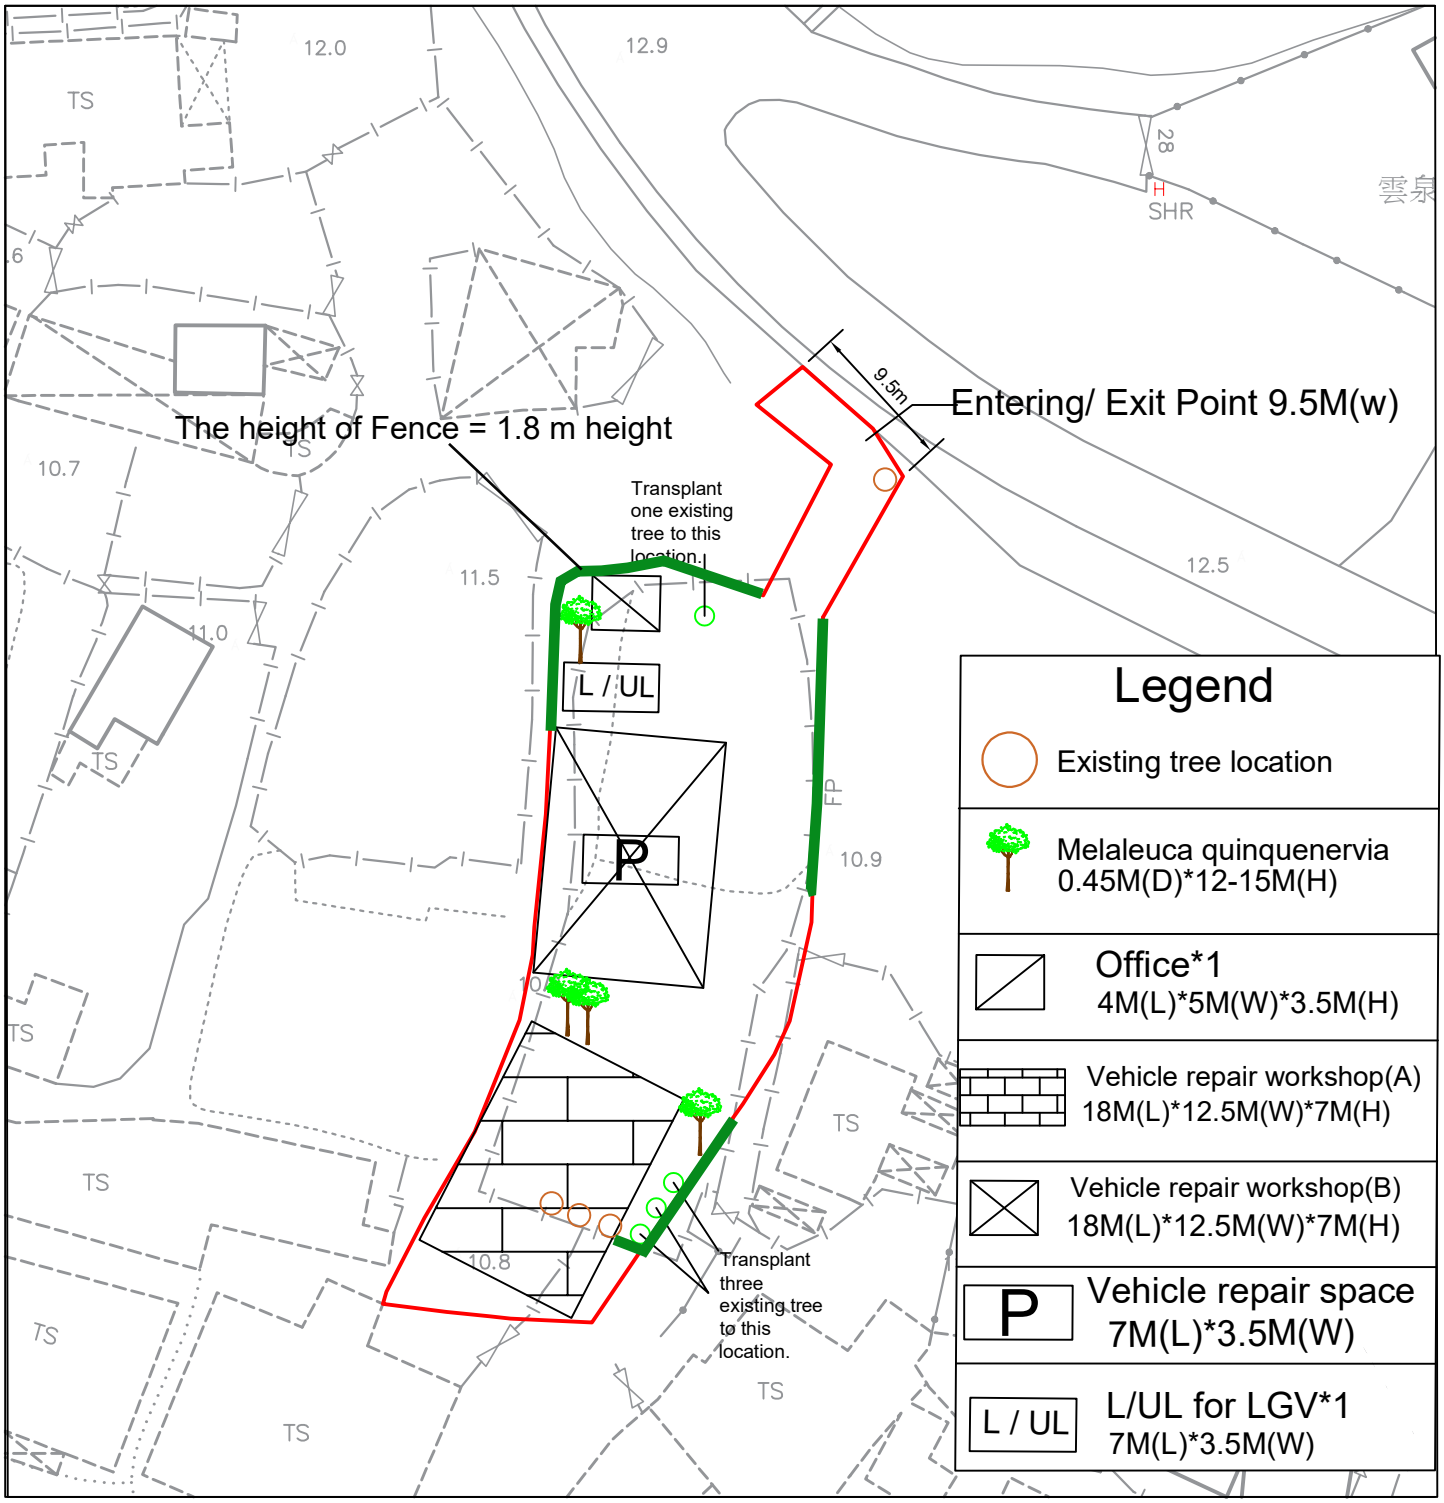



Total Site Area: 1173㎡(About) Government Land:116㎡(About)

Man Shing Hong (Hopewell) Company Limited	Fence Plan	Annex 1
	Not to Scale 0 10 20 30 40 50 m	October 2026

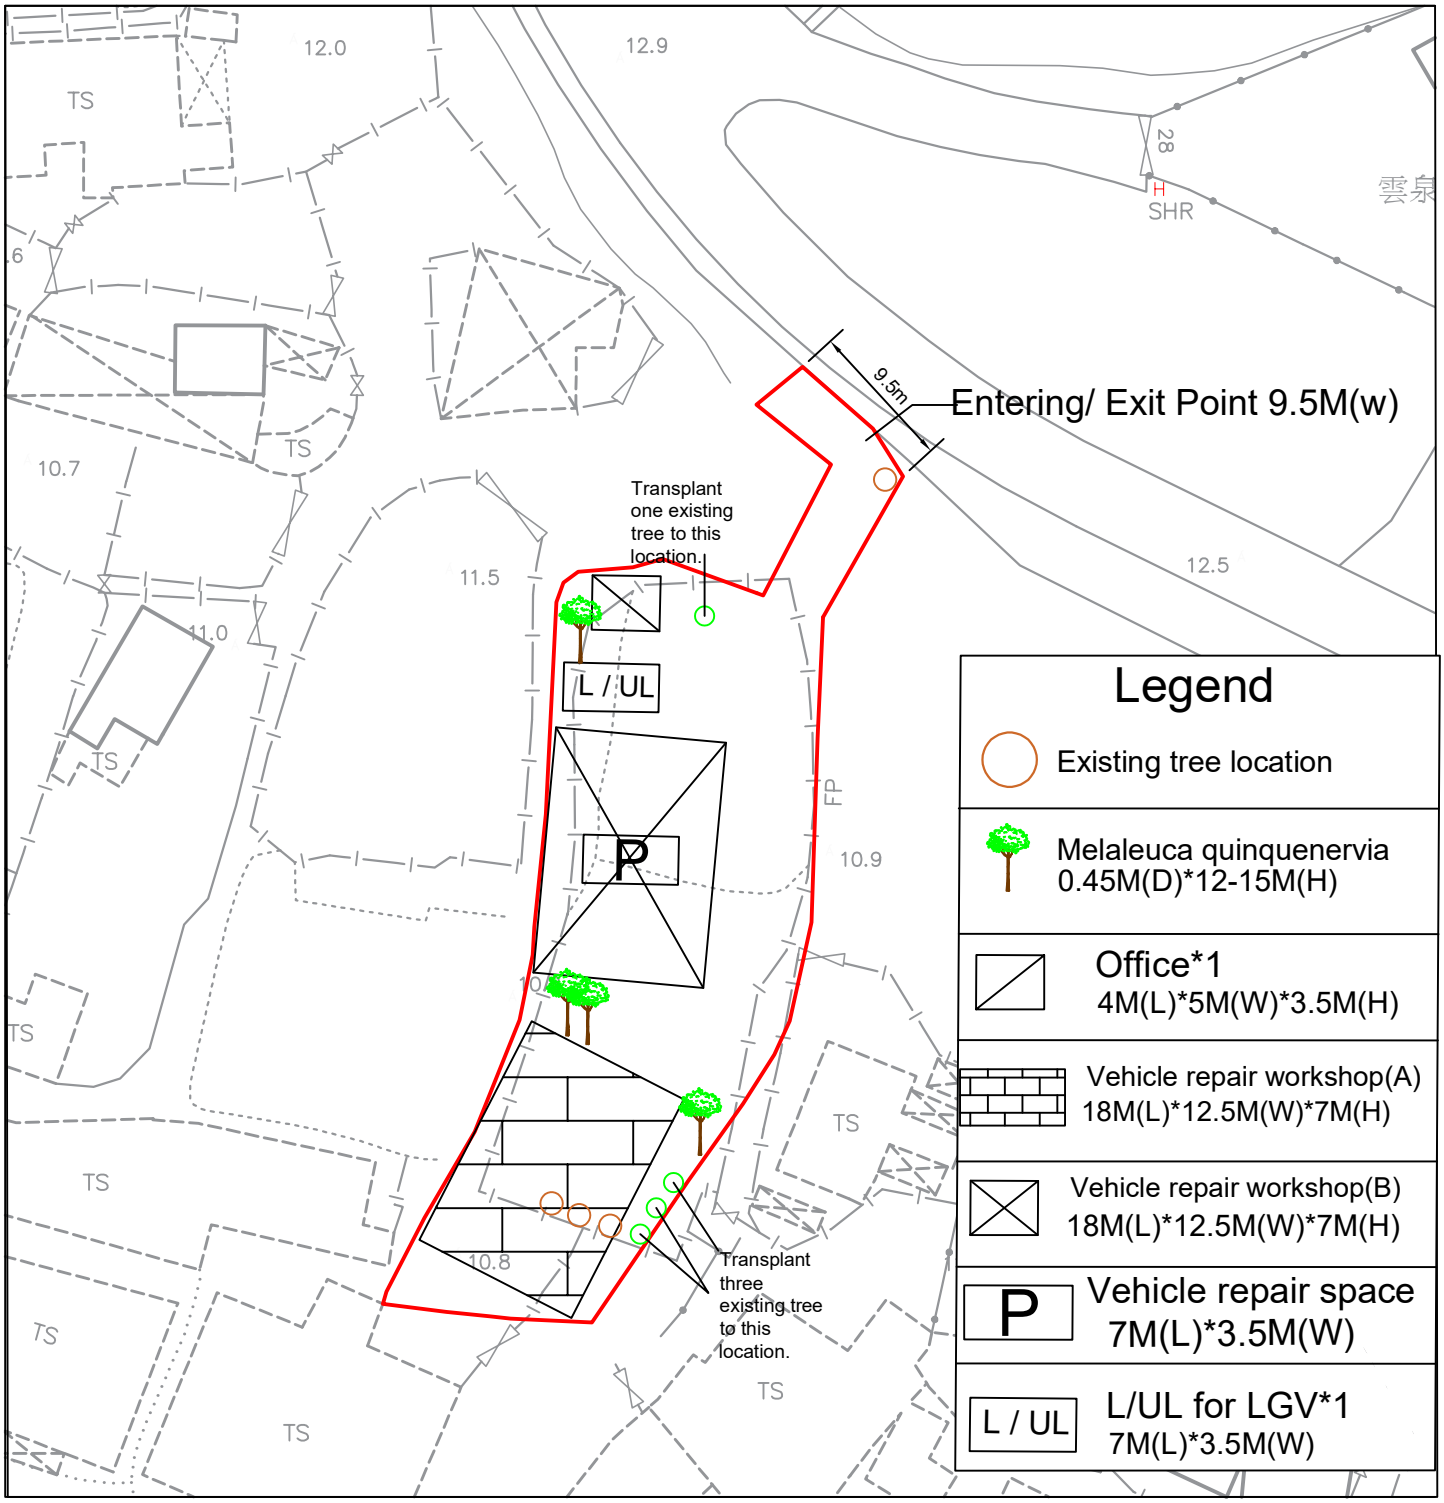



Total Site Area: 1173㎡(About) Government Land:116㎡(About)


Man Shing Hong (Hopewell) Company Limited	Layout Plan	Annex 1
	Not to Scale 0 10 20 30 40 50 m	October 2026

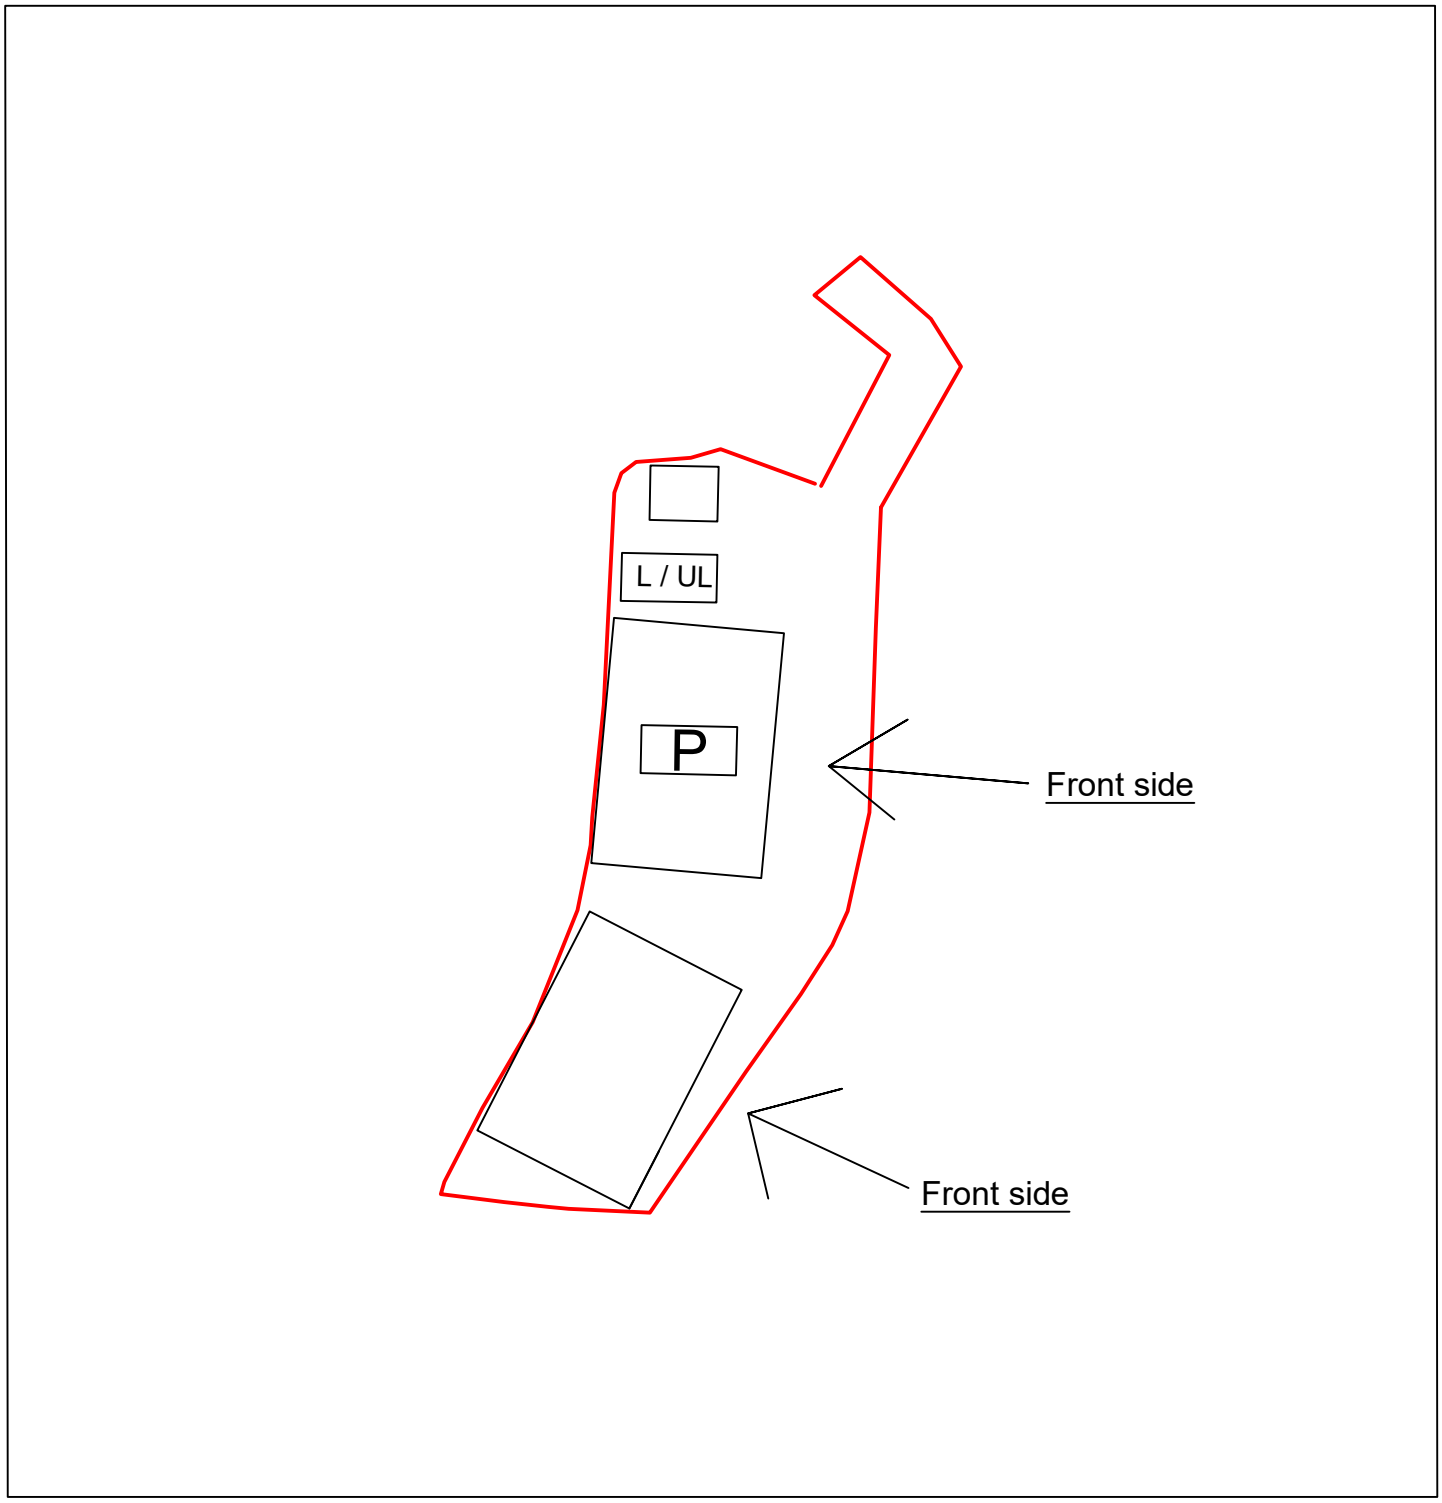


Man Shing Hong (Hopewell) Company Limited	Architecture Plan	
	Not to Scale 0 10 20 30 40 50 m	October 2026

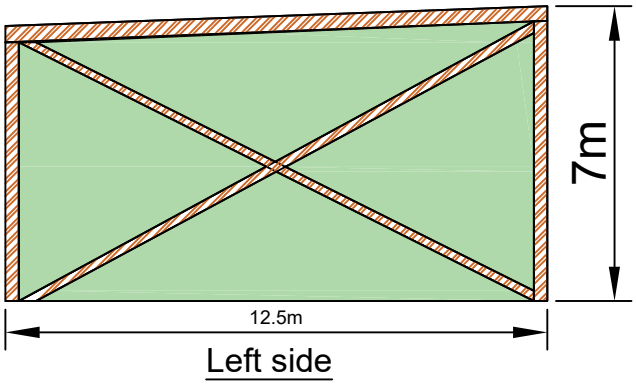

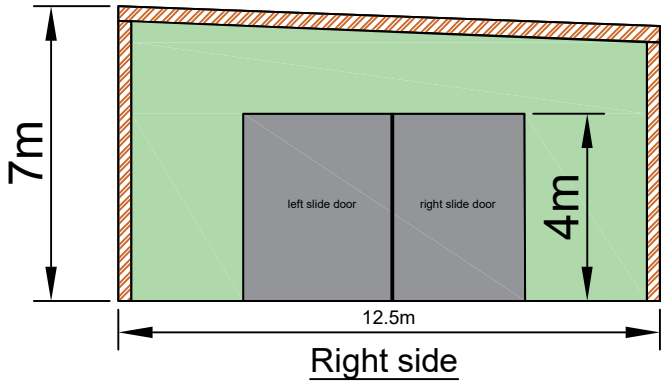

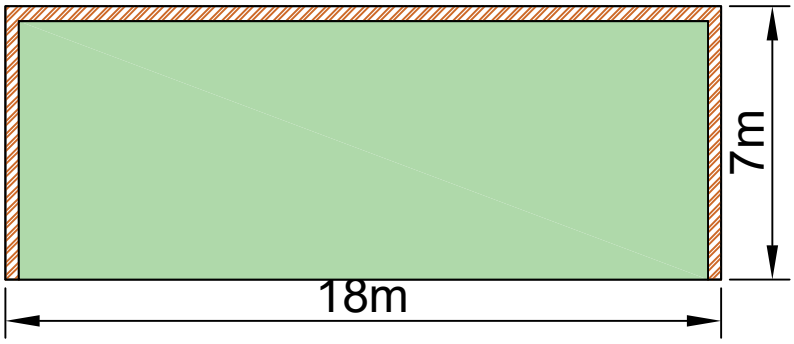


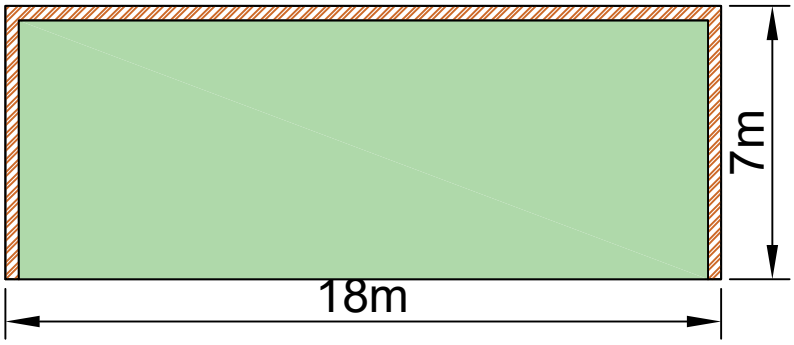


Only for reference

Total Site Area: 1173㎡(About) Government Land:116㎡(About)

Man Shing Hong (Hopewell) Company Limited	Architecture Plan (Workshop A)	Annex 1
	Not to Scale 0 10 20 30 40 50 m	October 2026

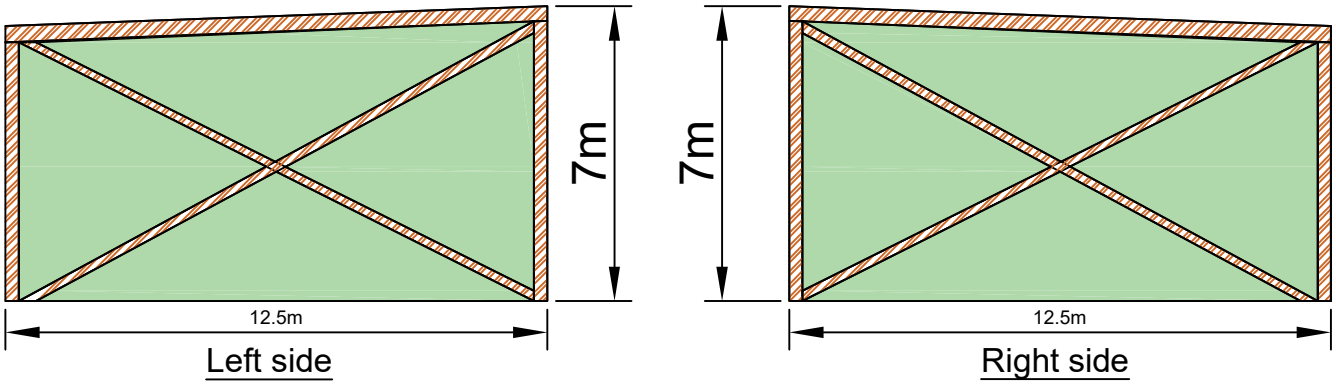

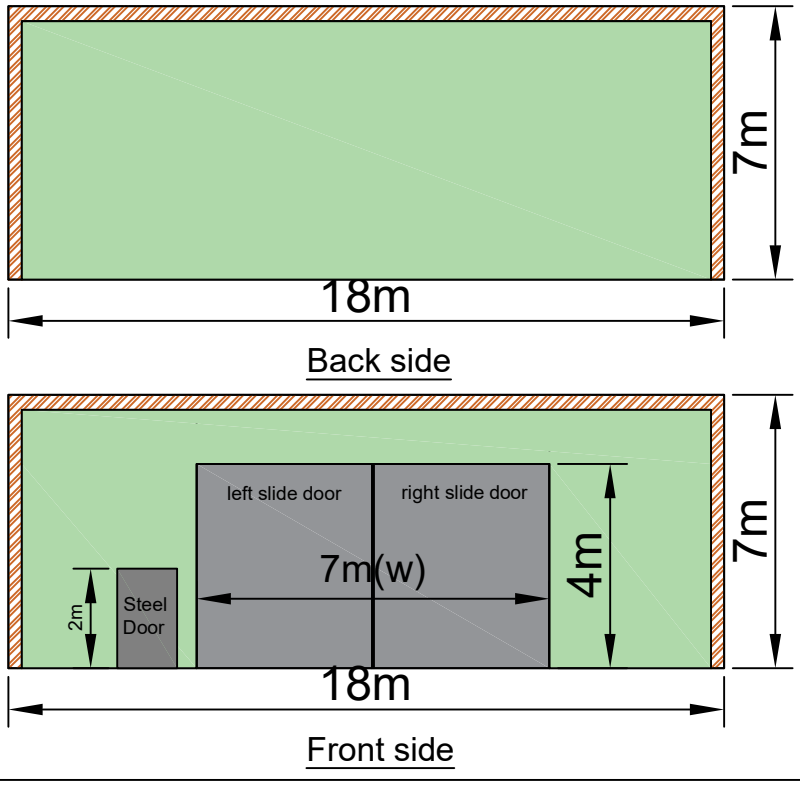

Only for reference

Total Site Area: 1173㎡(About) Government Land:116㎡(About)		
Man Shing Hong (Hopewell) Company Limited	Architecture Plan (Workshop B)	Annex 1
	Not to Scale 0 10 20 30 40 50 m	October 2026