

比例尺 SCALE 1:1 000




SMO-P01	20260811140311	10
---------	----------------	----

Explanatory notes : This plan shows the graphical boundaries of different kinds of permanent and temporary land holdings with the topographic map in the backdrop. The land holdings as shown may include private lots, government land allocations, short term tenancies and other permitted uses of land. It must be noted that: (1) the information shown on this plan is subject to update without prior notification; (2) there may be time lag between an update and the related changes taken place; and (3) the graphical boundaries as shown are for identification purpose only and interpretation of their accuracy and reliability requires the advice from professional land surveyor.

Disclaimer : The Government shall not be responsible for any loss or damage howsoever arising from the use of this plan or in reliance upon its correctness, completeness, timeliness or accuracy.

布局圖

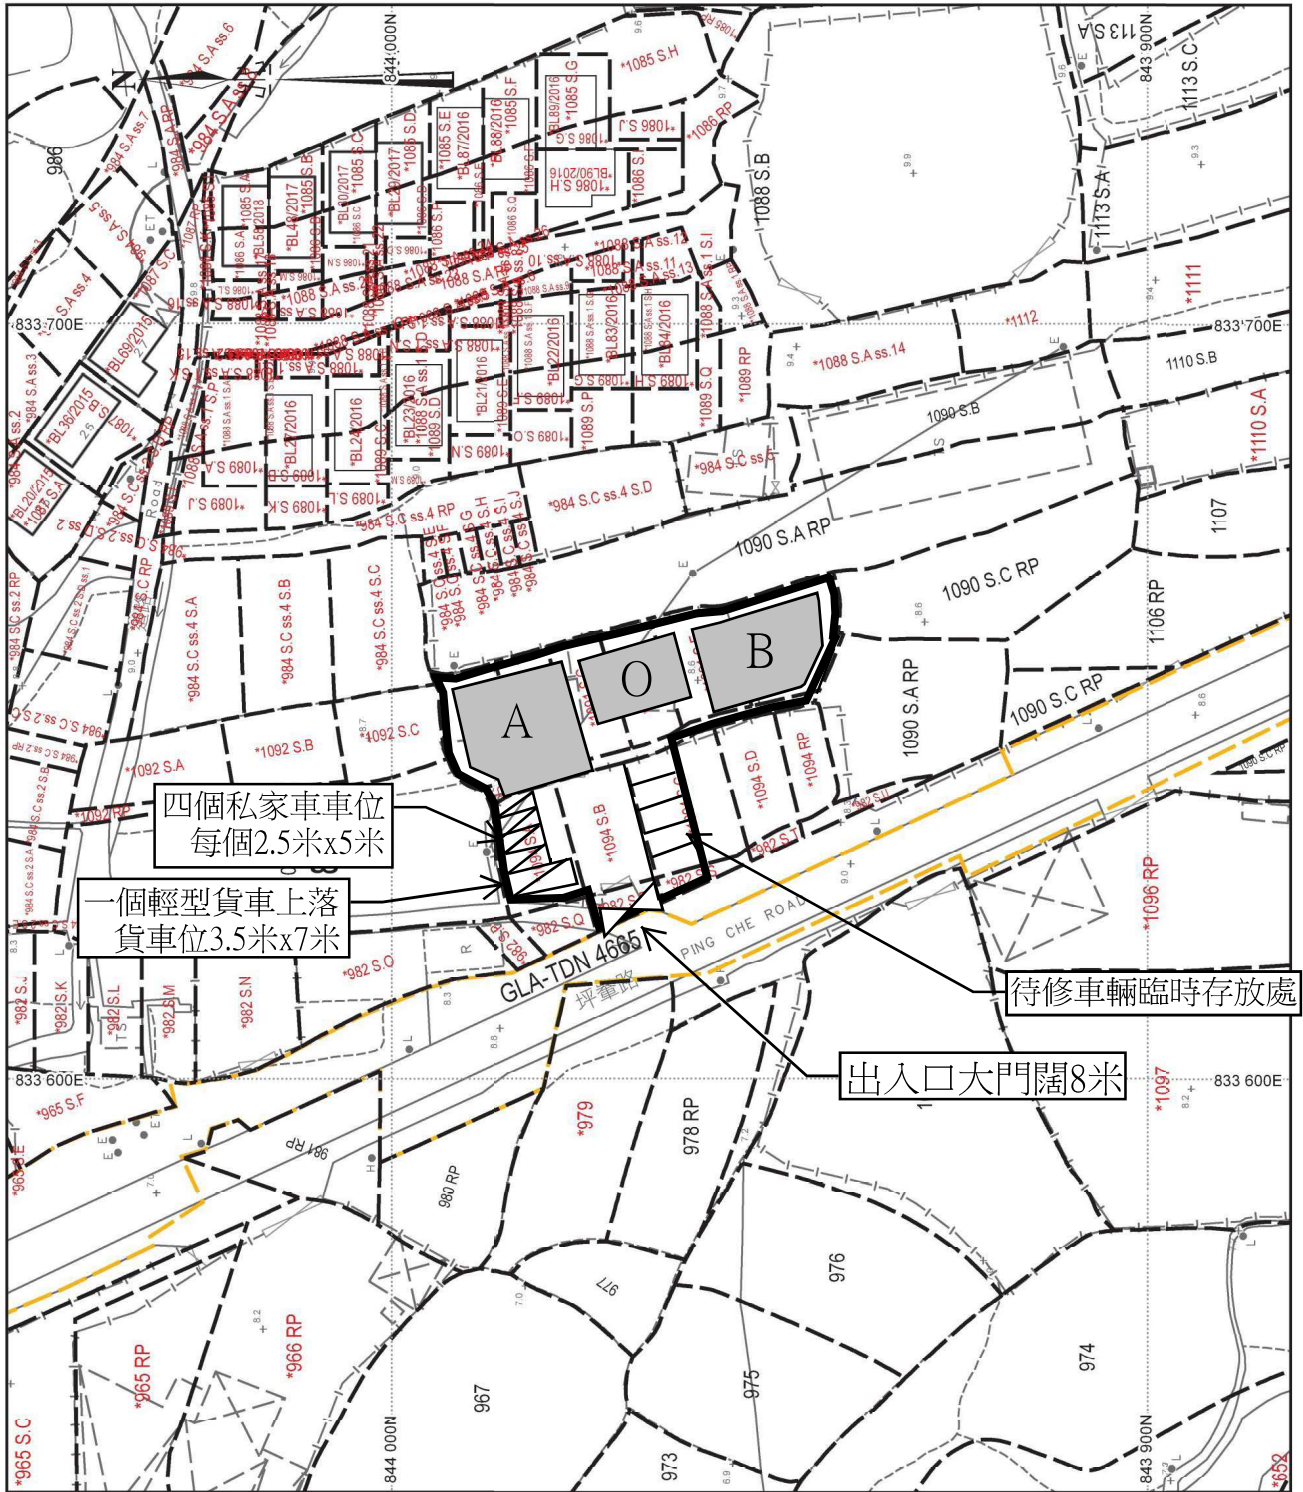

地政總署測繪處 Survey and Mapping Office, Lands Department


比例尺 SCALE 1:1000

米 10 0 10 20 30 40 50 米
metres



- A 汽車維修場面積225平方米X高8米 (1層)
- B 汽車維修場面積225平方米X高8米(1層)
- O 辦公室及手洗間面圖130平方米X高8米 (1層)
- 私家車車位2.5米X5米
- 輕型貨車上落貨車位3.5米X7米

申請填土範圍圖

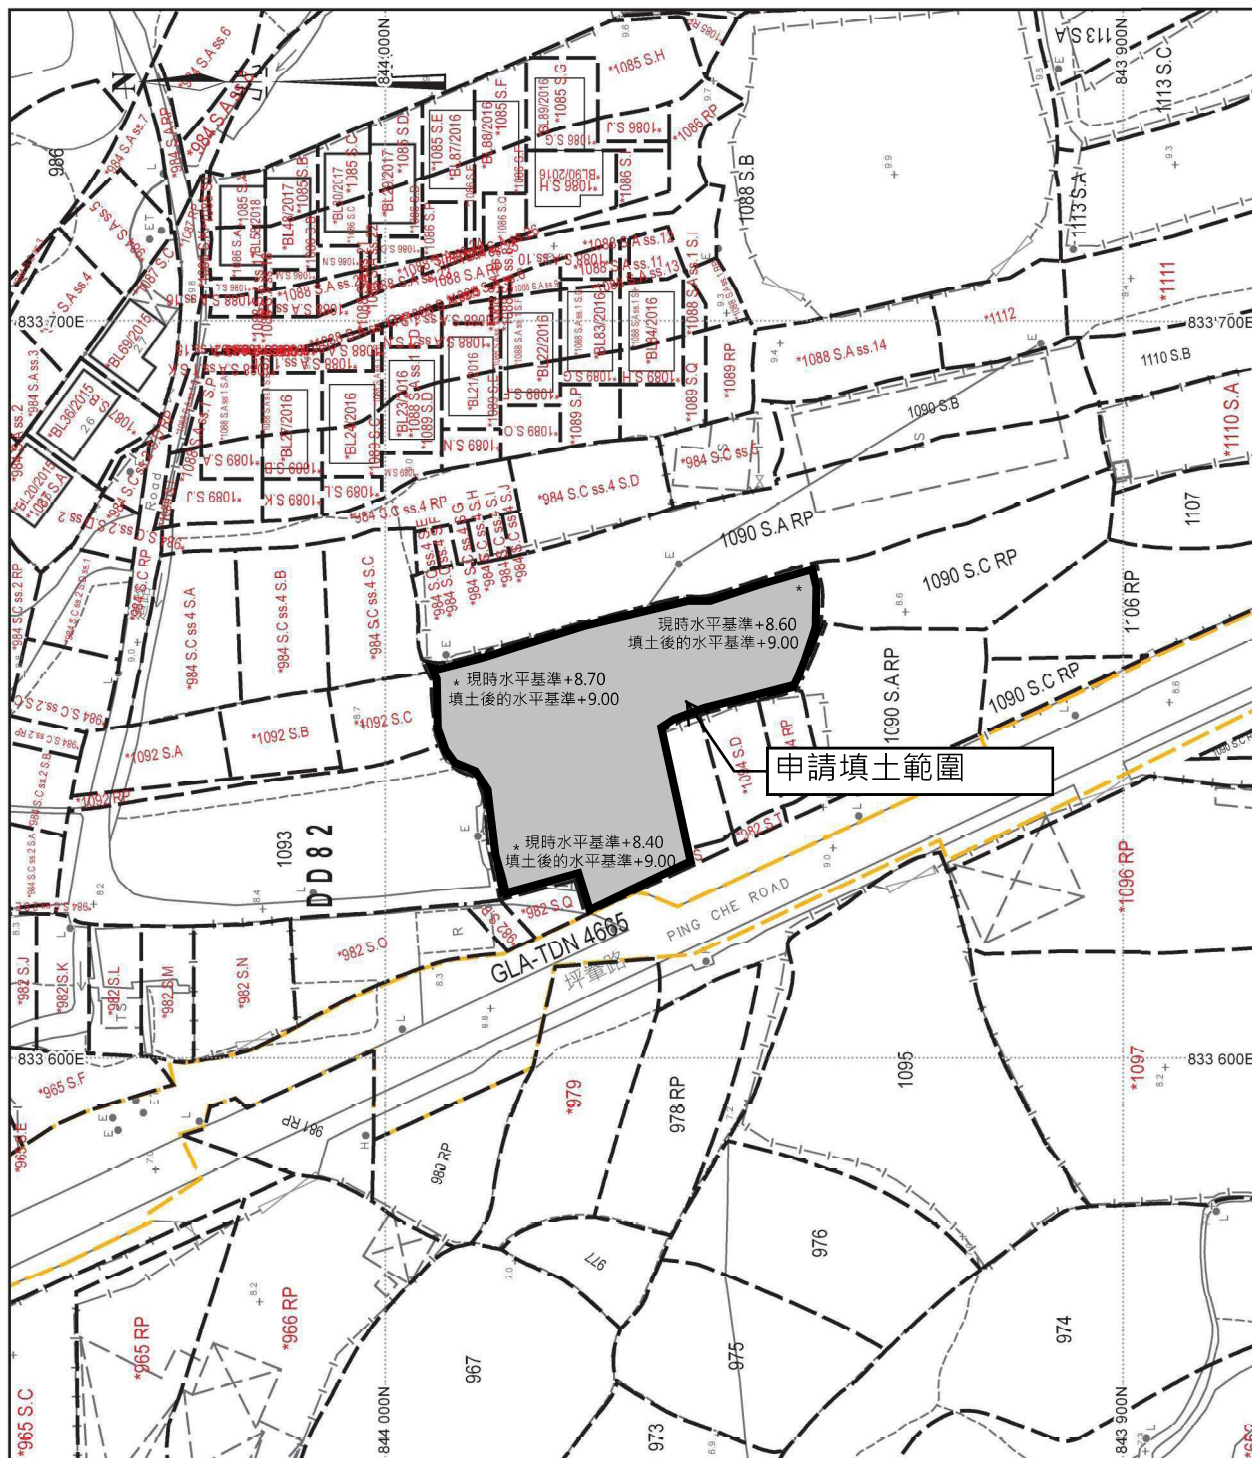

地政總署測繪處 Survey and Mapping Office, Lands Department

比例尺 SCALE 1:1 000



Locality : _____

Lot Index Plan No. : ags_S00000162581_0001

District Survey Office : Lands Information Center

Date : 11-Aug-2026

Reference No. : 3-NW-18A

香港特別行政區政府 — 版權所有

© Copyright reserved - Hong Kong SAR Government


SMO-P01 20260811140311 10

摘要說明：本地段索引圖在其背景的地形圖上標示了各種永久和短期持有的土地的圖像界線。這些土地包括私人地段、政府撥地、短期租約批地，以及其他作核准用途的土地。請注意：(1)本索引圖上的資料會被不時更新而不作事先通知；(2)索引圖的更新或會延後於有關資料的實際變更；以及(3)本索引圖中顯示的界線僅供識別之用，資料是否準確可靠，應徵詢專業土地測量師的意見。
免責說明：如因使用本地段索引圖，或因所依據的本索引圖資料出錯、遺漏、過時或有誤差而引致任何損失或損害，政府概不承擔任何法律責任。

Explanatory notes: This plan shows the graphical boundaries of different kinds of permanent and temporary land holdings with the topographic map in the backdrop. The land holdings as shown may include private lots, government land allocations, short term tenancies and other permitted uses of land. It must be noted that: (1) the information shown on this plan is subject to update without prior notification; (2) there may be time lag between an update and the related changes taken place; and (3) the graphical boundaries as shown are for identification purpose only and interpretation of their accuracy and reliability requires the advice from professional land surveyor.

Disclaimer: The Government shall not be responsible for any loss or damage howsoever arising from the use of this plan or in reliance upon its correctness, completeness, timeliness or accuracy.

雨水排放建議圖

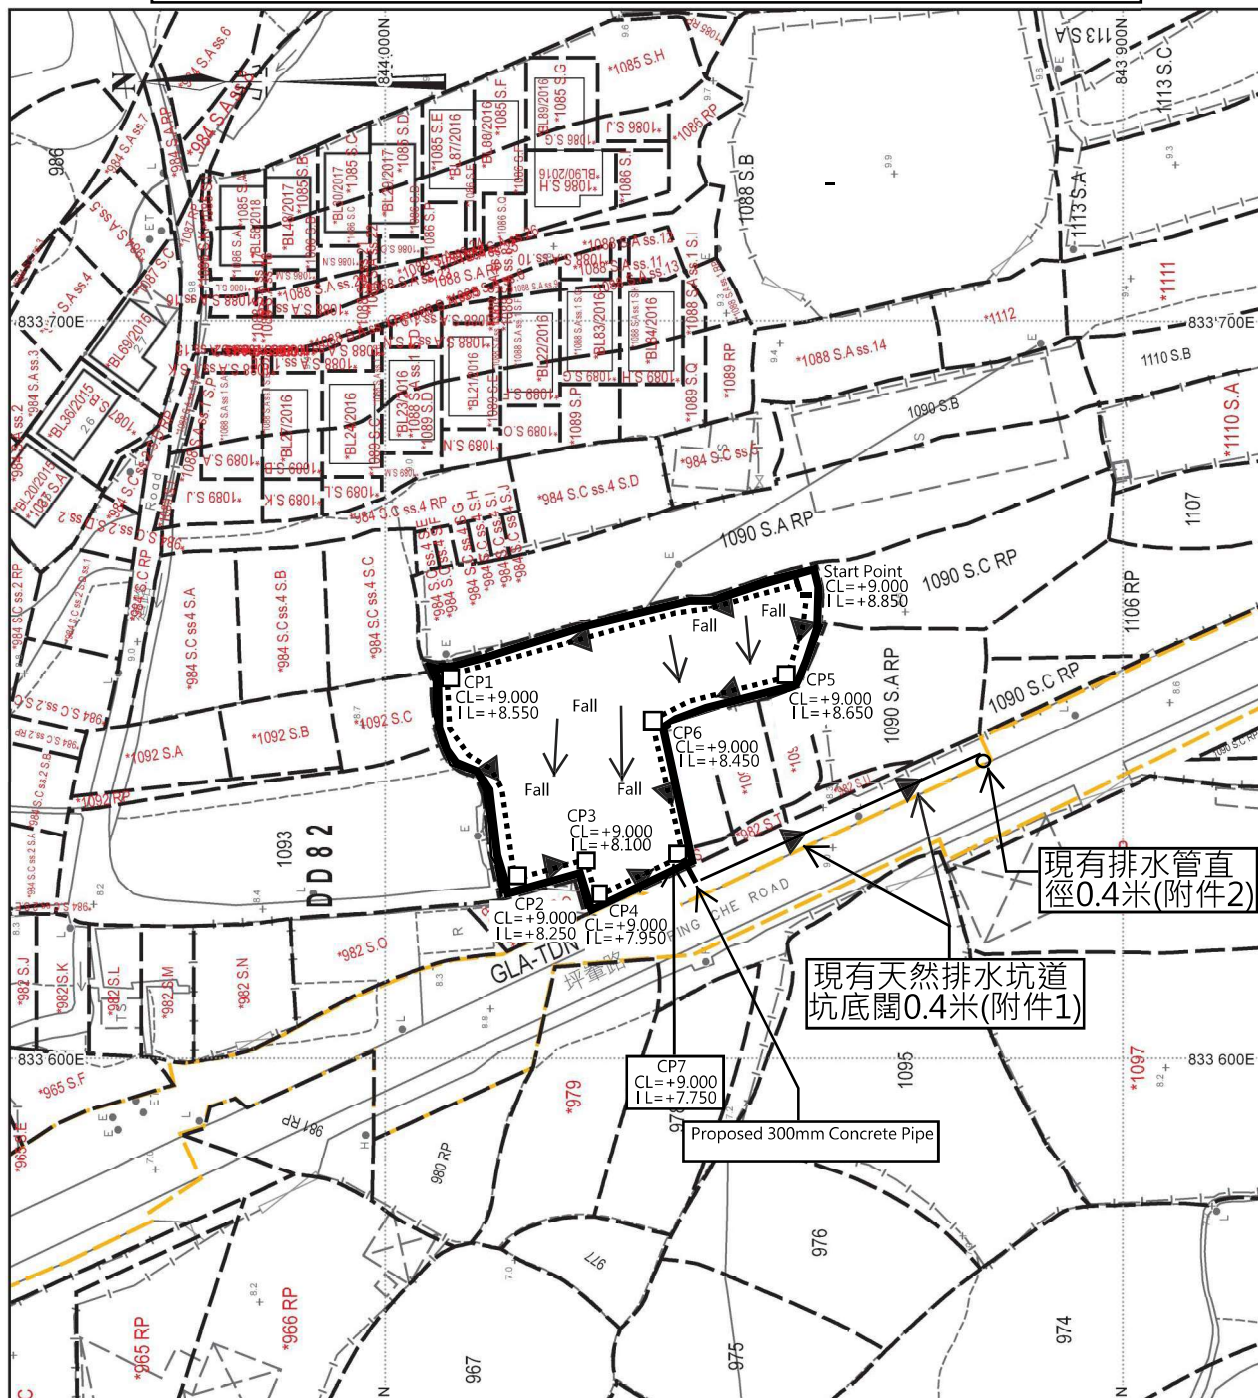

Site Catchment Area = $1392\text{m}^2 = 0.001392\text{ km}^2$

Peak runoff in $\text{m}^3/\text{s} = 0.278 \times 0.95 \times 240\text{ mm/hr} \times 0.001392\text{ km}^2 = 0.08823\text{ m}^3/\text{s}$
 = 5514 liter/min

比例尺 SCALE 1:1000



Proposed 300UC (1:100) with Concrete Cover

Proposed 300mm Concrete Pipe

現有天然排水坑道坑底闊0.4米(附件1)

CP 1-7
900mm
X
900mm

Note:

1. Catchpit (CP7) with desilting facility shall follow CEDD's standard drawing No. C2406/LC2406/2A
2. Catchpit and UC follows Typical Details of Geotechnical Manual for Slope Fig.8.10 and Fig.8.11 respectively.
3. The inverted level of the connection point shall be verified on site prior the commencement of work
4. Grating Concrete Cover follows CEDD's standard drawing No. C2412E: U-CHANNELS WITH PRECAST CONCRETE SLABS

電話 Tel: 3793 4614 (聯絡人: 蘇偉邦先生)
圖文傳真 Fax: 3974 5510
電郵地址 Email: stlmc1_general@landsd.gov.hk
本署編號 Our Ref: () in LANDSD LAO/ACQ-STLMC-NMCR-
2019-022-K-001-039to057-050-P001

來信編號 Your Ref:

來信請註明本署編號
Please quote our reference in your reply

收地編號: 50.



地政總署
土地徵用組
新田落馬洲小組
SANTIN LOK MA CHAU TEAM
ACQUISITION SECTION
LANDS DEPARTMENT

我們矢志努力不懈，提供盡善盡美的土地行政服務。
We strive to achieve excellence in land administration.
新界荃灣青山公路382至392號中倫大廈27樓
27/F., CDW Building, 382-392 Castle Peak Road,
Tsuen Wan, N.T.

網址 Website: www.landsd.gov.hk

掛號郵遞

本建議書不得用以損害任何一方權益

致: CHAN KA WING (陳家榮)

下列地段(下稱「相關土地」)的承批人:

丈量約份	地段編號	地段註冊面積	收回的土地面積
102	第2321號	0.05 英畝	202.3 平方米 (2,178 平方呎)

電話 Tel: 3793 4614 (聯絡人: 蘇偉邦先生)
圖文傳真 Fax: 3974 5510
電郵地址 Email: stlmcl_general@landsd.gov.hk
本書檔號 Our Ref.: () in LANDSD LAO/ACQ-STLMC-NMCR-
2019-021-K-001-039to057-051-P001
來函檔號 Your Ref.:

來函請註明本書檔號
Please quote our reference in your reply

收地編號: 51



地政總署
土地徵用組
新田落馬洲小組
SAN TIN LOK MA CHAU TEAM
ACQUISITION SECTION
LANDS DEPARTMENT

我們矢志努力不懈，提供盡善盡美的土地行政服務。
We strive to achieve excellence in land administration.

新界荃灣青山公路382至392號中港大廈27樓
27/F, CDW Building, 382-392 Castle Peak Road,
Tuen Wan, N.T.

網址 Website: www.landsd.gov.hk

掛號郵遞

本建議書不得用以損害任何一方權益

致: CHAN LAI SIM (陳麗嫻)

下列地段(下稱「相關土地」)的承批人:

丈量約份	地段編號	地段註冊面積	收回的土地面積
102	第2322號	0.03 英畝	121.4 平方米 (1,307 平方呎)

