


EXCAVATION PLAN

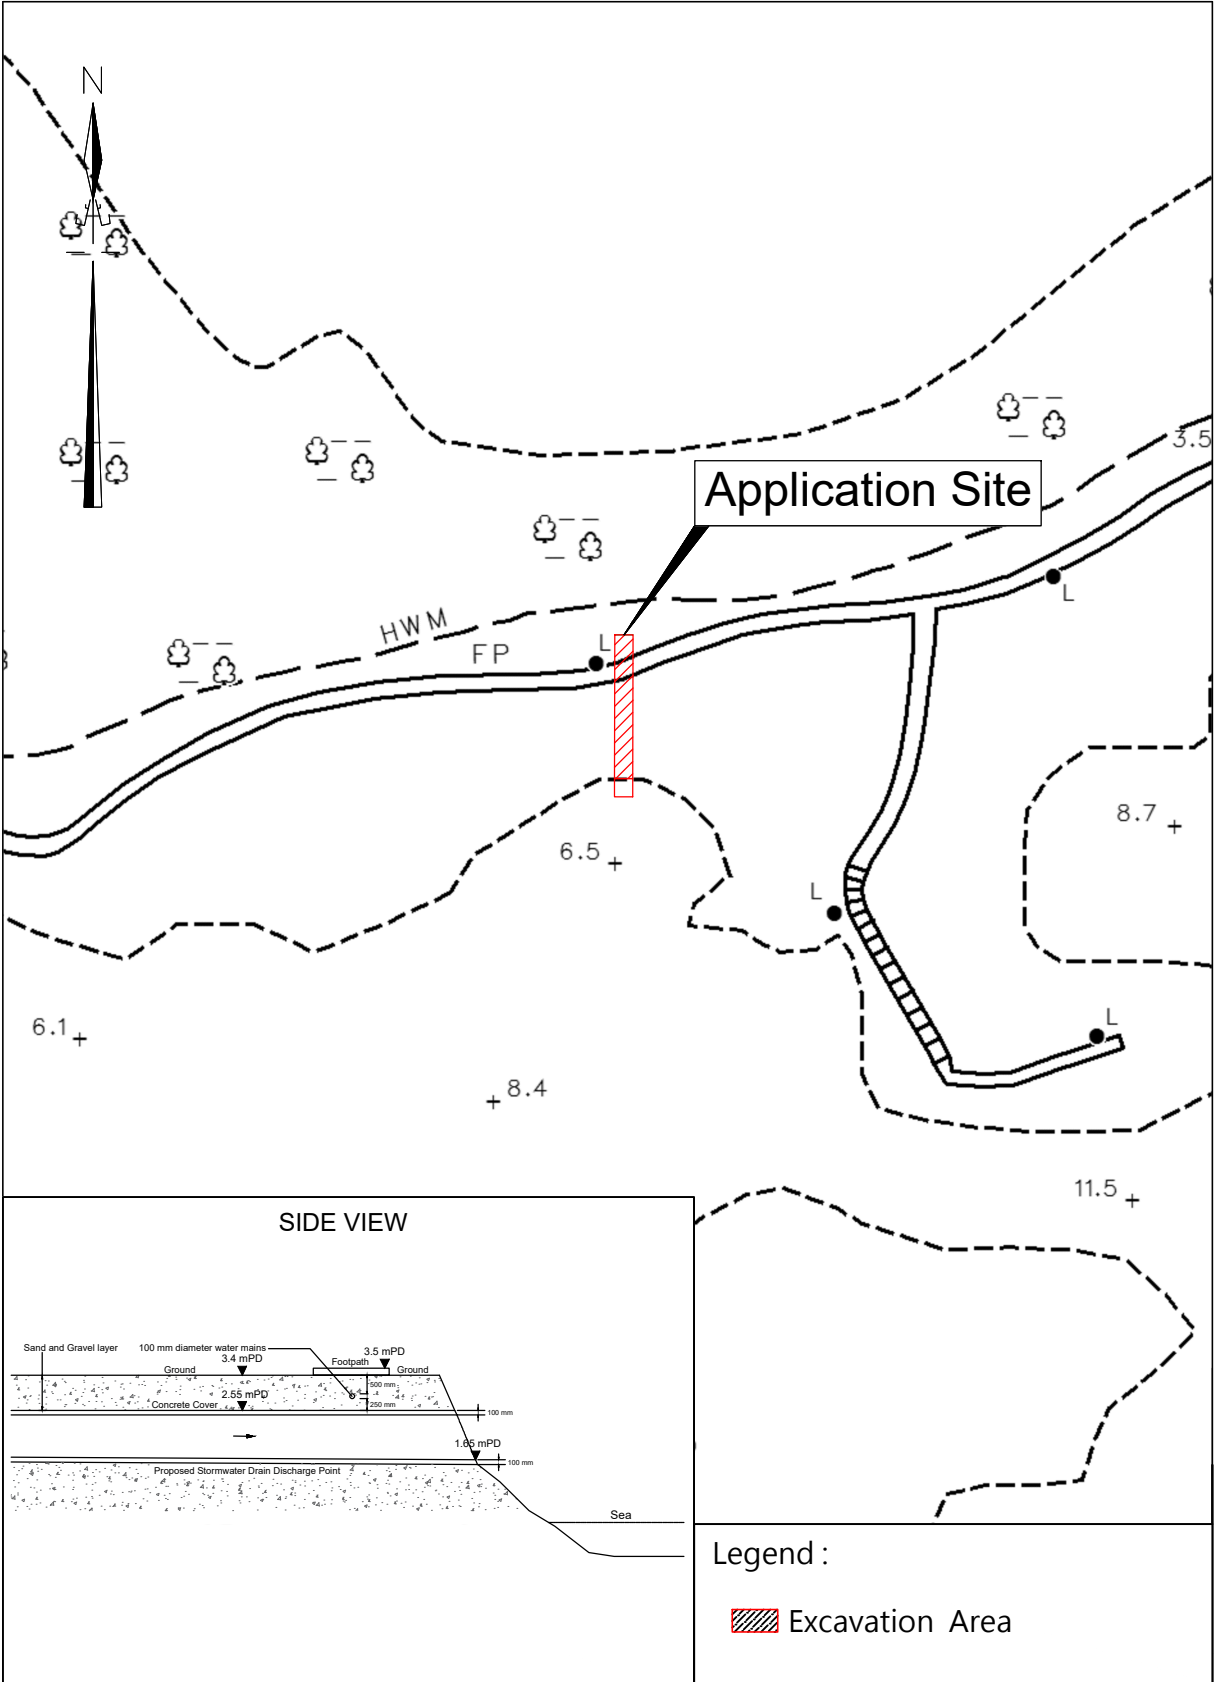

卓 弘 測 量 服 務 公 司
CHUO WANG SURVEY SERVICES COMPANY

1/F, Block A, Wo Tai Building, No. 2 - 24, Wo Tai Street, Luen Wo Hui, Fanling, N.T.
Telephone : 26831600 Mobile : 66862836 Fax : 26831380
Email : chuowang.ssc@gmail.com / h.y.pang@hotmail.com

Scale :
1 : 500

Date :
13-02-2026

Survey Sheet No. :
3-NW-25D

Figure No. :
FLP/01