


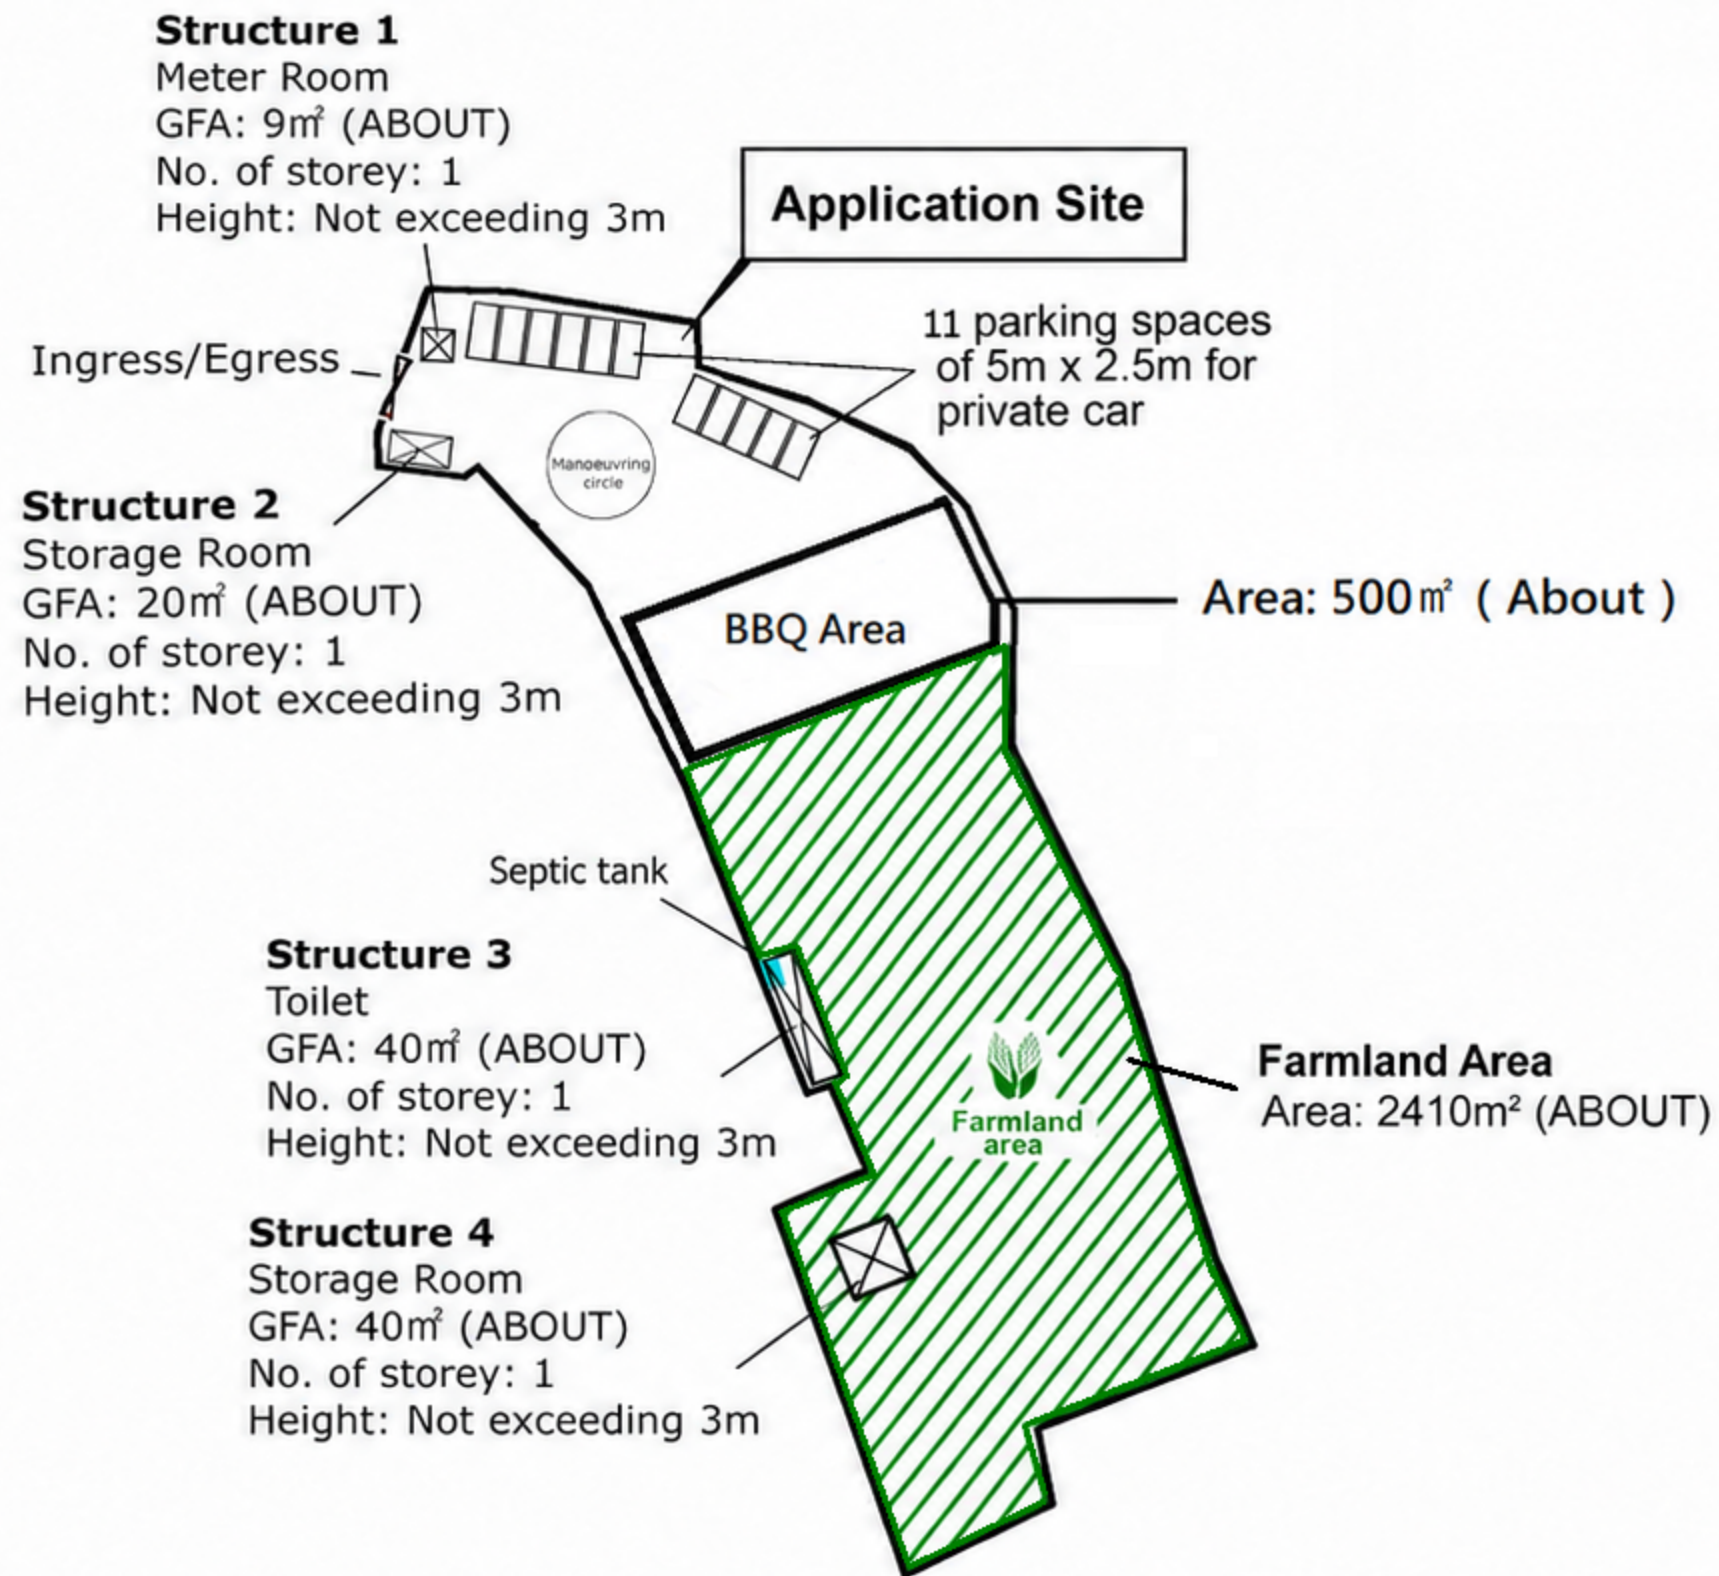

Project 項目名稱:

Proposed Temporary Eating Place and Barbecue Site with Ancillary Facilities and carpark for a Period of 3 Years at Various Lots in D.D. 17, Ting Kok, Tai Po, N.T.

Drawing Title 圖紙標題:

Layout Plan

Drawing No. 圖號:

20261002

Remarks 備註:

⊠ Structure

□ Private car

▨ Farmland Area

Application Site

Land Filling Area (Regularization)


For site formation of structures and circulation path

Area: 1050m² (ABOUT)

Original site level: +6.9mPD (ABOUT)

Existing site level: +7.1mPD (ABOUT)

Depth of land filling : No more than 0.2m

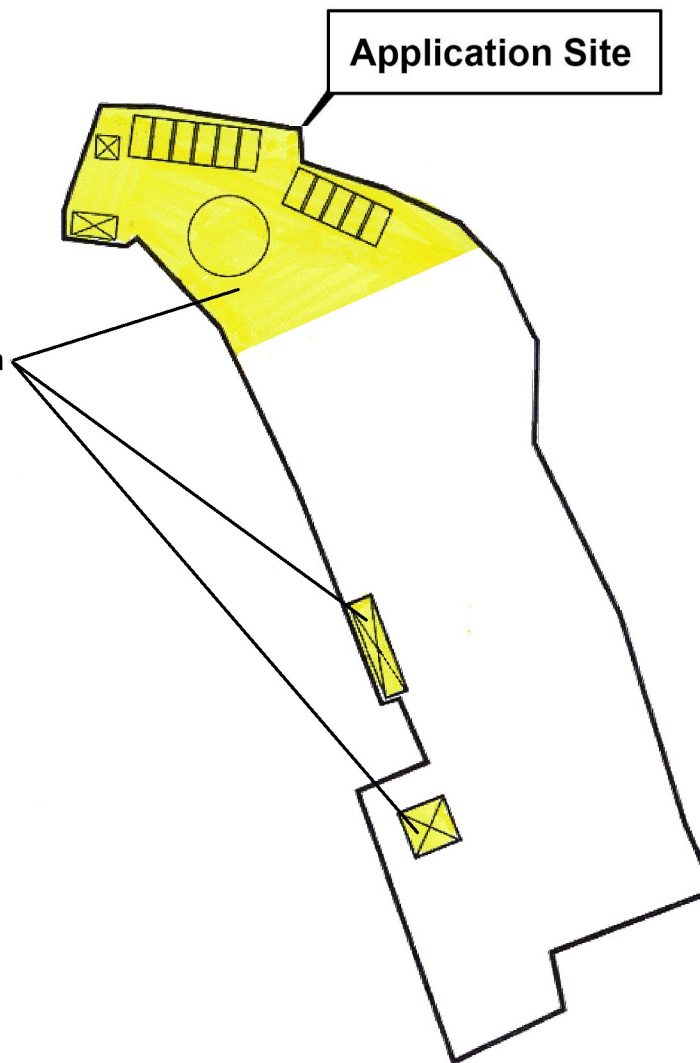

Remarks: This land filling application is for the regularization of land filling.



Project 項目名稱:

Proposed Temporary Eating Place and Barbecue Site with Ancillary Facilities and carpark for a Period of 3 Years at Various Lots in D.D. 17, Ting Kok, Tai Po, N.T.

Drawing Title 圖紙標題:

Land Filling Plan

Drawing No. 圖號:

20261002

Remarks 備註:



Land Filling Area