
Attachment 2

REVISED BLOCK PLAN

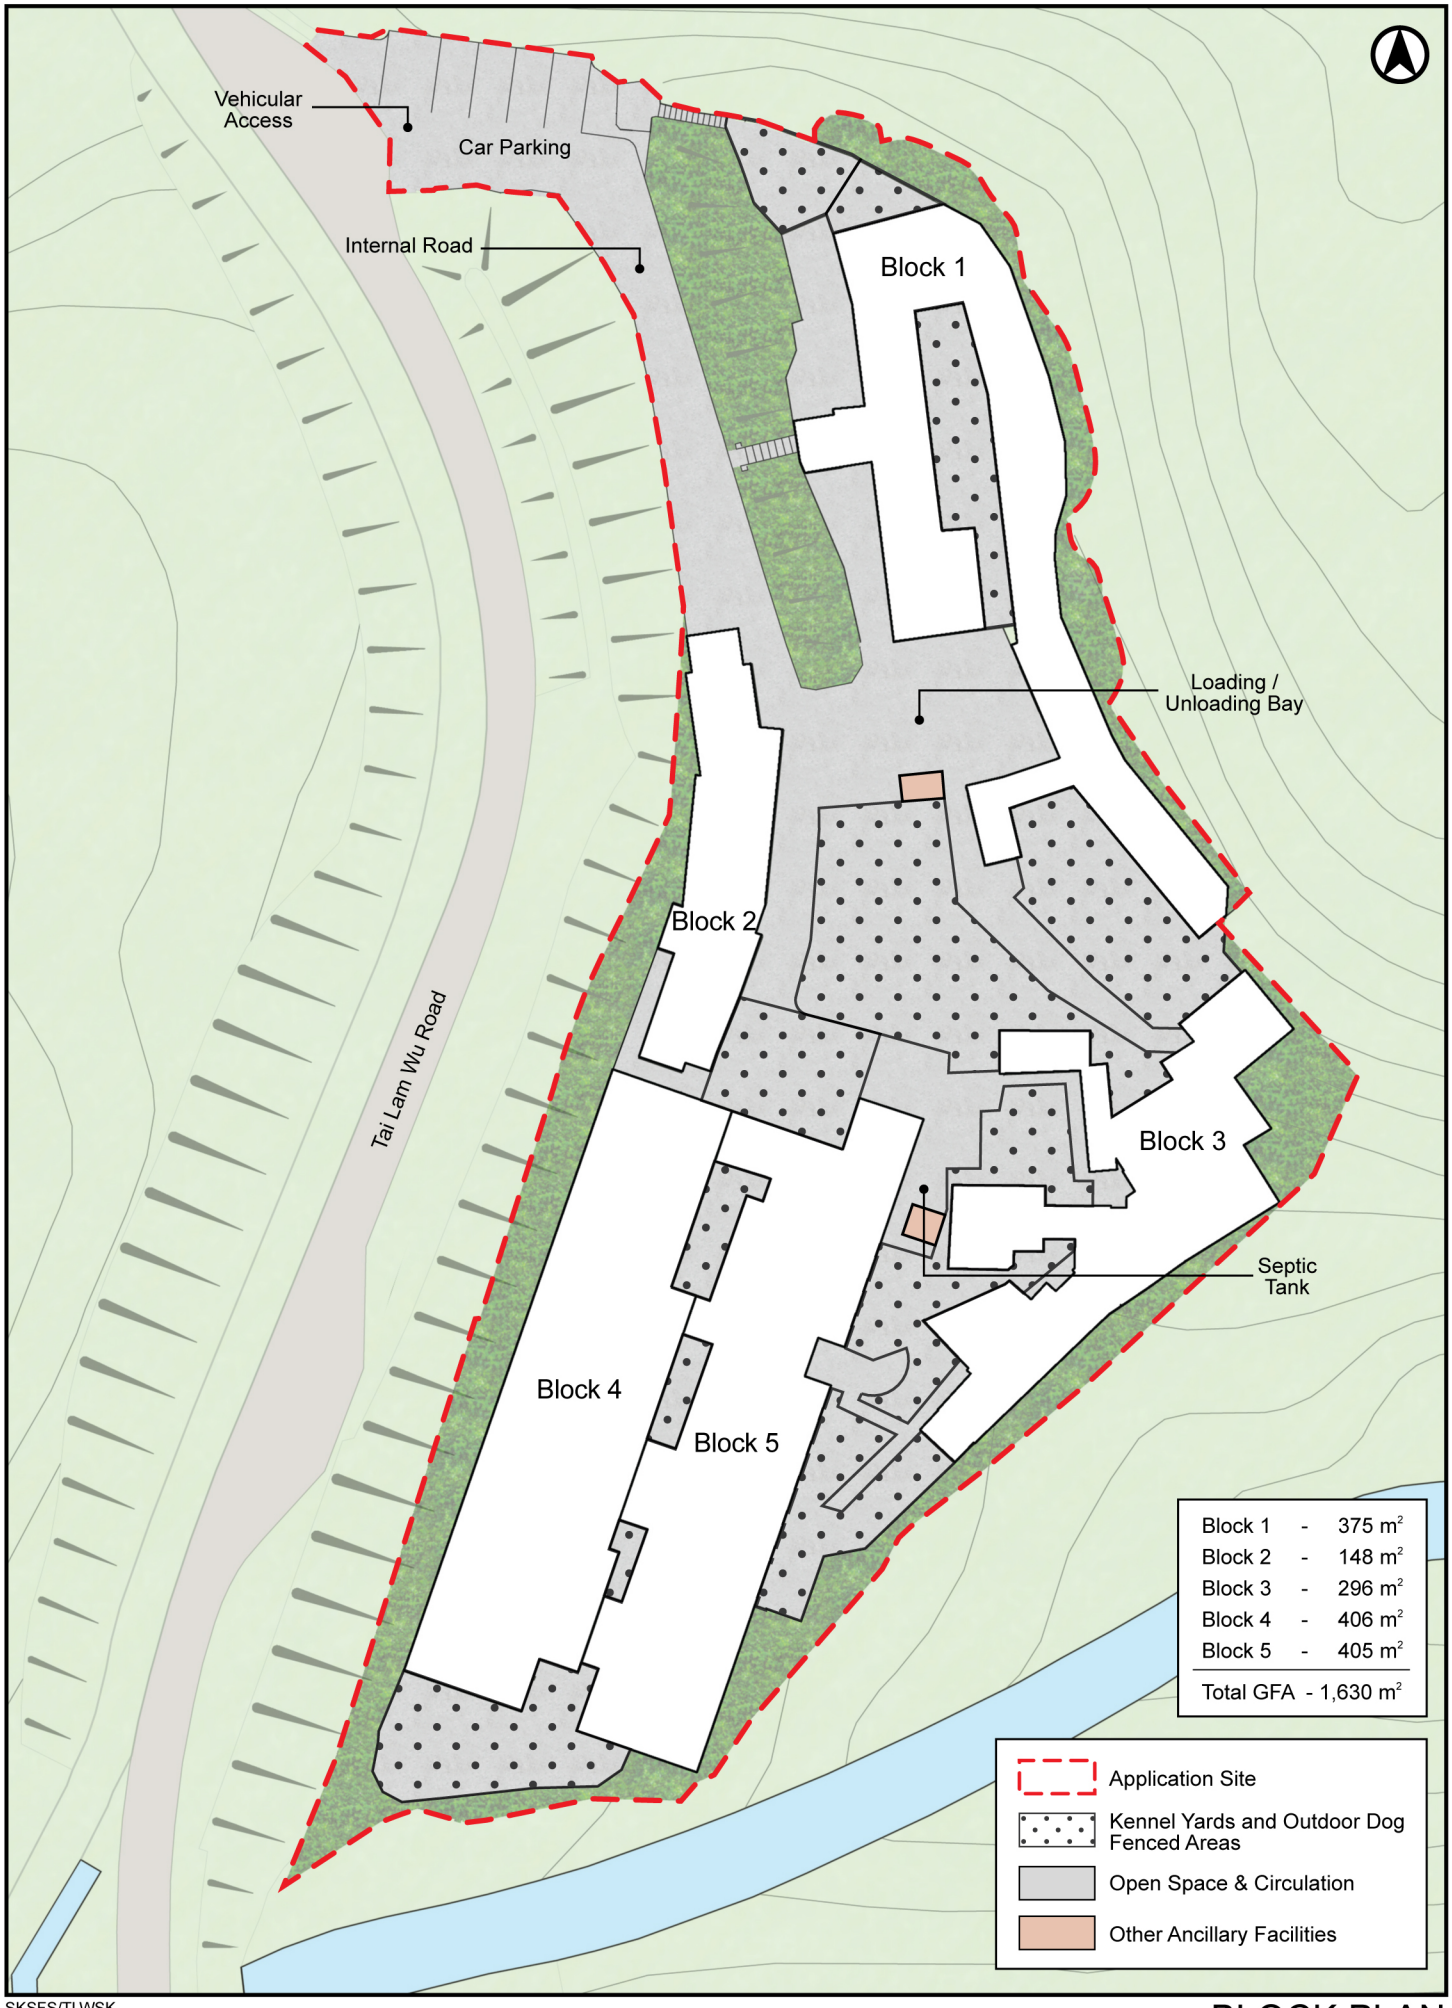

SKSFS/TLWSK

BLOCK PLAN

SCALE 1 : 500